

Appendix B Existing Site and Proposed Plans



Metres
0 5 10 20 30 40 50


Scale: 1: 1250







Supplied by: National Map Centre
License number: 100031961
Produced: 04/03/2021
Serial number: 21311


1 FAIRWAY AVENUE
WEST DRAYTON
UB7 7AN

Plot centre co-ordinates: 505641,179940
Download file:
Project name: 1_FairwayAvenue

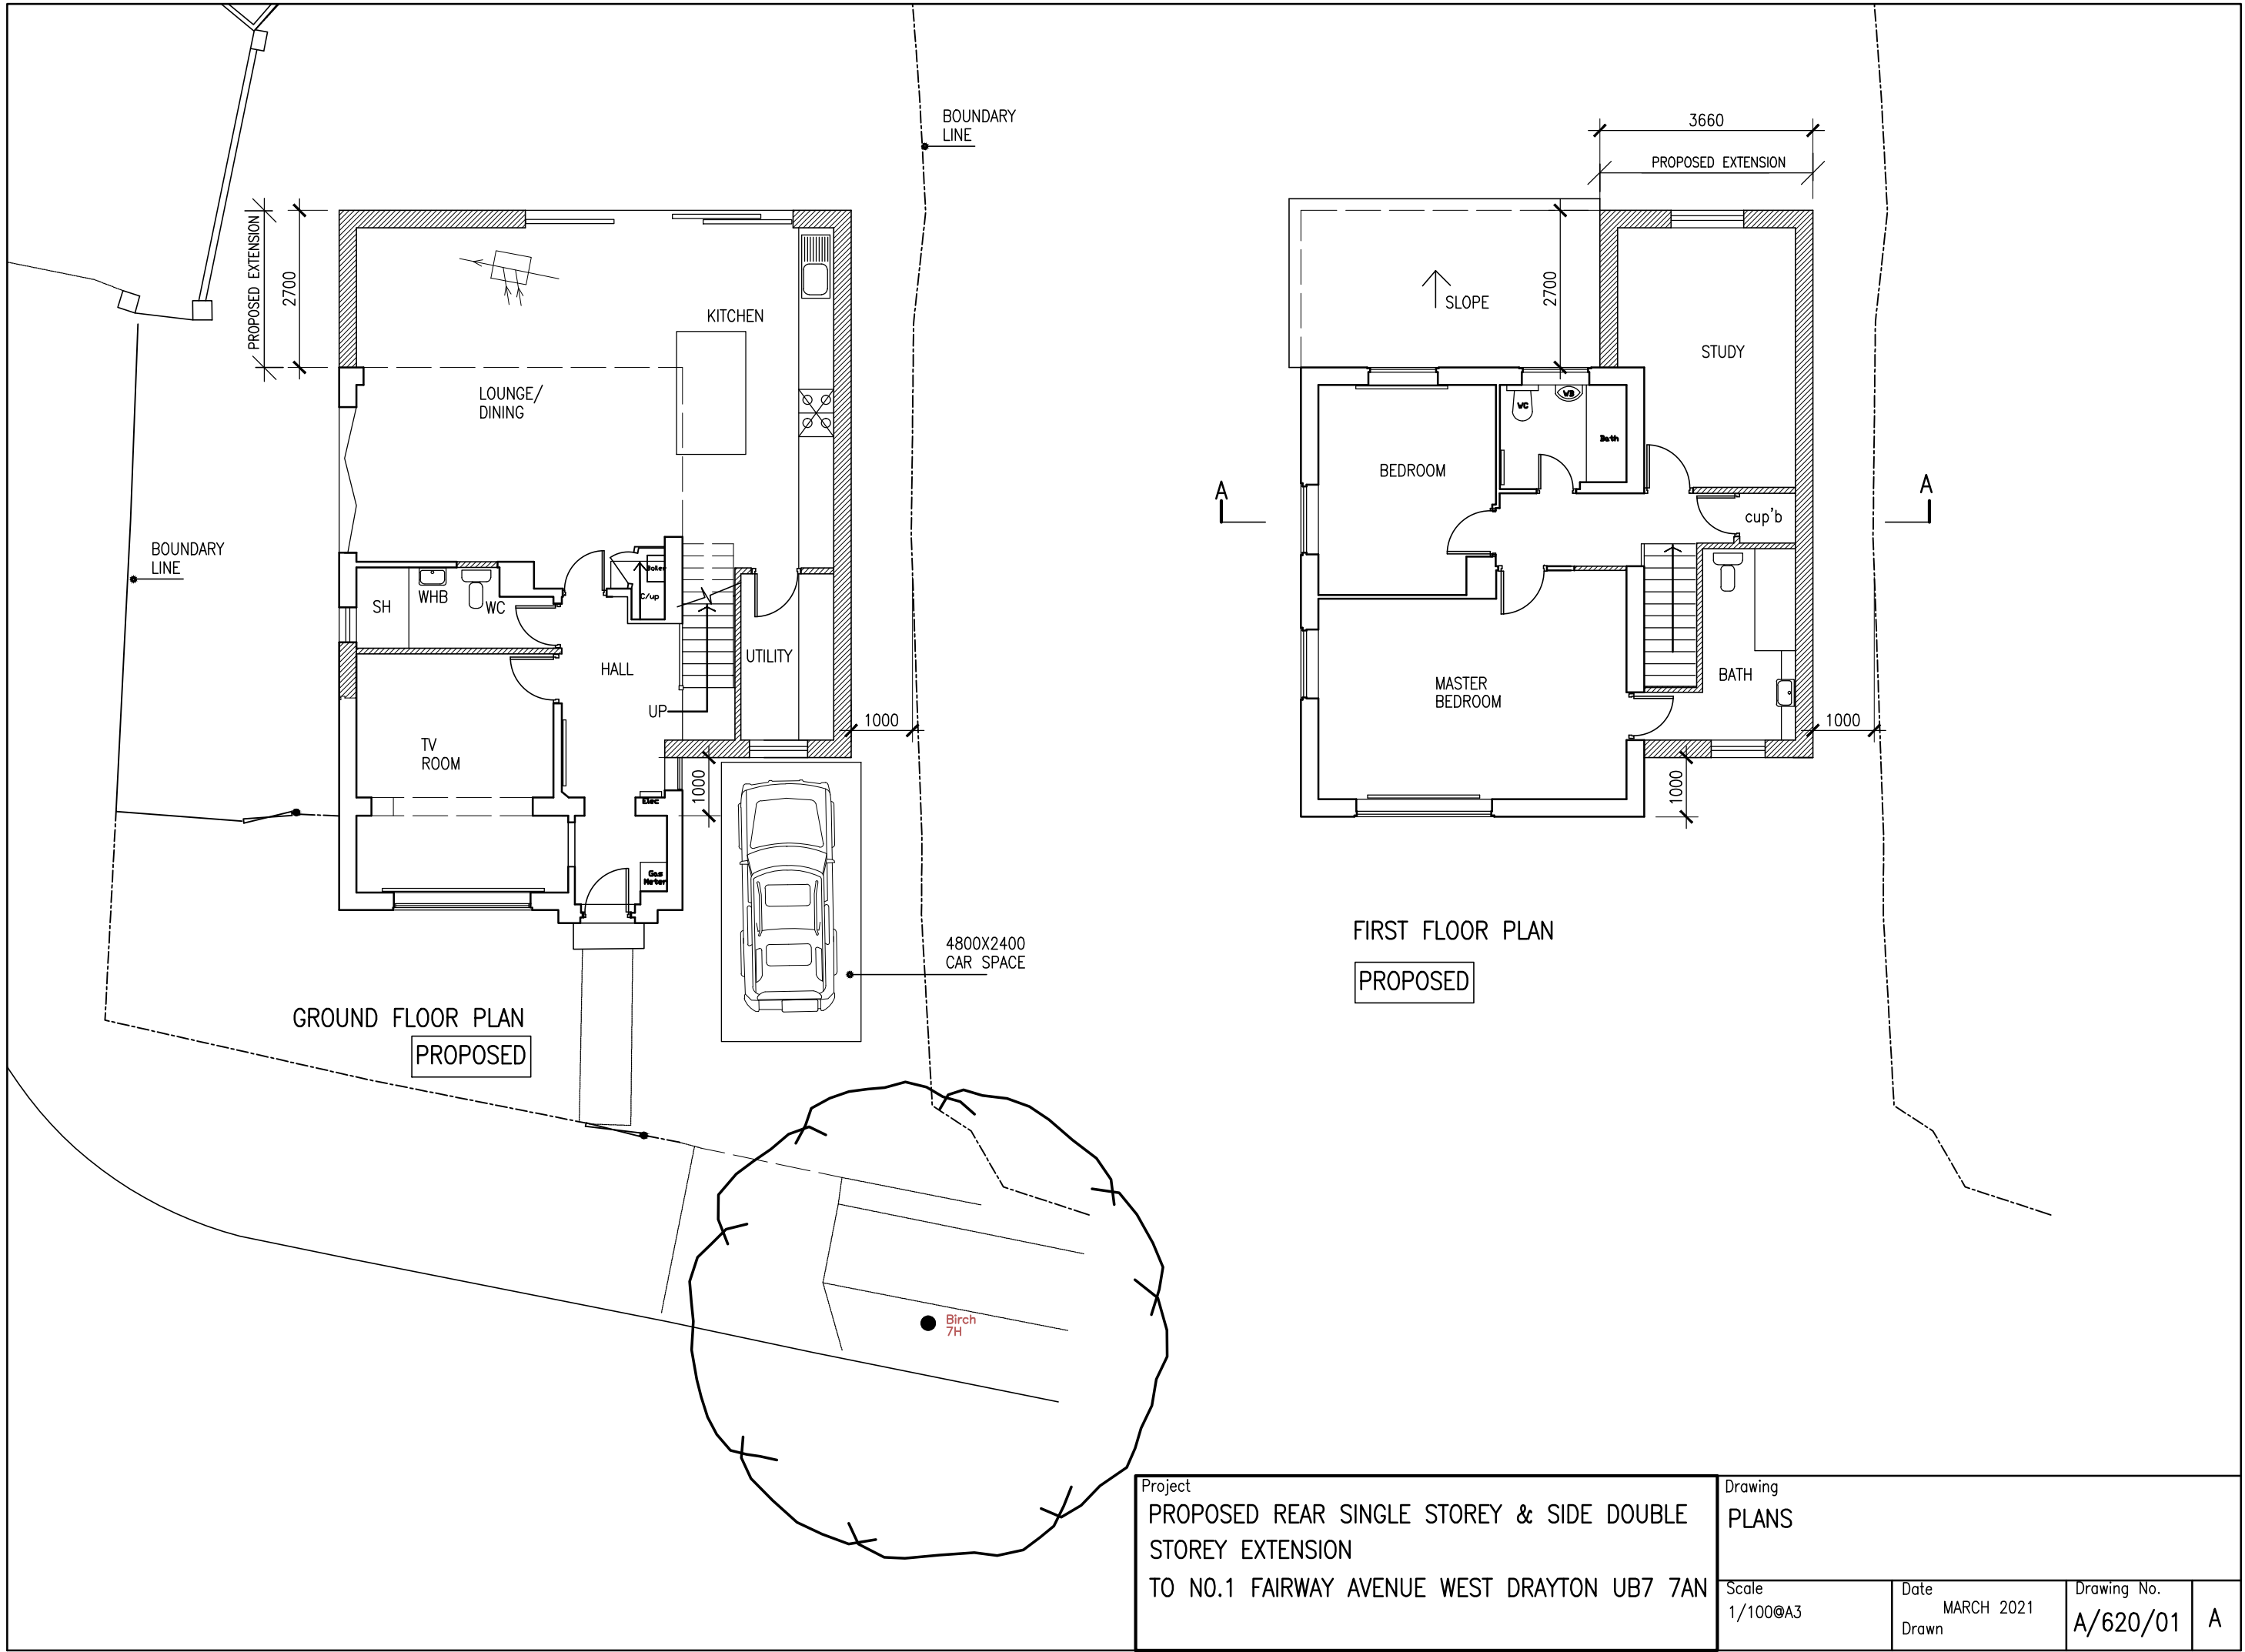


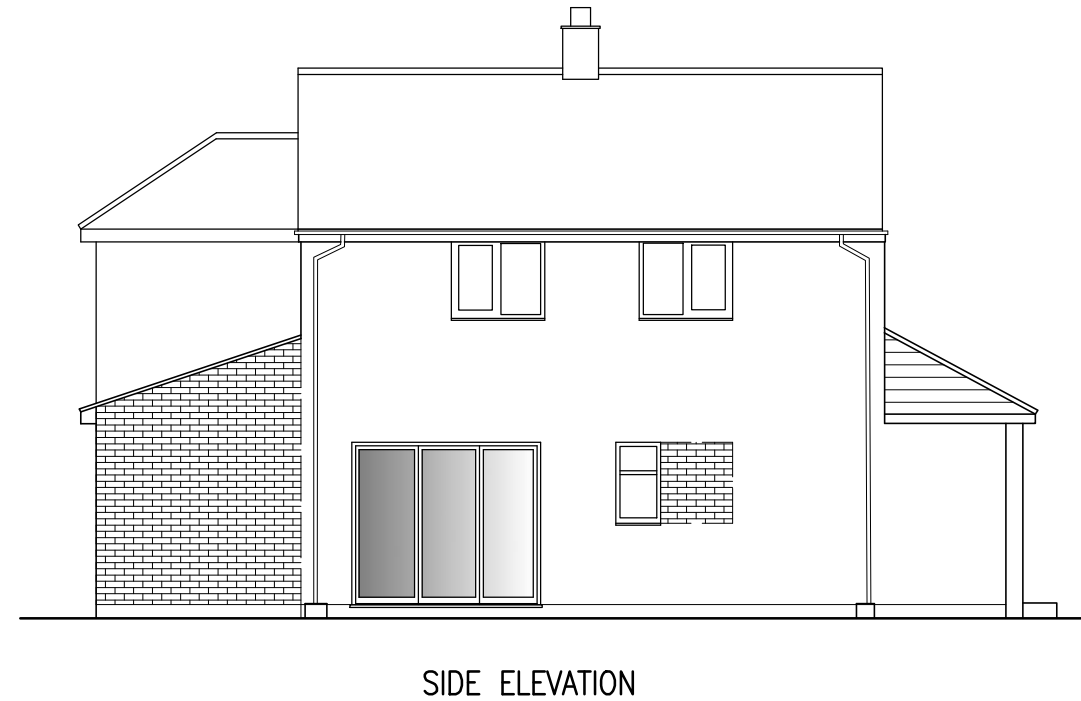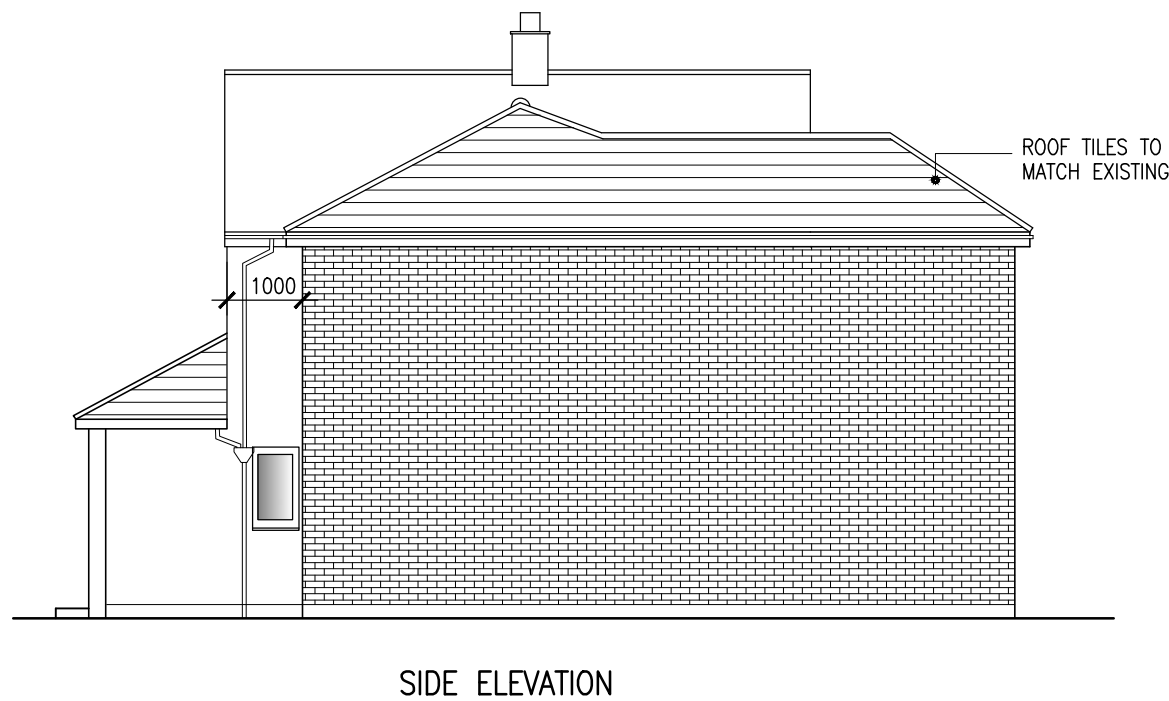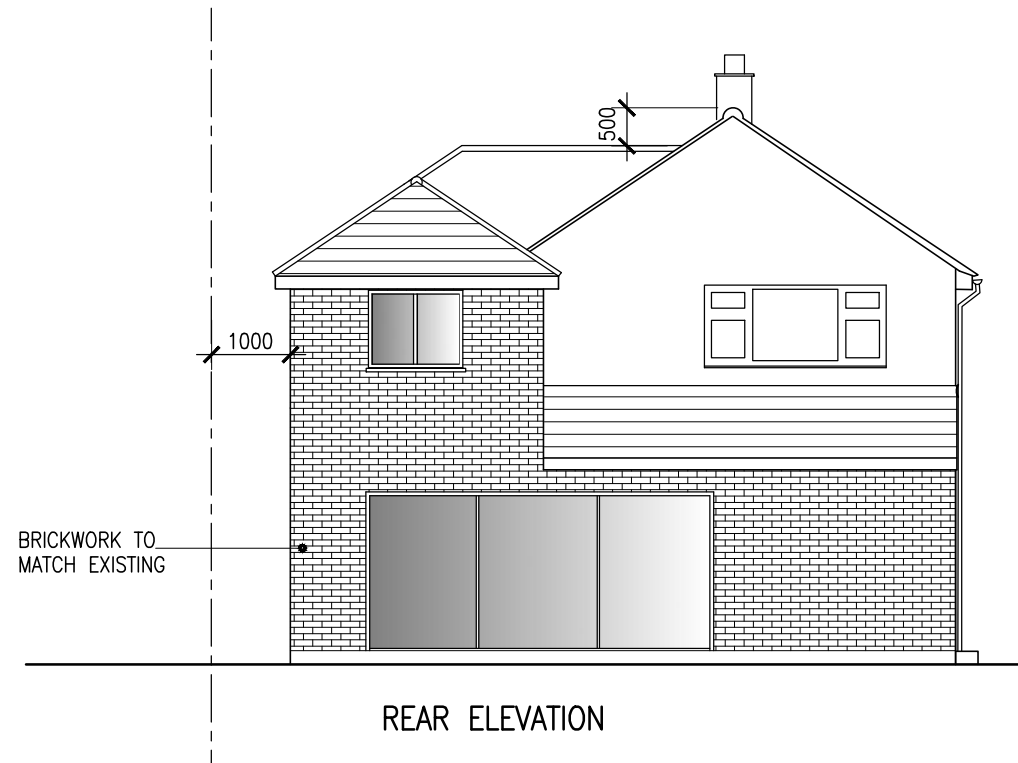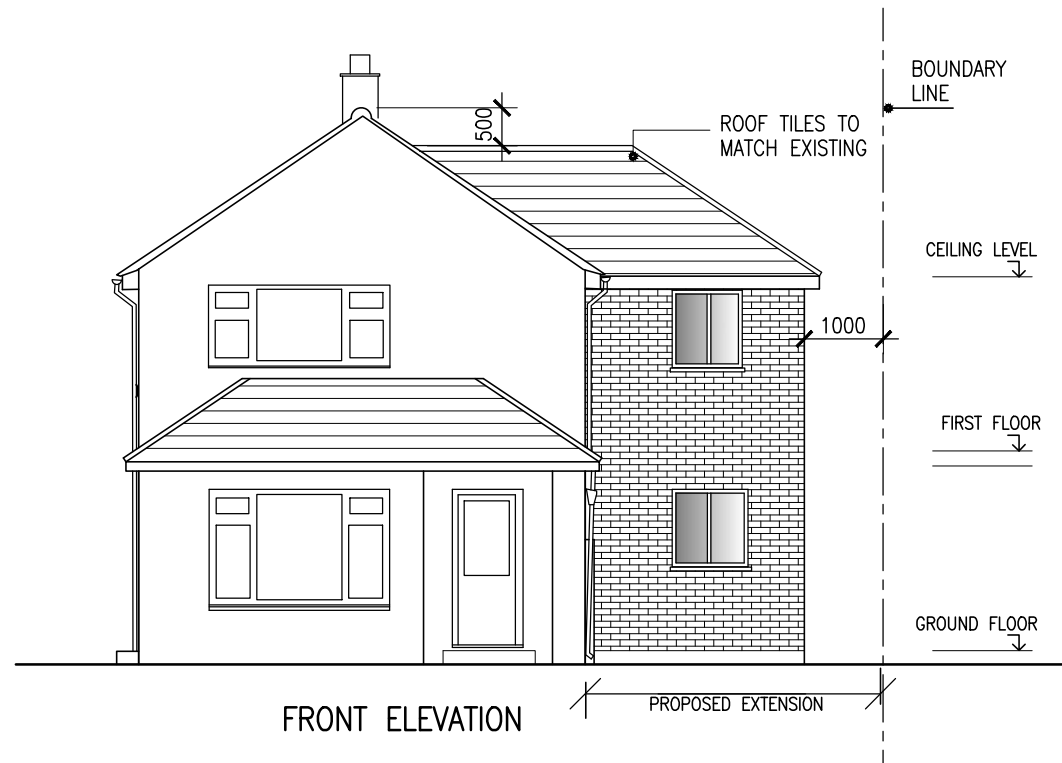


Project		Drawing		
PROPOSED REAR SINGLE STOREY & SIDE DOUBLE STOREY EXTENSION		PLANS		
TO NO.1 FAIRWAY AVENUE WEST DRAYTON UB7 7AN		Scale	Date	Drawing No.
		1/100@A3	MARCH 2021	A/620/02
			Drawn	A

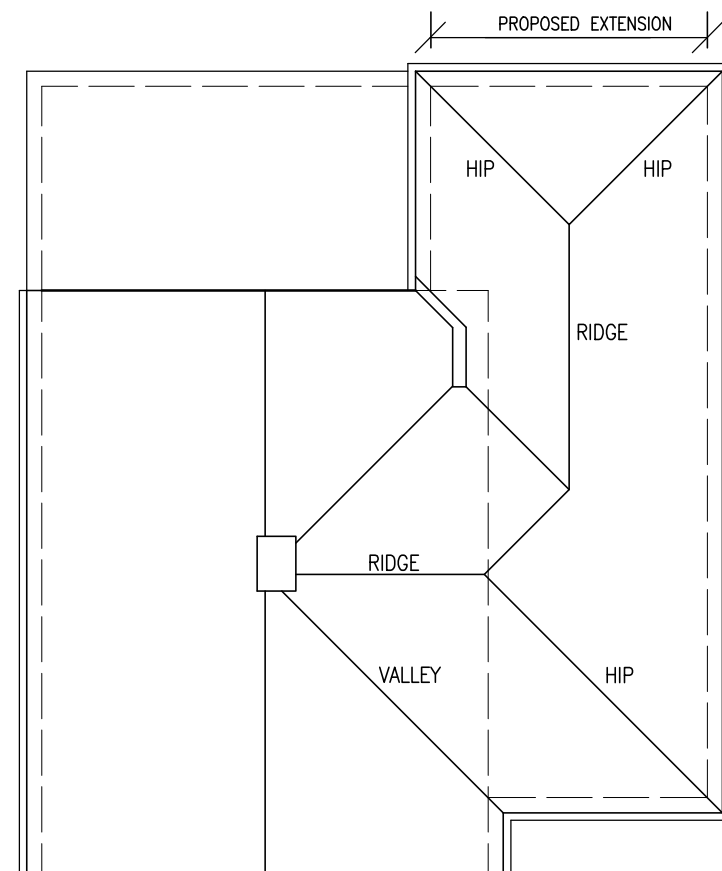

ROOF PLAN

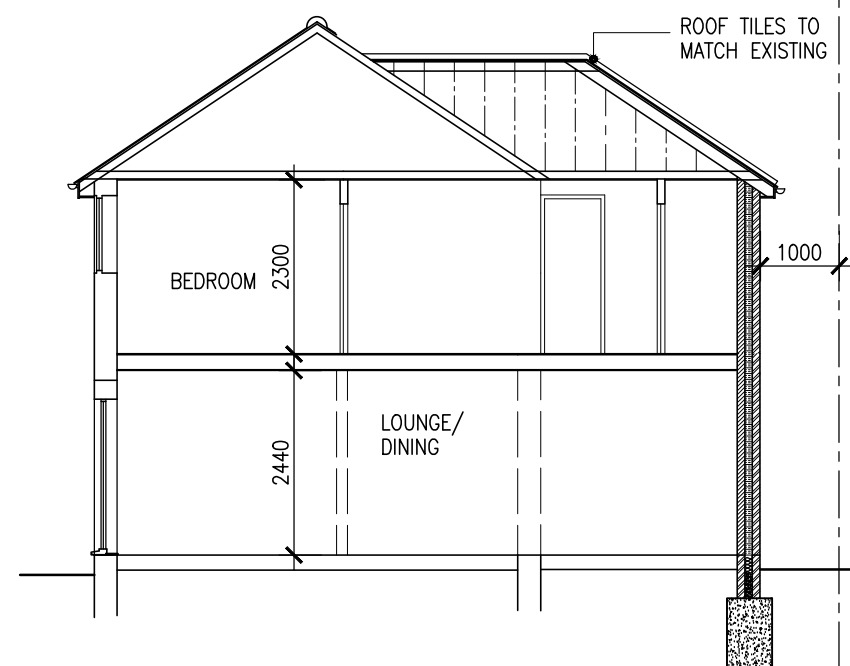


SECTION AA

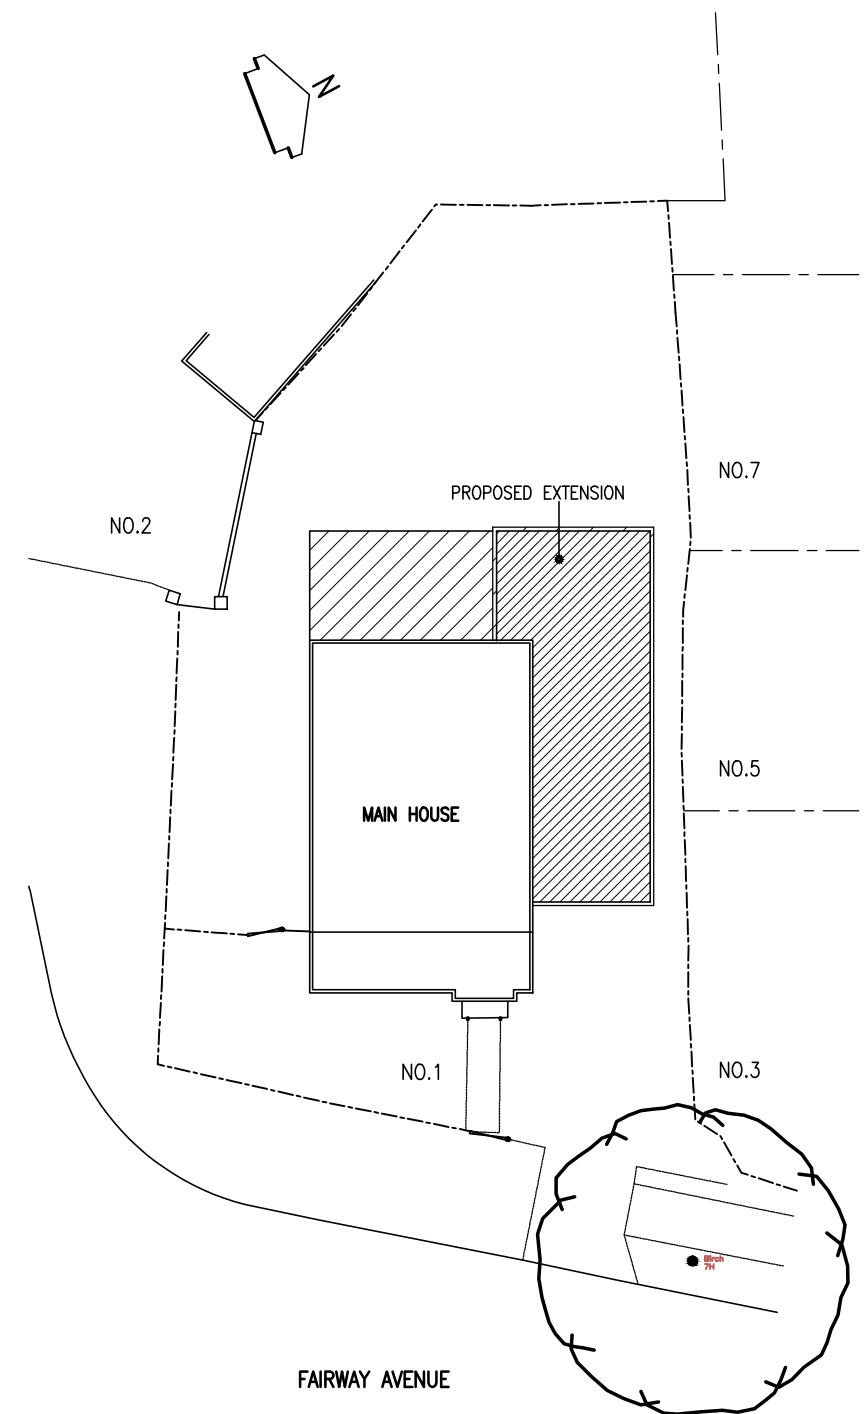


SITE PLAN
SCALE : 1/200


Project		Drawing			
PROPOSED REAR SINGLE STOREY & SIDE DOUBLE STOREY EXTENSION		PLANS			
TO NO.1 FAIRWAY AVENUE WEST DRAYTON UB7 7AN		Scale	Date	Drawing No.	
		1/100@A3	MARCH 2021	A/620/03	A
			Drawn		

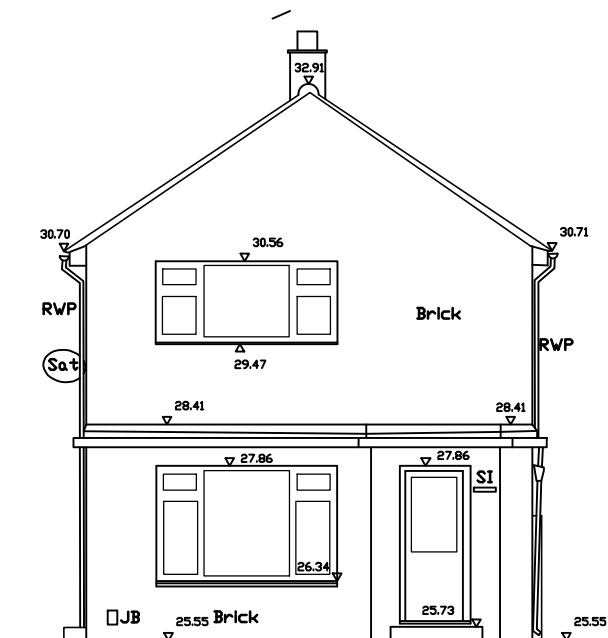


FRONT ELEVATION

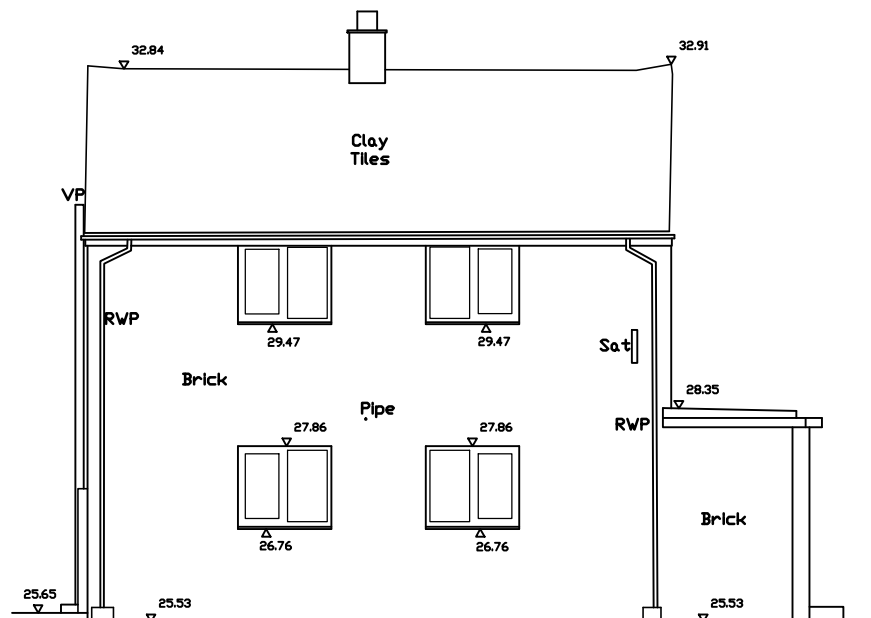


SIDE ELEVATION

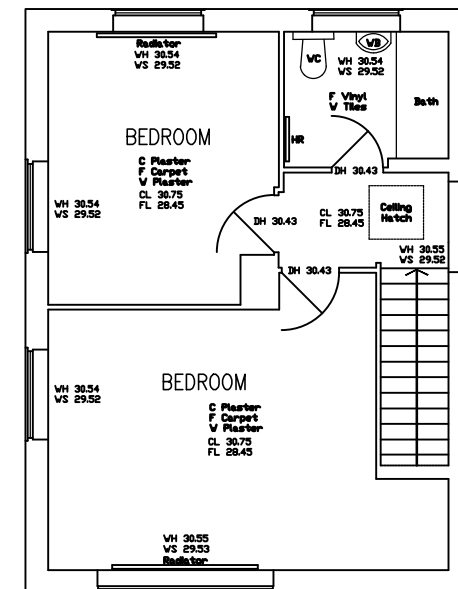

FIRST FLOOR PLAN

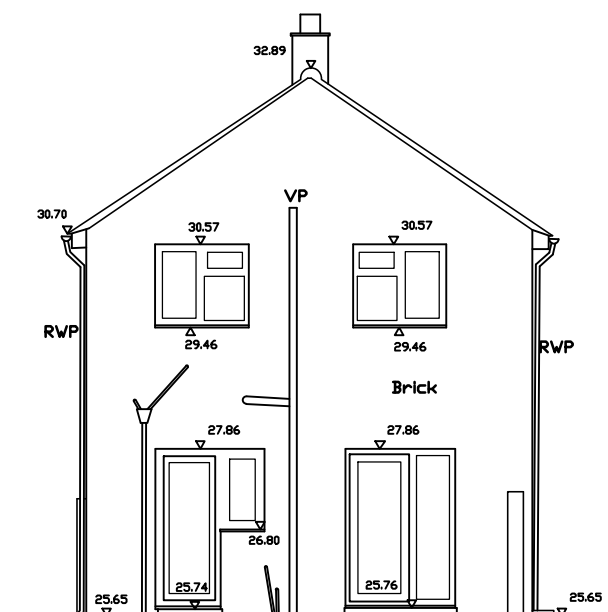


REAR ELEVATION

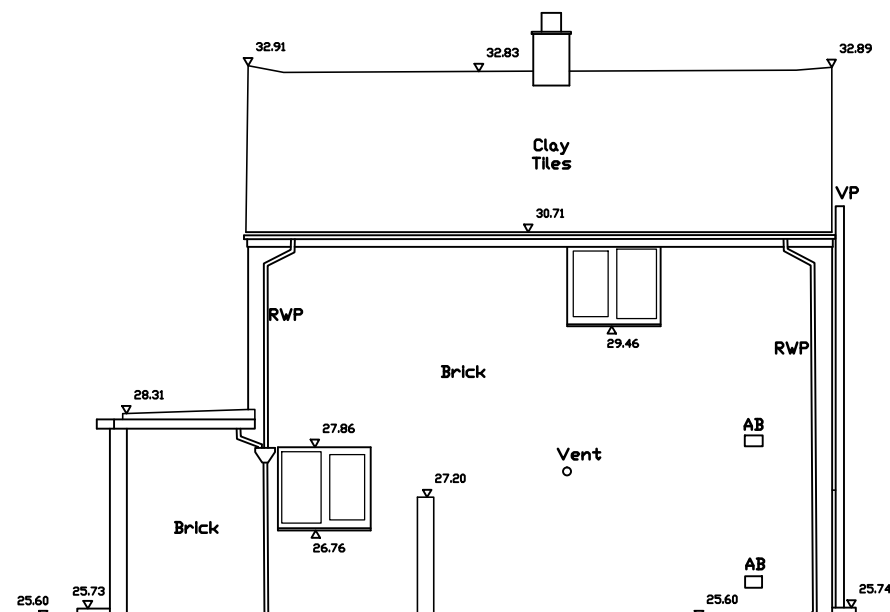

EXISTING


SIDE ELEVATION

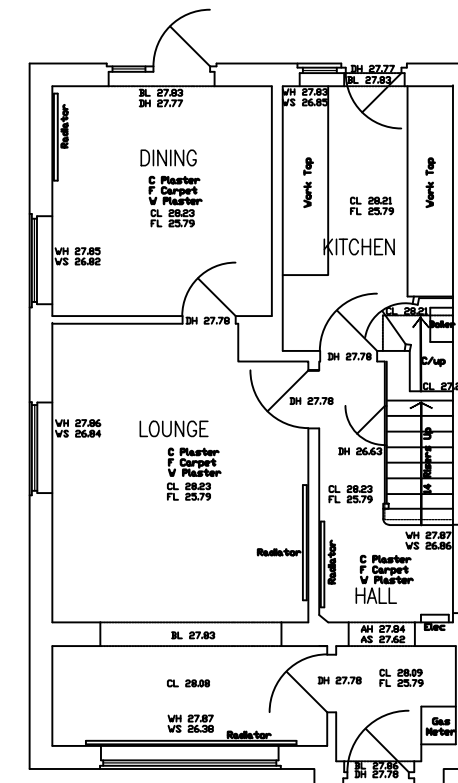

EXISTING

GROUND FLOOR PLAN

Project		Drawing		
PROPOSED REAR SINGLE STOREY & SIDE DOUBLE STOREY EXTENSION		EXISTING PLANS, ELEVATIONS		
TO NO.1 FAIRWAY AVENUE WEST DRAYTON UB7 7AN		Scale	Date	Drawing No.
		1/100@A3	MARCH 2021	A/620/04
		Drawn		

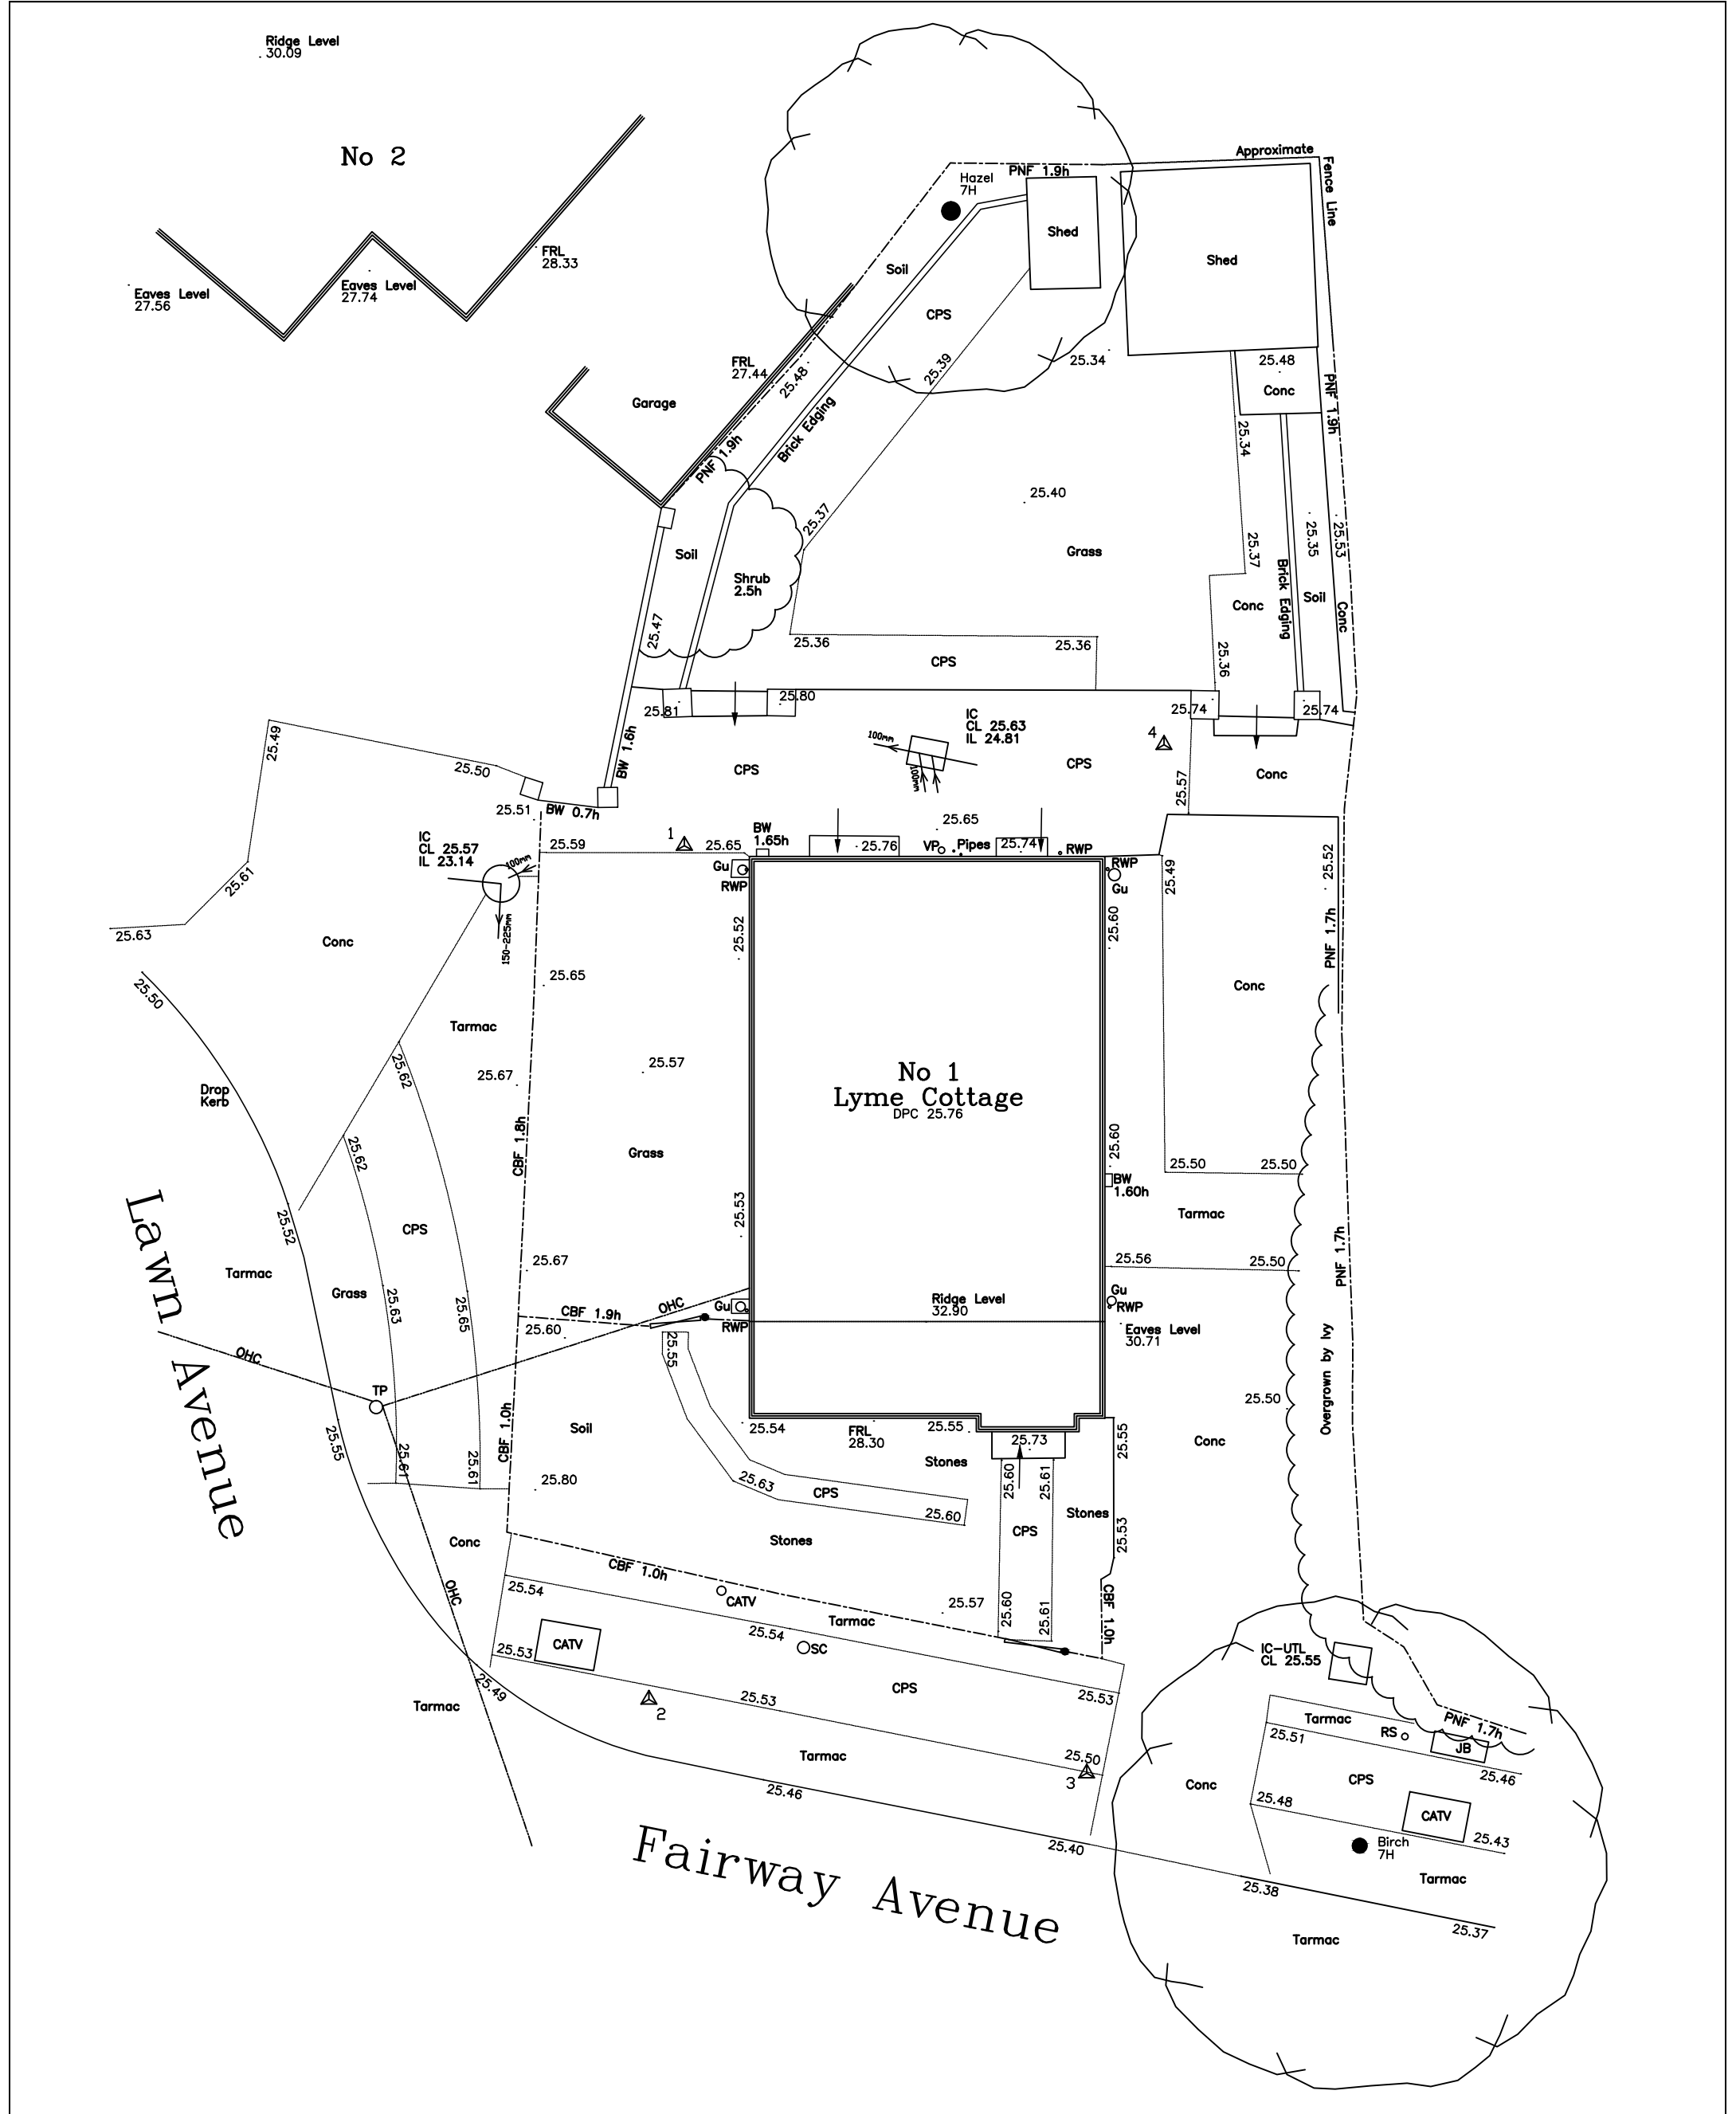

Project		Drawing	
PROPOSED REAR SINGLE STOREY & SIDE DOUBLE STOREY EXTENSION		PLAN	
TO NO.1 FAIRWAY AVENUE WEST DRAYTON UB7 7AN		Scale	Date
		1/100 @A3	MARCH 2021
		Drawn	Drawing No.
			A/620/TP