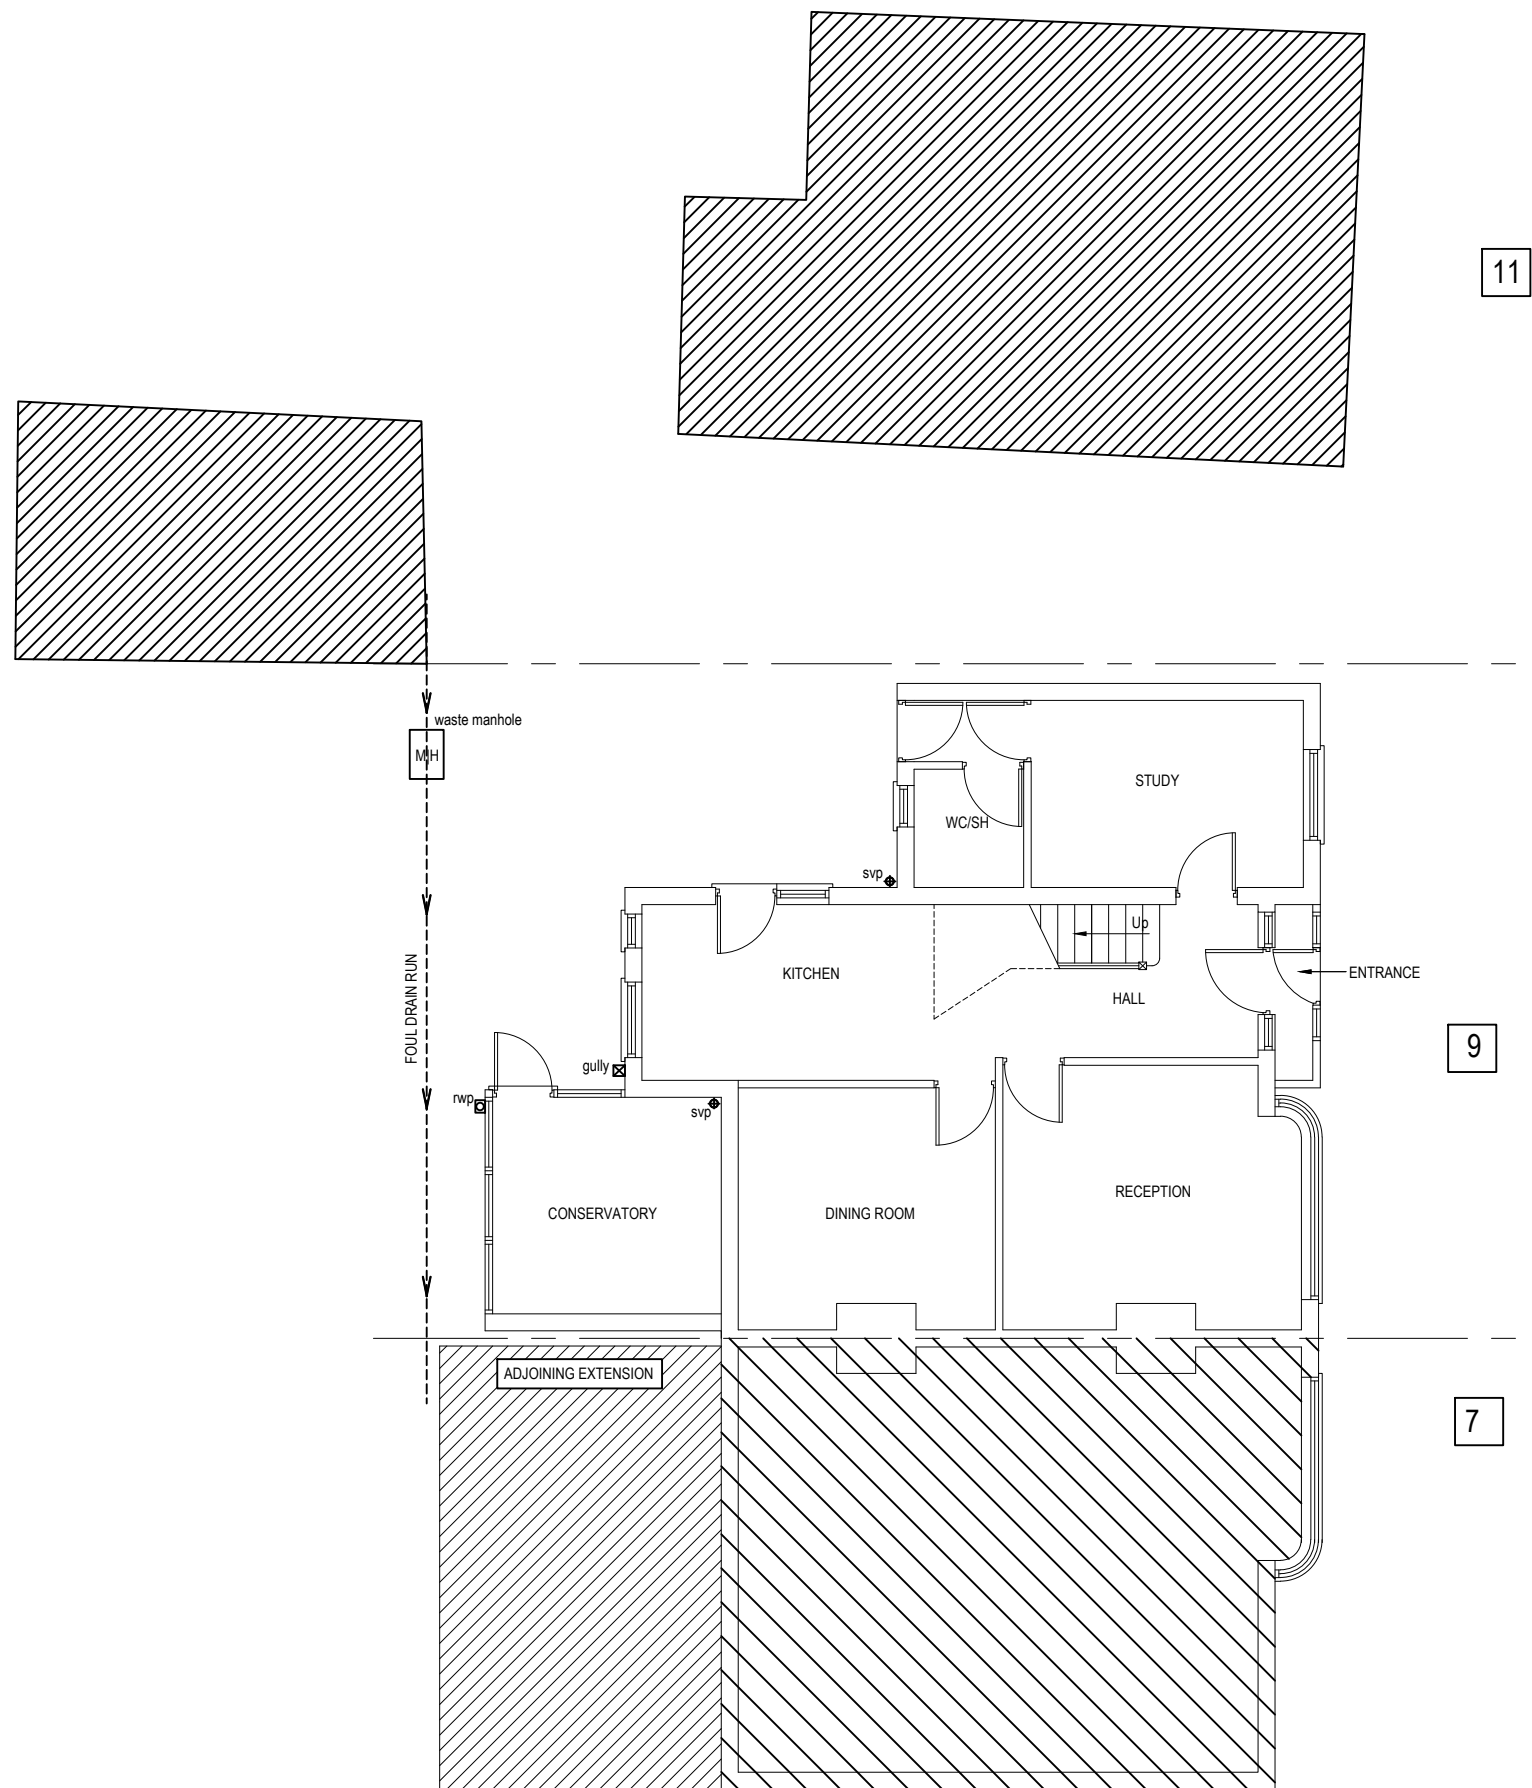


Existing Ground Floor Plan

JOB TITLE 9 BURLEIGH ROAD HILLINGDON UB10 9BG			
DRAWING TITLE EXISTING GROUND FLOOR PLAN			
		DRAWN	
DATE JUNE 21	SCALE 1: 100 .	Size A3	
DRAWING No.	P	02	