




Existing Rear Elevation

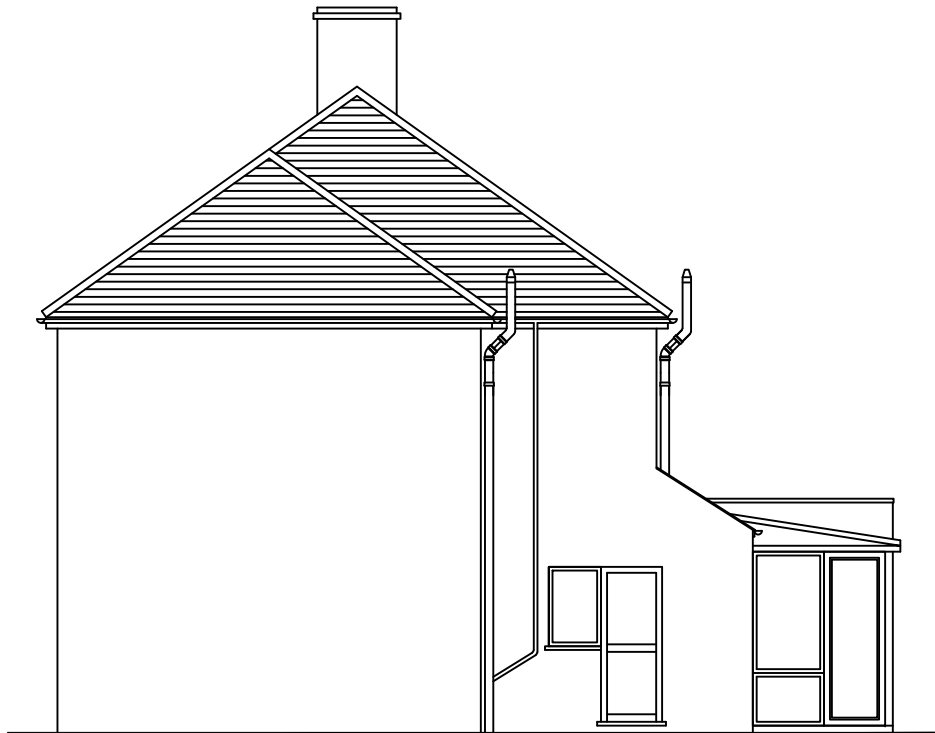

Existing Side Elevation




SCALE - 1 : 100.


1. ALL FINISHES TO MATCH EXISTING.
2. WALLS TO BE BUILT UP TO MATCH EXISTING.
3. ALL NEW DOORS/ WINDOWS TO MATCH EXISTING.
4. FLAT ROOF OVER PROPOSED EXTENSION.
5. NEW BRICKWORK TO MATCH EXISTING.
6. ALL UNDERGROUND DRAINAGE TO BE IN CLAY PIPEWORK.



Proposed Rear Elevation

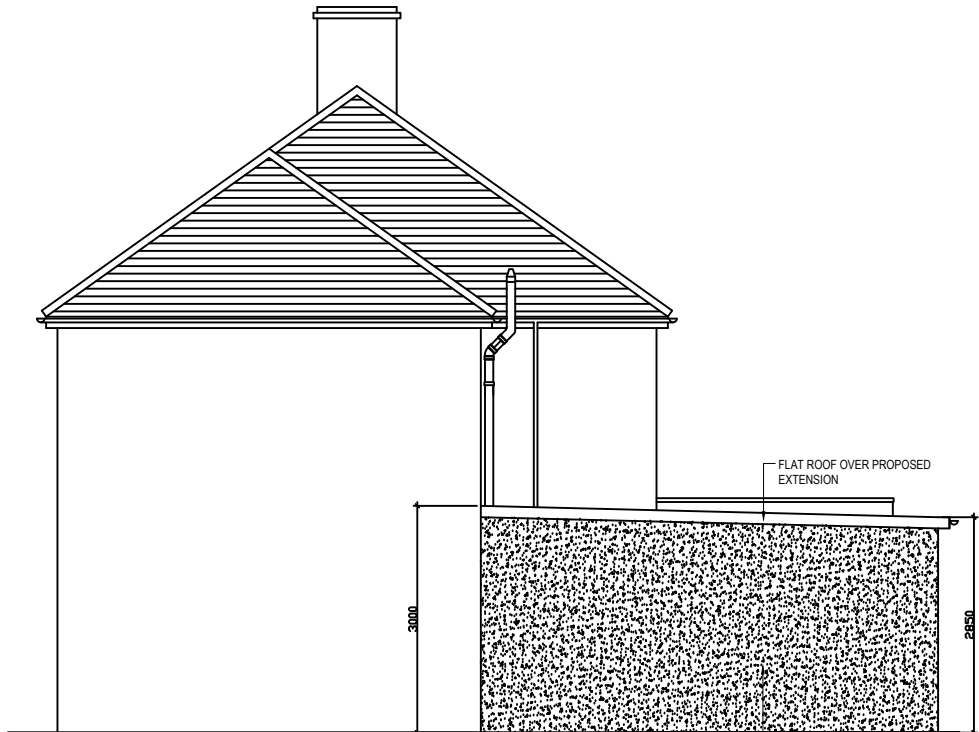

Proposed Side Elevation

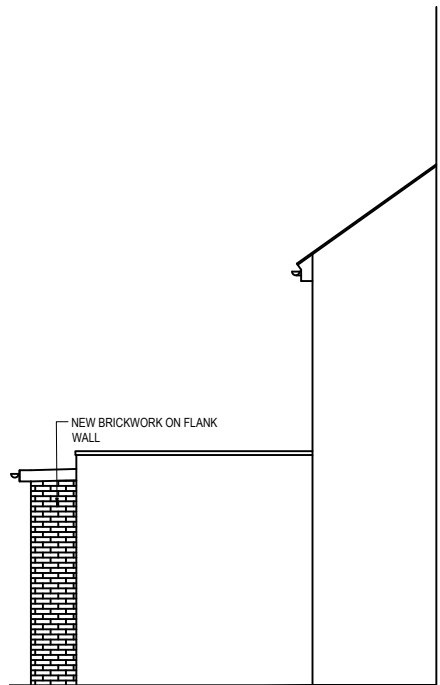

Proposed Side Elevation

JOB TITLE 9 BURLEIGH ROAD HILLINGDON UB10 9BG			
DRAWING TITLE EXISTING & PROPOSED ELEVATIONS			
		DRAWN	
DATE JUNE 21	SCALE 1: 100 .	Size A3	
DRAWING No.	P	04	