





11

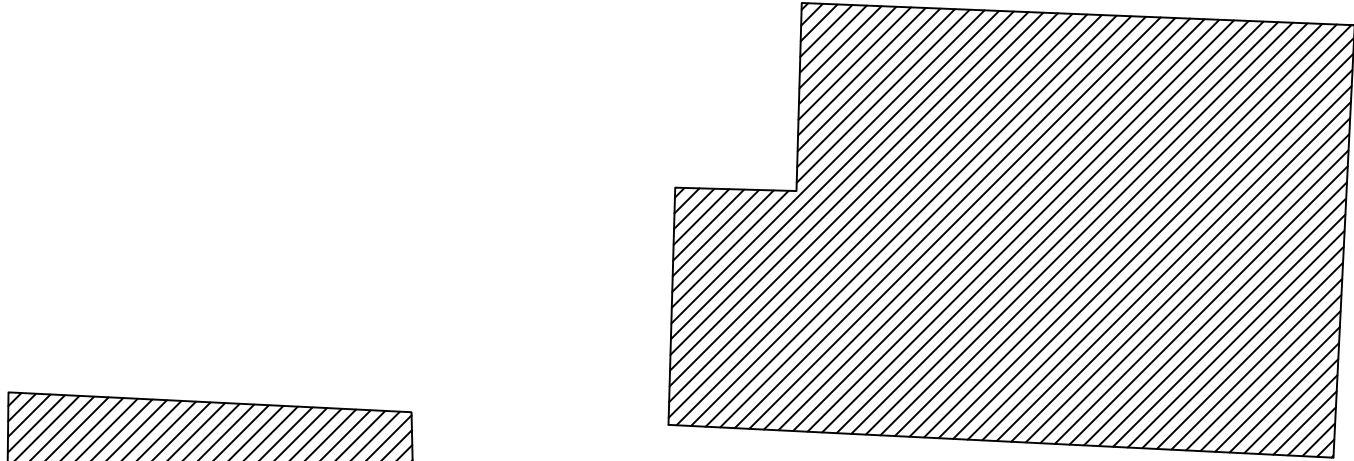

SCALE - 1 : 100.

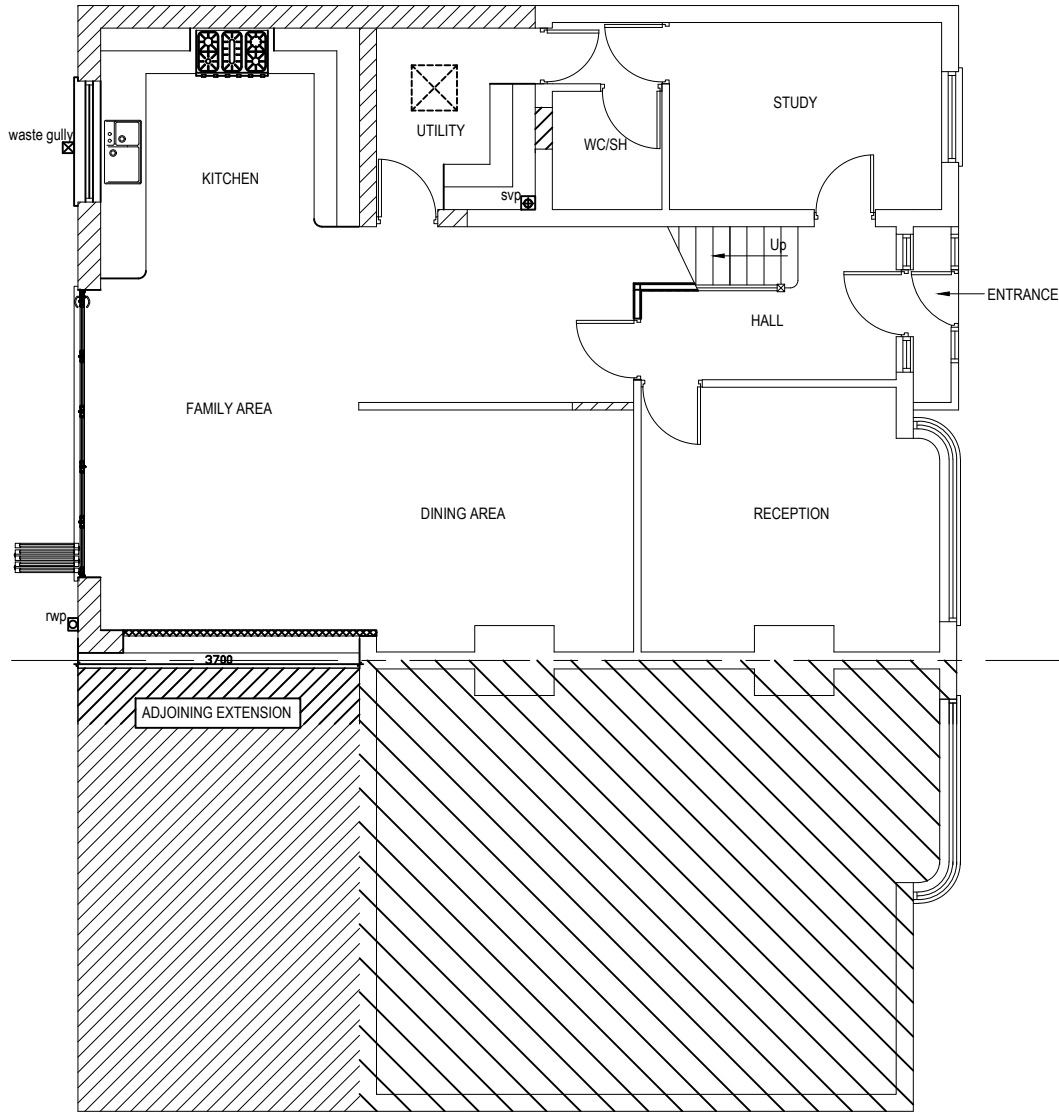

9

7

Proposed Ground Floor Plan

JOB TITLE 9 BURLEIGH ROAD HILLINGDON UB10 9BG			
DRAWING TITLE PROPOSED GROUND FLOOR PLAN			
		DRAWN	
DATE JUNE 21	SCALE 1: 100 .	Size A3	
DRAWING No.	P	03	