


NOTES

Drawings for planning purposes only
and not for construction.

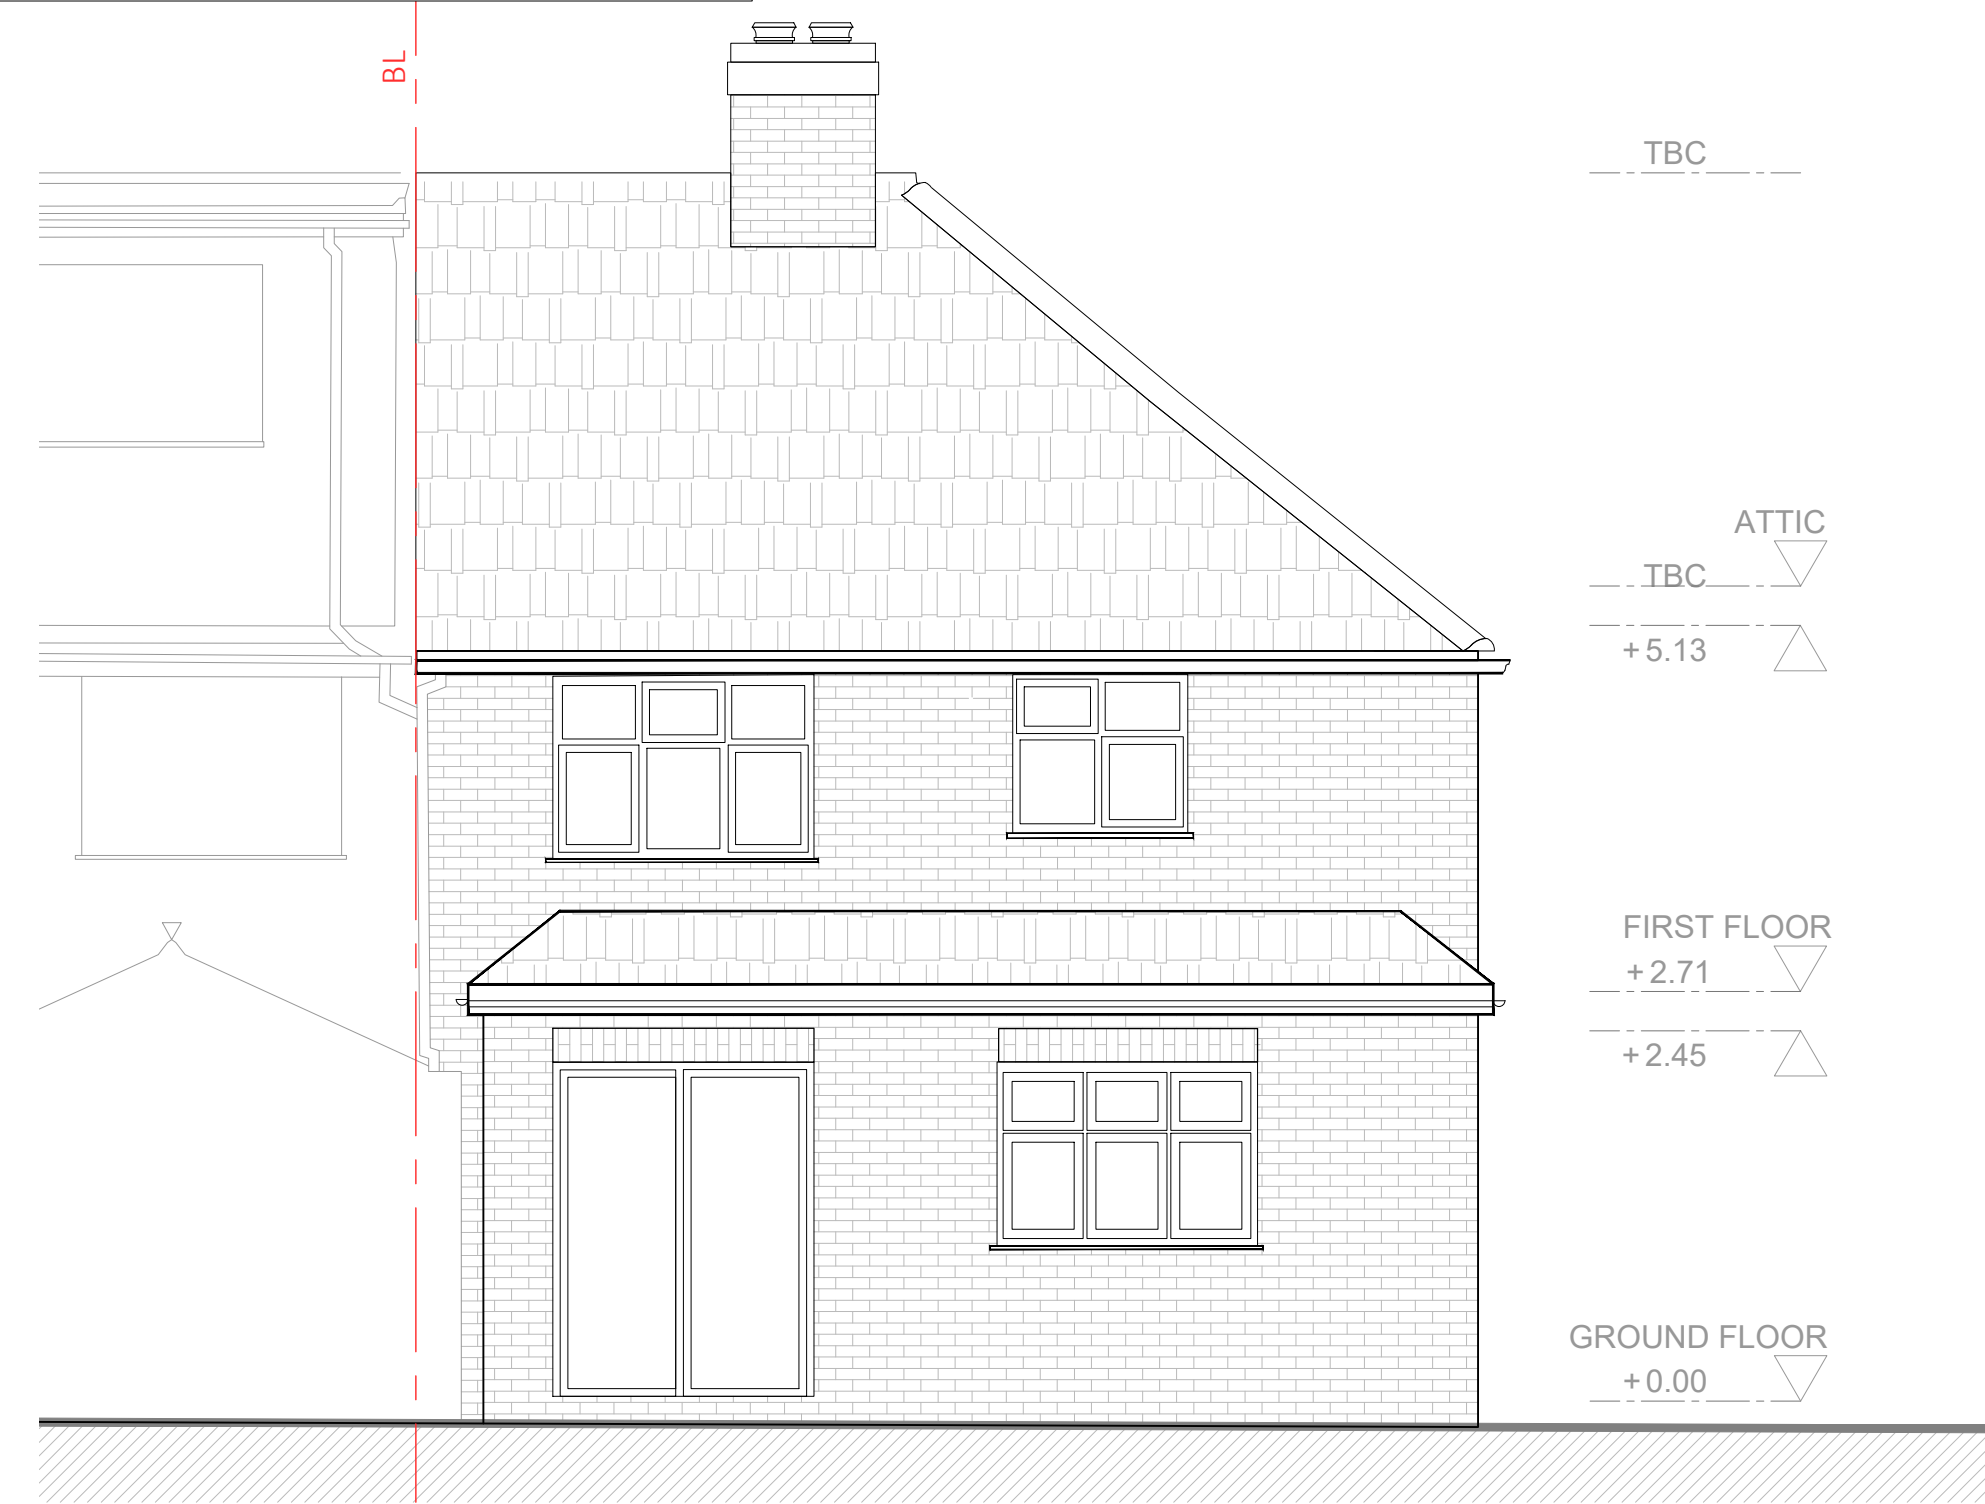


EXISTING REAR ELEVATION




EXISTING SIDE ELEVATION




EXISTING FRONT ELEVATION

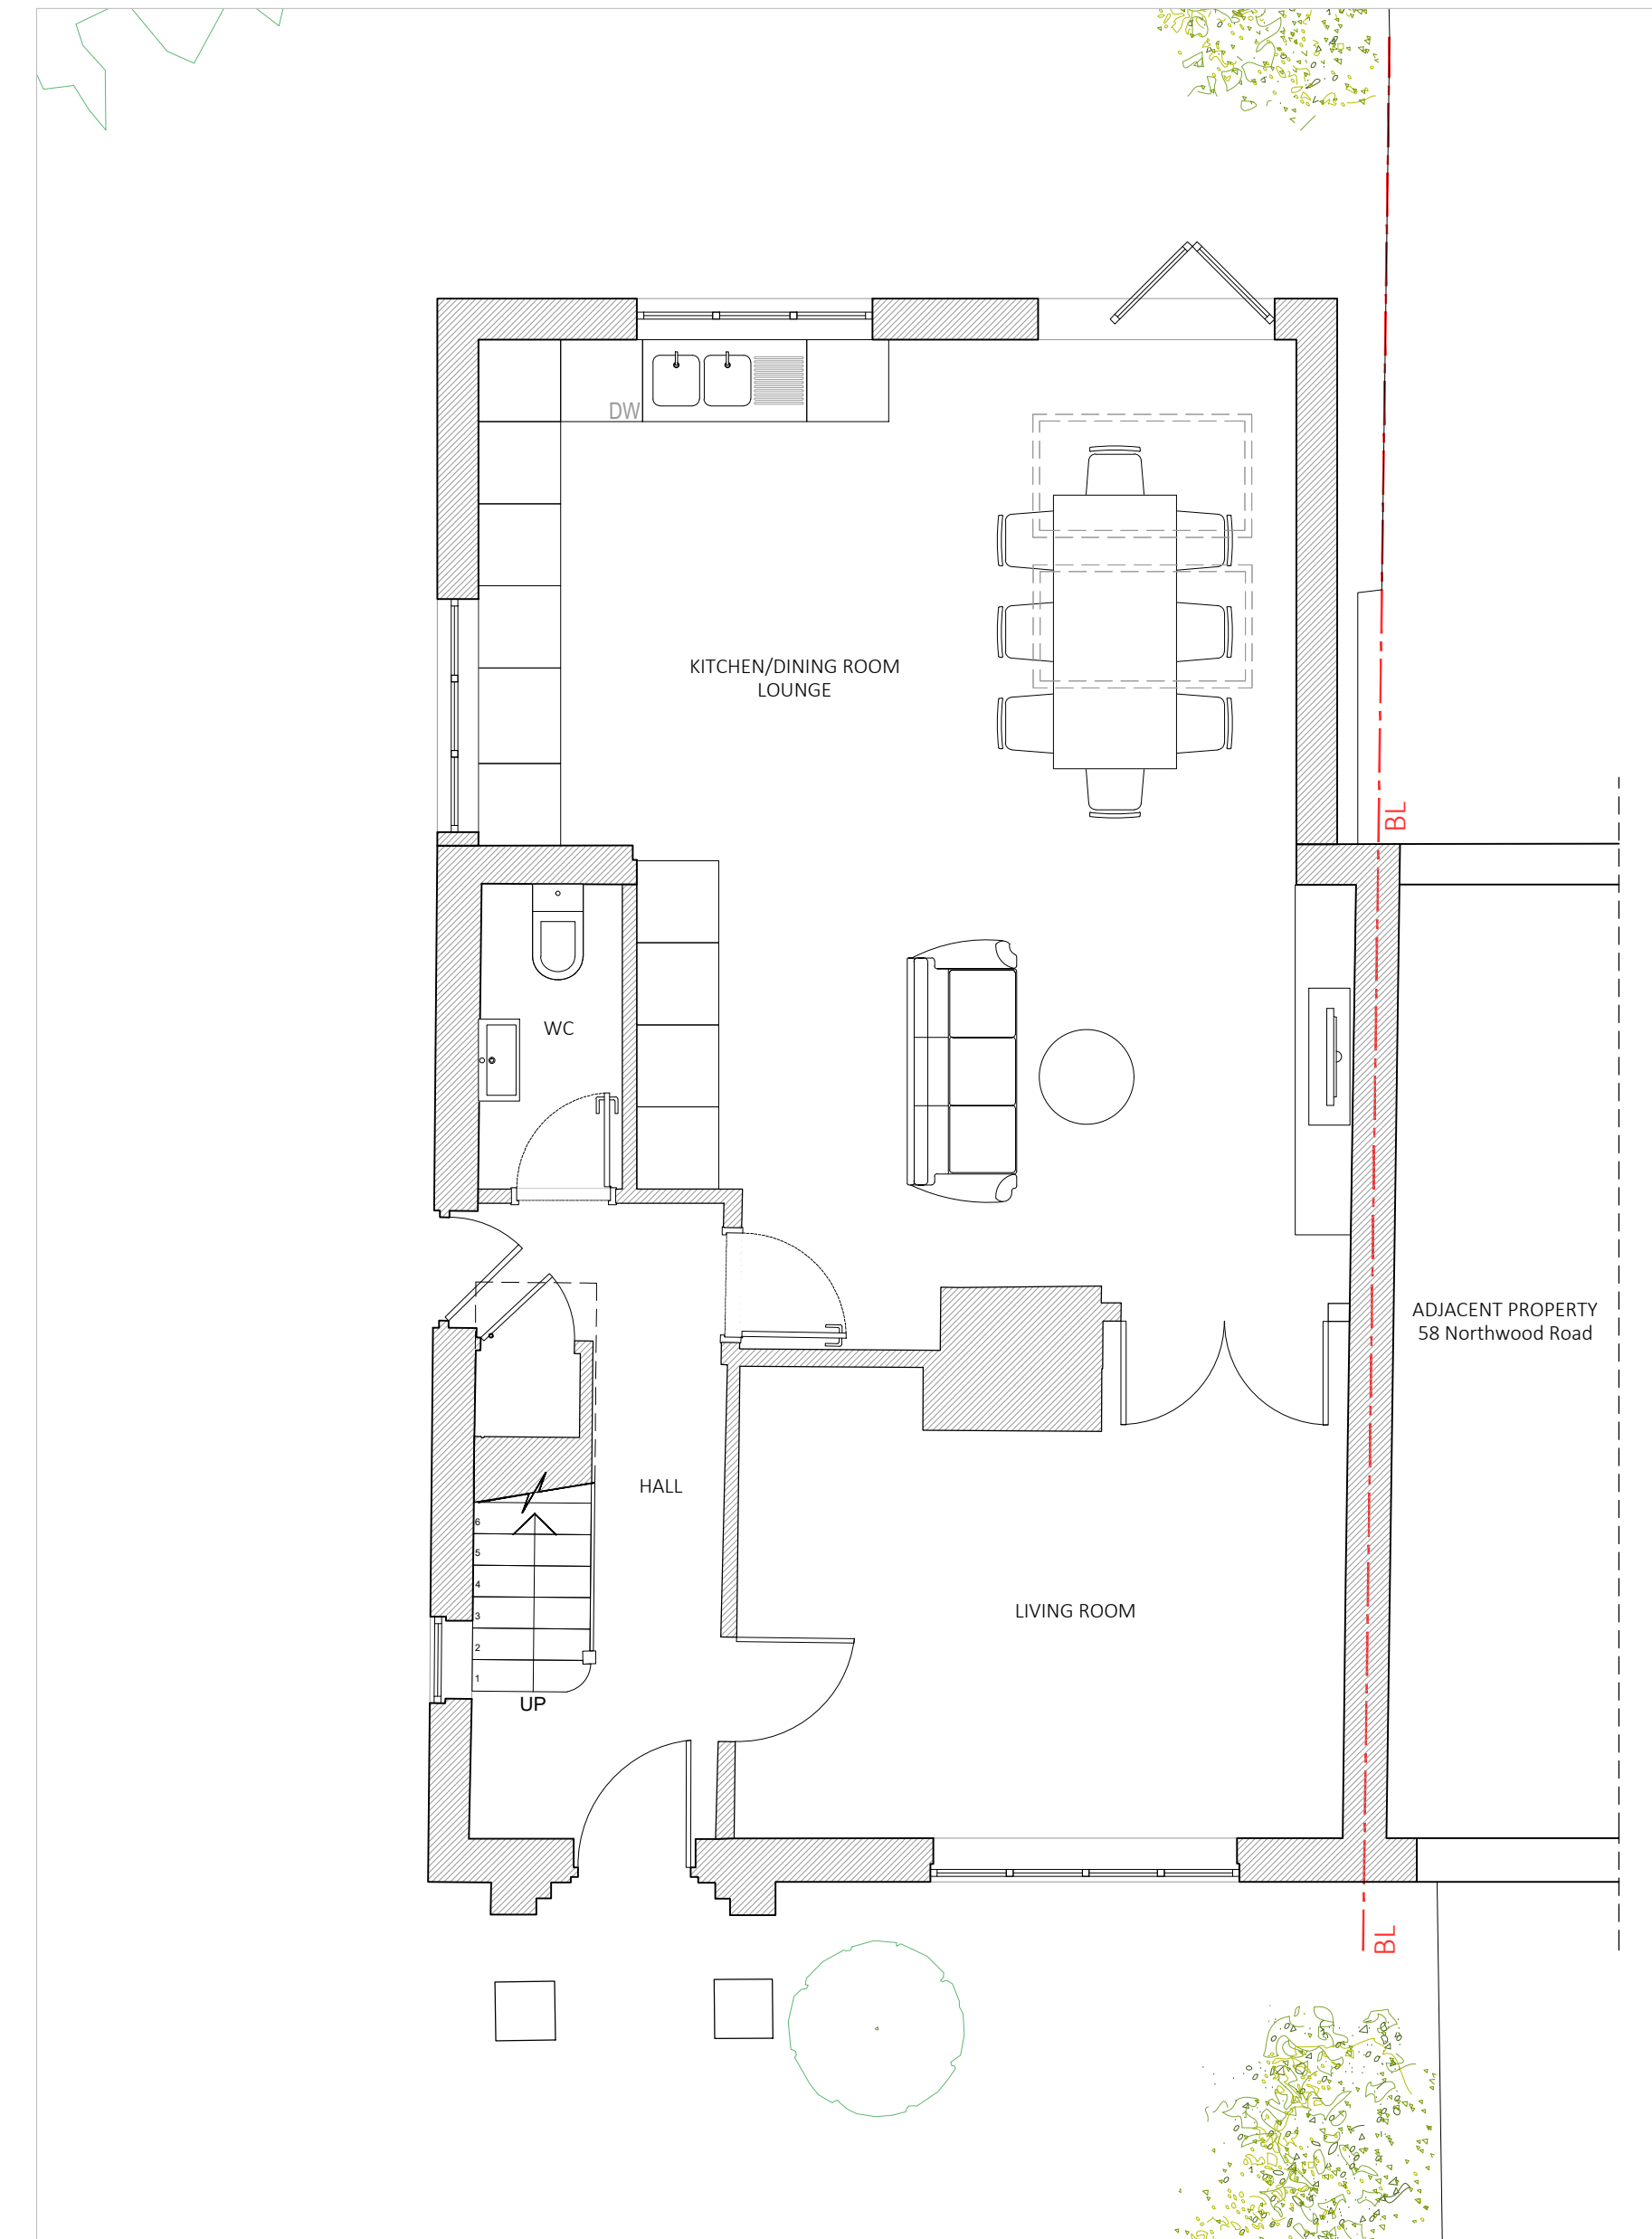

EXISTING GROUND FLOOR

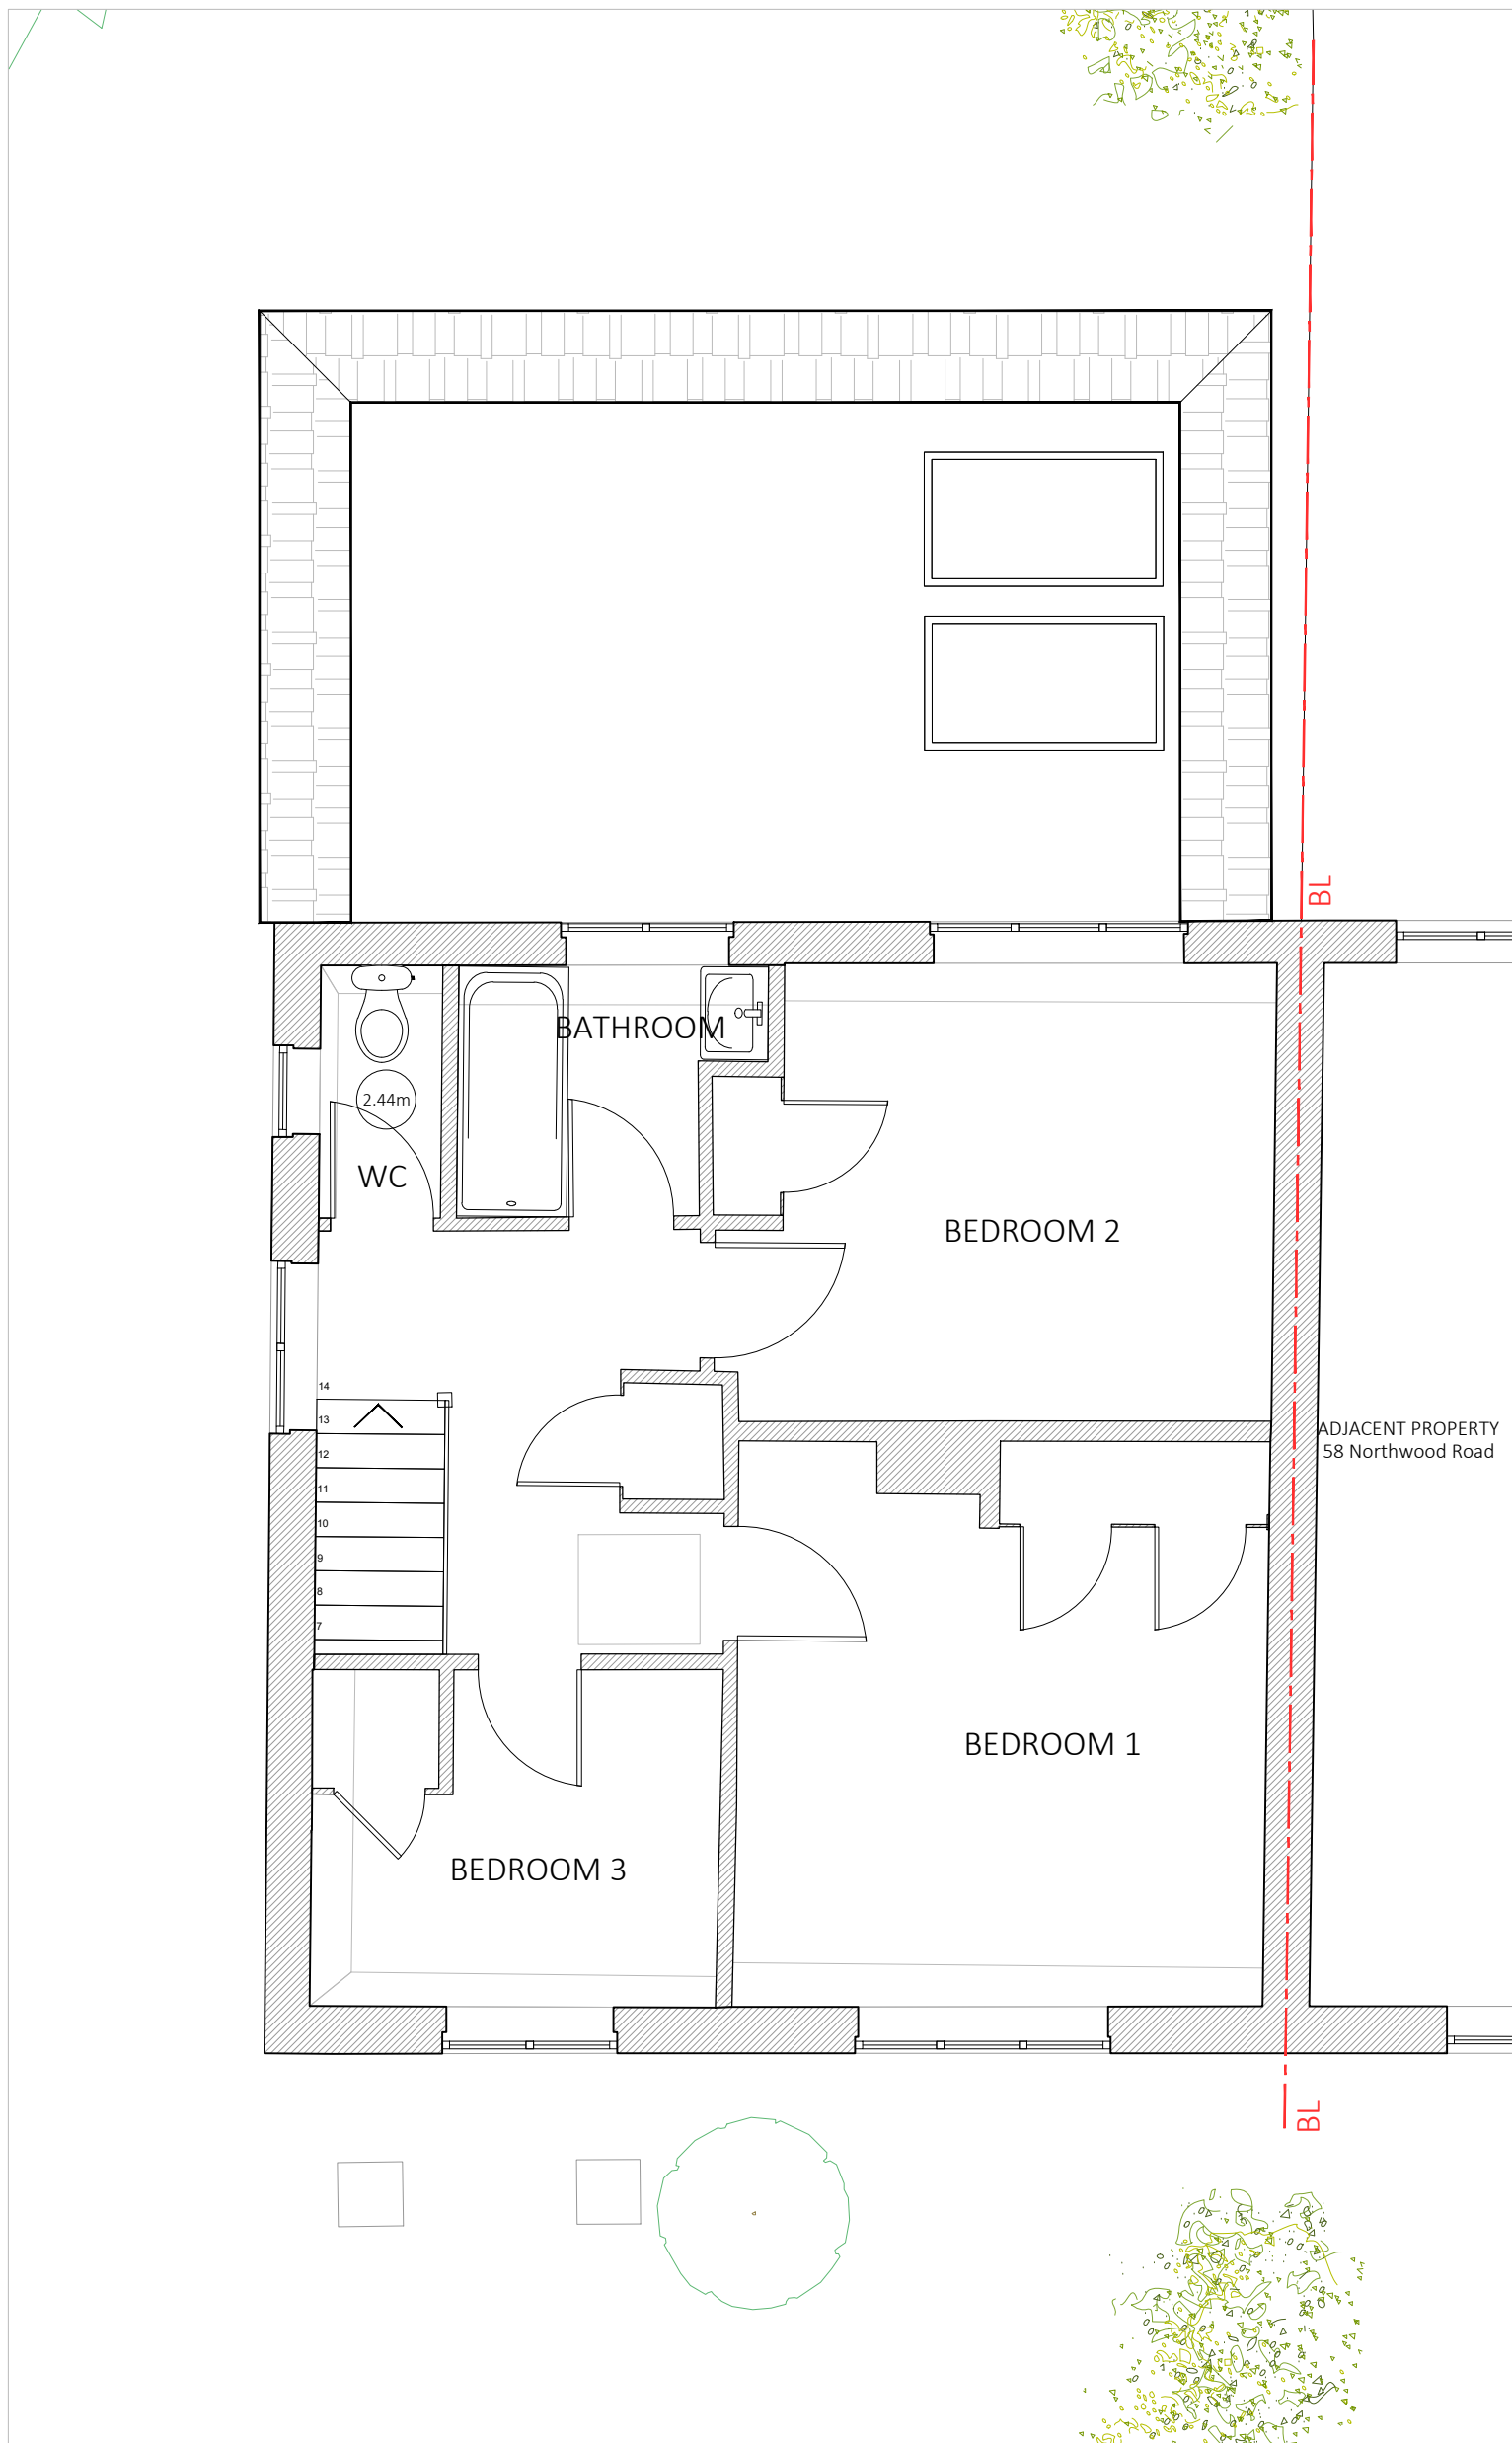

EXISTING FIRST FLOOR

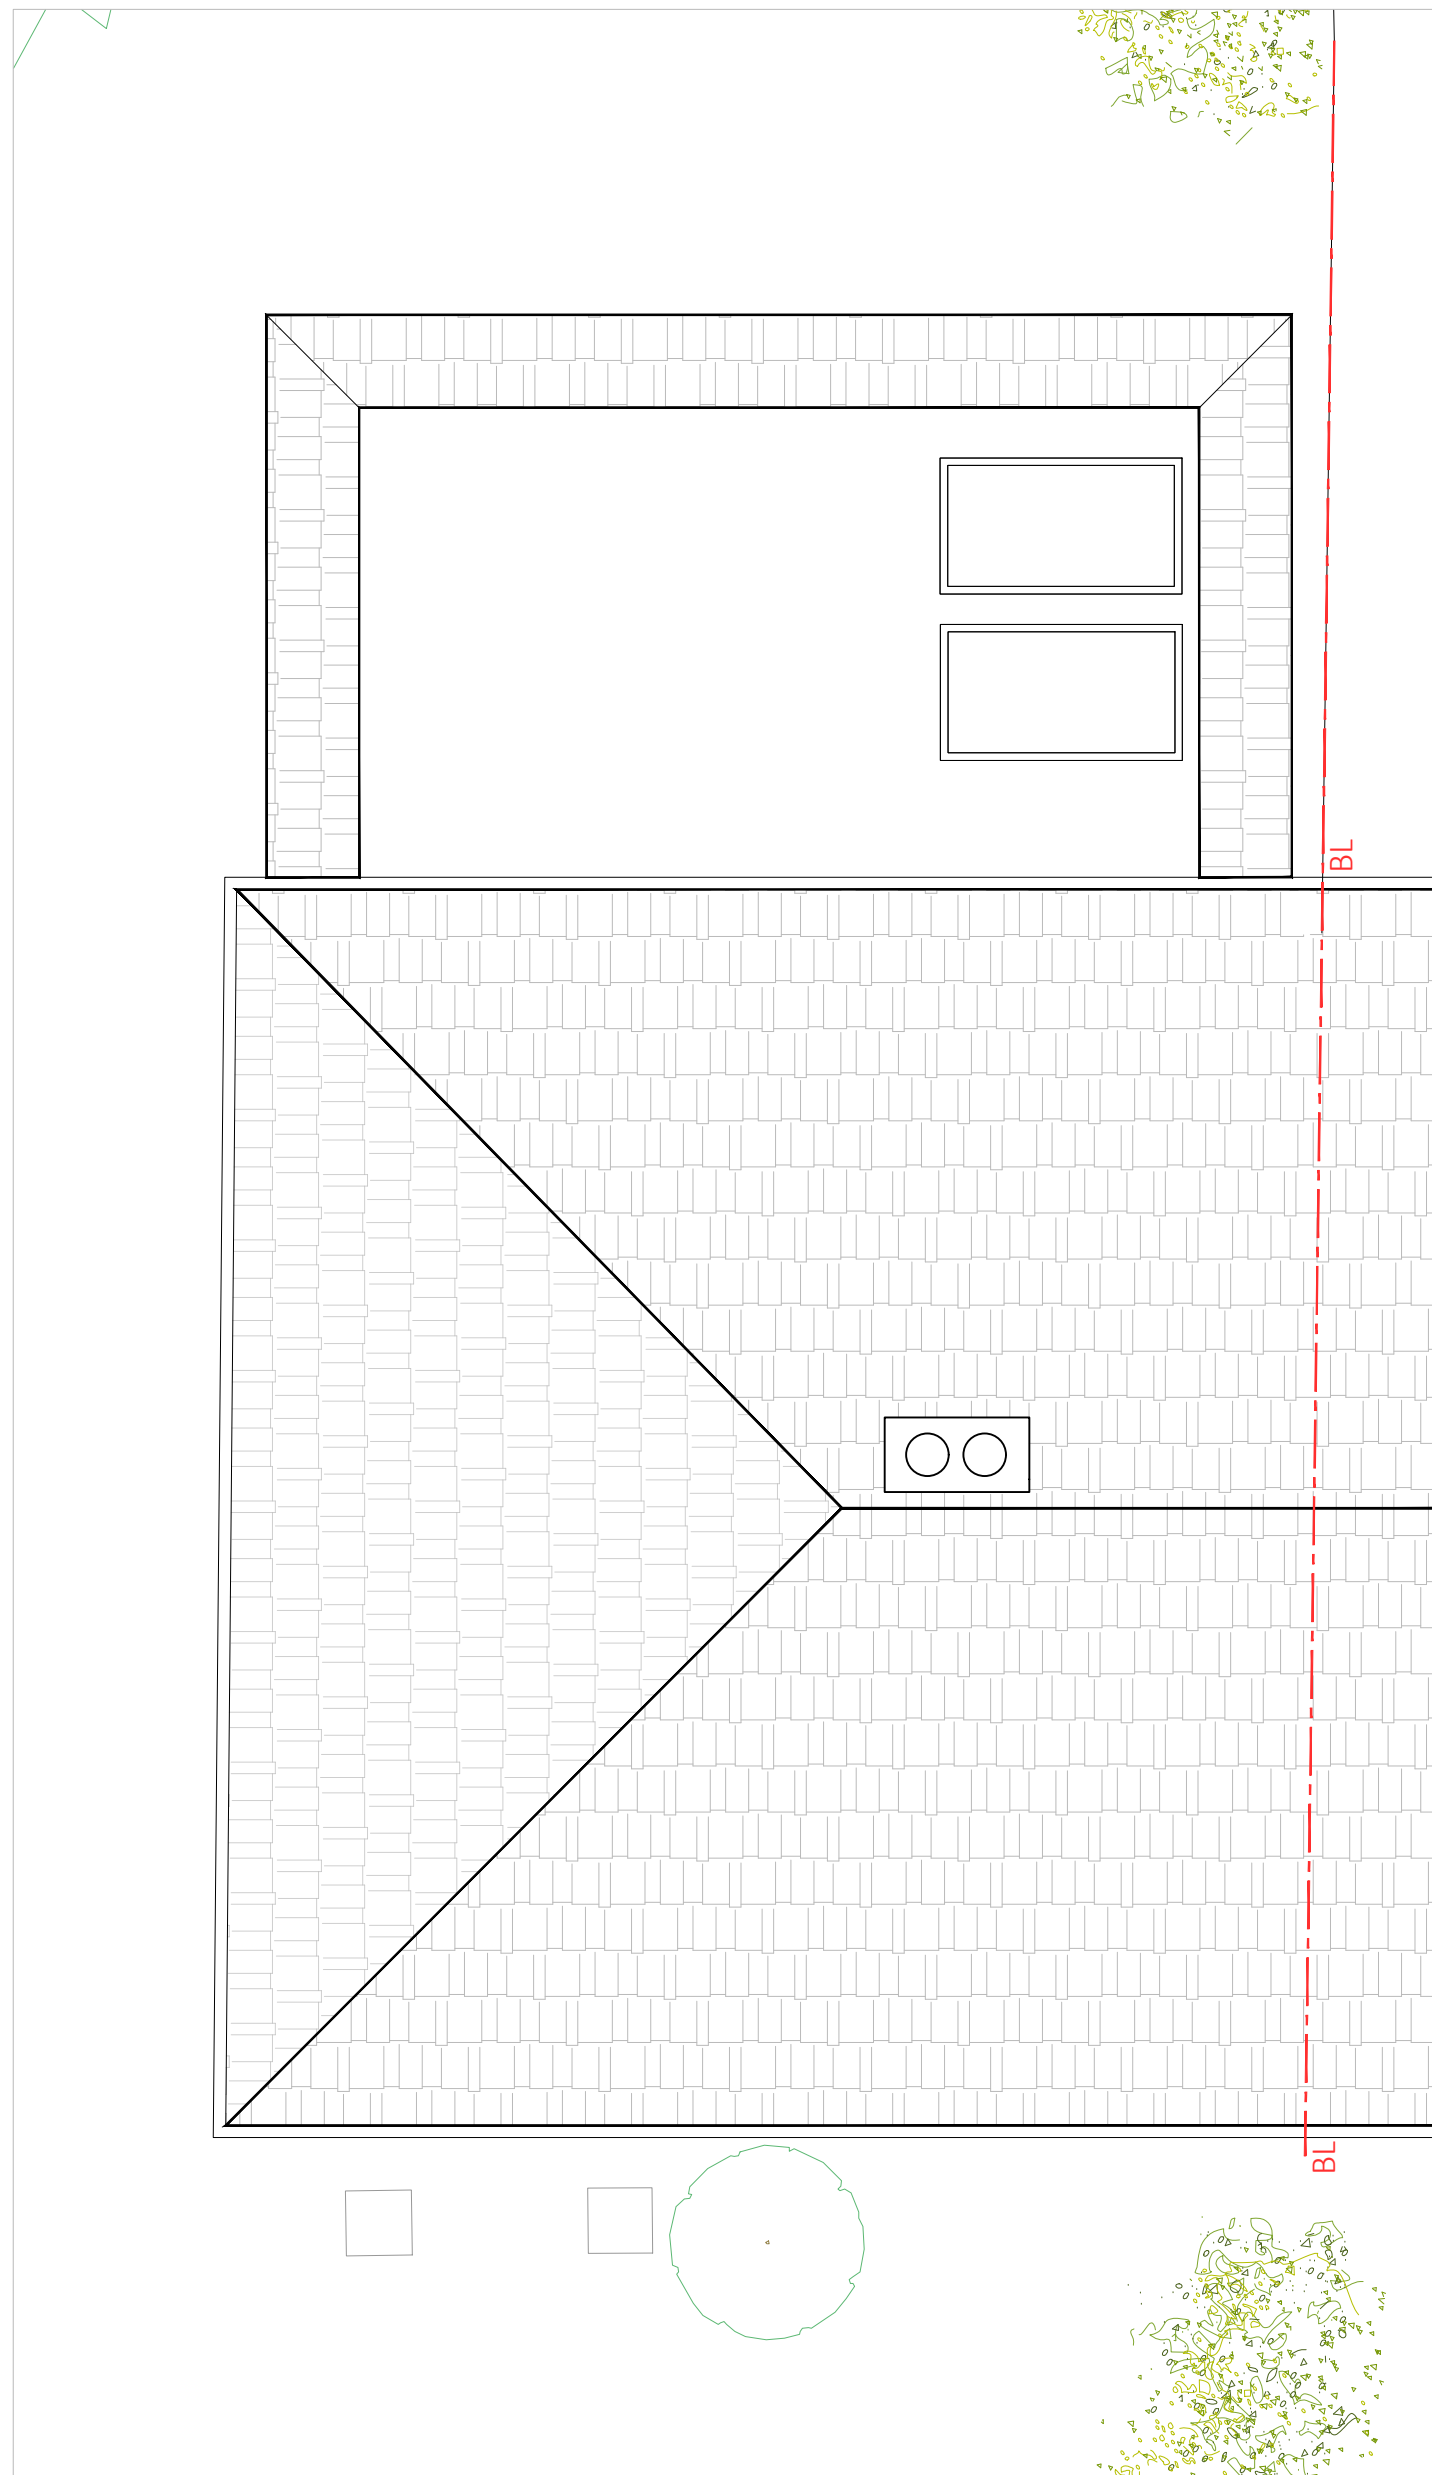

EXISTING ROOF PLAN

NORTHWOOD ROAD

60 Northwood Rd
Uxbridge-UB9 6PP
Harefield

ARCHITECTS

7 Progress Business Centre
Whittle Way
Burnham
Berkshire
SL1 6DQ
usl@uslarchitects.co.uk

PLANNING

Job No	Date	Drawing
2020/NRH	28/01/2021	EXISTING PLANS AND ELEVATIONS
Drm	Chk	Drawing Number
CDG	BK	NRH/EX/100

Rev number	Rev date	Revision detail

PAPER SIZE :
SCALE :

A1
1:50@ A1
1:100@ A3

0m 1m 2m 3m 4m 5m
SCALE 1:50 @ A1
SCALE 1:100 @ A3


This drawing is copyright
USL Architects.