




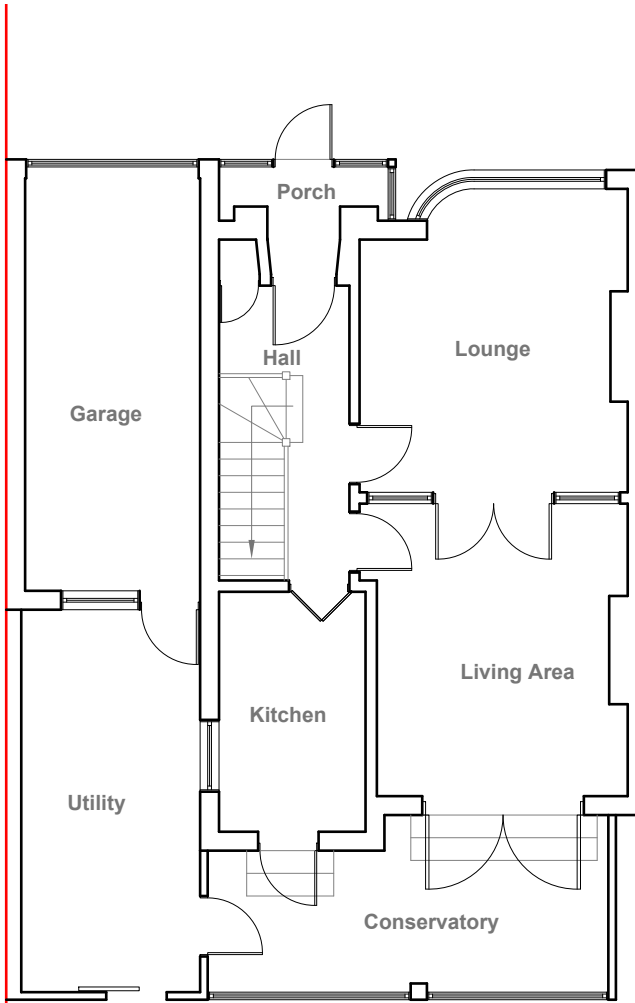

Existing Ground Floor Plan
Scale 1:100

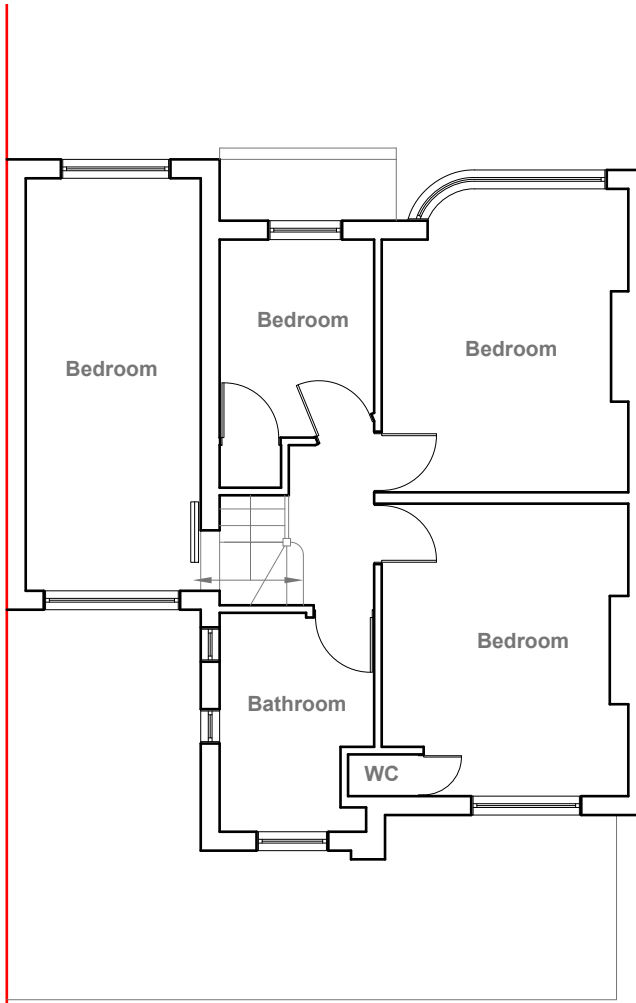

Existing First Floor Plan
Scale 1:100

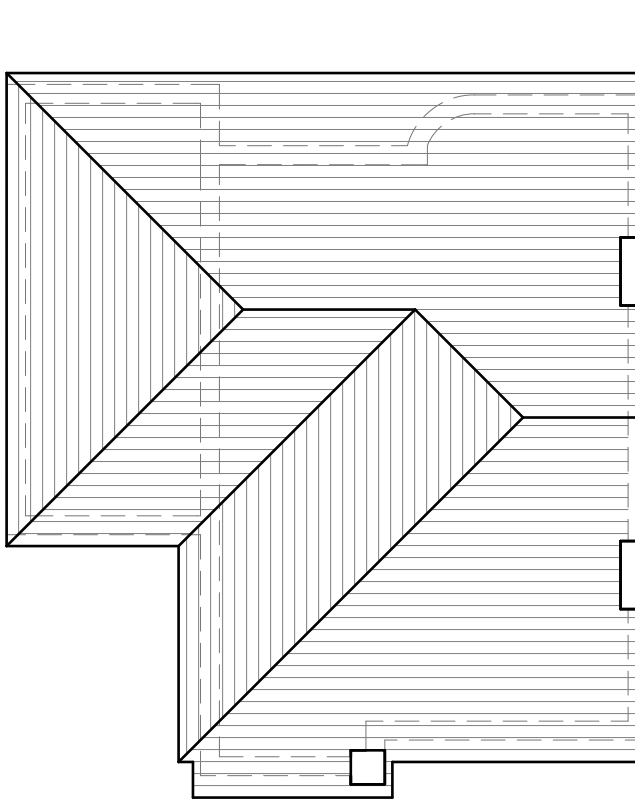

Existing Roof Floor Plan
Scale 1:100



GENERAL NOTES:
1. ALL DIMENTIONS ARE IN MILLIMETER.
2. VERIFY ALL DIMENSIONS AND CONDITIONS BEFORE BUILDING OR STARTING CONSTRUCTION. NOTIFY THE DESIGNER IMMEDIATELY OF ANY DISCREPANCY OR VARIATION.
3. ALL WORK TO COMPLY WITH CURRENT BUILDING REGULATIONS AND CODES OF PRACTICE

Title:


Existing Floor Plans

Site Address
75 Collins Drive
Ruislip
Middlesex
HA4 9EG


Scale: 1:100 @A3
Date: 26/02/2020
Drawing No.: 2020/014 -01
Drawn By: FP

Revision Date:
e:mail - faluckpatel@yahoo.com
(M) +44 (0) 7871 466 254




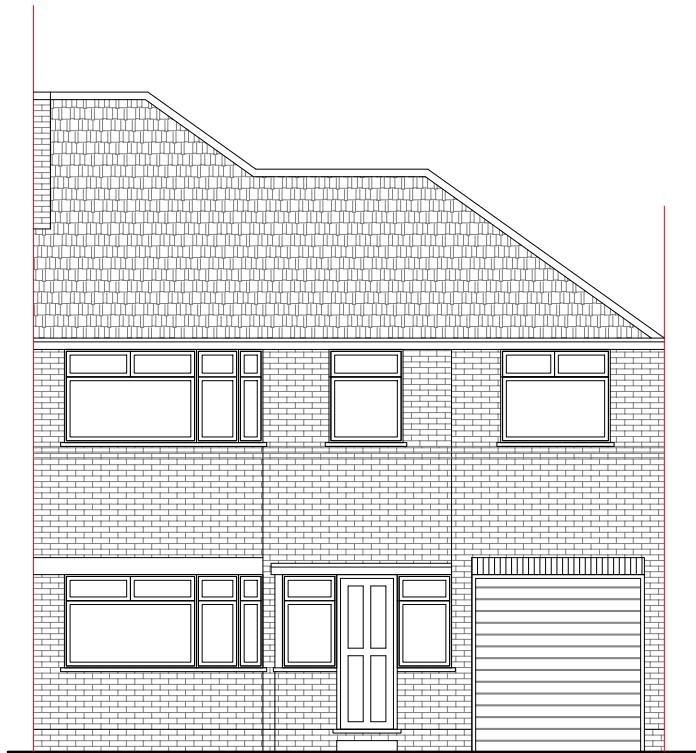


Existing Front Elevation
Scale 1:100

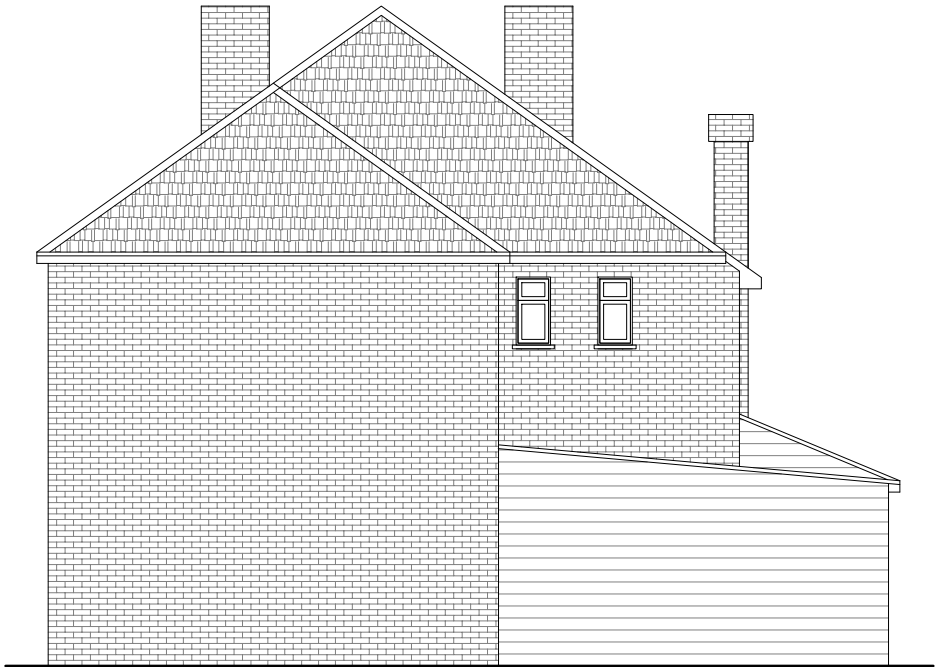

Existing Side Elevation
Scale 1:100

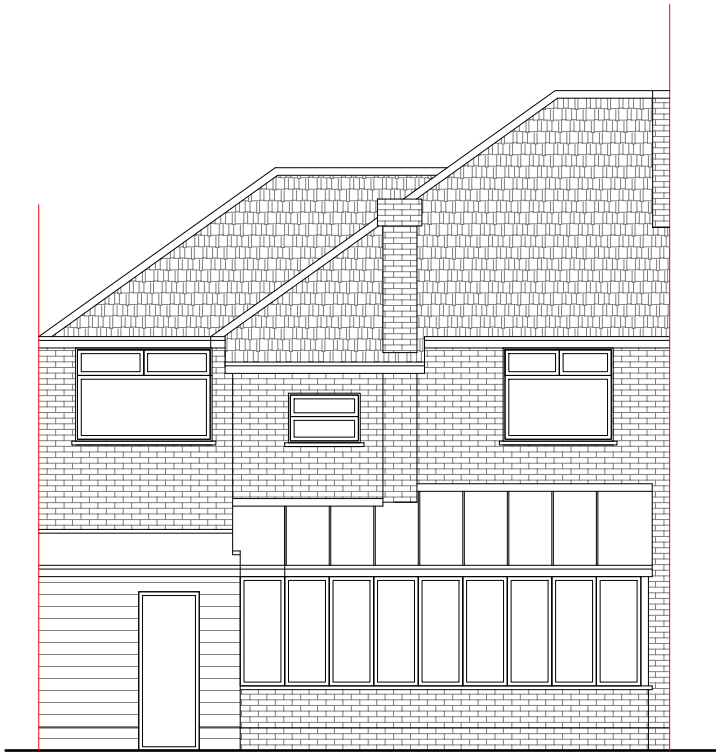

Existing Rear Elevation
Scale 1:100

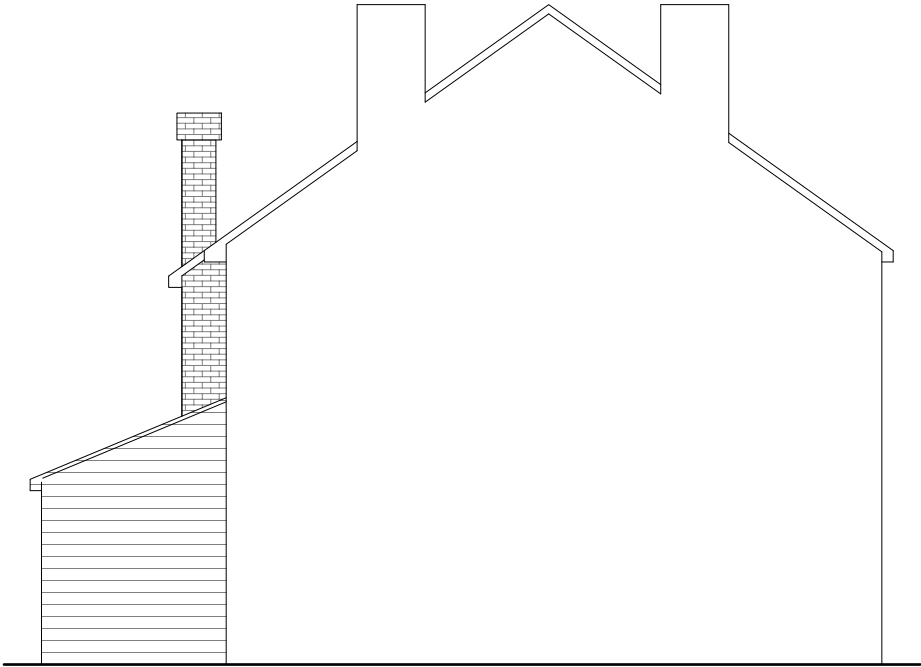

Existing Side Elevation
Scale 1:100



GENERAL NOTES:
1. ALL DIMENTIONS ARE IN MILLIMETER.
2. VERIFY ALL DIMENSIONS AND CONDITIONS BEFORE BUILDING OR STARTING CONSTRUCTION. NOTIFY THE DESIGNER IMMEDIATELY OF ANY DISCREPANCY OR VARIATION.
3. ALL WORK TO COMPLY WITH CURRENT BUILDING REGULATIONS AND CODES OF PRACTICE

Title:

Existing Elevations

Site Address
75 Collins Drive
Ruislip
Middlesex
HA4 9EG


Scale: 1:100 @A3
Date: 26/02/2020
Drawing No.: 2020/014 -02
Drawn By: FP

Revision Date:

e:mail -
faluckpatel@yahoo.com
(M) +44 (0) 7871 466 254




Proposed Flank Wall Window to be
Obscure Glazed and Non Opening
below 1.7m from FFL

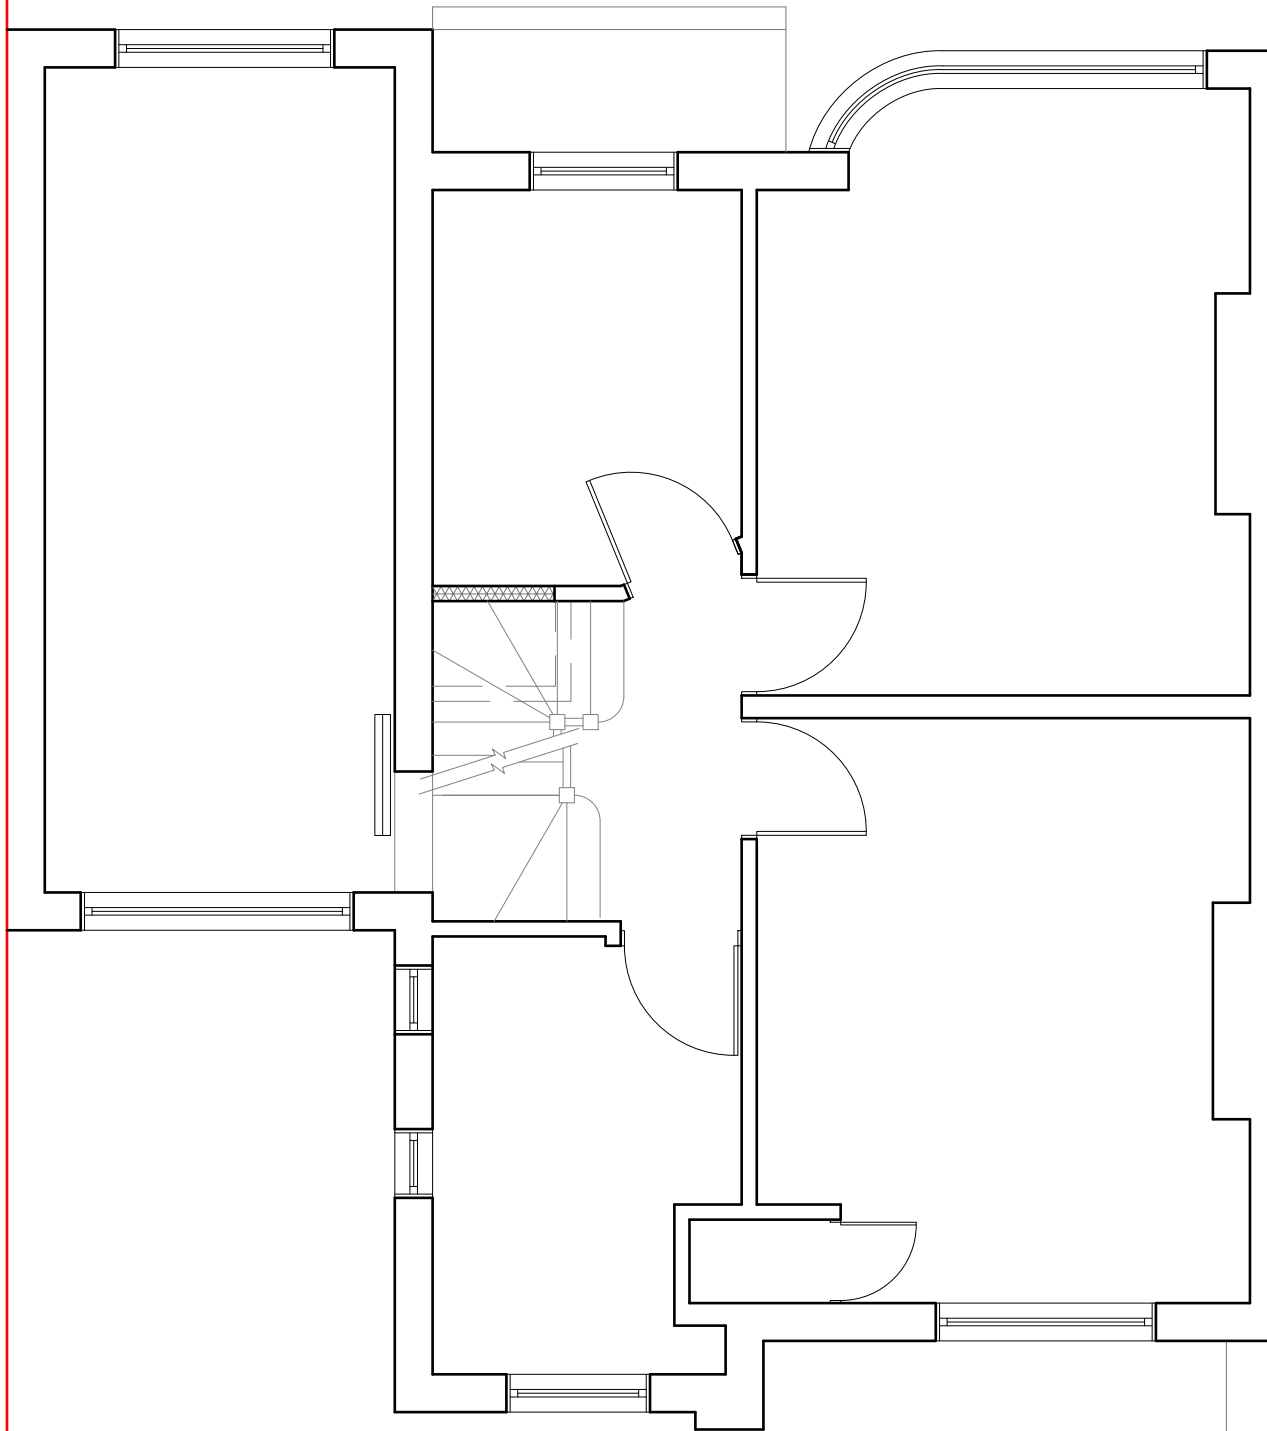

Proposed First Floor Plan
Scale 1:50

Velux Window to be installed as
per manufacturer specification,
not projected more than 150mm
from the plane of roof slop

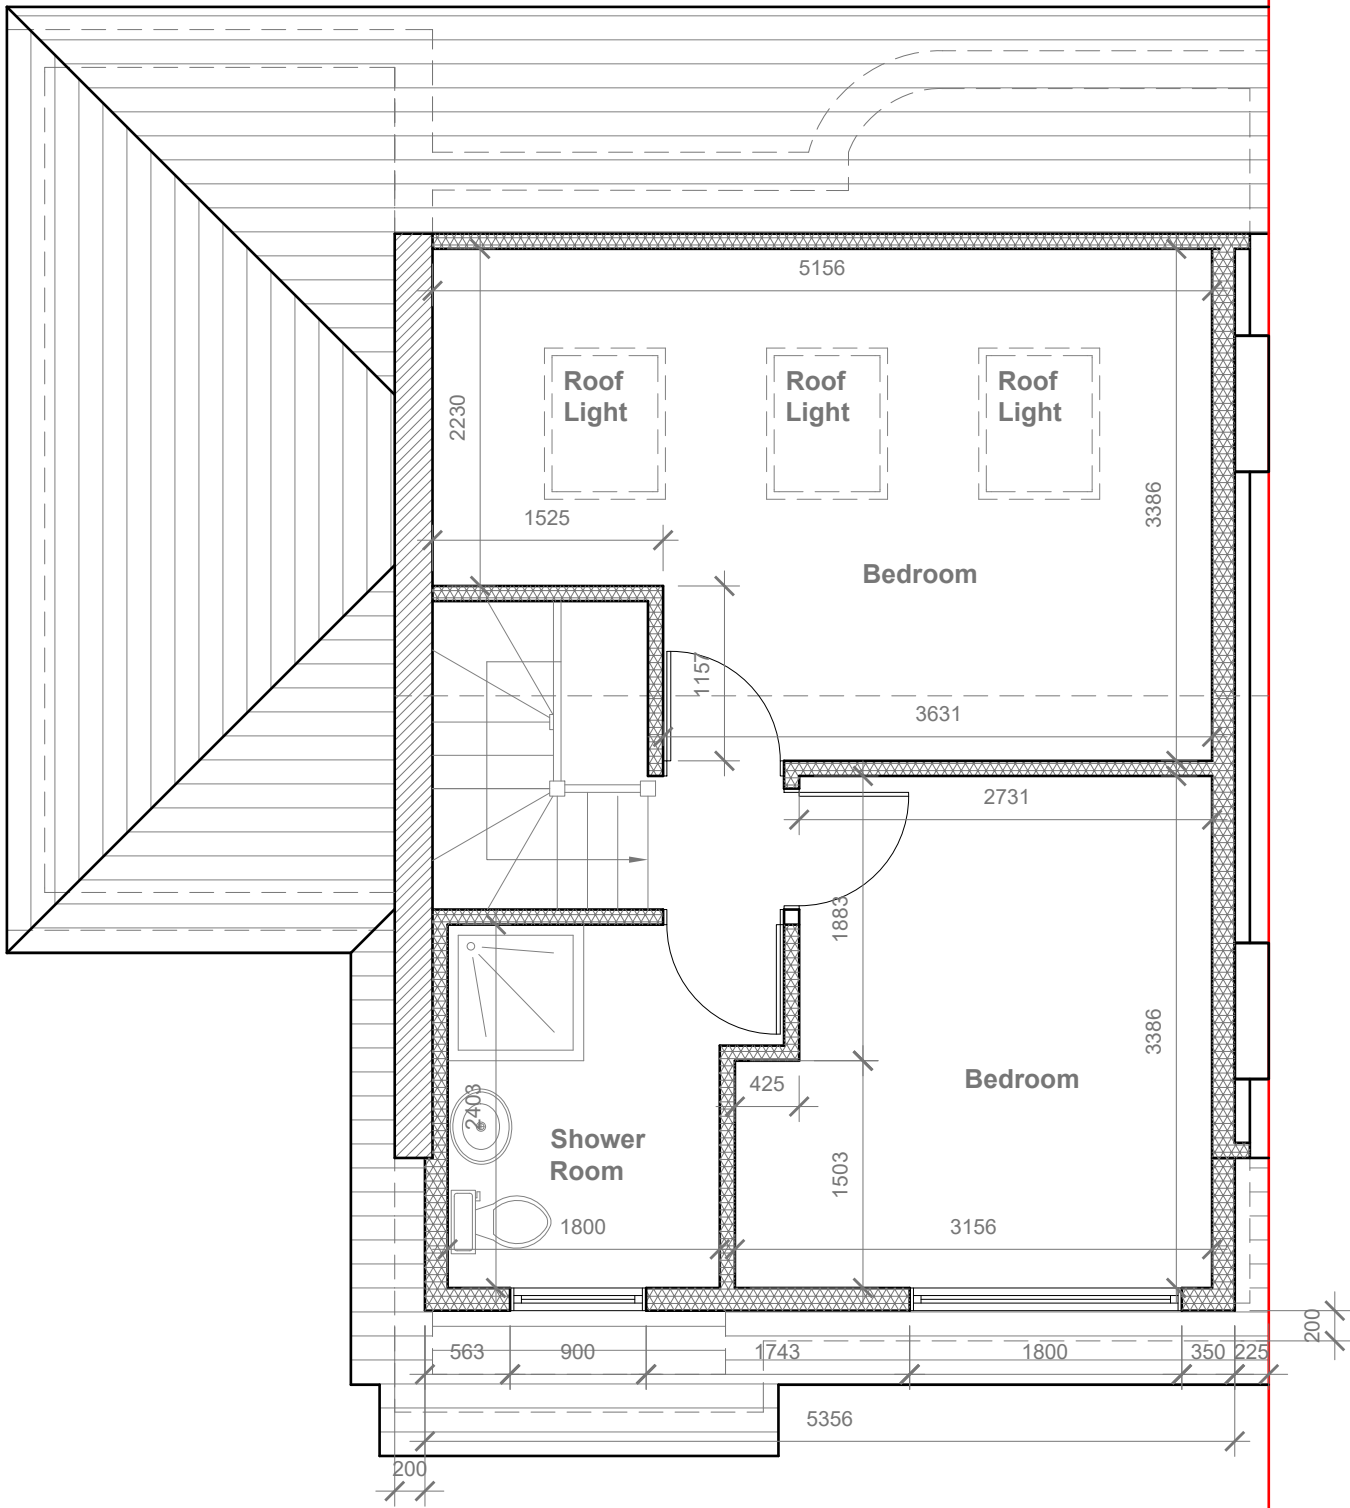

Proposed Loft Floor Plan
Scale 1:50



GENERAL NOTES:
1. ALL DIMENTIONS ARE IN MILLIMETER.
2. VERIFY ALL DIMENSIONS AND CONDITIONS BEFORE BUILDING OR
STARTING CONSTRUCTION. NOTIFY THE DESIGNER IMMEDIATELY OF ANY
DISCREPANCY OR VARIATION.
3. ALL WORK TO COMPLY WITH CURRENT BUILDING REGULATIONS
AND CODES OF PRACTICE

Title:

Proposed First Floor & Loft Plans


Site Address
75 Collins Drive
Ruislip
Middlesex
HA4 9EG

Scale: 1:50 @A3
Date: 26/02/2020
Drawing No.:
2020/014 -03PD
Drawn By:
FP


Revision Date:
e:mail -
faluckpatel@yahoo.com
(M) +44 (0) 7871 466 254

Faluck
Patel

Proposed External Finish
Materials to Match Existing
External Finish Materials

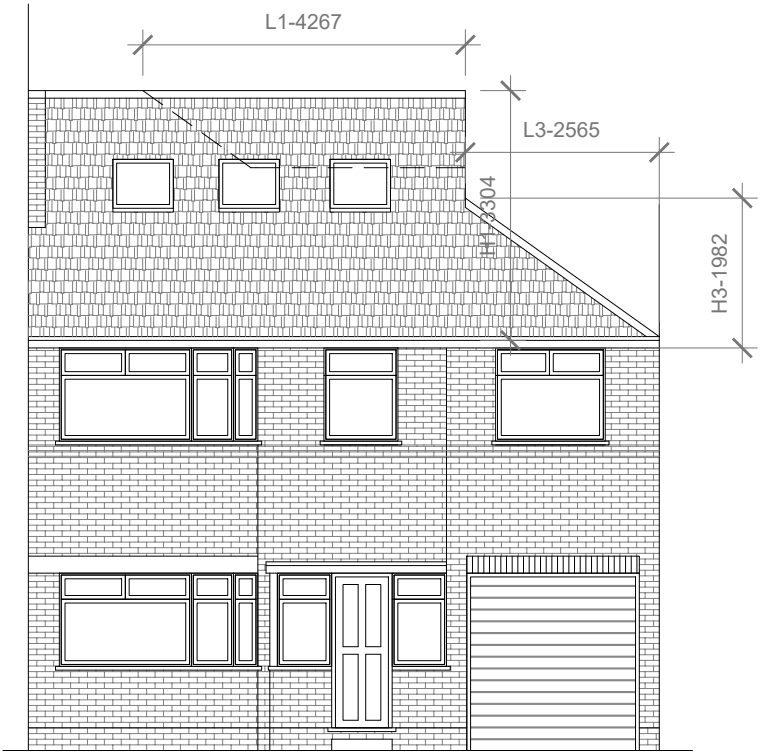


Proposed Front Elevation
Scale 1:100

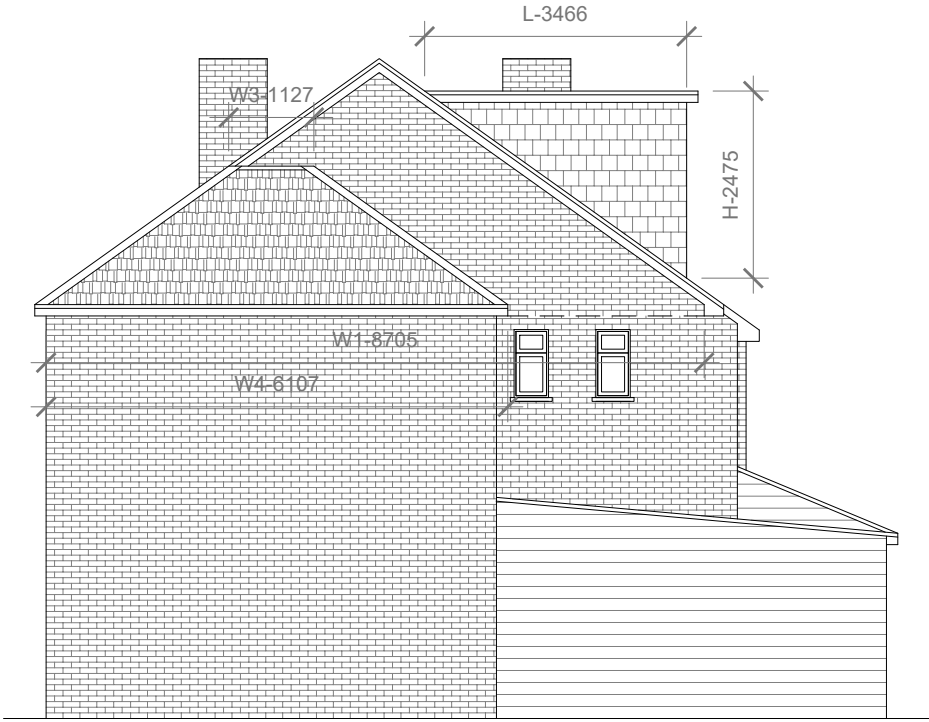

Proposed Side Elevation
Scale 1:100



Proposed Rear Elevation
Scale 1:100

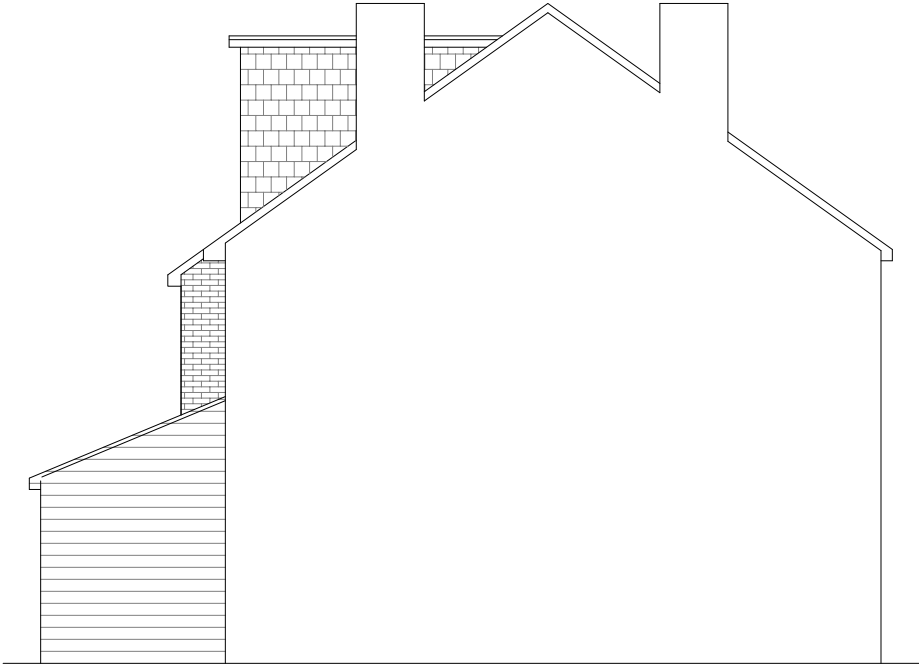

Proposed Side Elevation
Scale 1:100

REAR DORMER VOLUME = $W \times H \times L / 2$
 $5.356 \times 2.475 \times 3.466 / 2$
 $45.94 / 2$
V1 = 22.97 CU.MT.

HIP TO GABLE ROOF VOLUME = $W1 \times H1 \times L1 / 6$
 $8.705 \times 3.304 \times 4.267 / 6$
 $122.72 / 6$
V2 = 20.45 CU.MT.

PROPOSED TRIANGULAR PRISM ROOF VOLUME = $(W3+W4/2) \times H3 \times L3 / 3$
 $(1.127+6.107/2) \times 1.982 \times 2.565 / 3$
 $3.617 \times 1.982 \times 2.565 / 3$
 $18.38 / 3$
V3 = 6.12 CU.MT.

TOTAL ROOF VOLUME = $V1 + V2 + V3$
 $22.97+20.45+6.12$
49.54
49.54 CU.MT < 50.00 CU.MT



GENERAL NOTES:
1. ALL DIMENTIONS ARE IN MILLIMETER.
2. VERIFY ALL DIMENSIONS AND CONDITIONS BEFORE BUILDING OR STARTING CONSTRUCTION. NOTIFY THE DESIGNER IMMEDIATELY OF ANY DISCREPANCY OR VARIATION.
3. ALL WORK TO COMPLY WITH CURRENT BUILDING REGULATIONS AND CODES OF PRACTICE

Title:

Proposed Elevations

Site Address	Scale: 1:100 @A3	Revision Date:
75 Collins Drive	Date: 20/11/20	
Ruislip	Drawing No.:	
Middlesex	2020/014 -04PD	
HA4 9EG	Drawn By:	
	FP	e:mail - faluckpatel@yahoo.com (M) +44 (0) 7871 466 254

