




SCALE 1:100

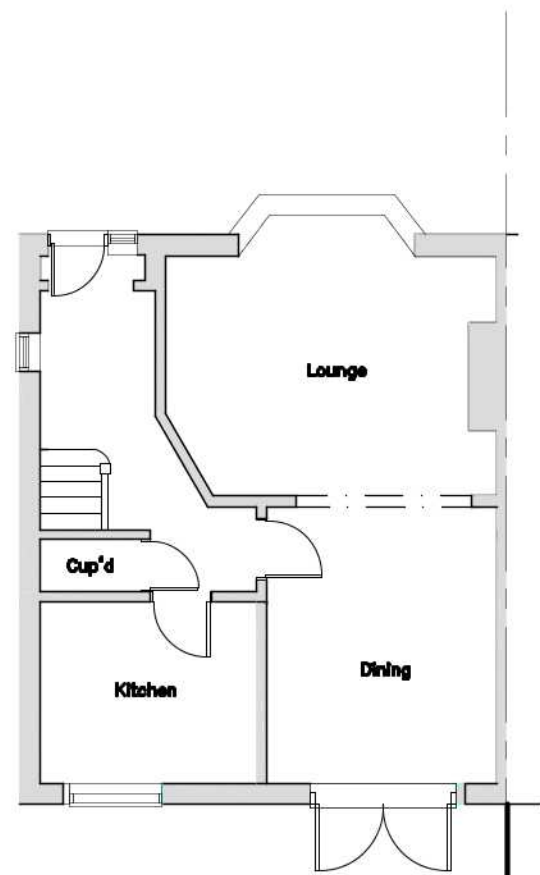


EXISTING GROUND FLOOR PLAN
SCALE 1:100

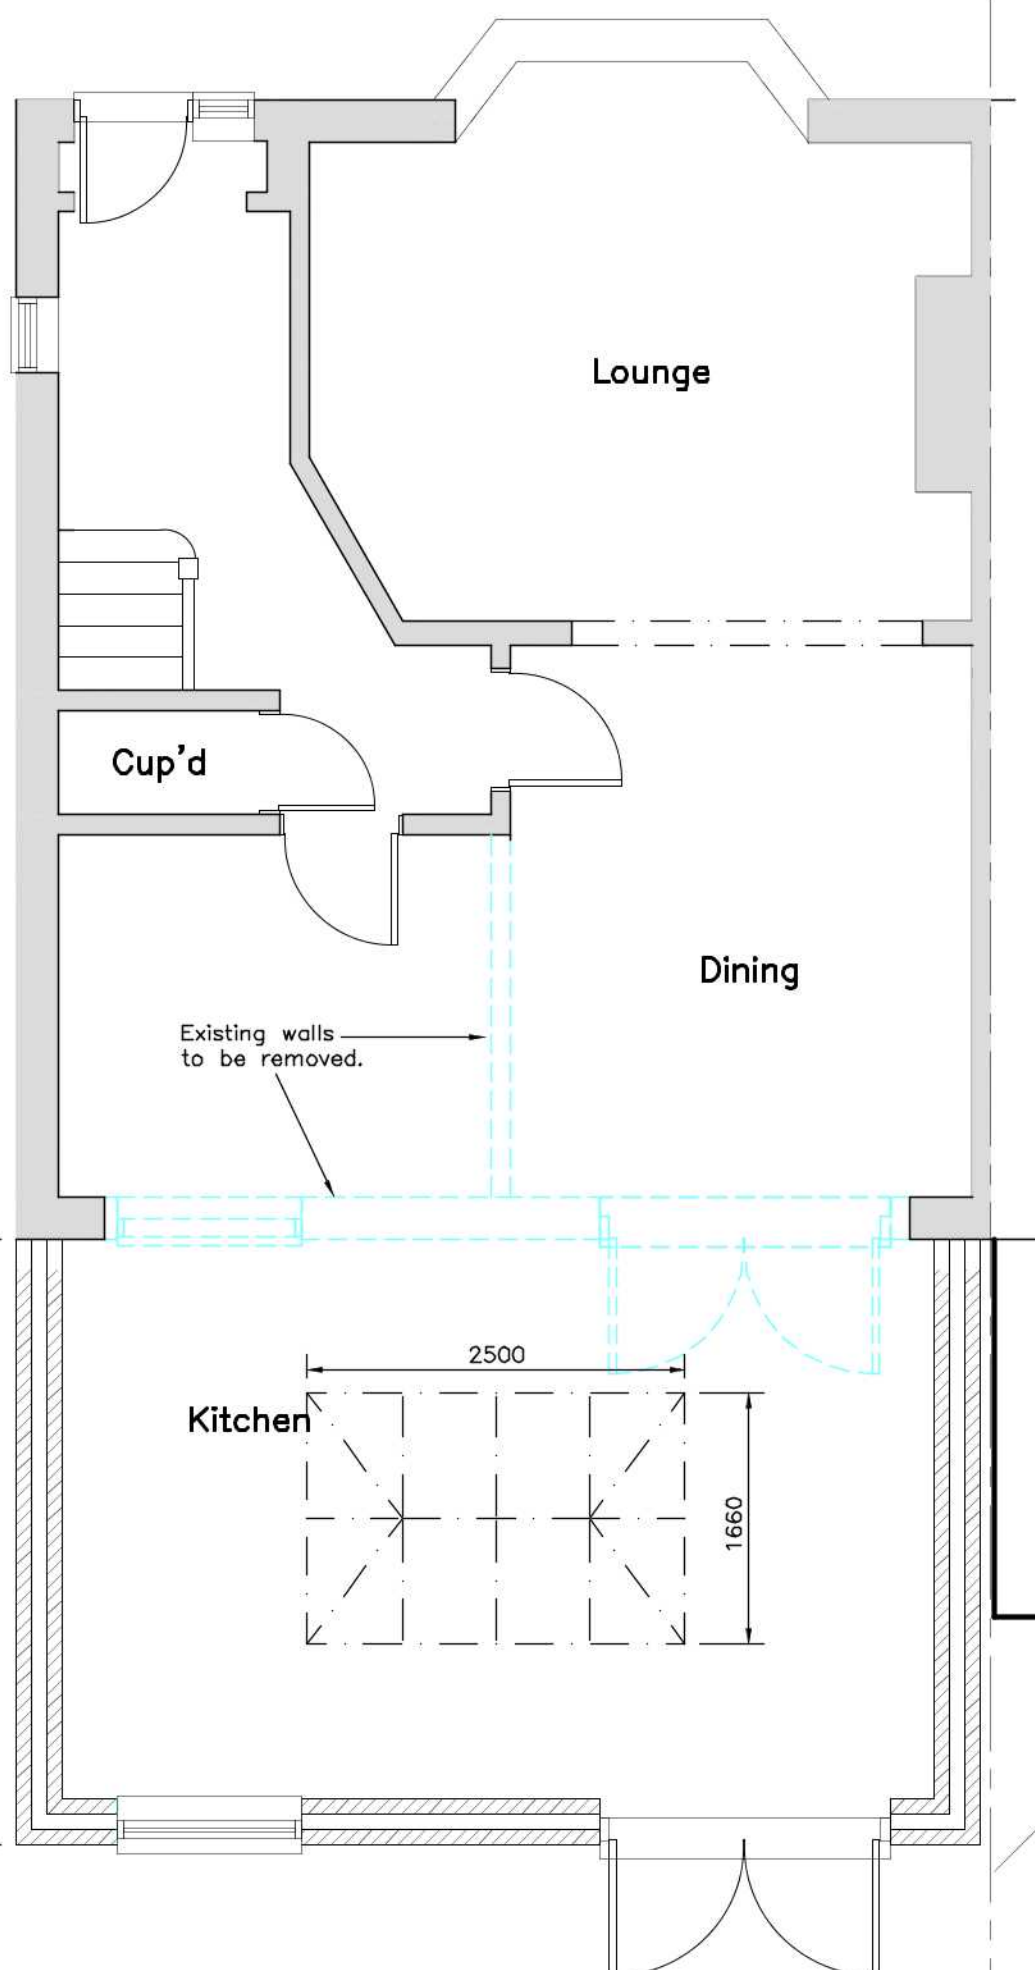

PROPOSED GROUND FLOOR PLAN

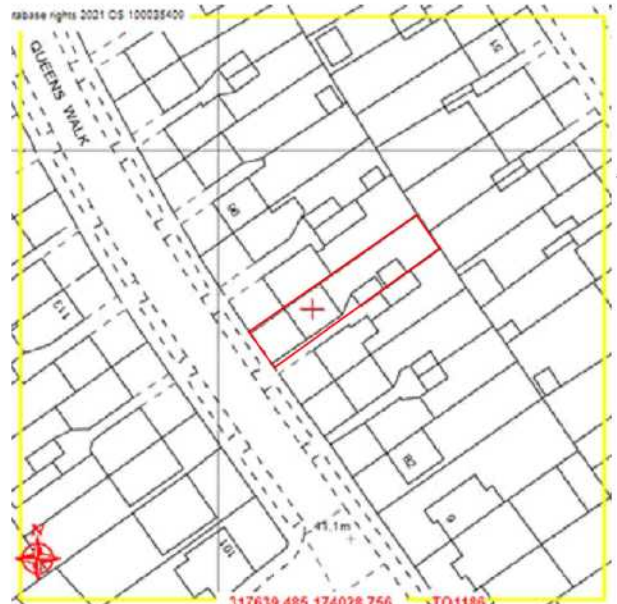

SITE LOCATION PLAN
SCALE 1:1250

 


SCALE 1:50




EXISTING REAR ELEVATION
SCALE 1:100




PROPOSED REAR ELEVATION
SCALE 1:100

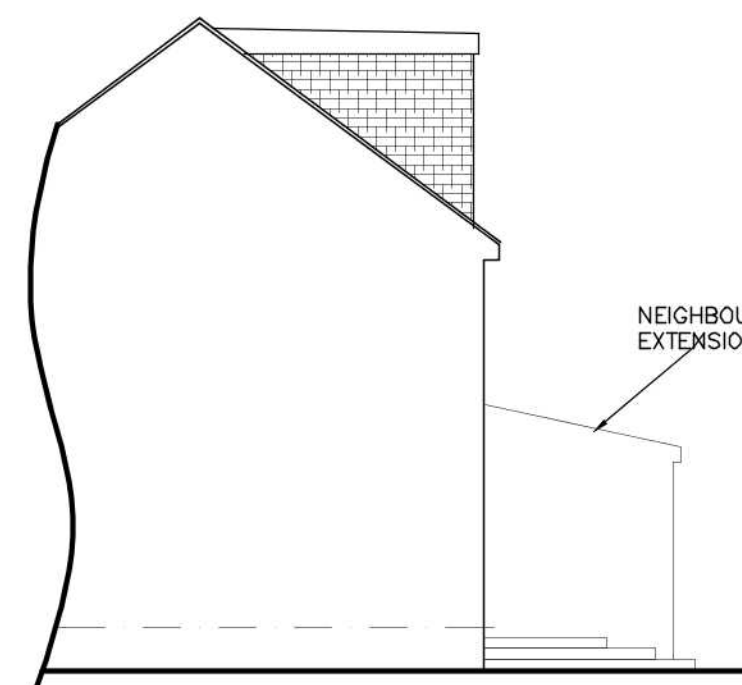


EXISTING SIDE ELEVATION
SCALE 1:100

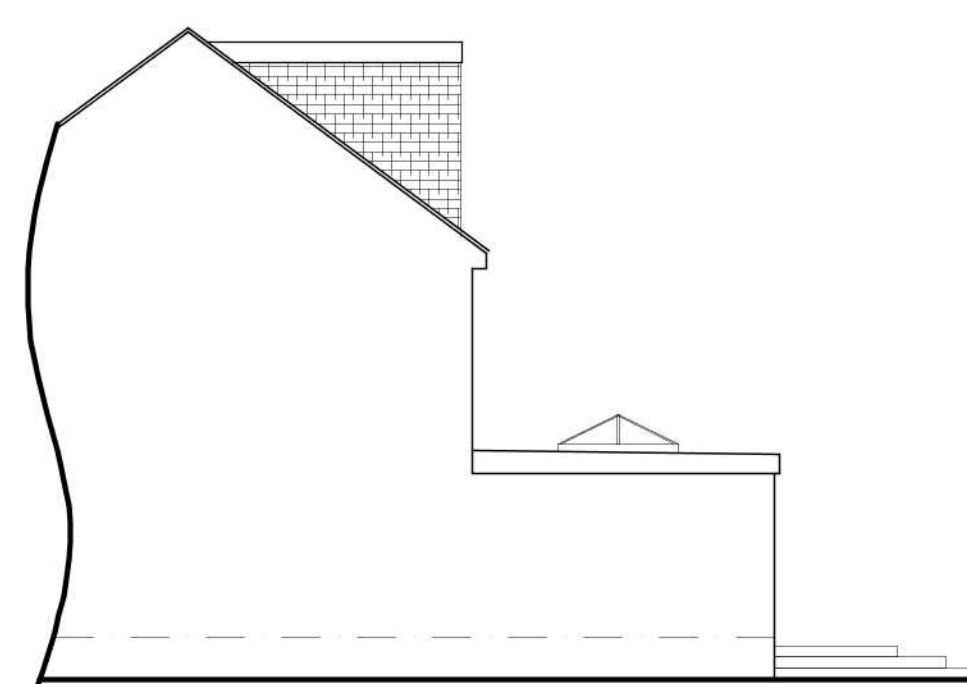

PROPOSED SIDE ELEVATION
SCALE 1:100

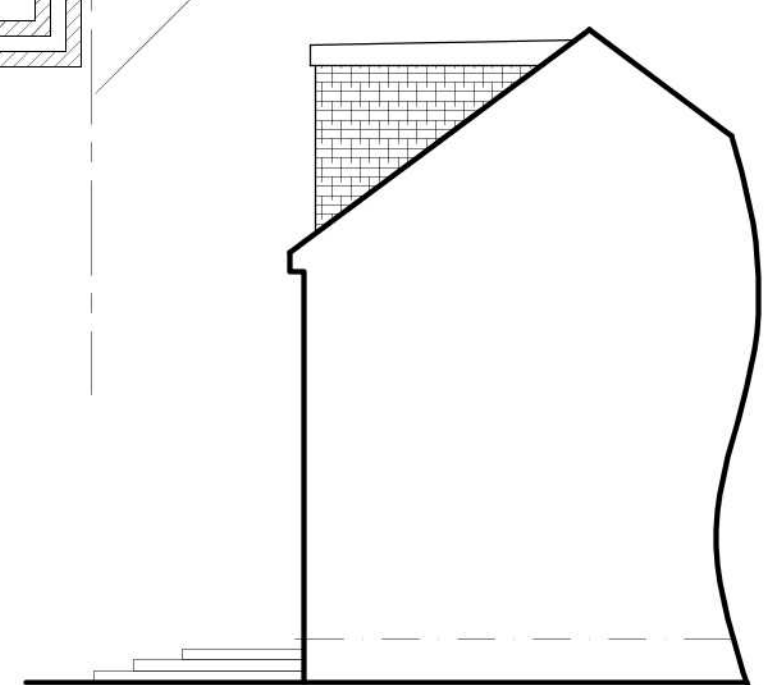

EXISTING SIDE ELEVATION
SCALE 1:100

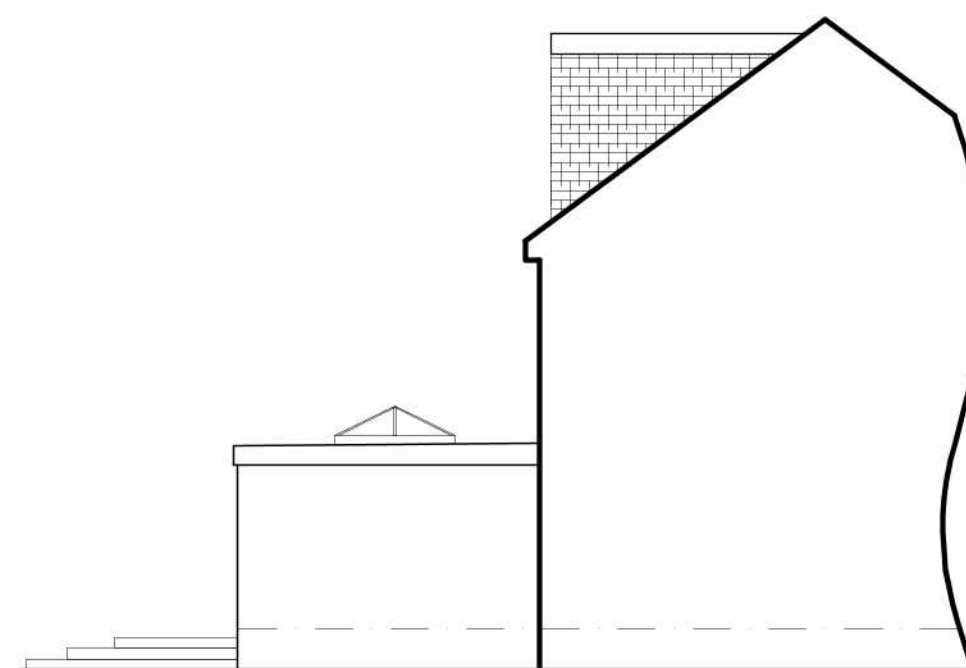

PROPOSED SIDE ELEVATION
SCALE 1:100

Rev	Description	Date
 KDA Designs Ltd. Architectural & Structural Services kevin@kdadesigns.co.uk This drawing is property of Mr Kevin D'Astous. The information it contains is copyright and is not to be copied or used without prior permission.		
Project PROPOSED SINGLE STOREY REAR EXTENSION 90 QUEENS WALK RUISLIP HA4 0NS		
Drawing EXISTING FLOOR PLANS, EXISTING AND PROPOSED ELEVATIONS		
Drawn	Checked	
Scale	A2@1:50	Date JAN 2021
Stage	Drg. No. 90QW/P01	Rev A