



5935 - 149 FIELD END ROAD, EASTCOTE, LONDON

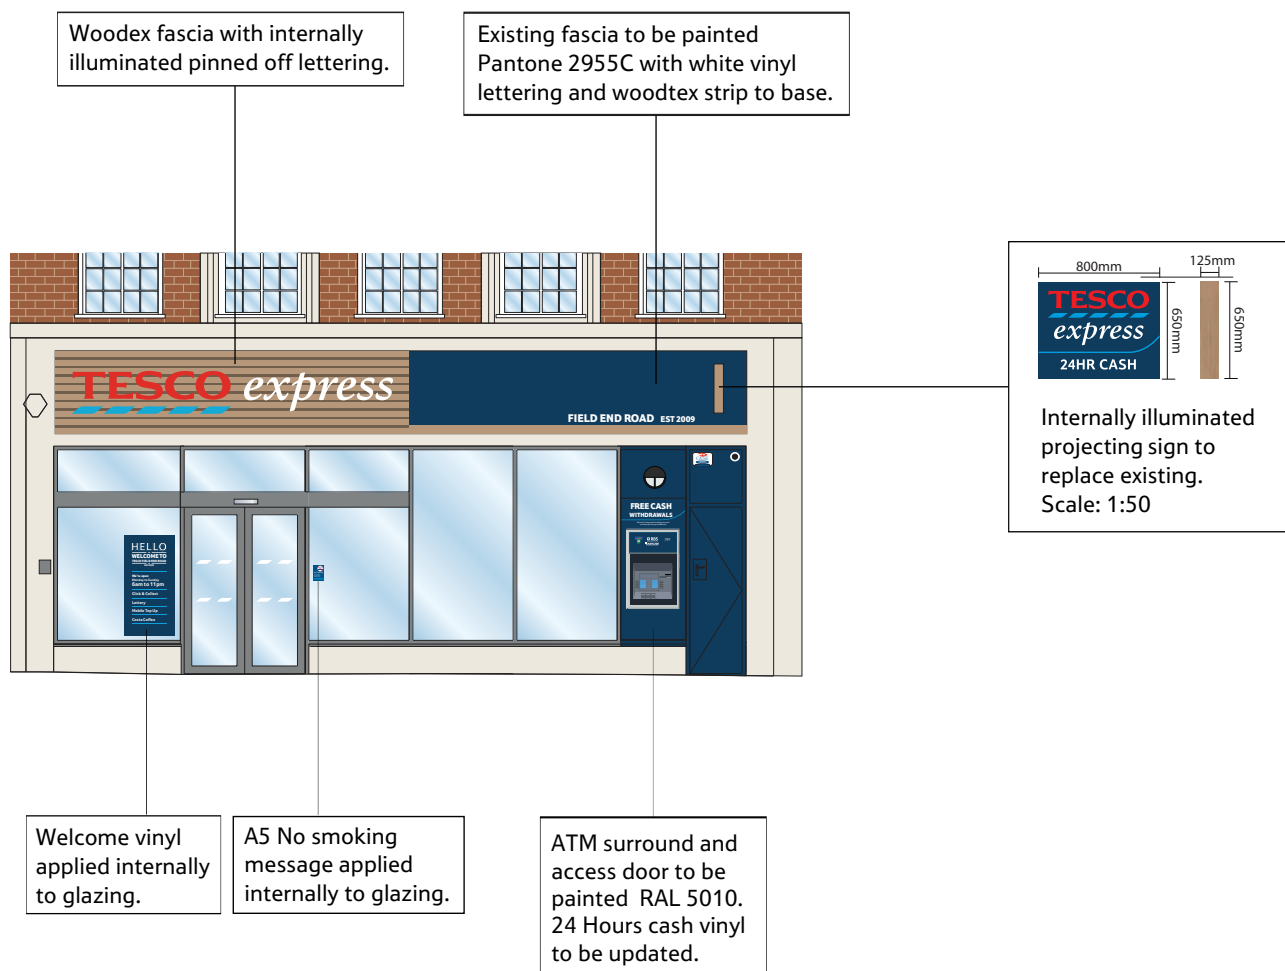


FRONT ELEVATION

SCALE BAR

 


This visual is for representation purpose only.
Recreation of the drawing may alter the scale.
All dimensions to be confirmed on site prior to any
manufacture.
Do not use artwork from this drawing.
Opening hours to be confirmed prior to
manufacture of any signage.

REV.	AMENDMENTS	DATE	REV.	AMENDMENTS	DATE	DRAWING No. 5395EXT-Front		PROJECT	TESCO <i>express</i> TESCO STORES LIMITED - EXPRESS GROUP P.O. BOX 400, CIRRUS BUILDING, SHIRE PARK WELWYN GARDEN CITY, HERTS, AL7 1AB TELEPHONE: 01707 395150 THE COPYRIGHT AND ALL OTHER RIGHTS IN AND RELATING TO THIS PUBLICATION BELONG TO AND ARE THE SOLE PROPERTY OF TESCO STORES LIMITED. ALL RIGHTS ARE RESERVED. NEITHER THE WHOLE NOR ANY PART OF THIS PUBLICATION MAY BE REPRODUCED OR TRANSMITTED IN ANY FORM OR BY ANY ELECTRONIC OR MECHANICAL MEANS INCLUDING PHOTOCOPYING AND RECORDING OR FROM ANY RETRIEVAL SYSTEM WITHOUT THE PRIOR WRITTEN LICENCE FROM THE OWNER. © 1997 TESCO STORES LIMITED
EXT	Coloured Elevations produced.	30.05.14				SCALE	1:100@A3	5935	
1	Feasibility approved.	30.05.14				ISSUE	1	149 Field End Road, Eastcote, London, HA5 1QW.	
	Projecting sign shown at 1:50	07.07.14				DATE	05.06.14		
						DRAWN	Umar	QC DONE BY Anuraj	
						EFM	Joe Cosgrove	DESCRIPTION	
								Refresh 2014-15 Proposed Elevations	

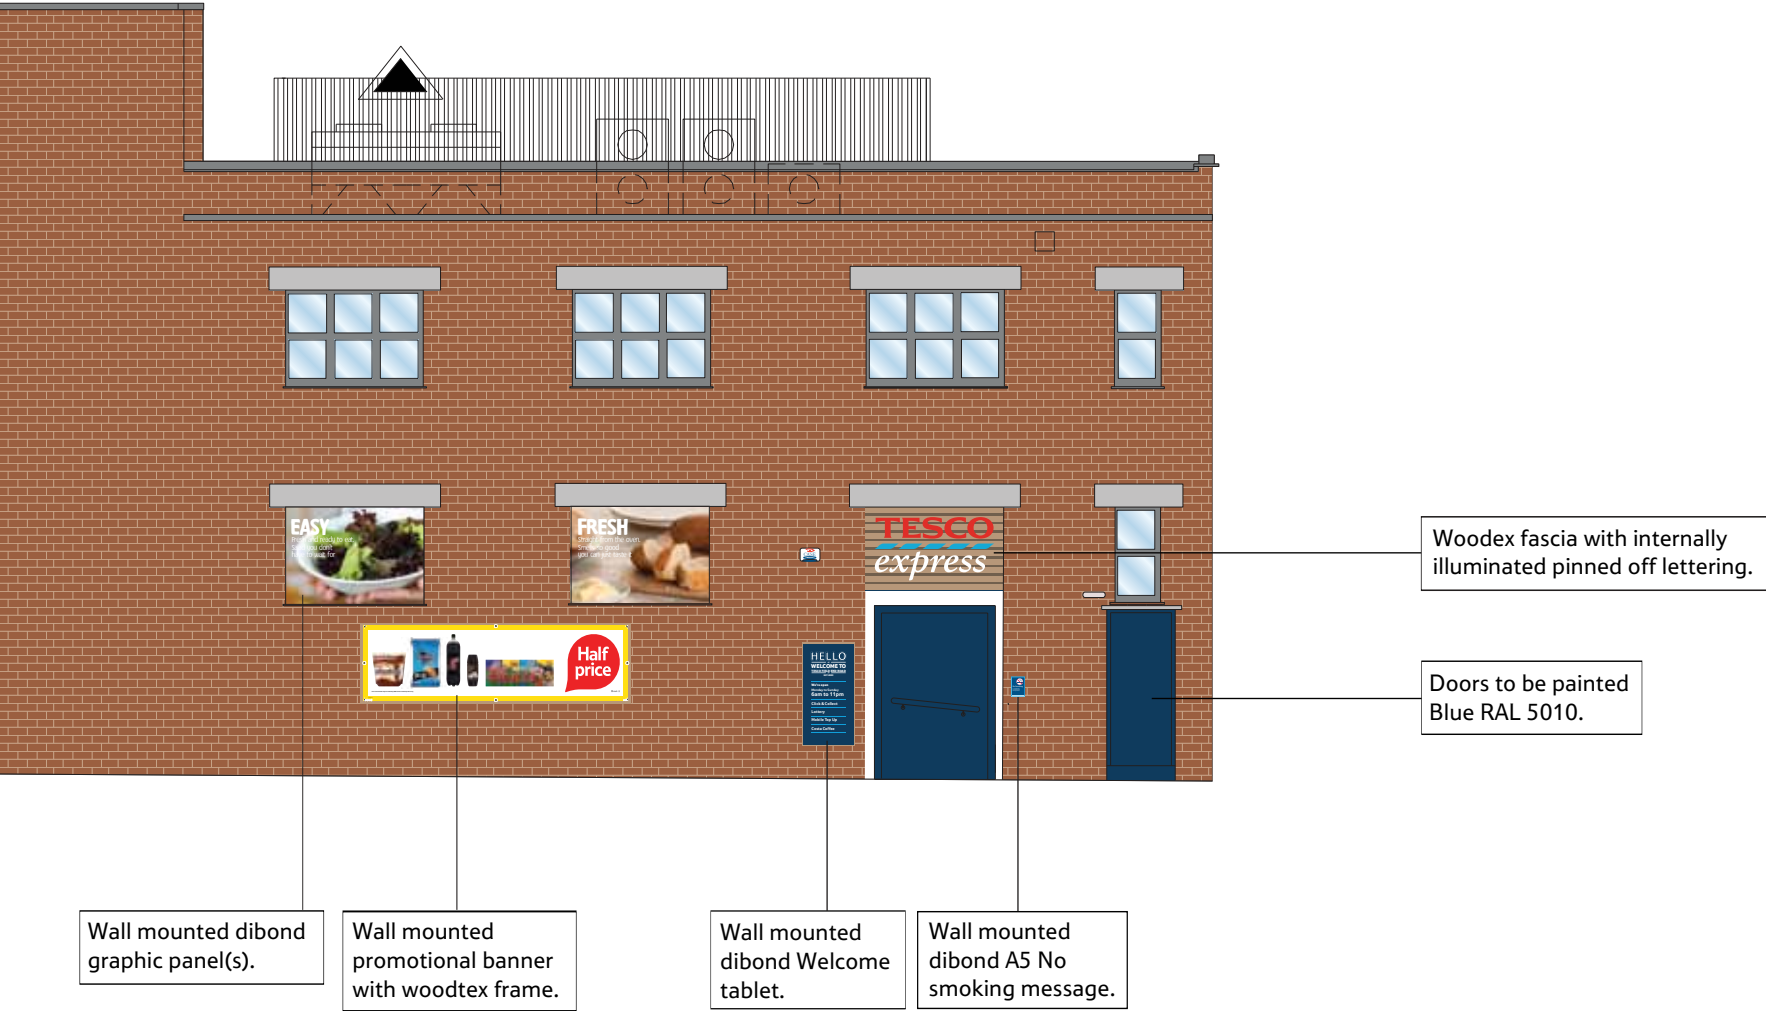

REAR ELEVATION

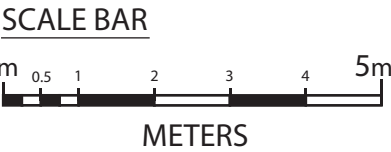

This visual is for representation purpose only.
Recreation of the drawing may alter the scale.
All dimensions to be confirmed on site prior to any manufacture.
Do not use artwork from this drawing.
Opening hours to be confirmed prior to manufacture of any signage.

REV.	AMENDMENTS	DATE	REV.	AMENDMENTS	DATE	DRAWING No. 5395EXT-Rear		PROJECT	TESCO express TESCO STORES LIMITED - EXPRESS GROUP P.O. BOX 400, CIRBUS BUILDING, SHIRE PARK WELWYN GARDEN CITY, HERTS, AL7 1AB TELEPHONE: 01707 395150 THE COPYRIGHT AND ALL OTHER RIGHTS IN AND RELATING TO THIE PUBLICATION BELONG TO AND ARE THE SOLE PROPERTY OF TESCO STORES LIMITED. ALL RIGHTS ATRRE RESERVED. NEITHER THE WHOLE NOR ANY PART OF THIS PUBLICATION MAY BE REPRODUCED OR TRANSMITTED IN ANY FORM OR BY ANY ELECTRONIC OR MECHANICAL MEANS INCLUDING PHOTOCOPYING AND RECORDING OR FROM ANY RETRIEVAL SYSTEM WITHOUT THE PRIOR WRITTERN LICENCE FROM THE OWNER. © 1997 TESCO STORES LIMITED	
EXT	Coloured Elevations produced.	30.05.14				SCALE	1:100@A3	ISSUE 1		5935
1	Feasibility approved.	30.05.14				DATE	03.06.14			149 Field End Road, Eastcote, London, HA5 1QW.
	Projecting sign shown at 1:50	07.07.14				DRAWN	Umar	QC DONE BY Anuraj		DESCRIPTION
						EFM	Joe Cosgrove			Refresh 2014-15 Proposed Elevations