



Notes:
All dimensions should be checked with a site survey.


Drawings are subject to statutory authority approval and are to be used for the purpose of planning. Structural calculations and drawings to be supplied by a structural engineer.

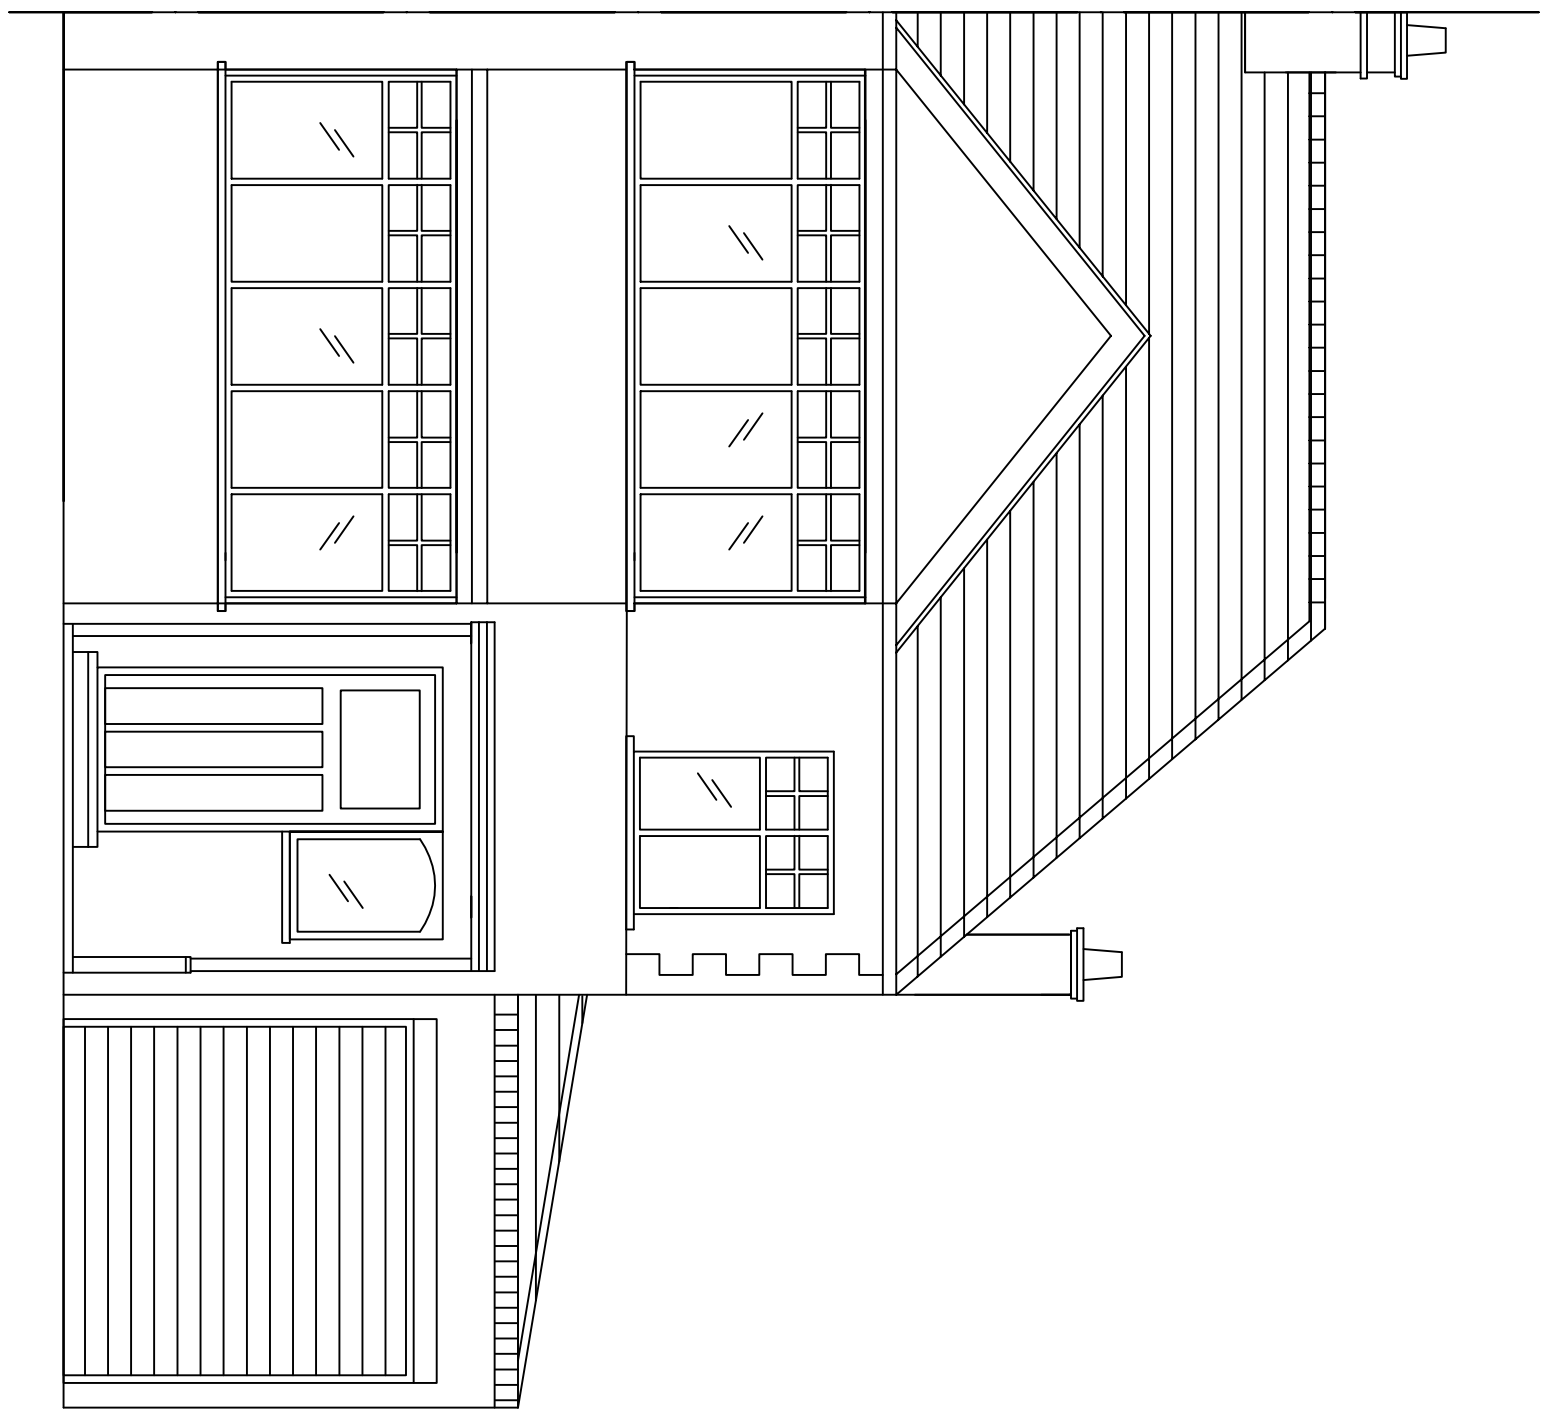


Front Elevation

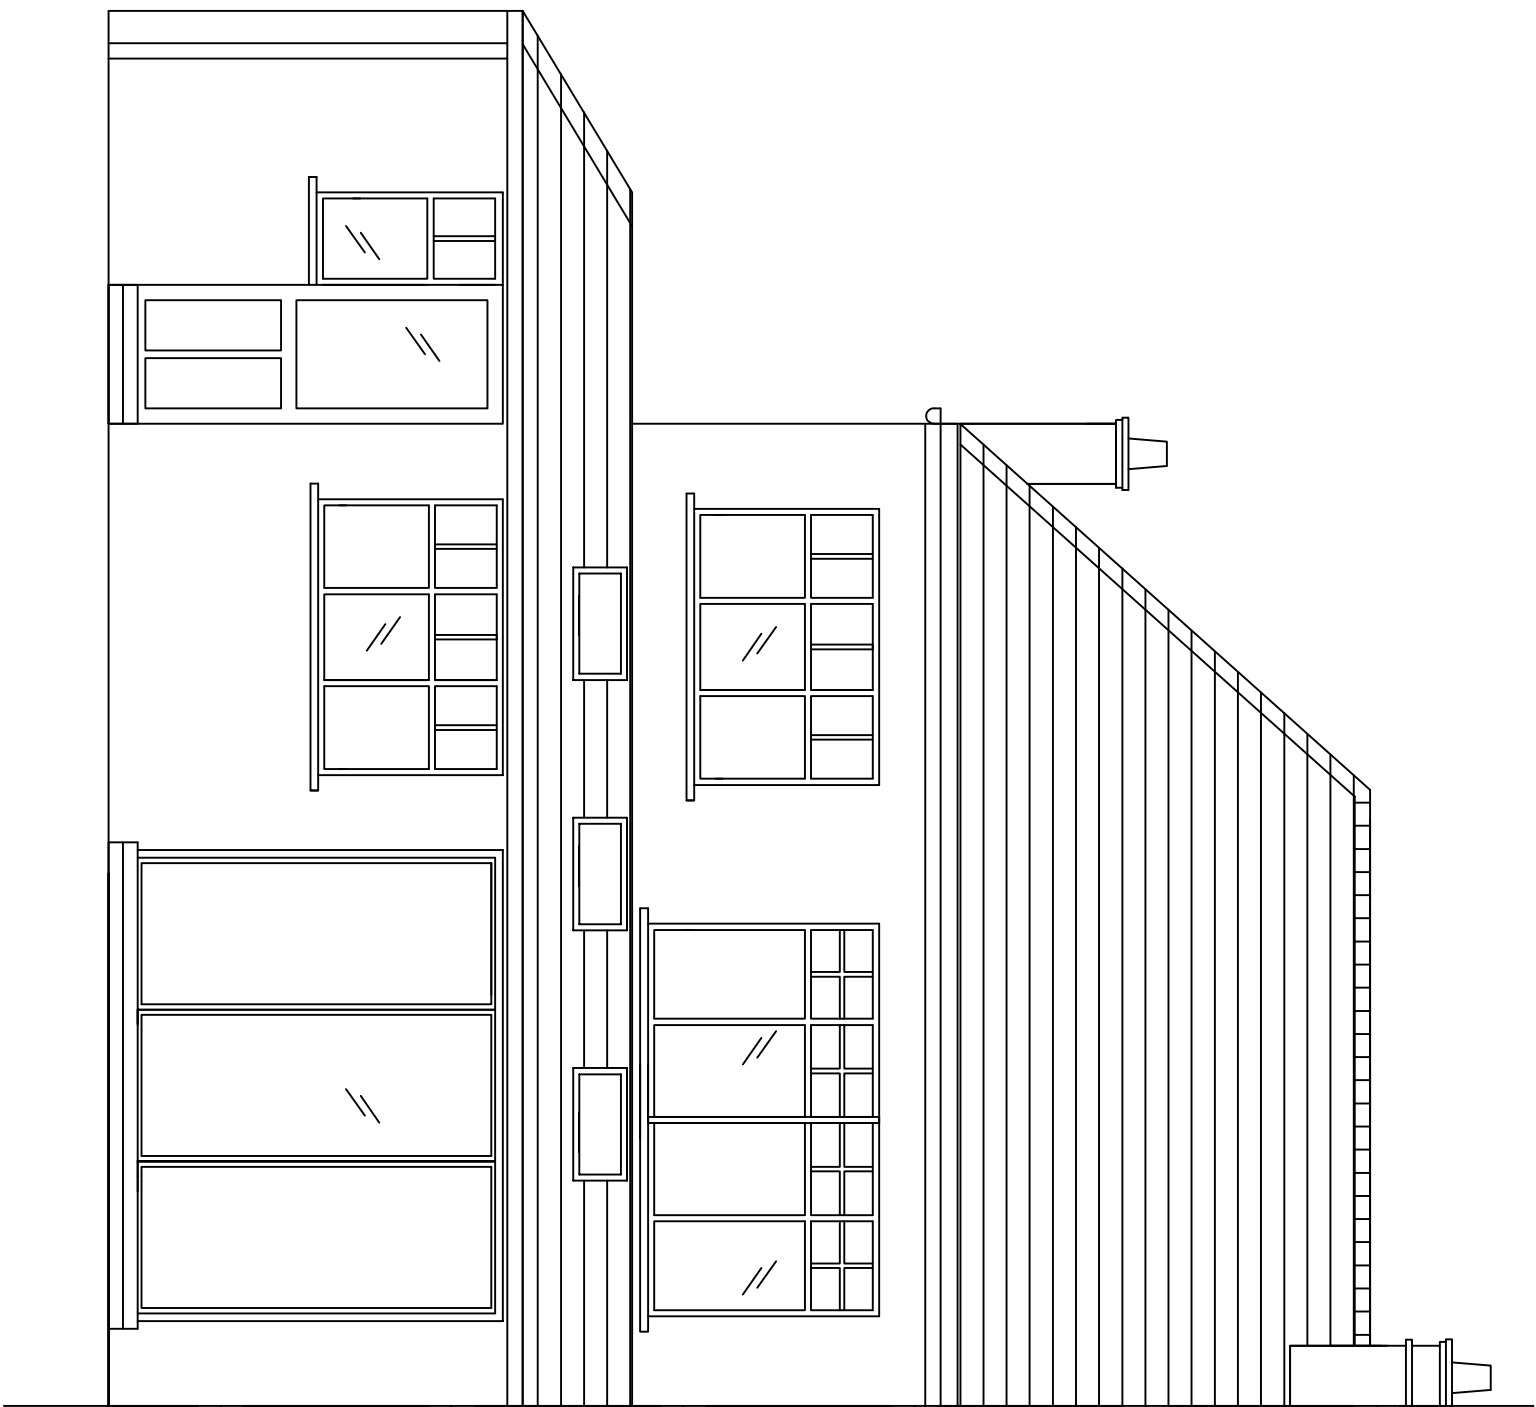


Rear Elevation

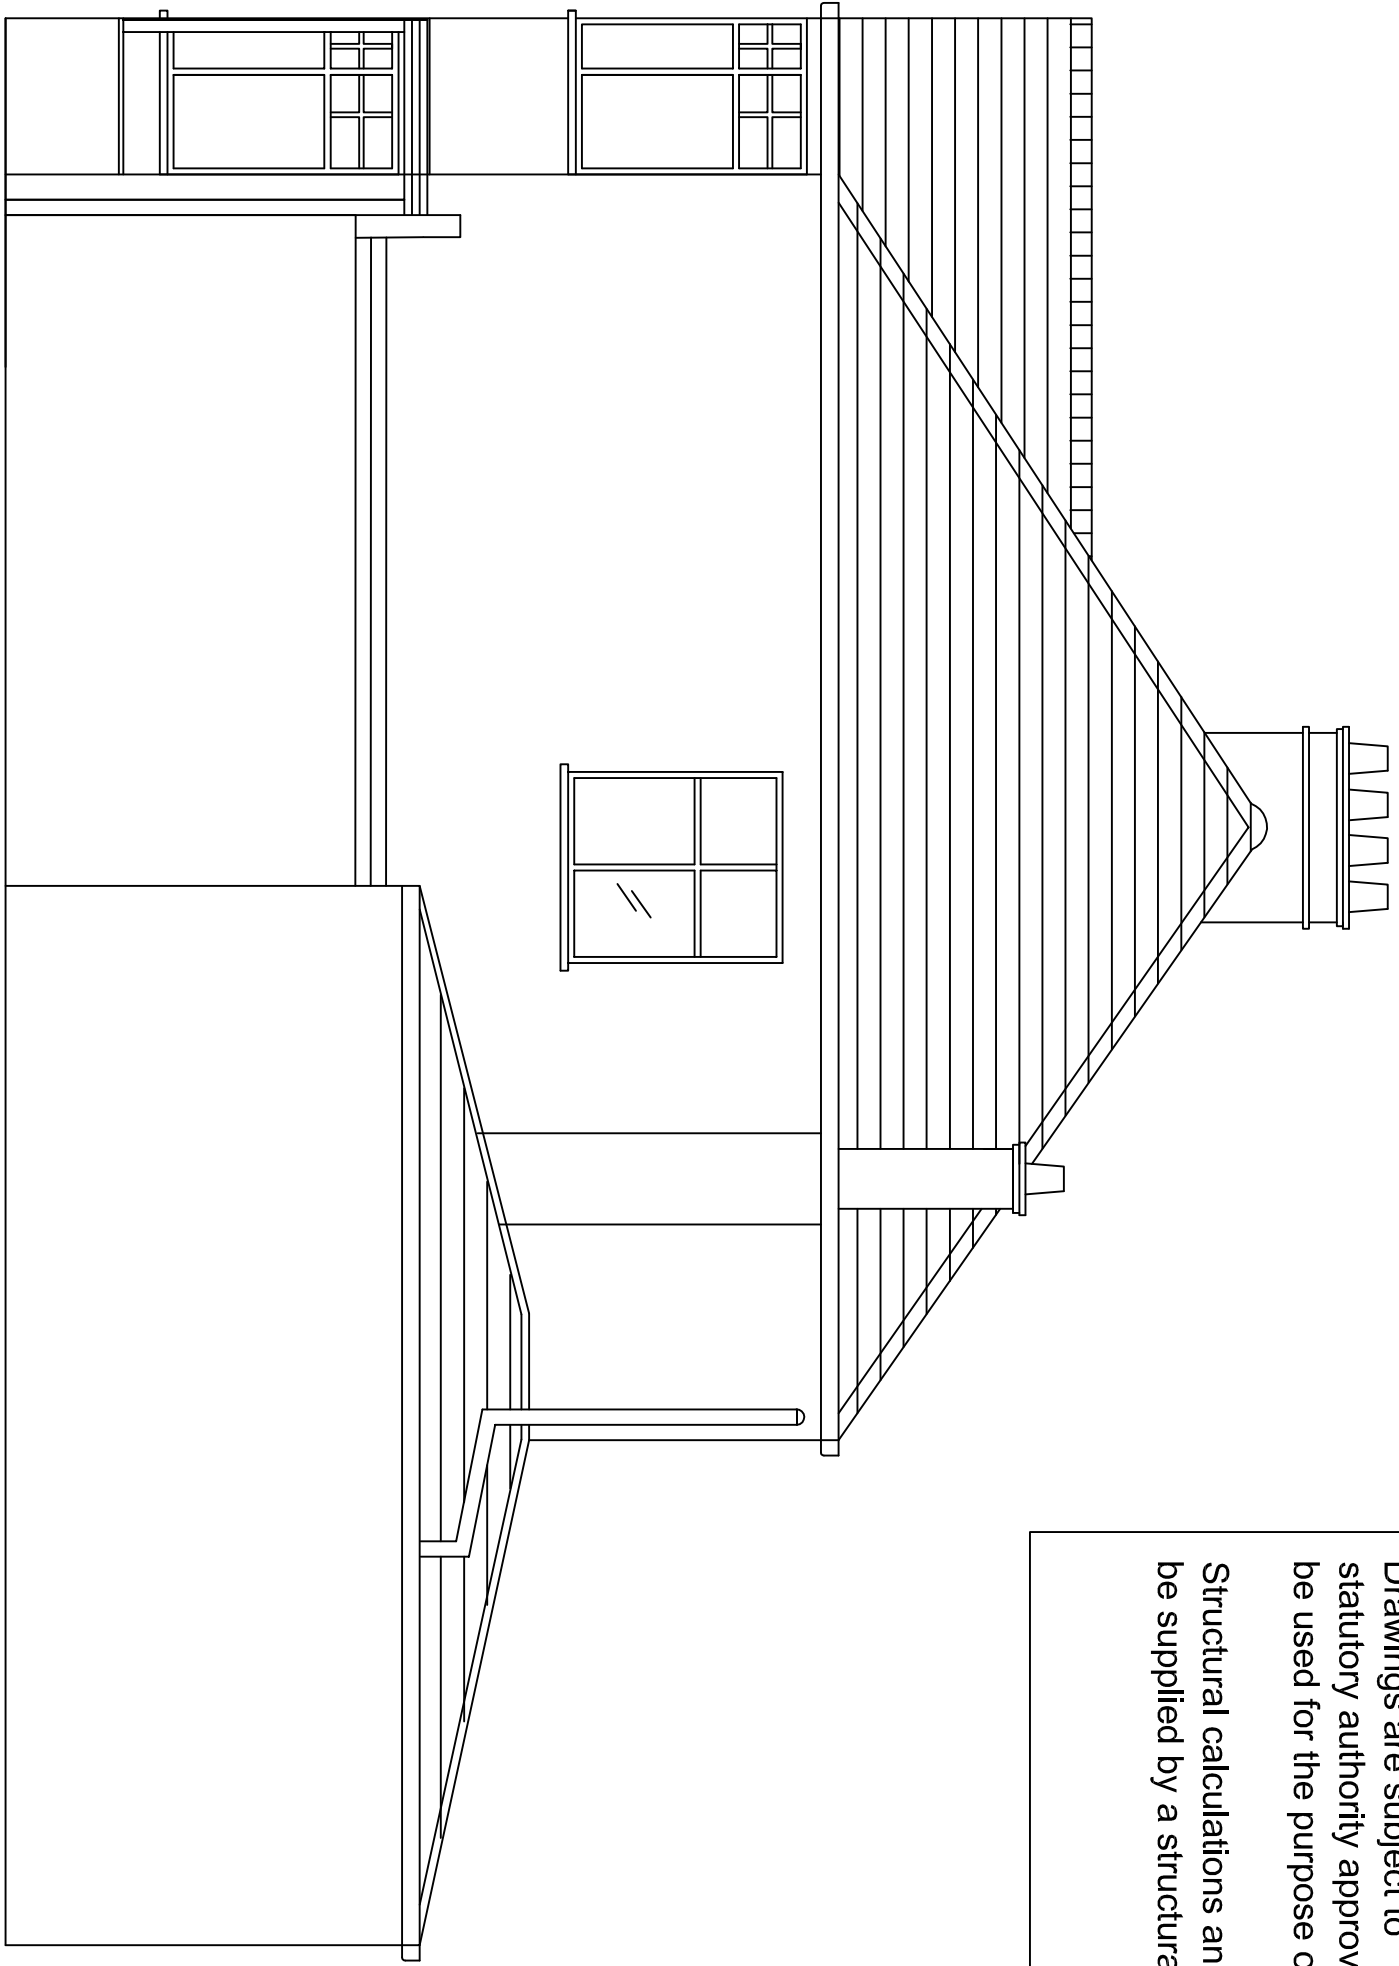


Side Elevation

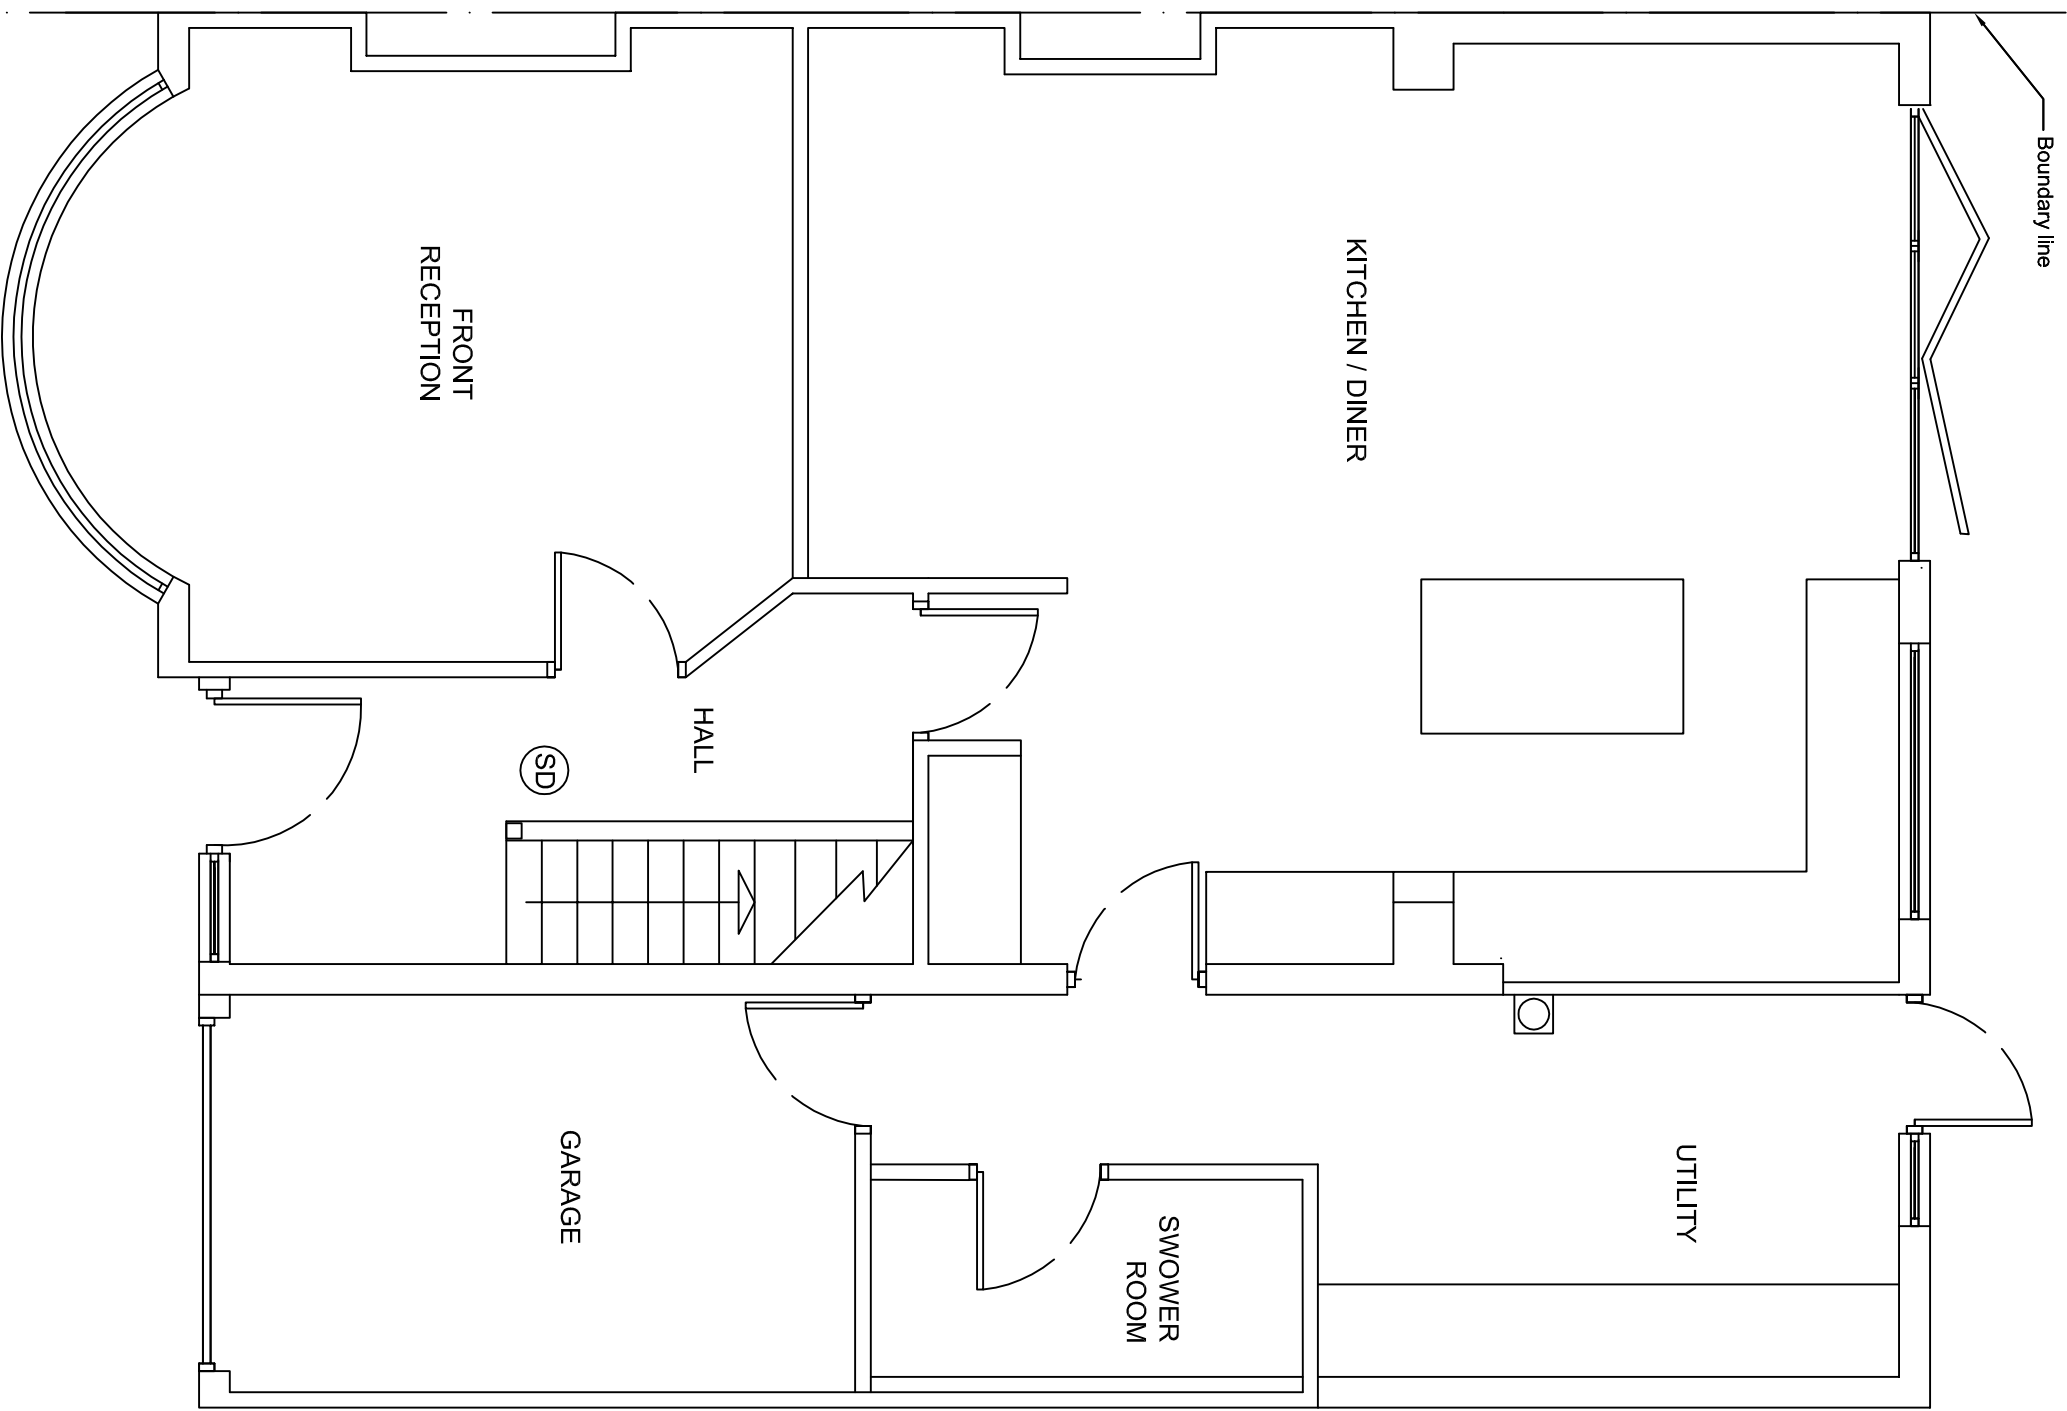


Existing ground floor plan

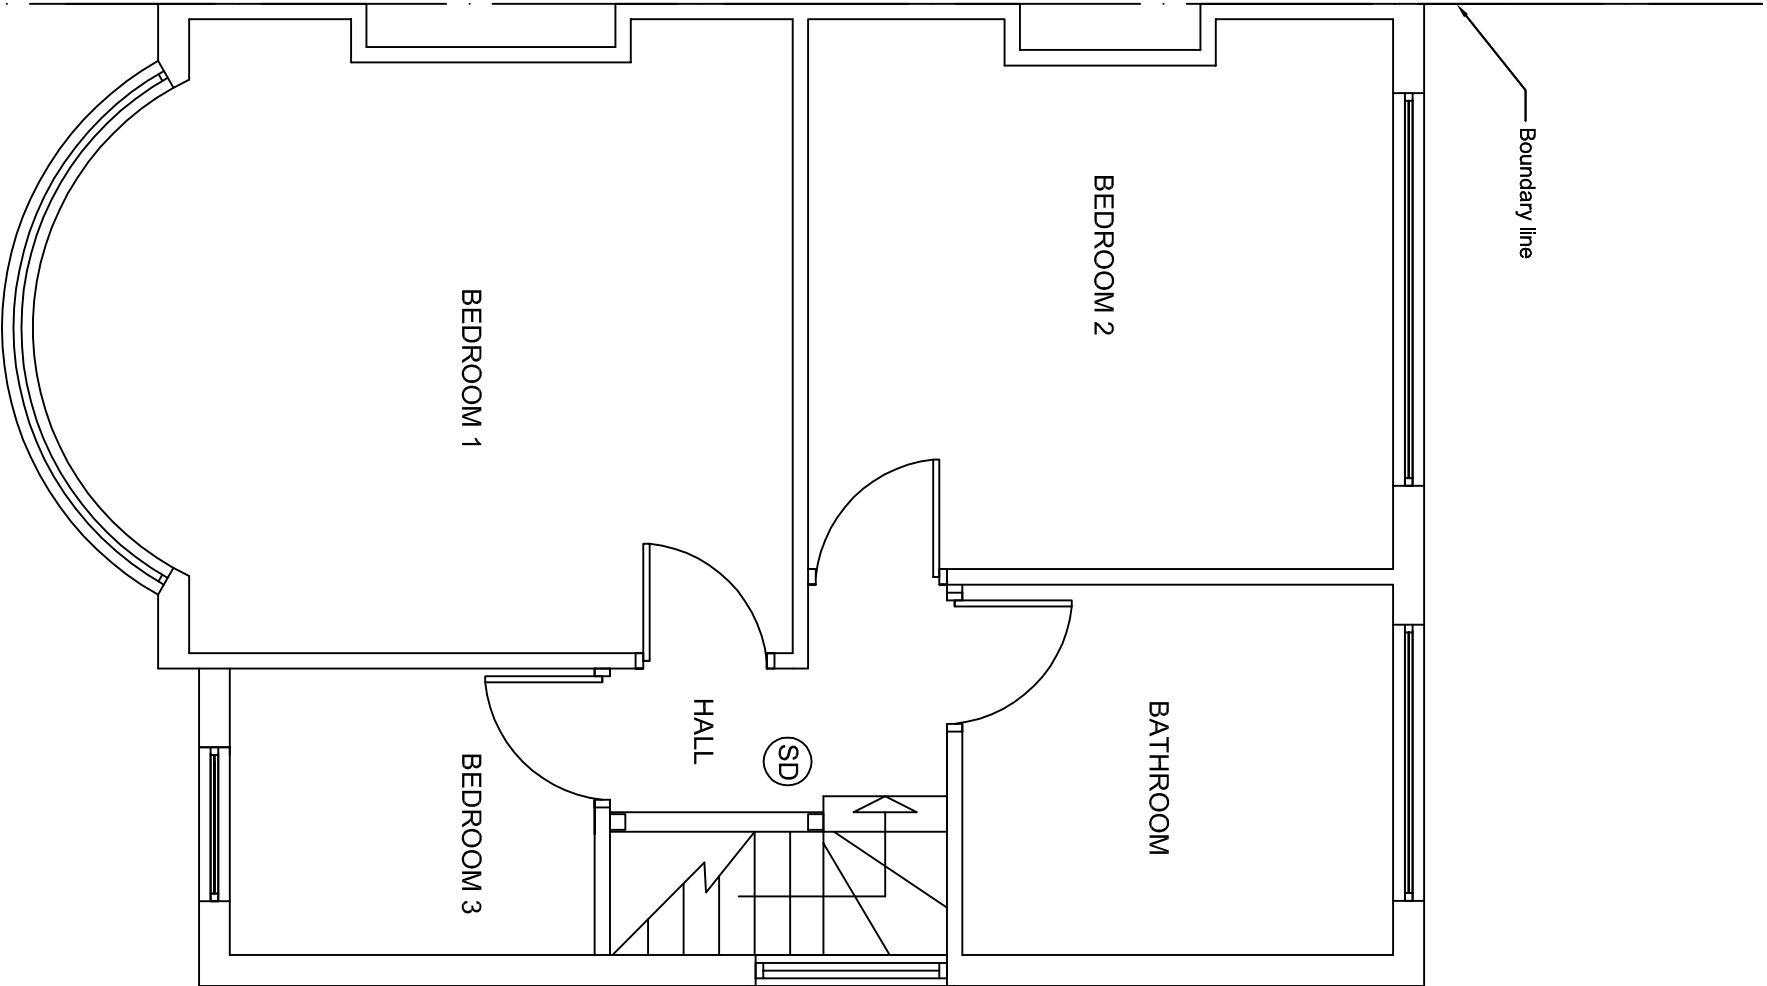

Existing first floor plan

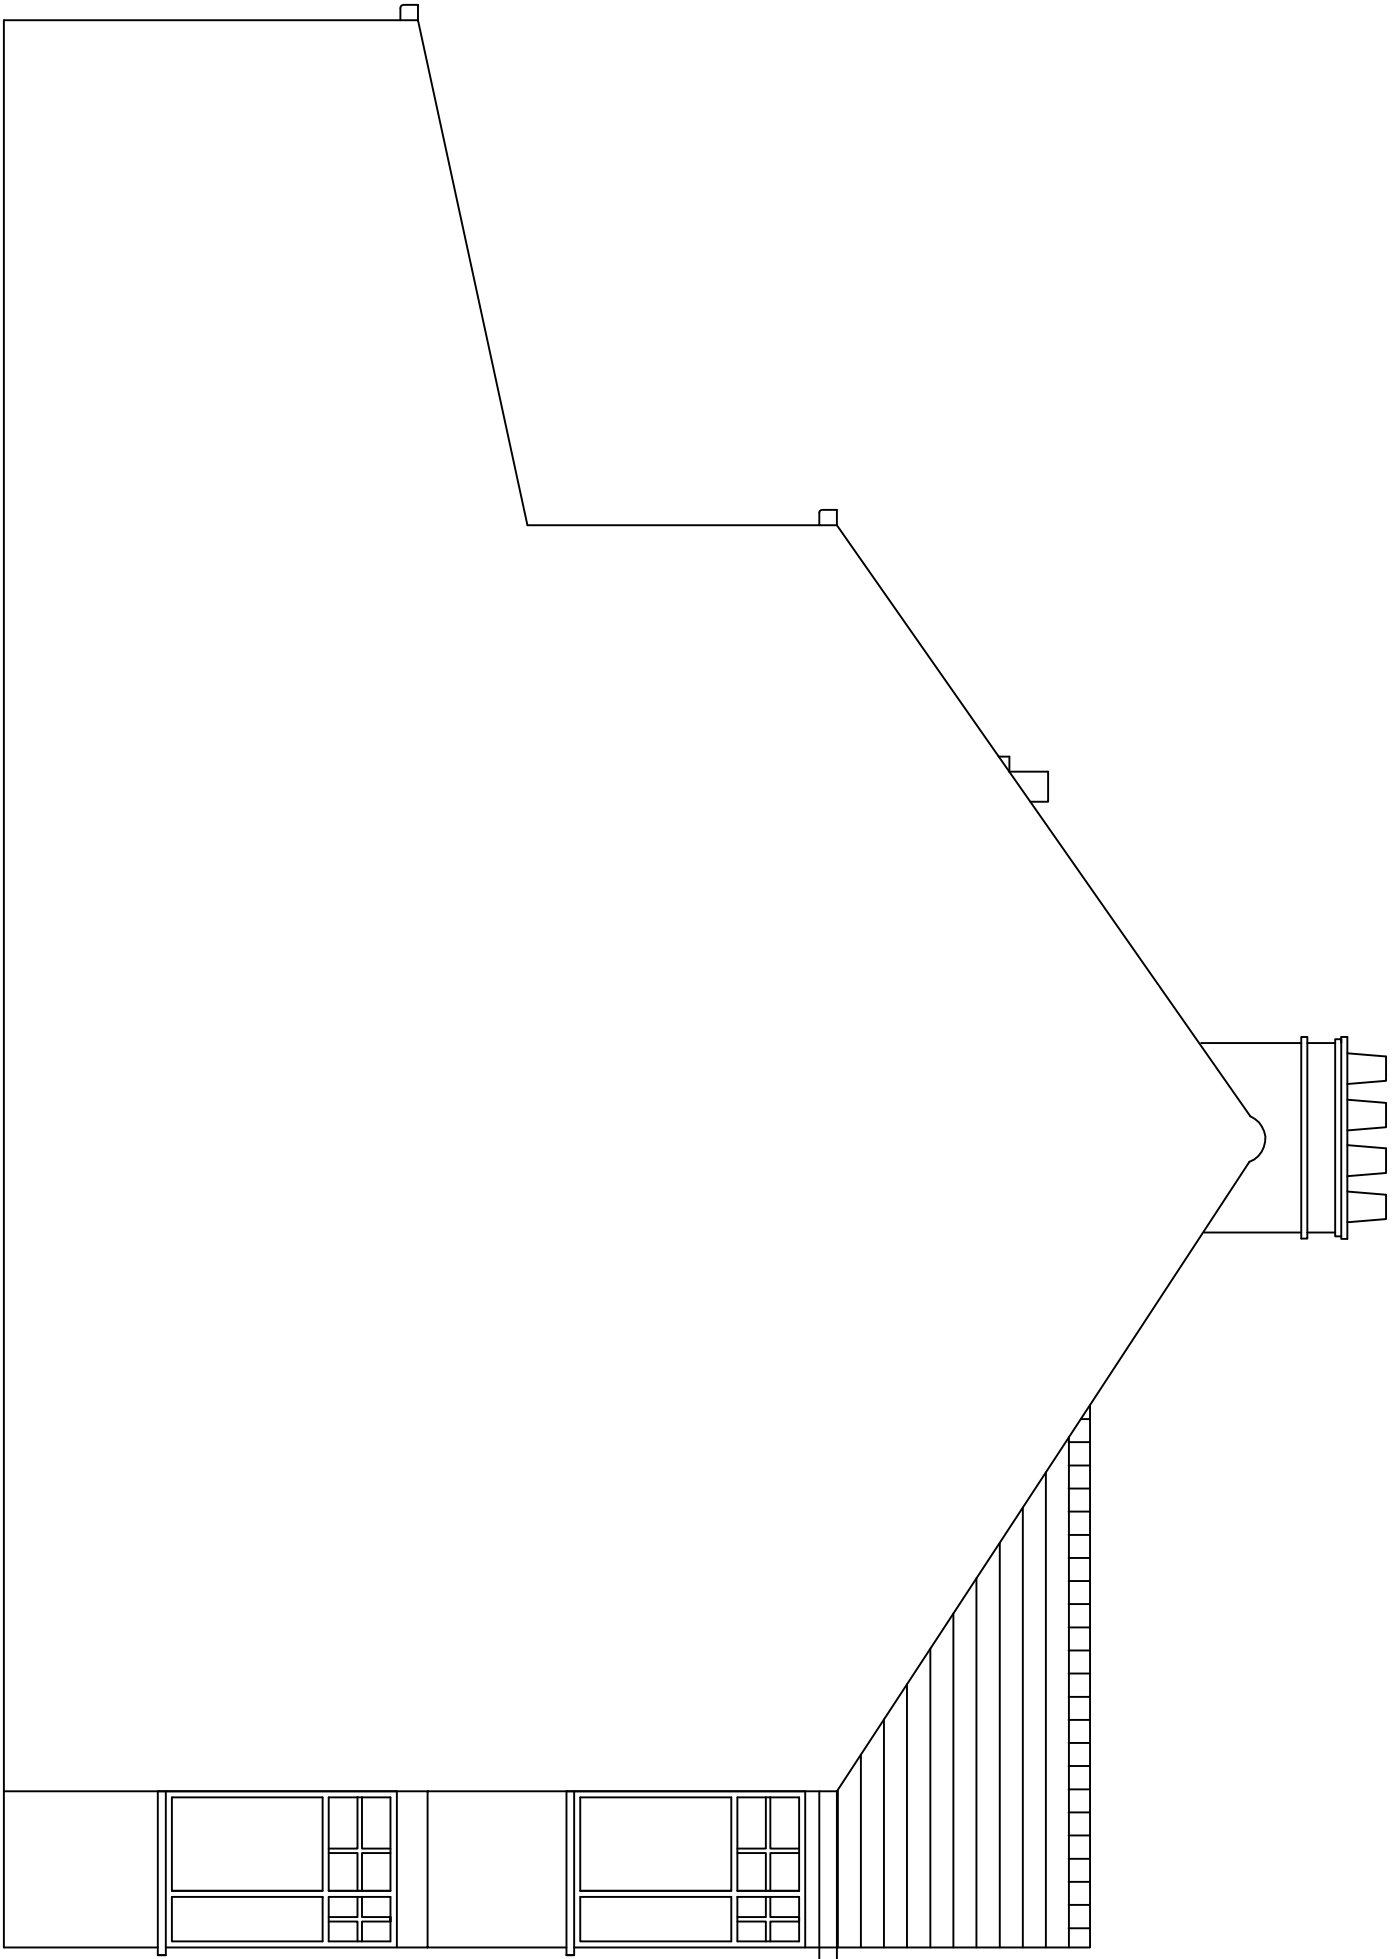

Boundary Elevation

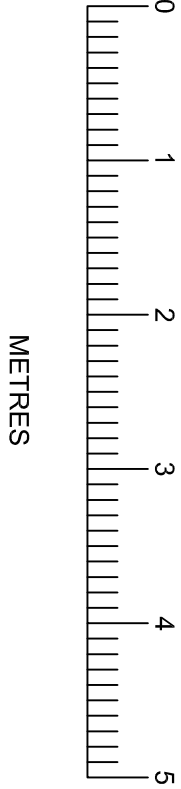

METRES

Client :
MR & MRS NEGUS
28 MIDCROFT
RUISLIP
MIDDLESEX
HA48ES

Drawing Title:
EXISTING PLANS

SCALE: 1:50 @ A1
Drawn by: ML
Drawing no: 100 rev a
Date: 18.05.2021