


Notes:


All dimensions should be checked with a site survey.

Drawings are subject to statutory authority approval and are to be used for the purpose of planning.


Structural calculations and drawings to be supplied by a structural engineer.

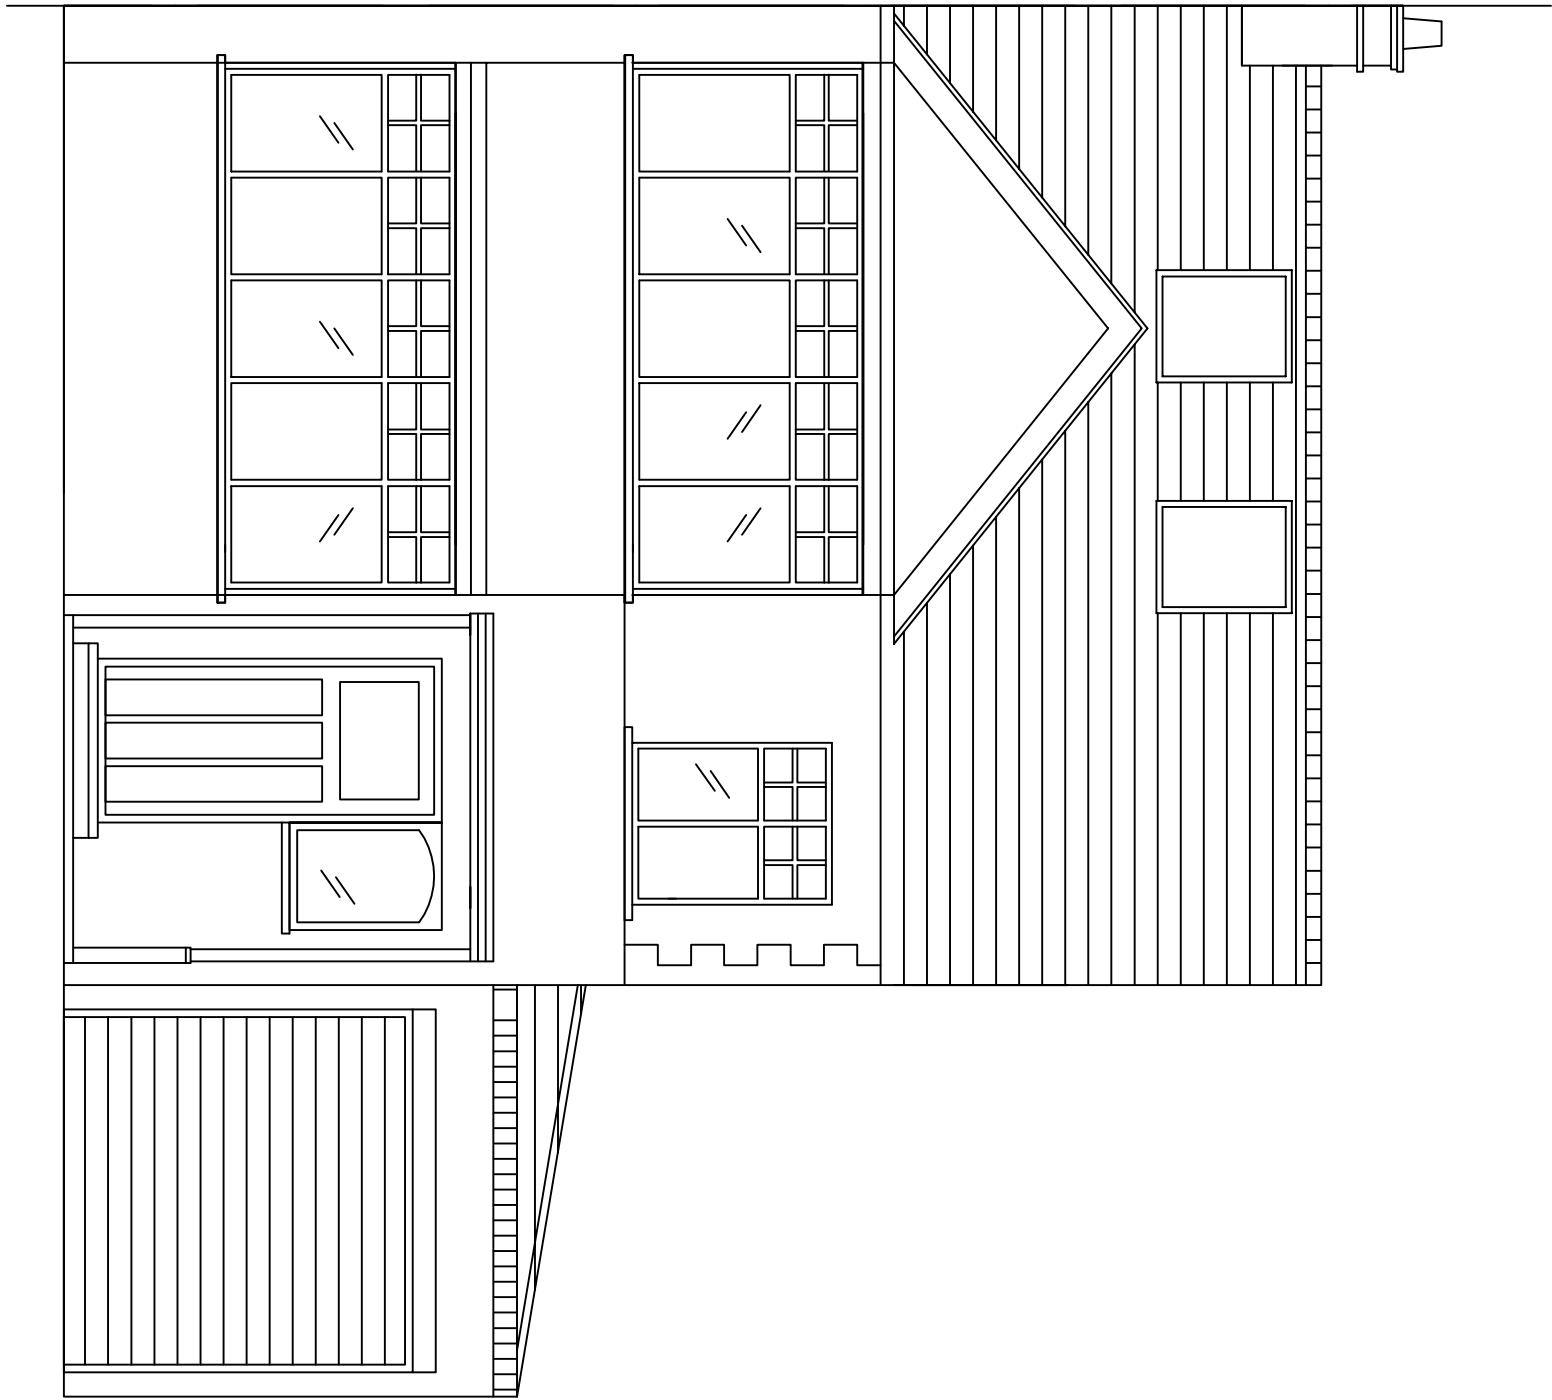


Proposed Front Elevation

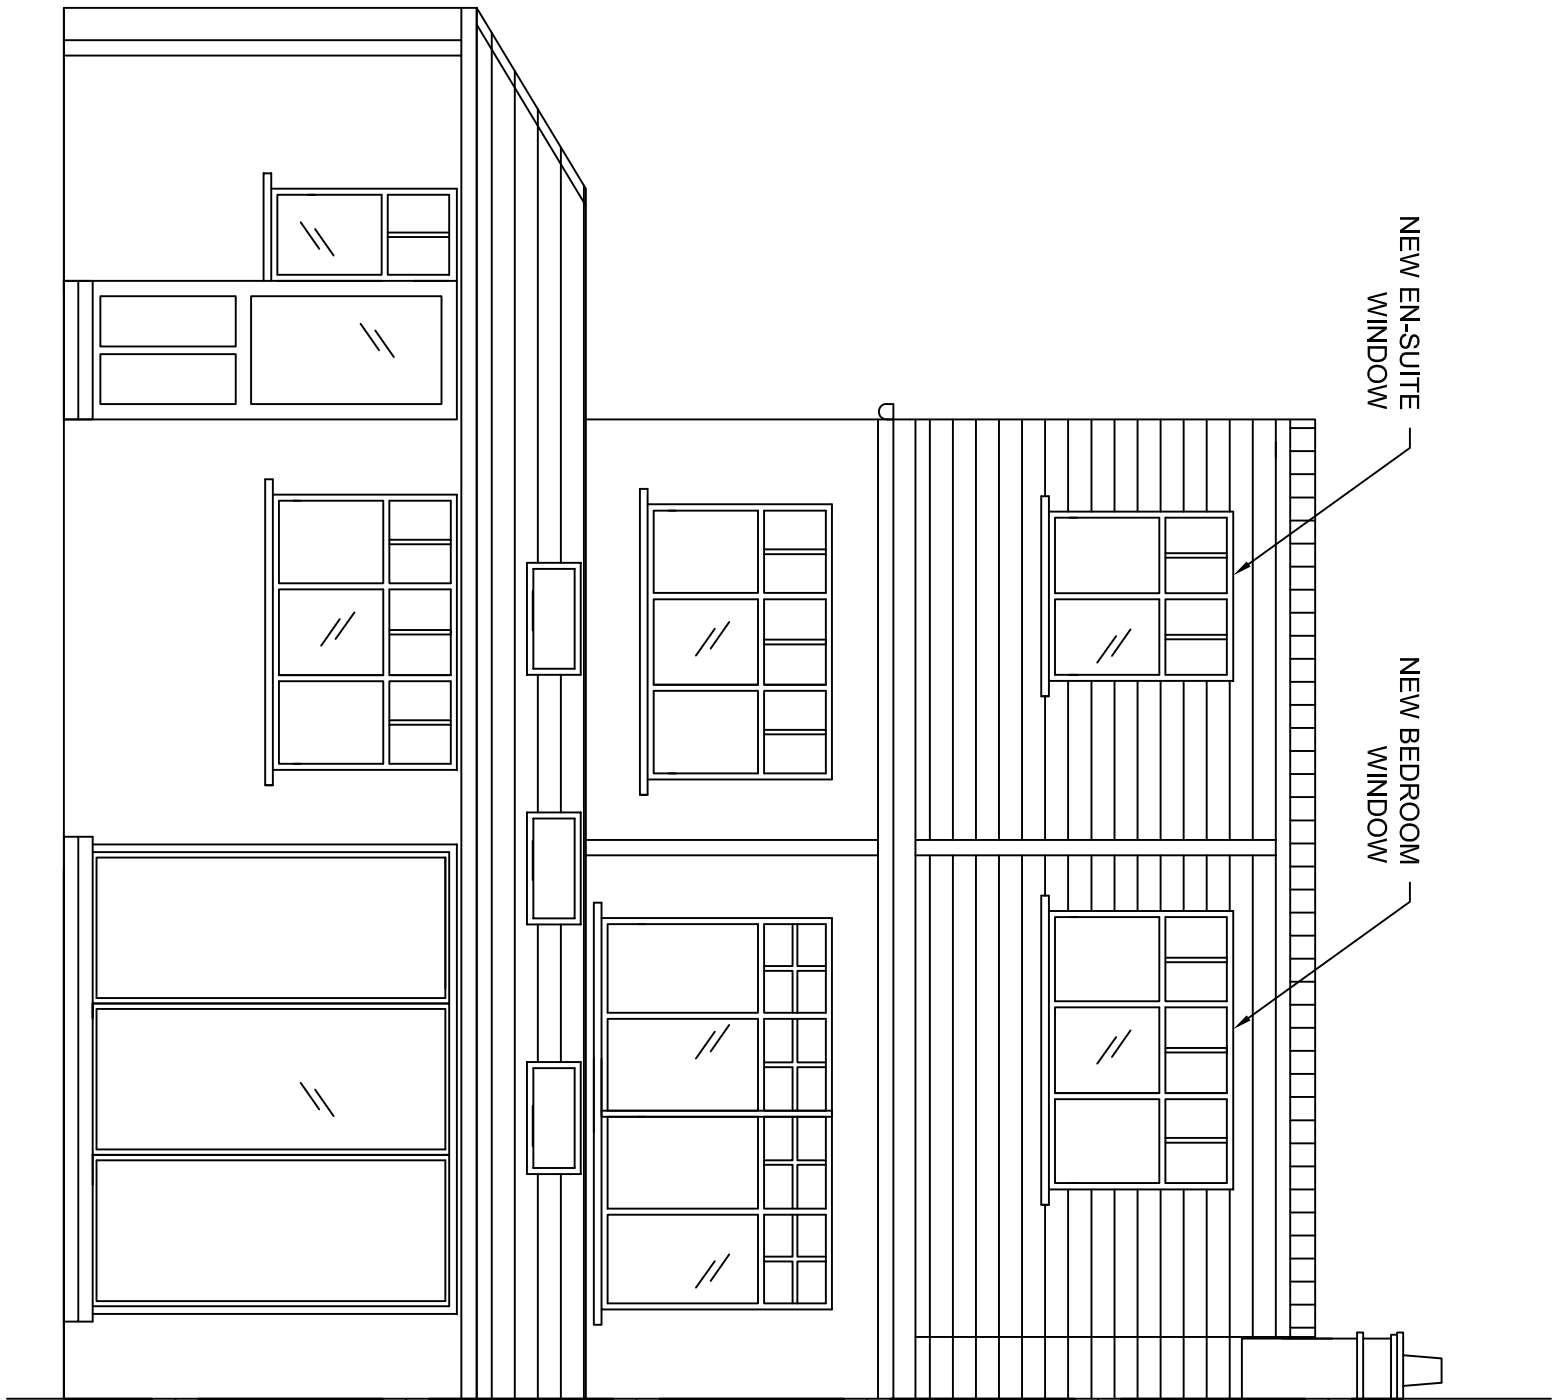


Proposed Rear Elevation

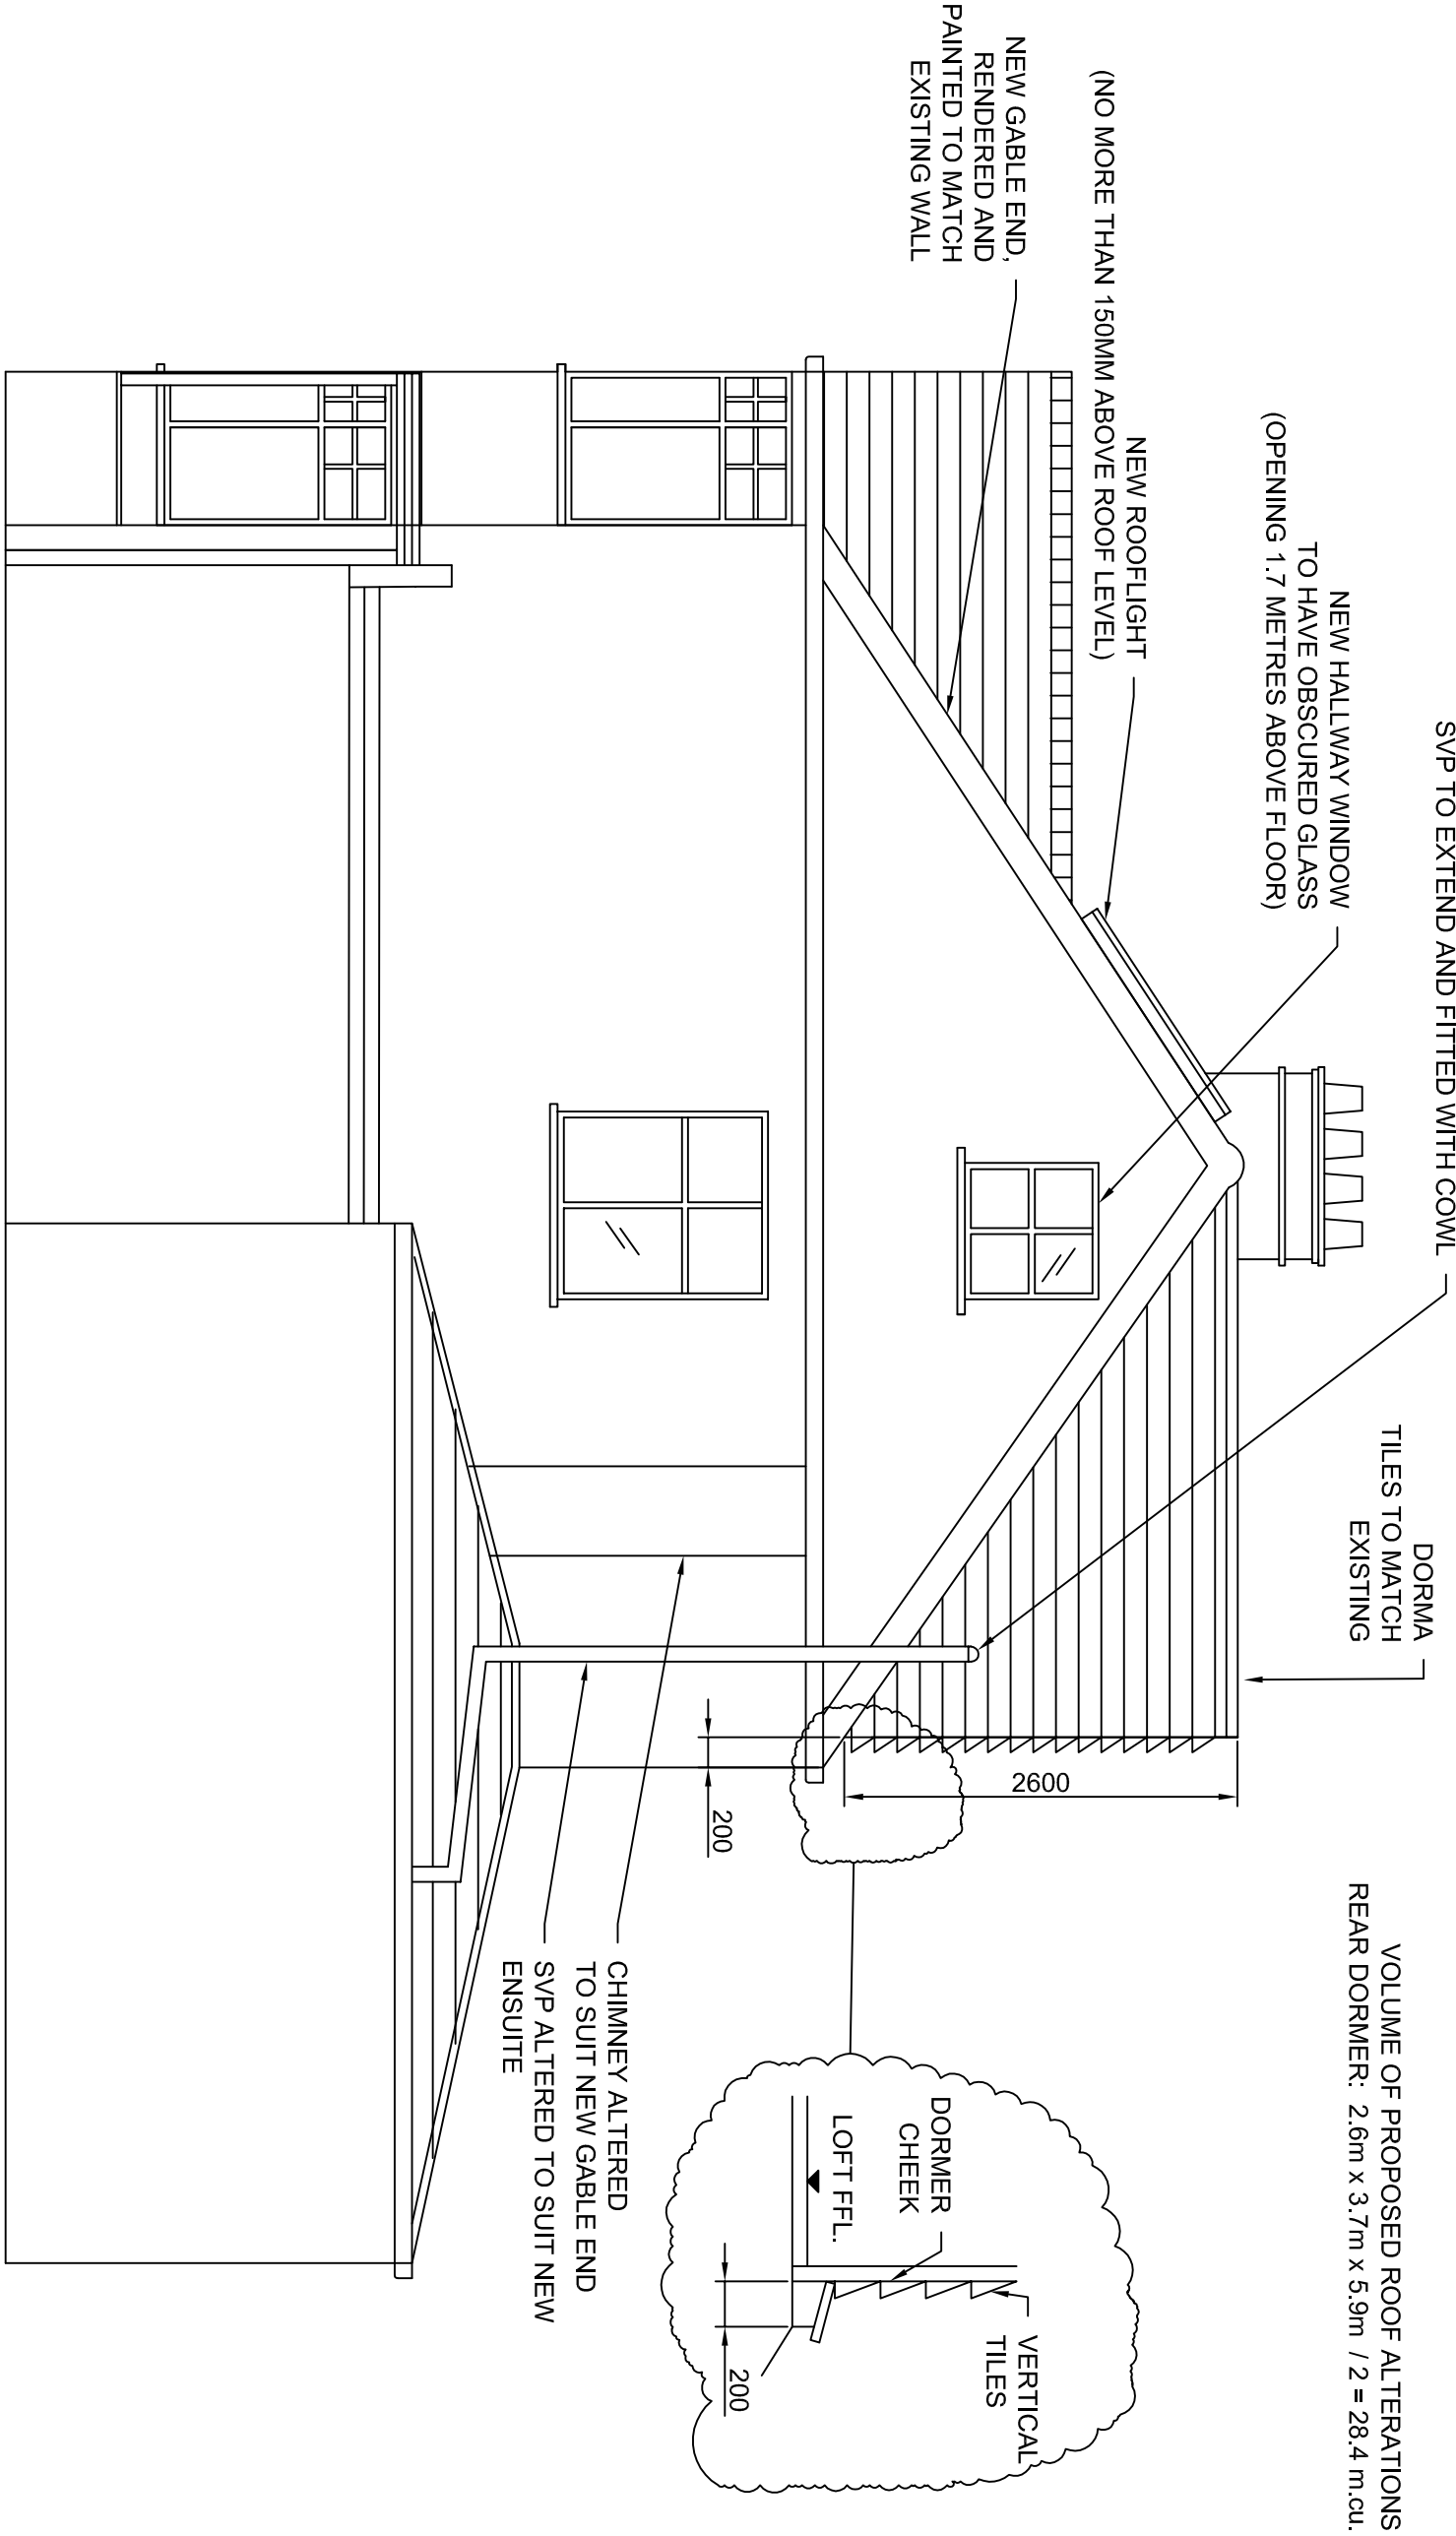

Proposed Side Elevation

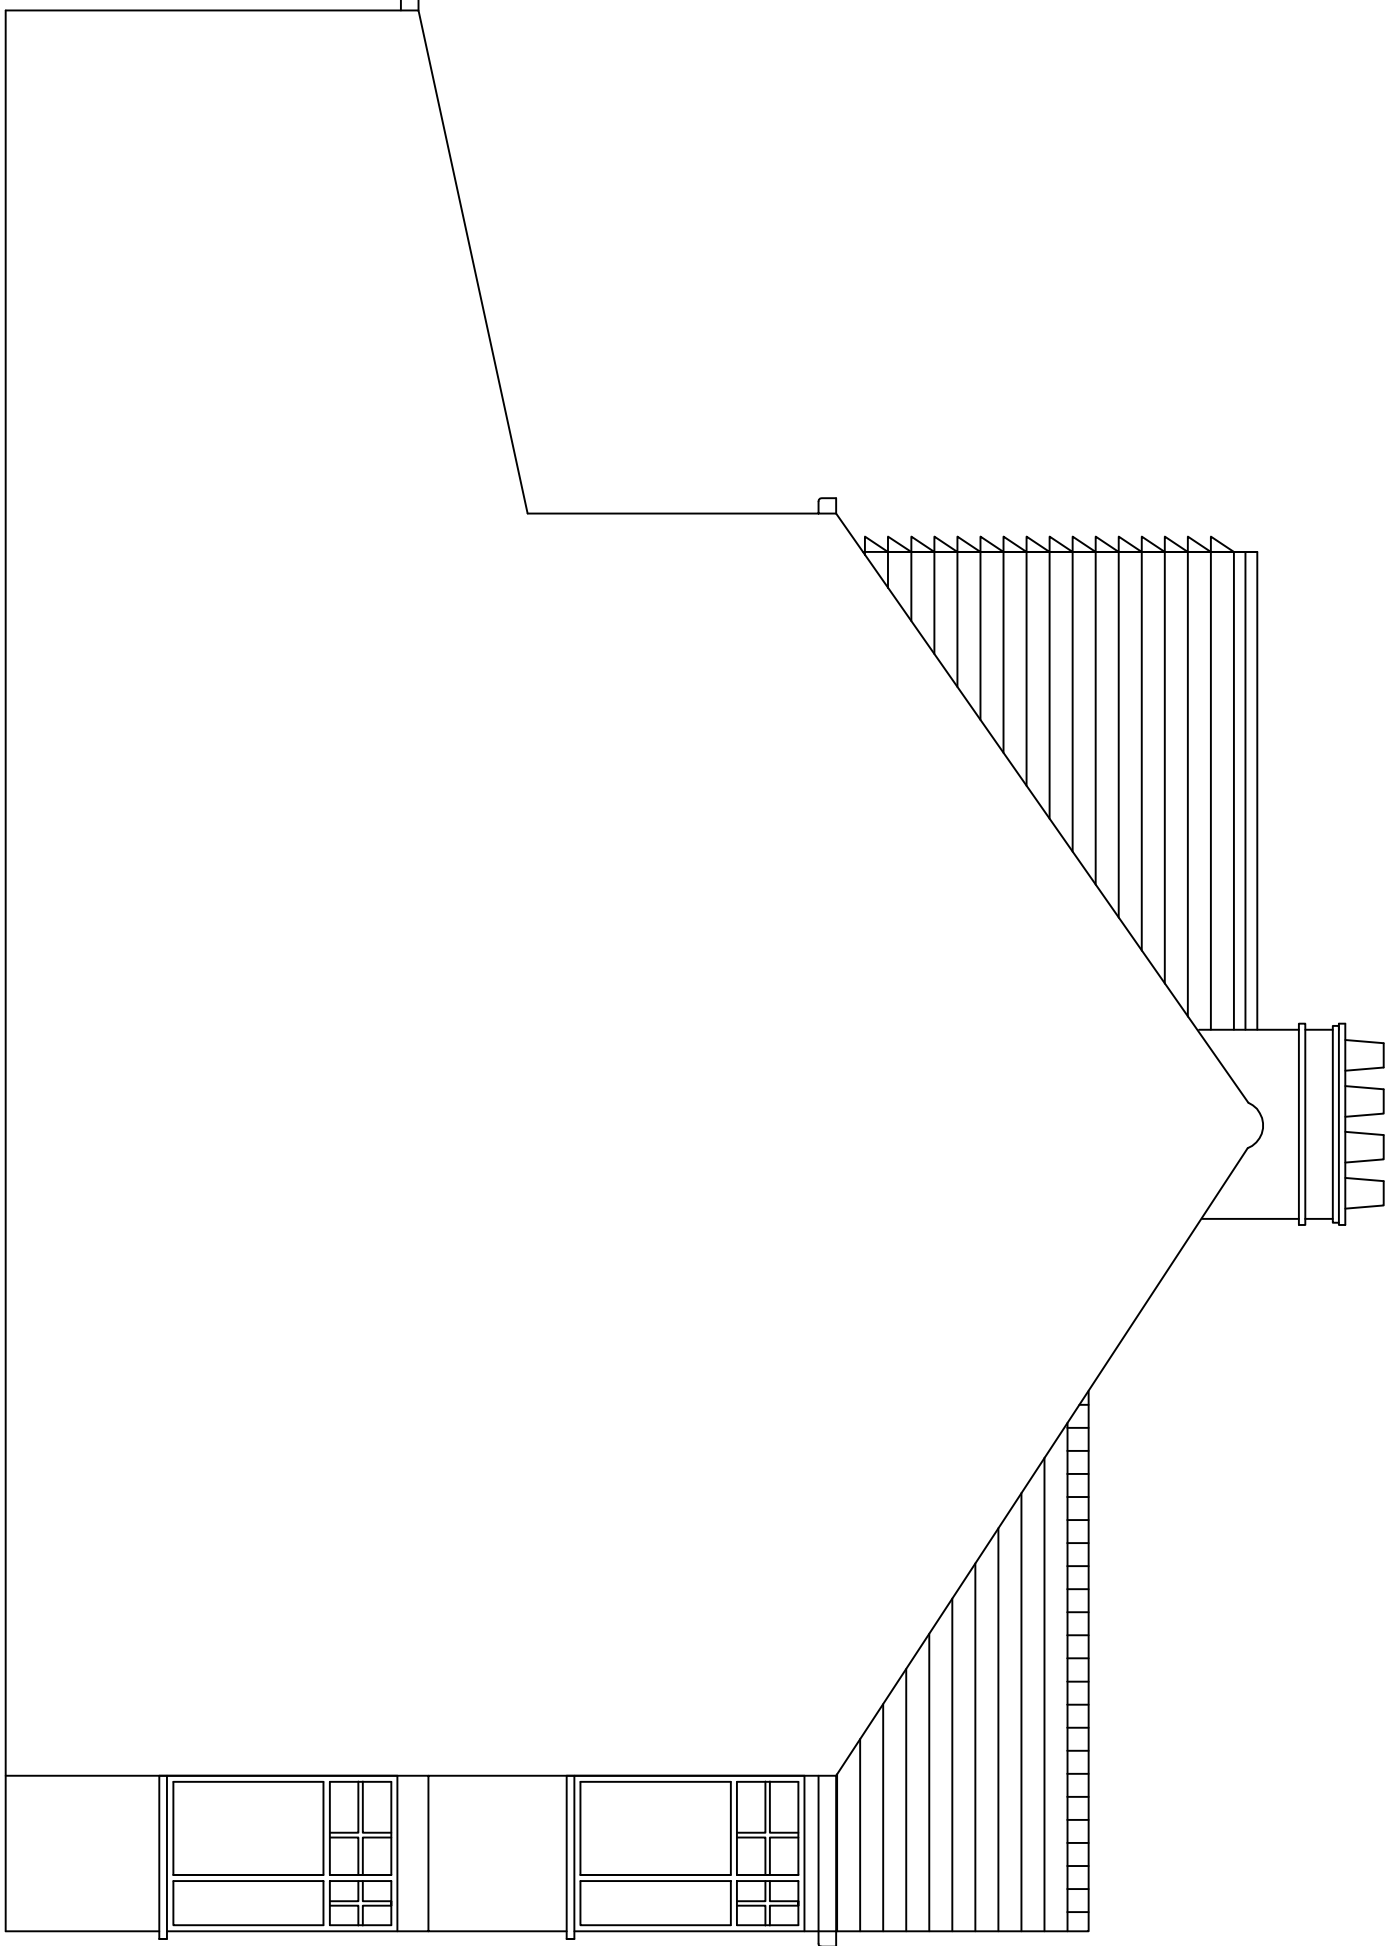

Proposed Boundary Elevation

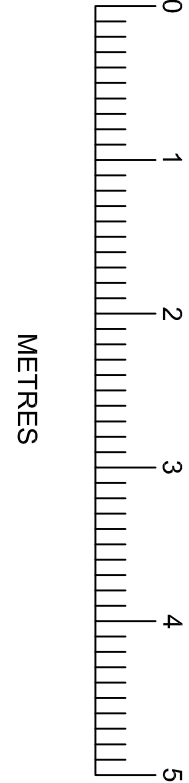

Client :
MR & MRS NEGUS
28 MDCROT
RUISLIP
MIDDLESEX
HA4 8ES

Drawing Title:
PROPOSED PLANS

SCALE: 1:50 @ A1
Drawn by: ML
Drawing no: 102 Rev A
Date: 18.05.2021