




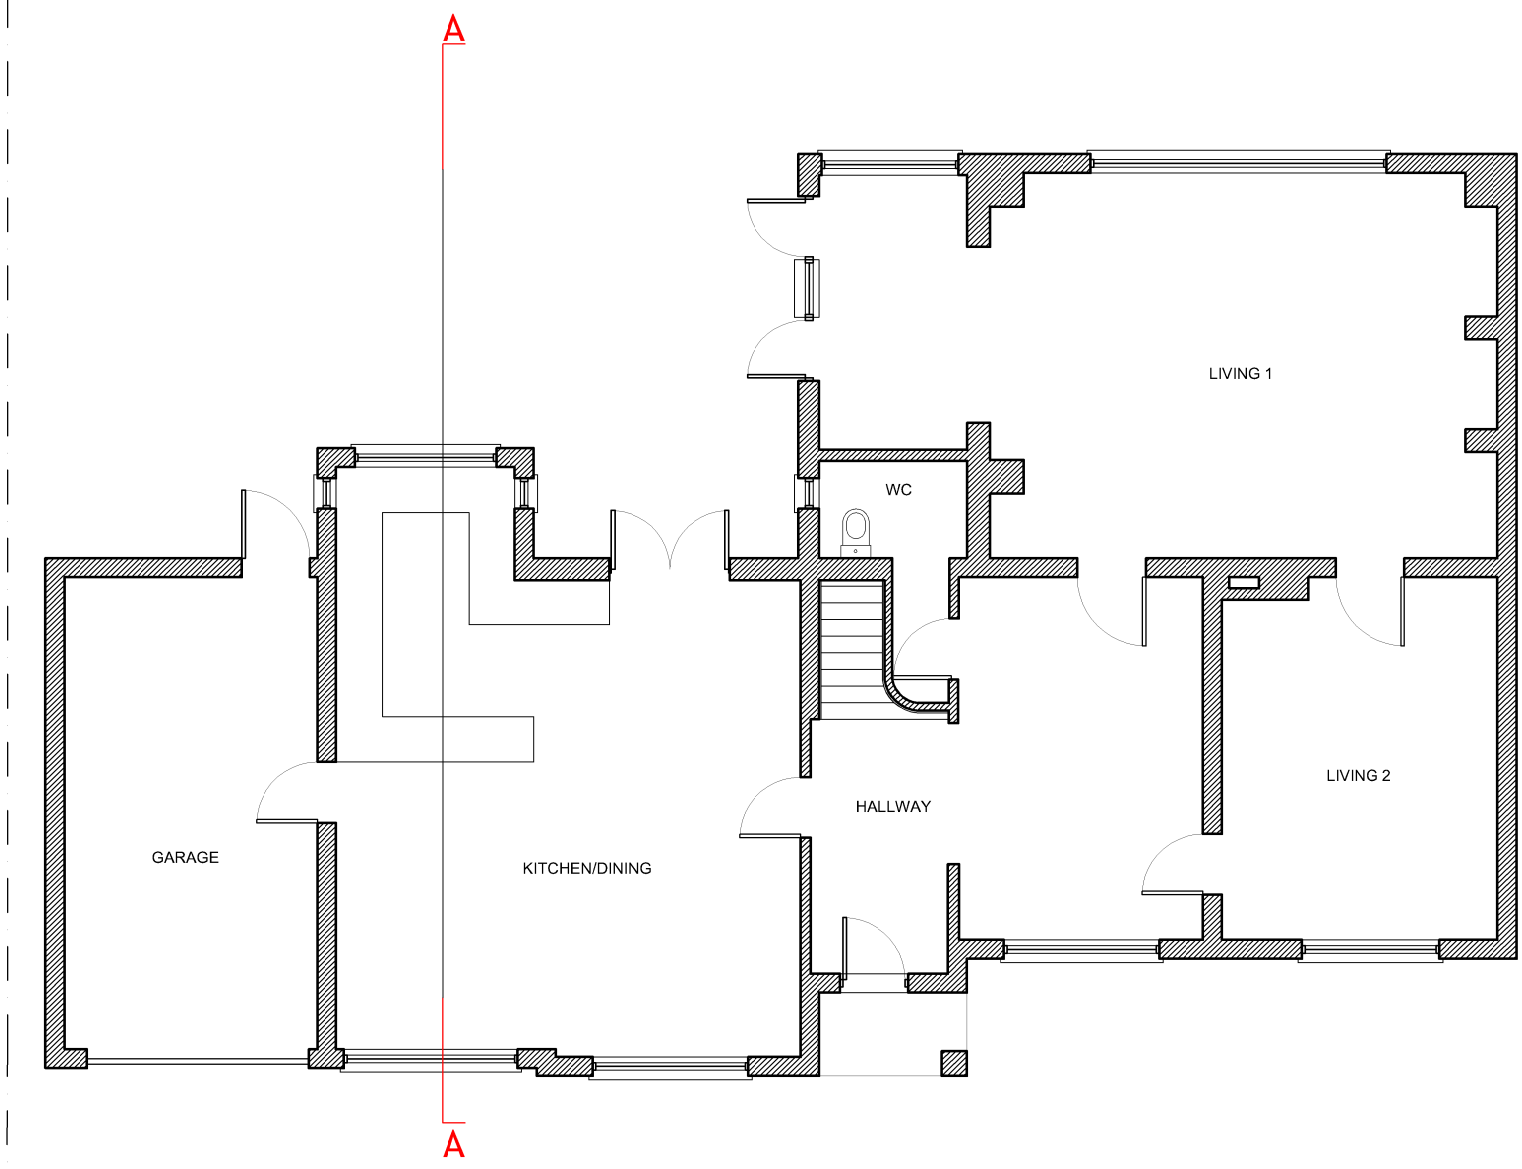

EXISTING:
GROUND FLOOR PLAN

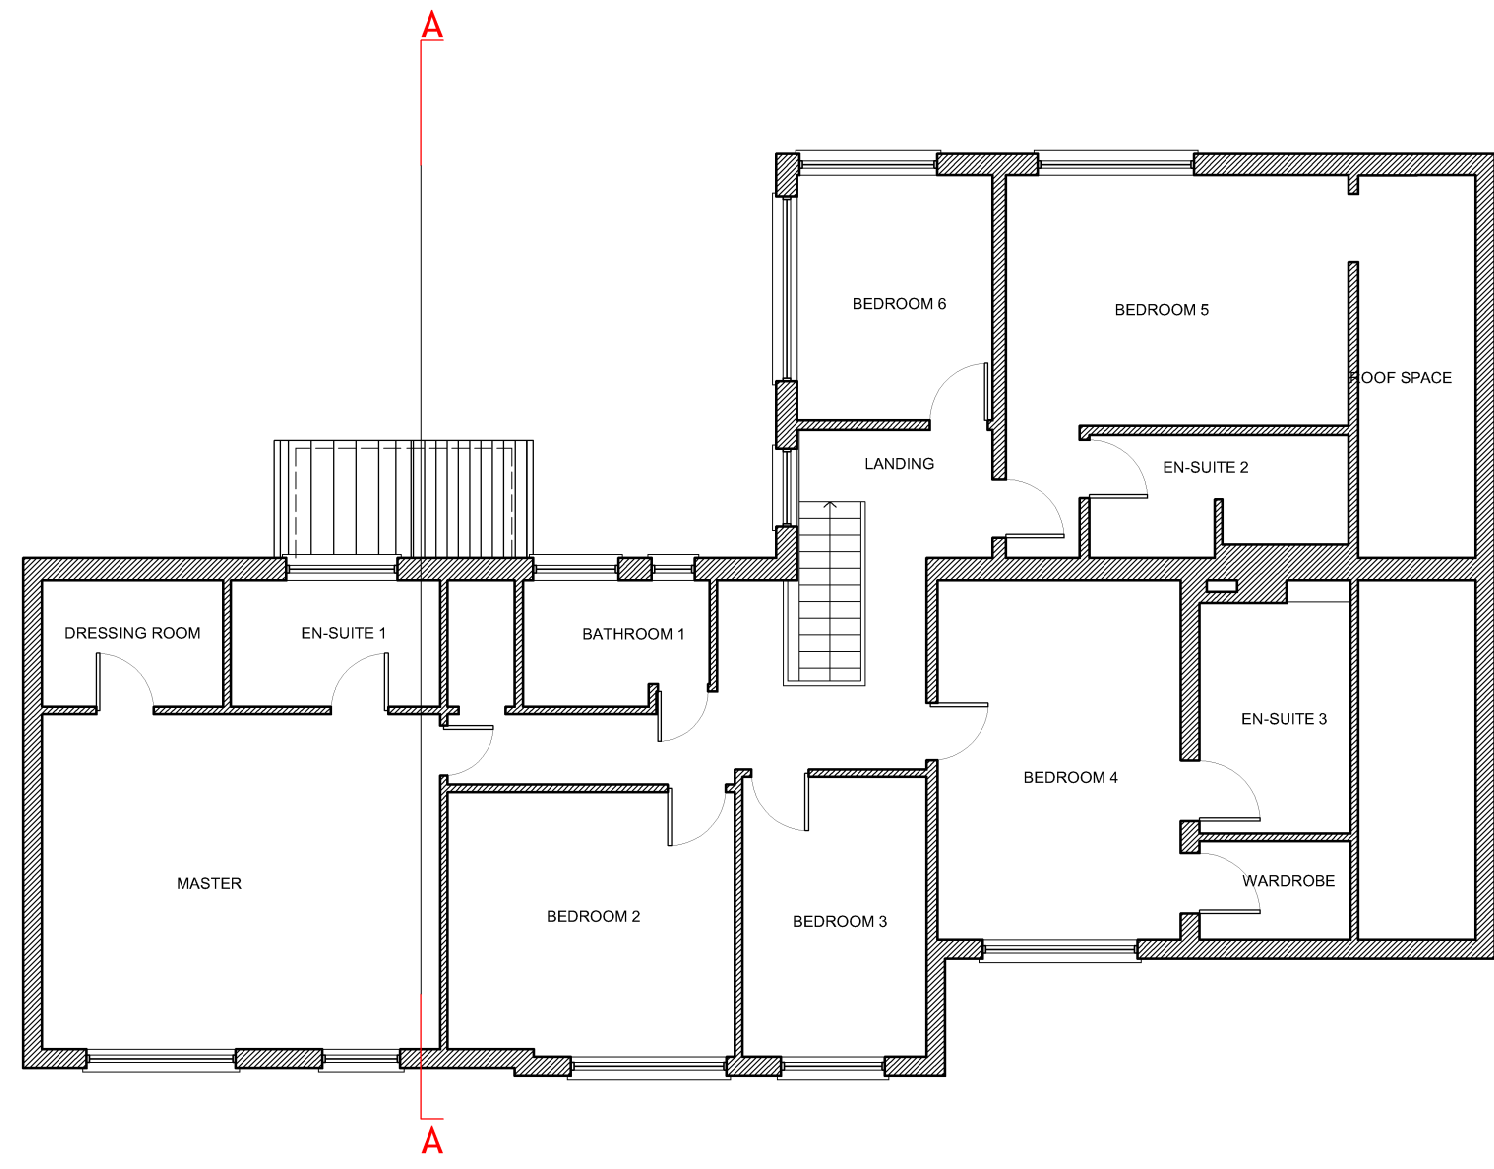


EXISTING:
FIRST FLOOR PLAN

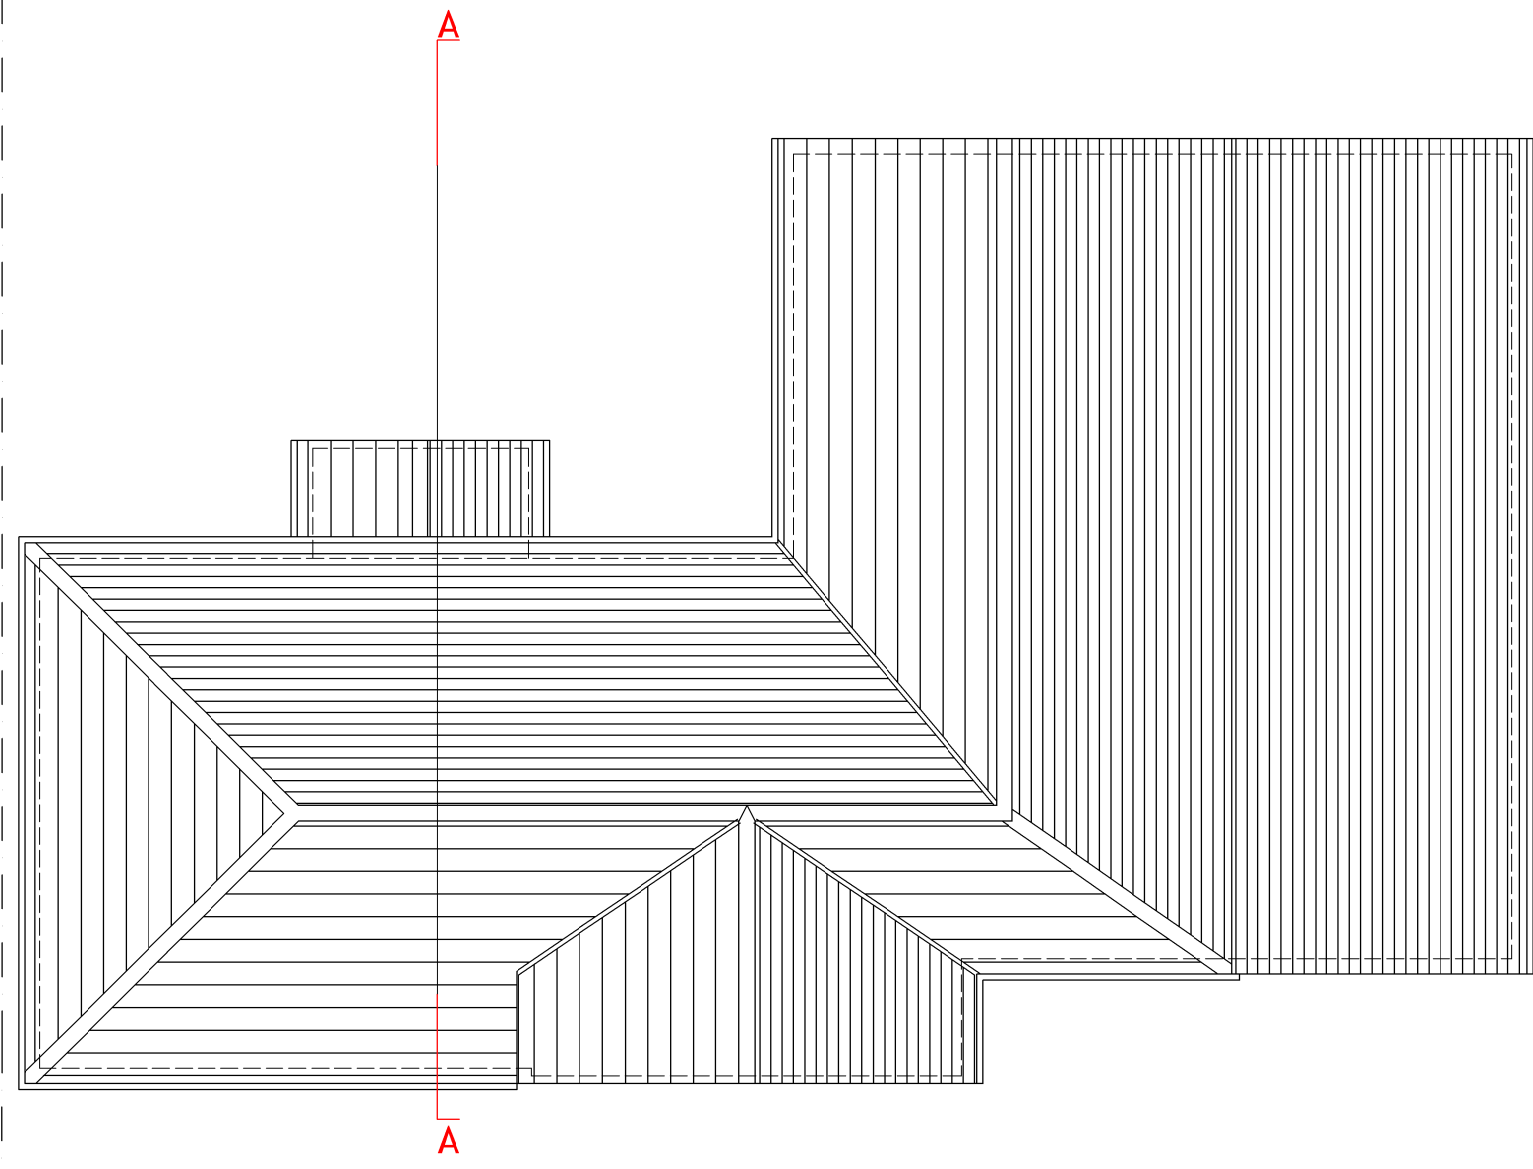


EXISTING:
ROOF PLAN



EXISTING:
FRONT ELEVATION (STREET)

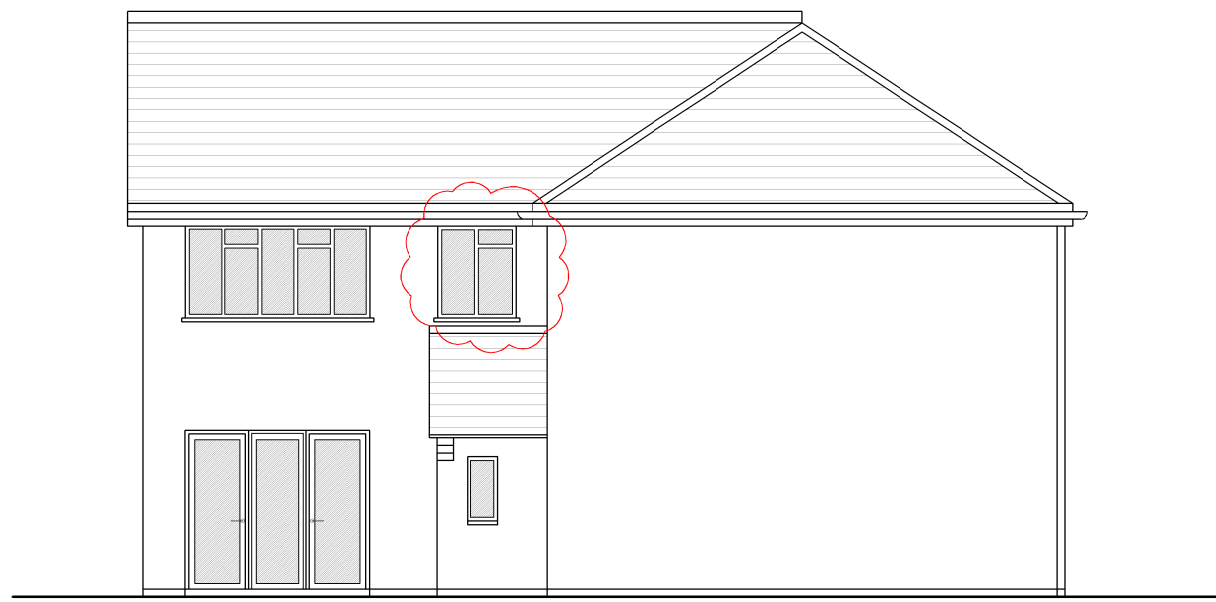


EXISTING:
SIDE (NORTH-WEST ELEVATION)

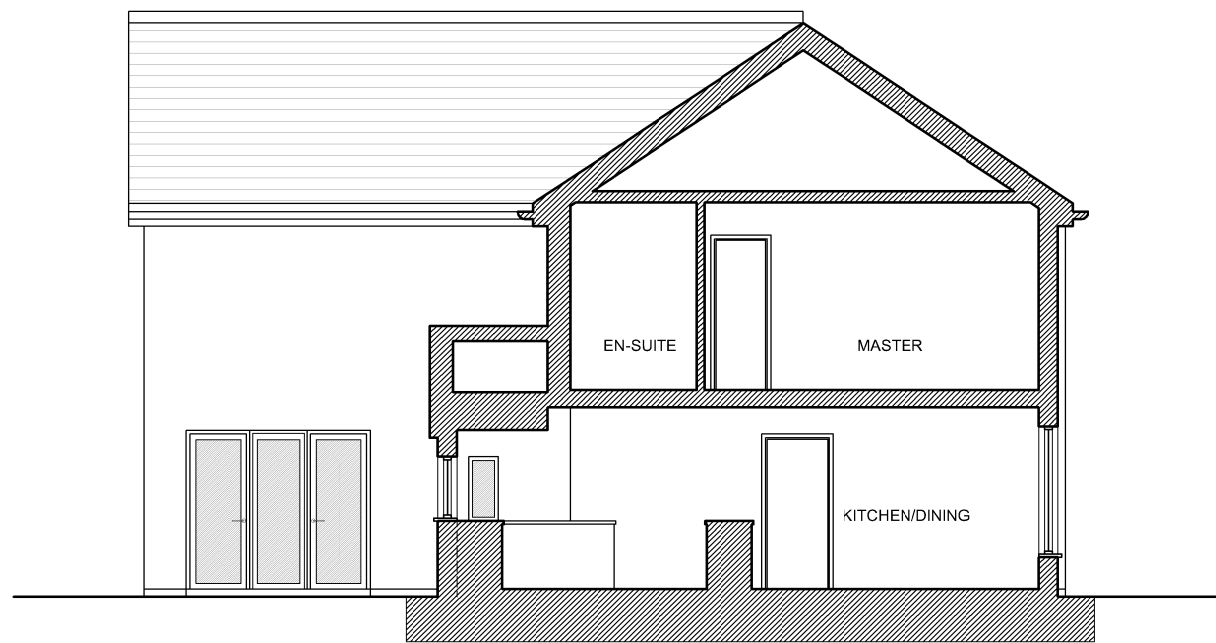


EXISTING:
SECTION AA



EXISTING:
REAR ELEVATION

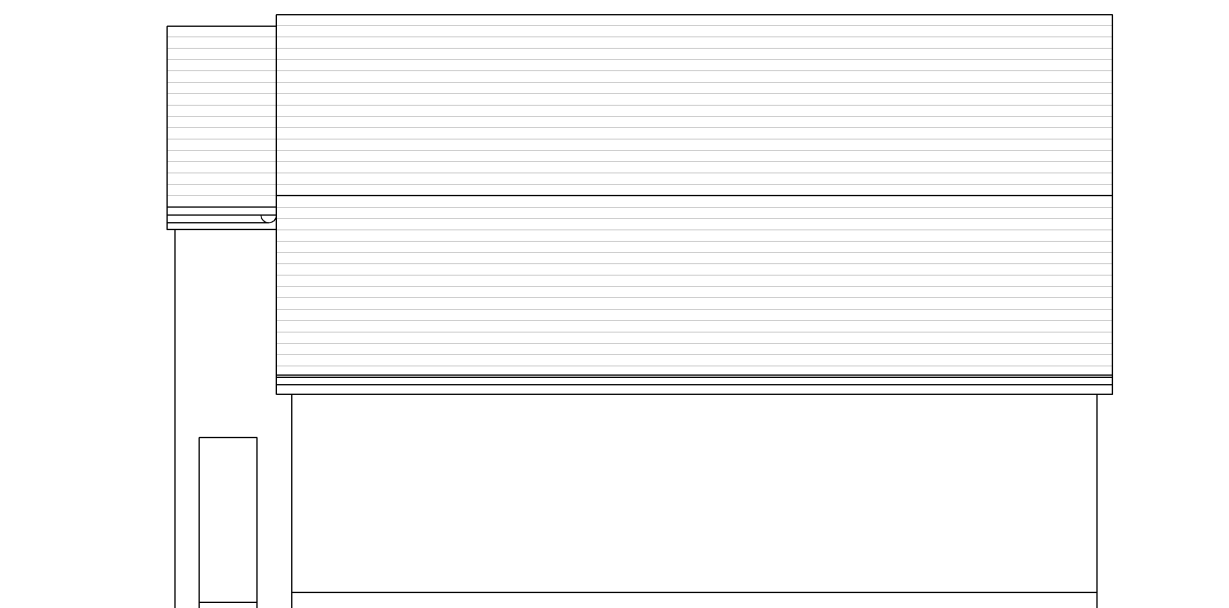

EXISTING:
SIDE (SOUTH-EAST ELEVATION)

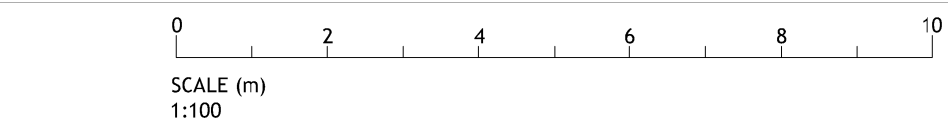

Project: 95 COPSE WOOD WAY, NORTHWOOD, GREATER LONDON, HA6 2TU	Date: 26.10.2015	Client: Dr and Mrs Brewerton
Drawing: EXISTING PLANS & ELEVATIONS	Scale: 1:100 @ A1	Job No: BRE/15/525
	Dwg: E/101	Rev:

