




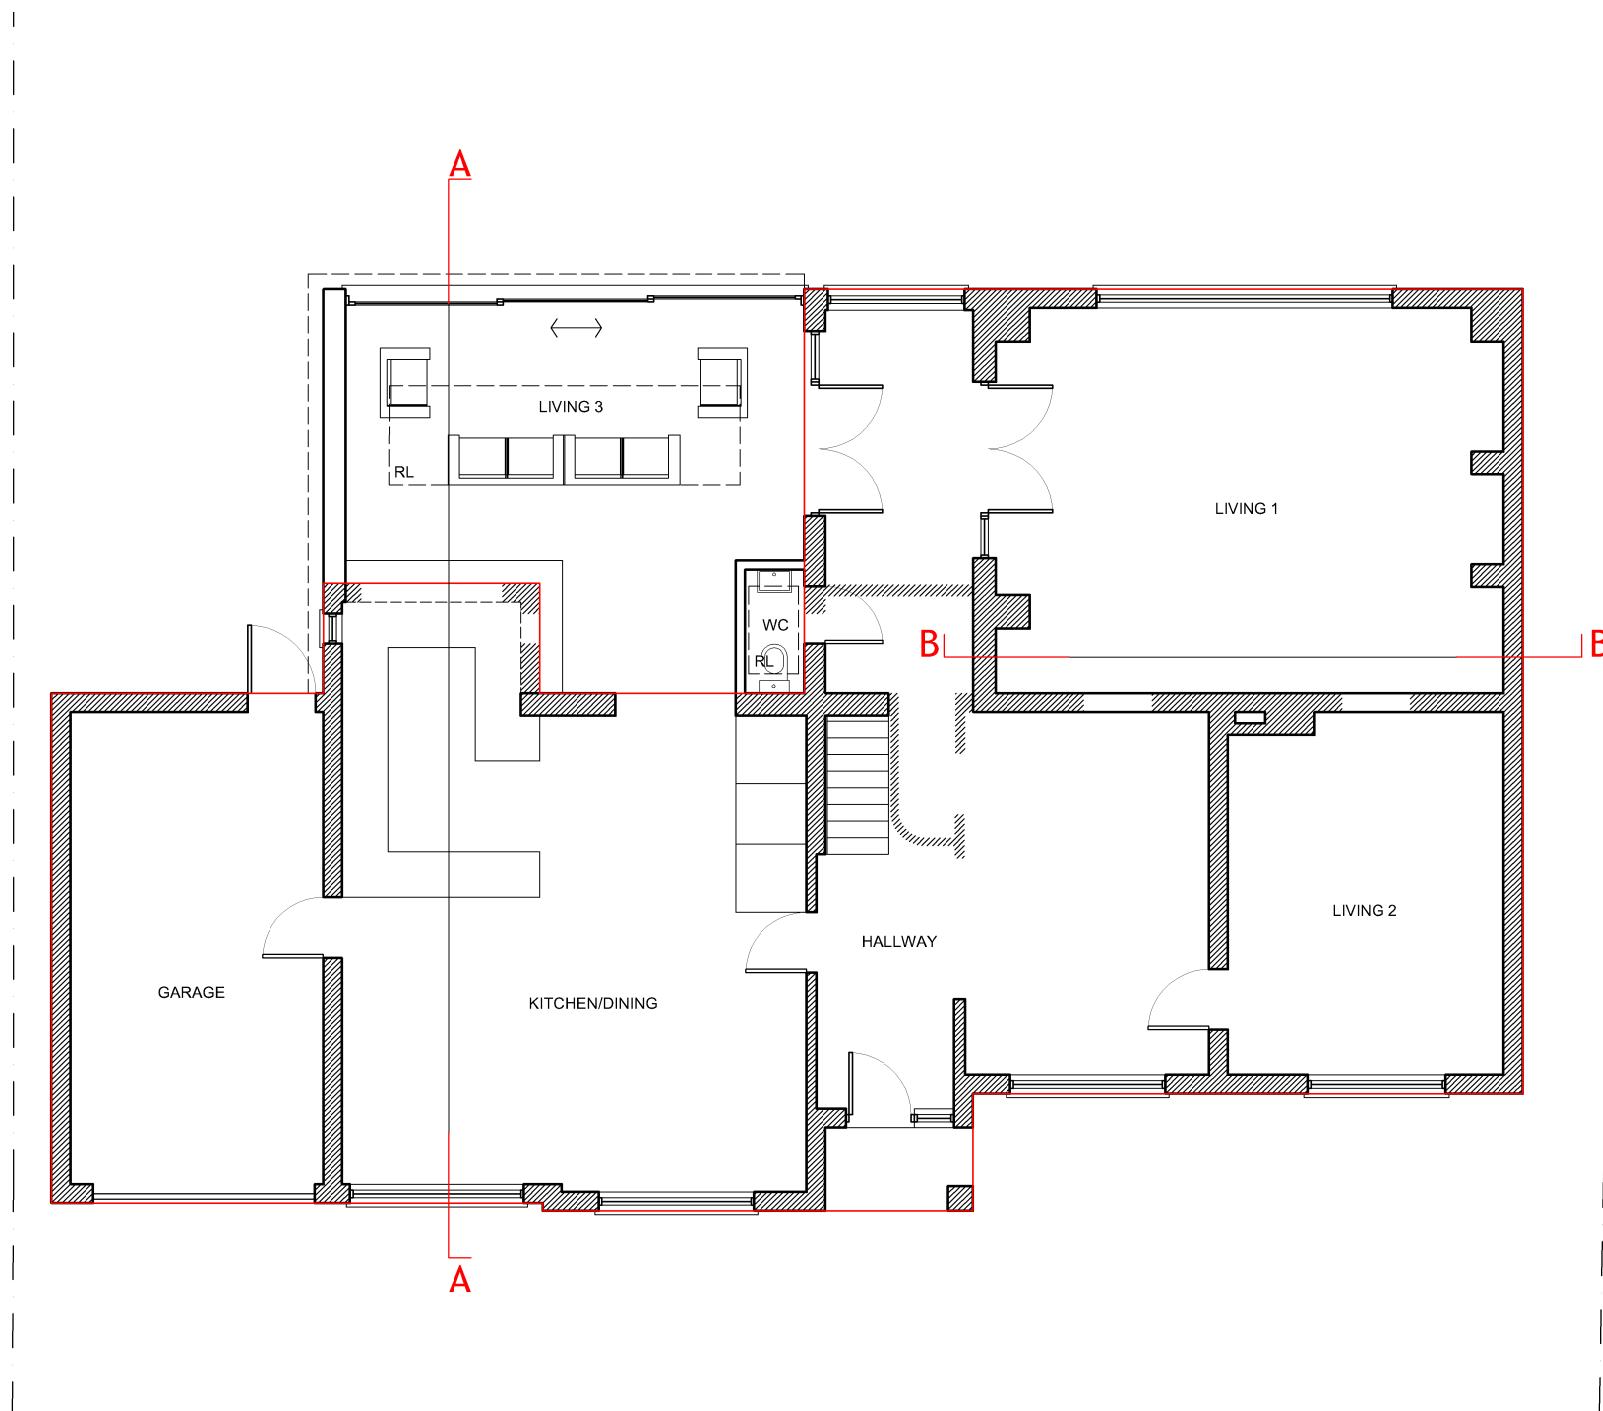

PROPOSED:
GROUND FLOOR PLAN

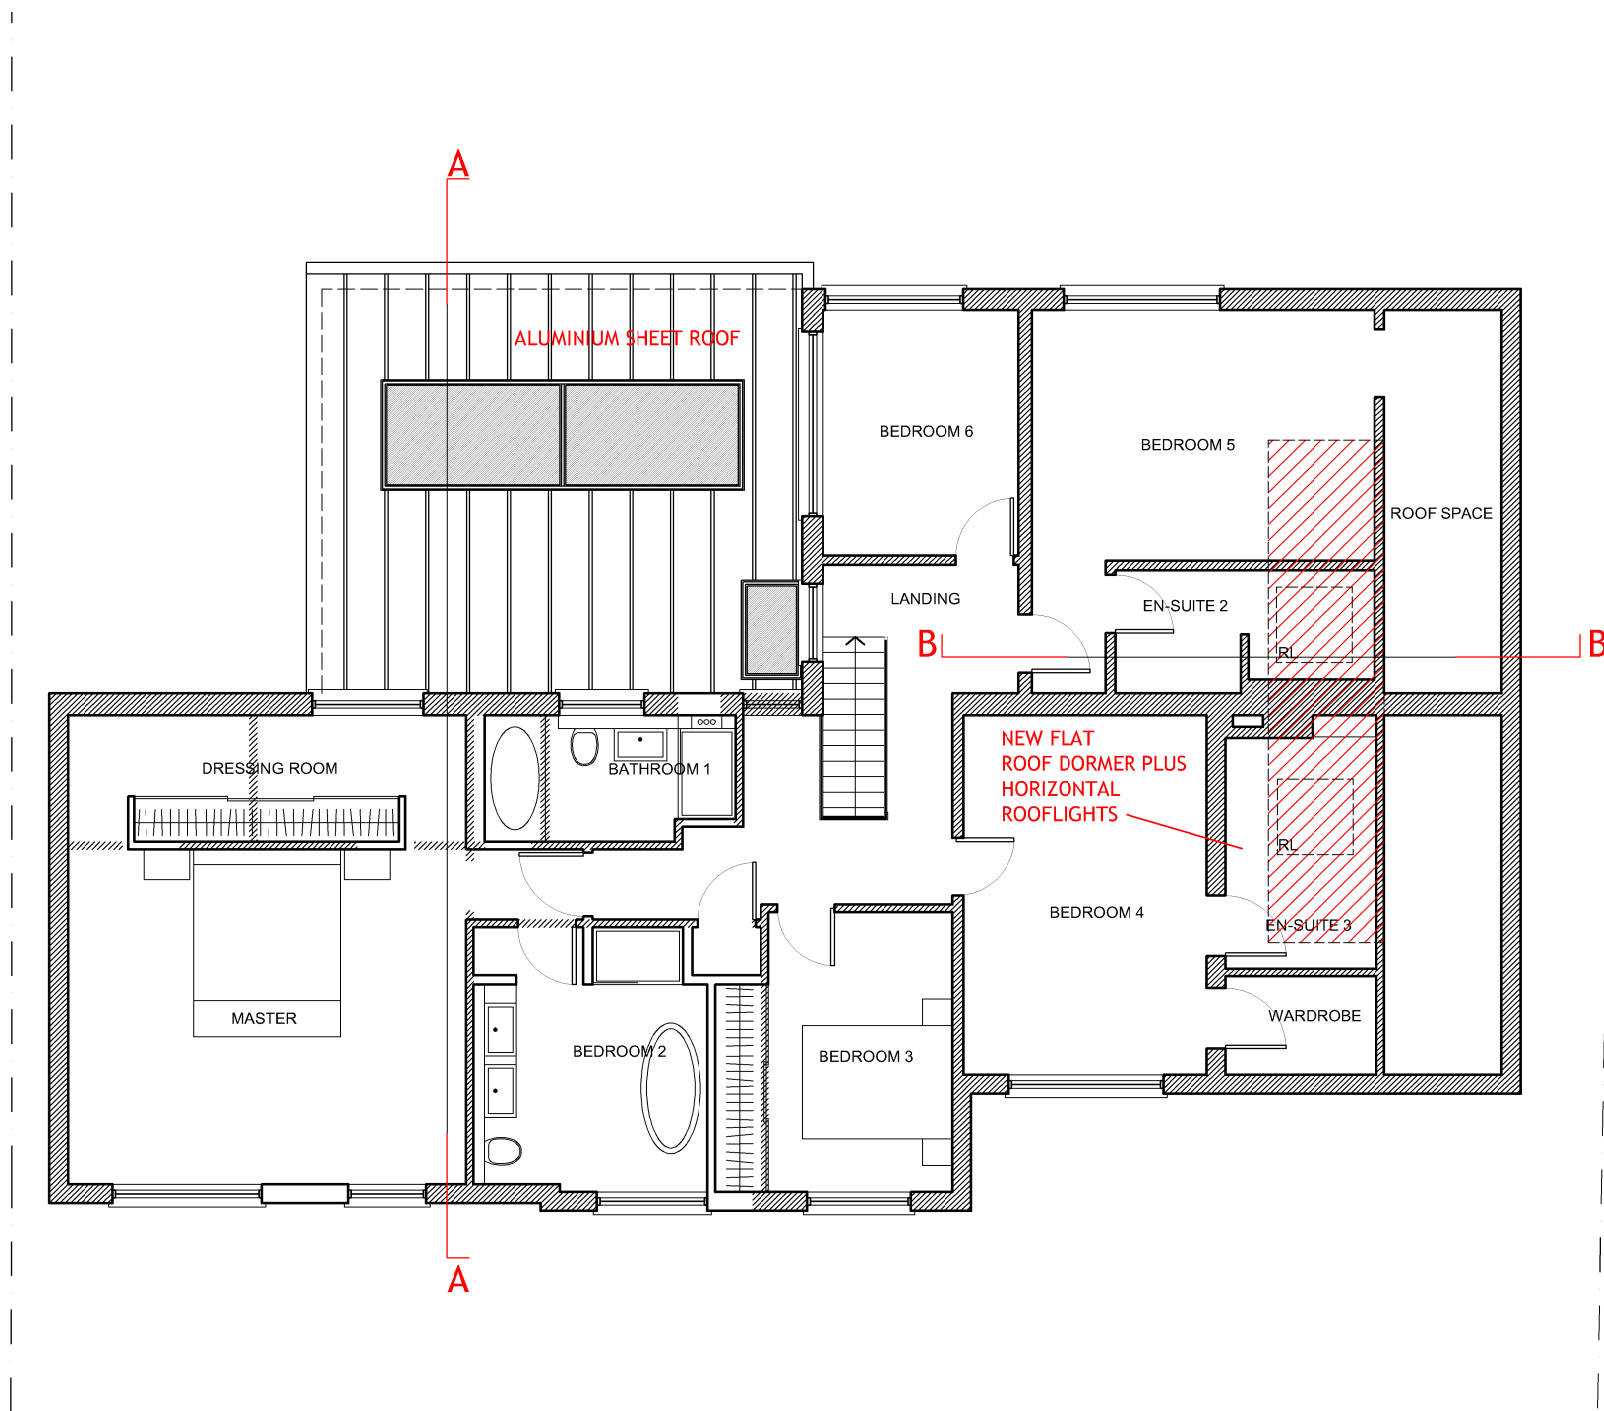


PROPOSED:
FIRST FLOOR PLAN

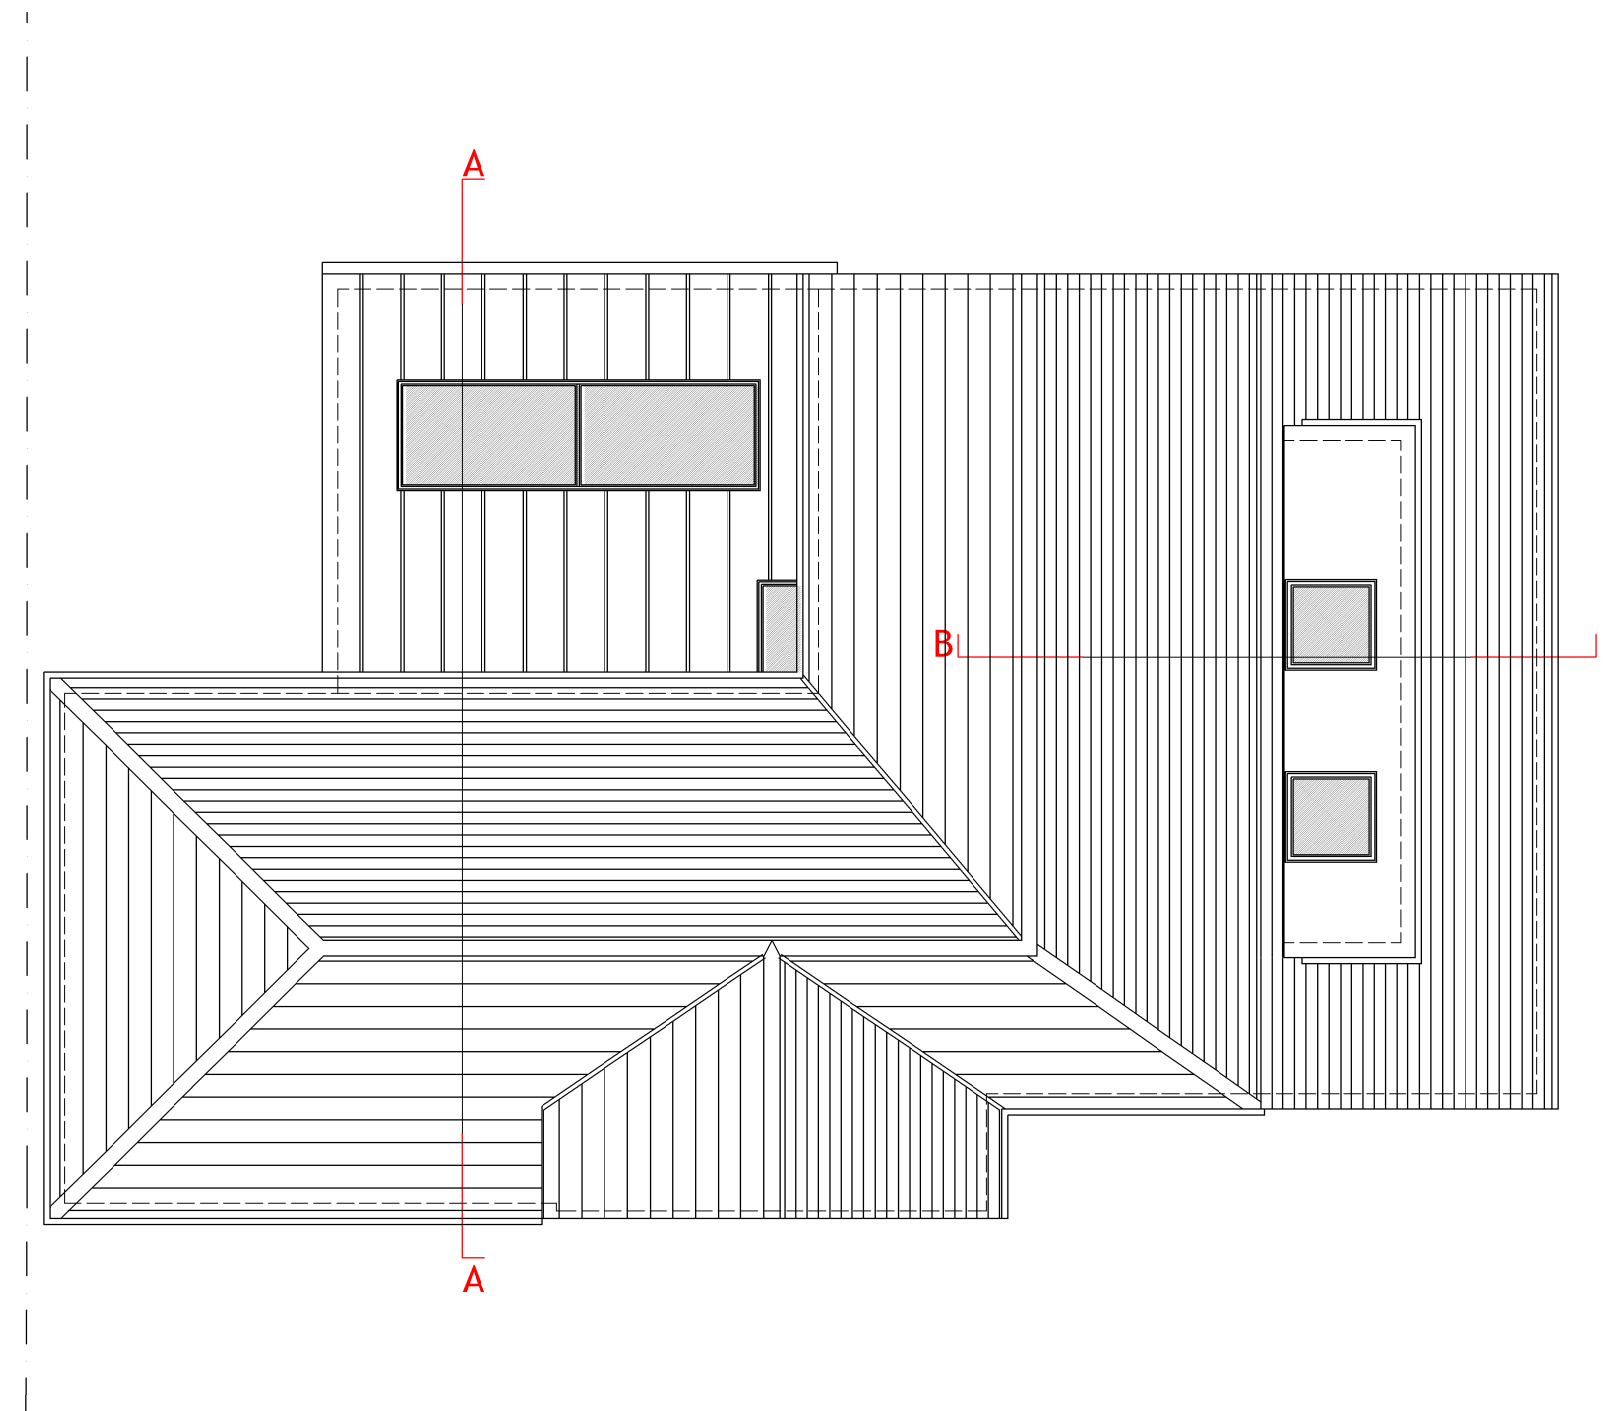


PROPOSED:
ROOF PLAN



PROPOSED:
FRONT ELEVATION (STREET)

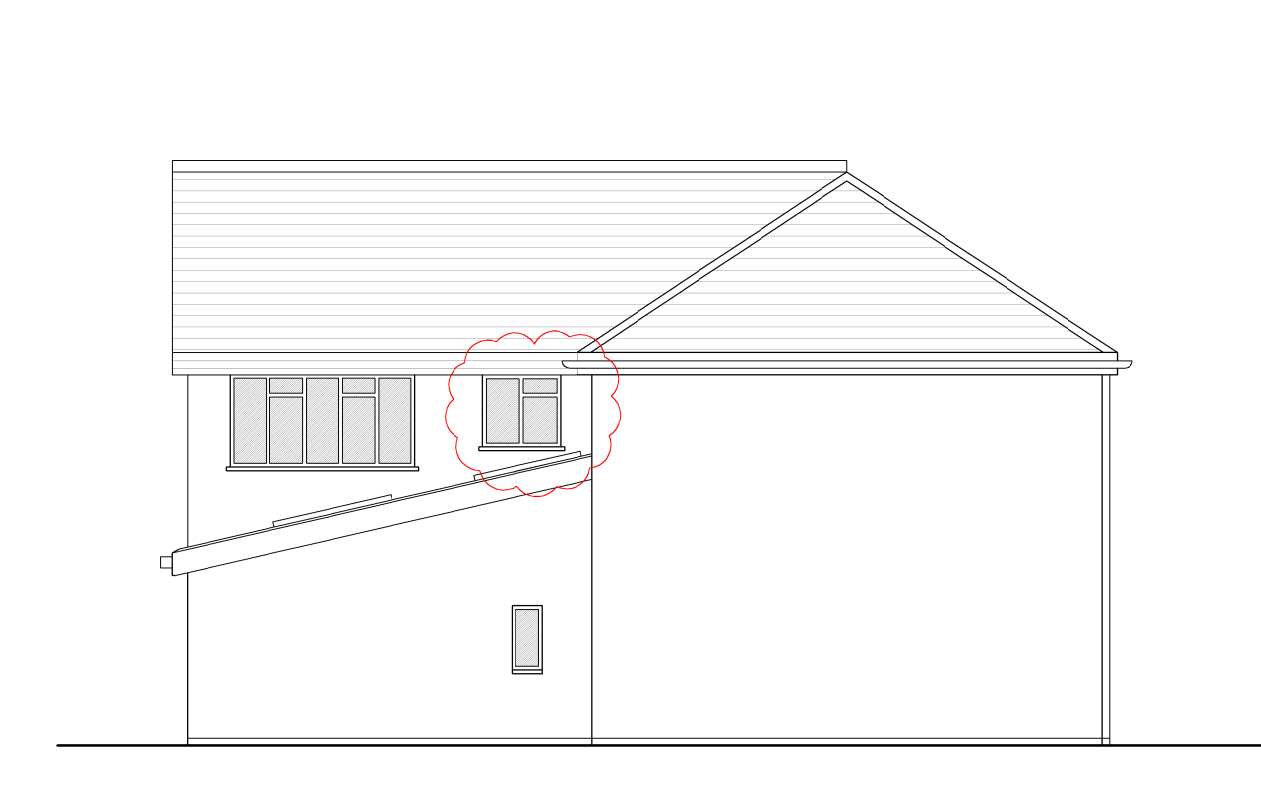


PROPOSED:
SIDE (NORTH-WEST ELEVATION)

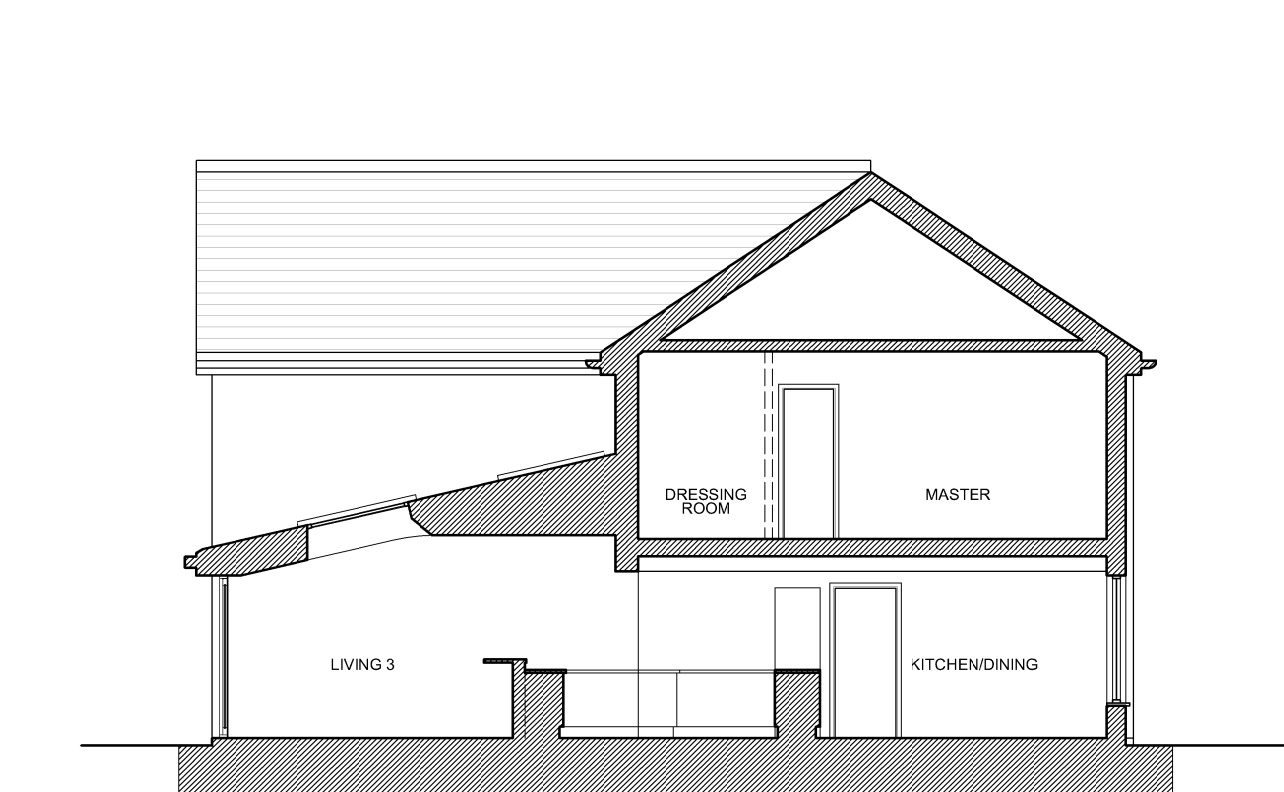


PROPOSED:
SECTION AA





PROPOSED:
REAR ELEVATION

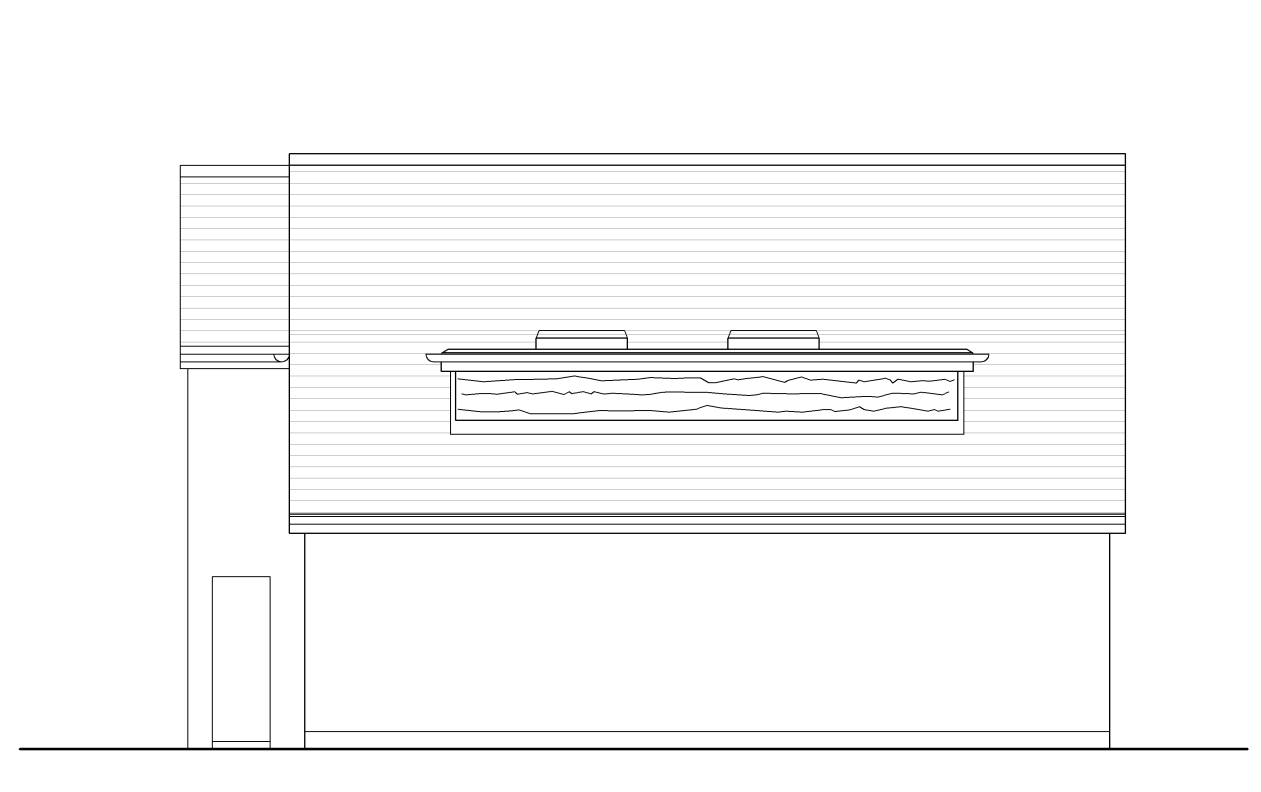

PROPOSED:
SIDE (SOUTH-EAST ELEVATION)

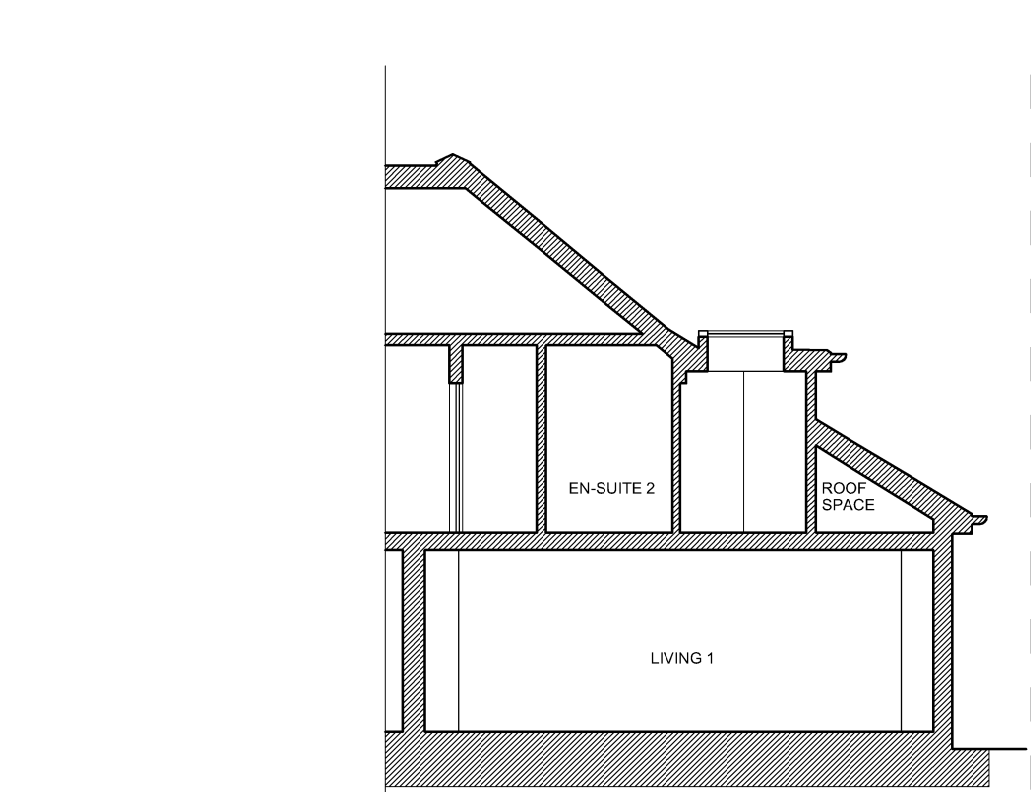

PROPOSED:
SECTION BB

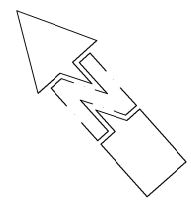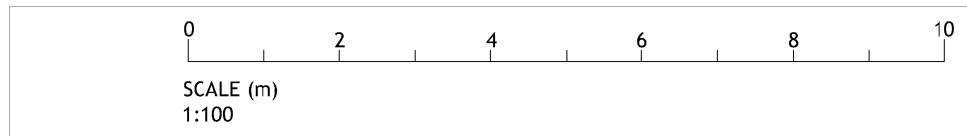

Project: 95 CORSE WOOD WAY, NORTHWOOD, GREATER LONDON. HA6 2TU	Date: 26.10.2015	Client: Dr and Mrs Brewerton
Drawing: PROPOSED PLANS & ELEVATIONS	Scale: 1:100 @ A1	Job No: BRE/15/525
	Dwg: P/101	Rev:

