

EXISTING 1:100



EXISTING SECTION A-A

EXISTING REAR ELEVATION

EXISTING FRONT ELEVATION


EXISTING SIDE ELEVATION

EXISTING GROUND FLOOR PLAN

EXISTING FIRST FLOOR PLAN

EXISTING ROOF PLAN

PROPOSED 1:100

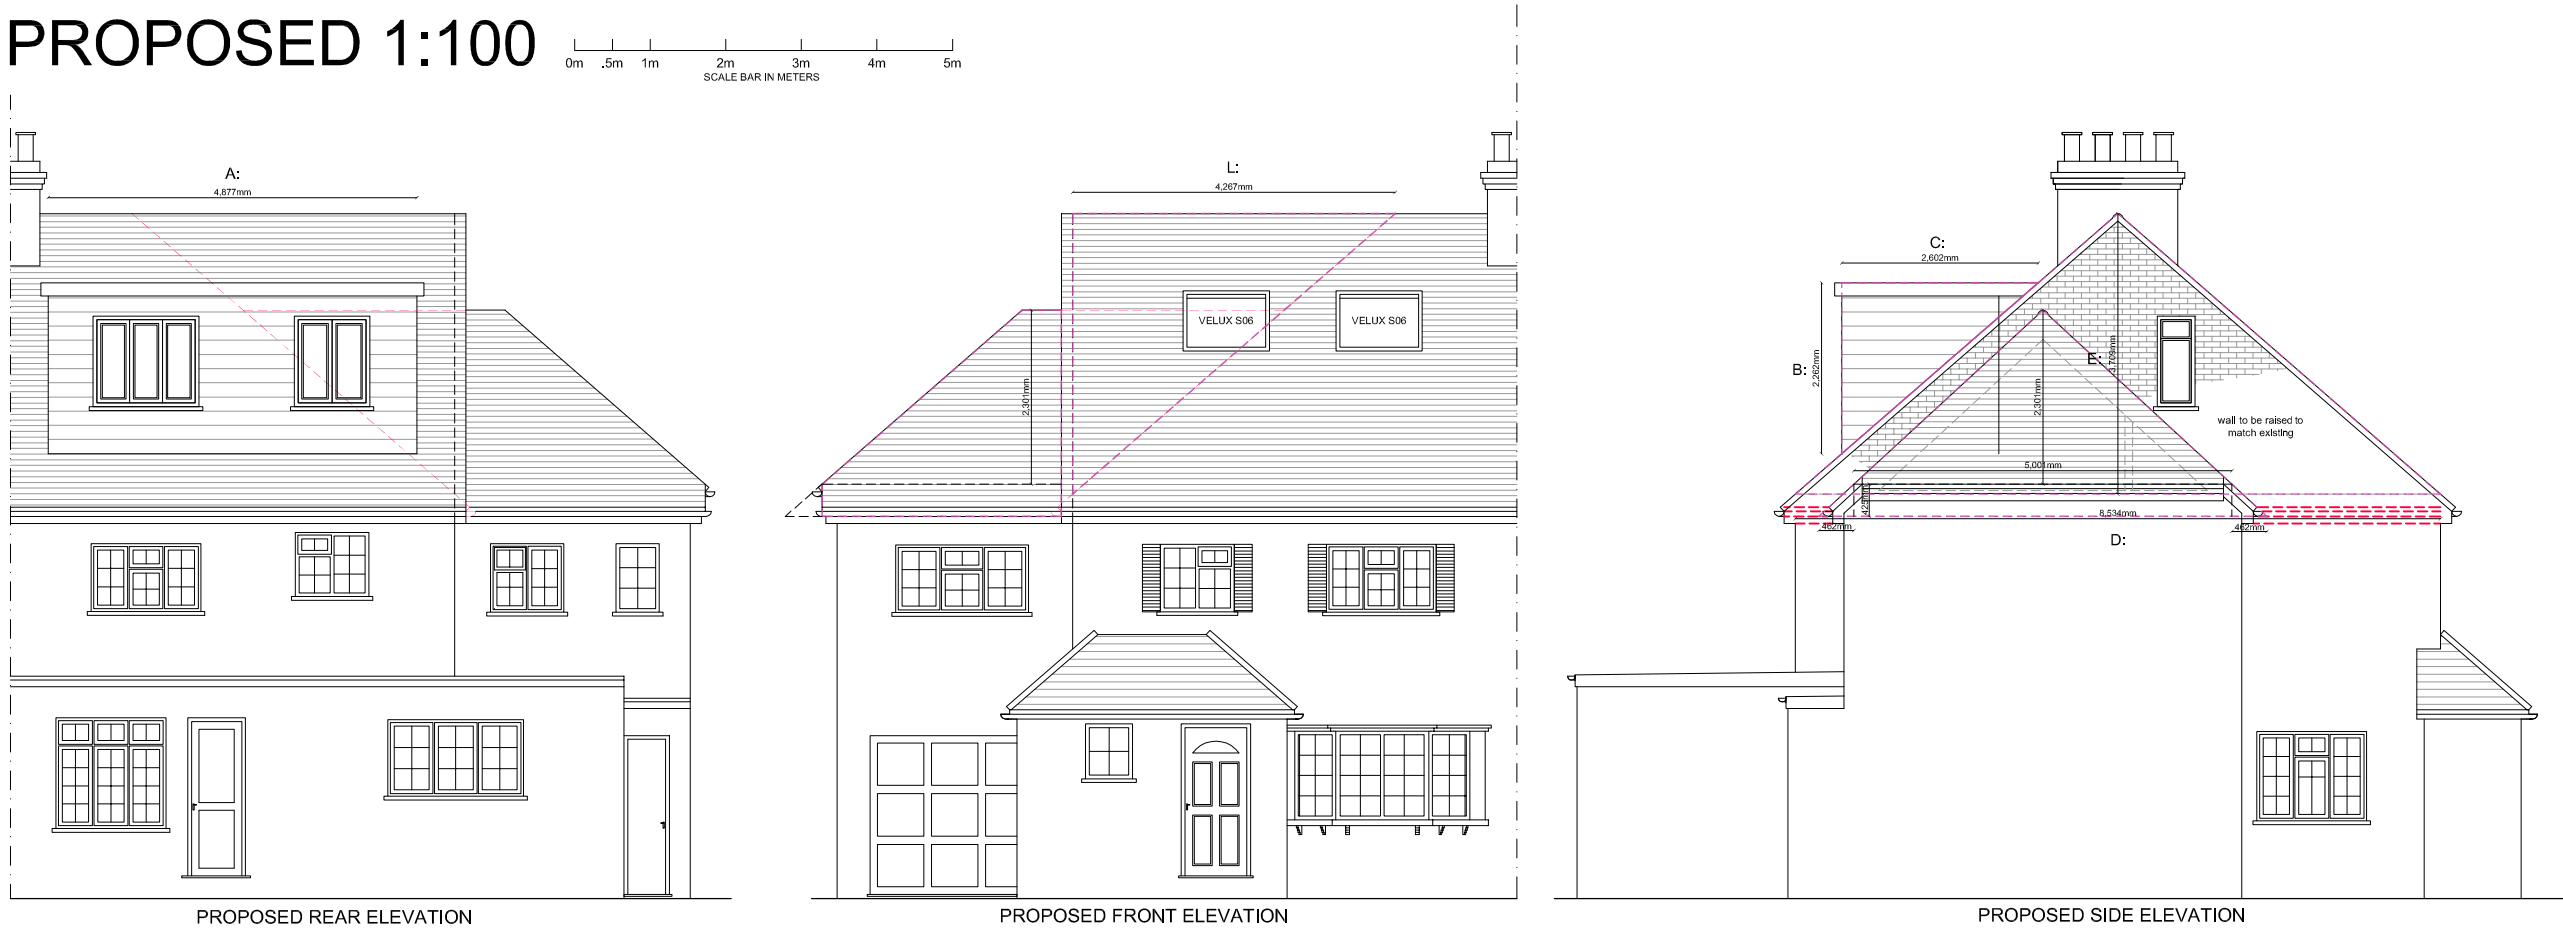

PROPOSED REAR ELEVATION

PROPOSED FRONT ELEVATION


PROPOSED SIDE ELEVATION

PROPOSED GROUND FLOOR PLAN

PROPOSED FIRST FLOOR PLAN

PROPOSED ROOF PLAN

PROPOSED 1:50

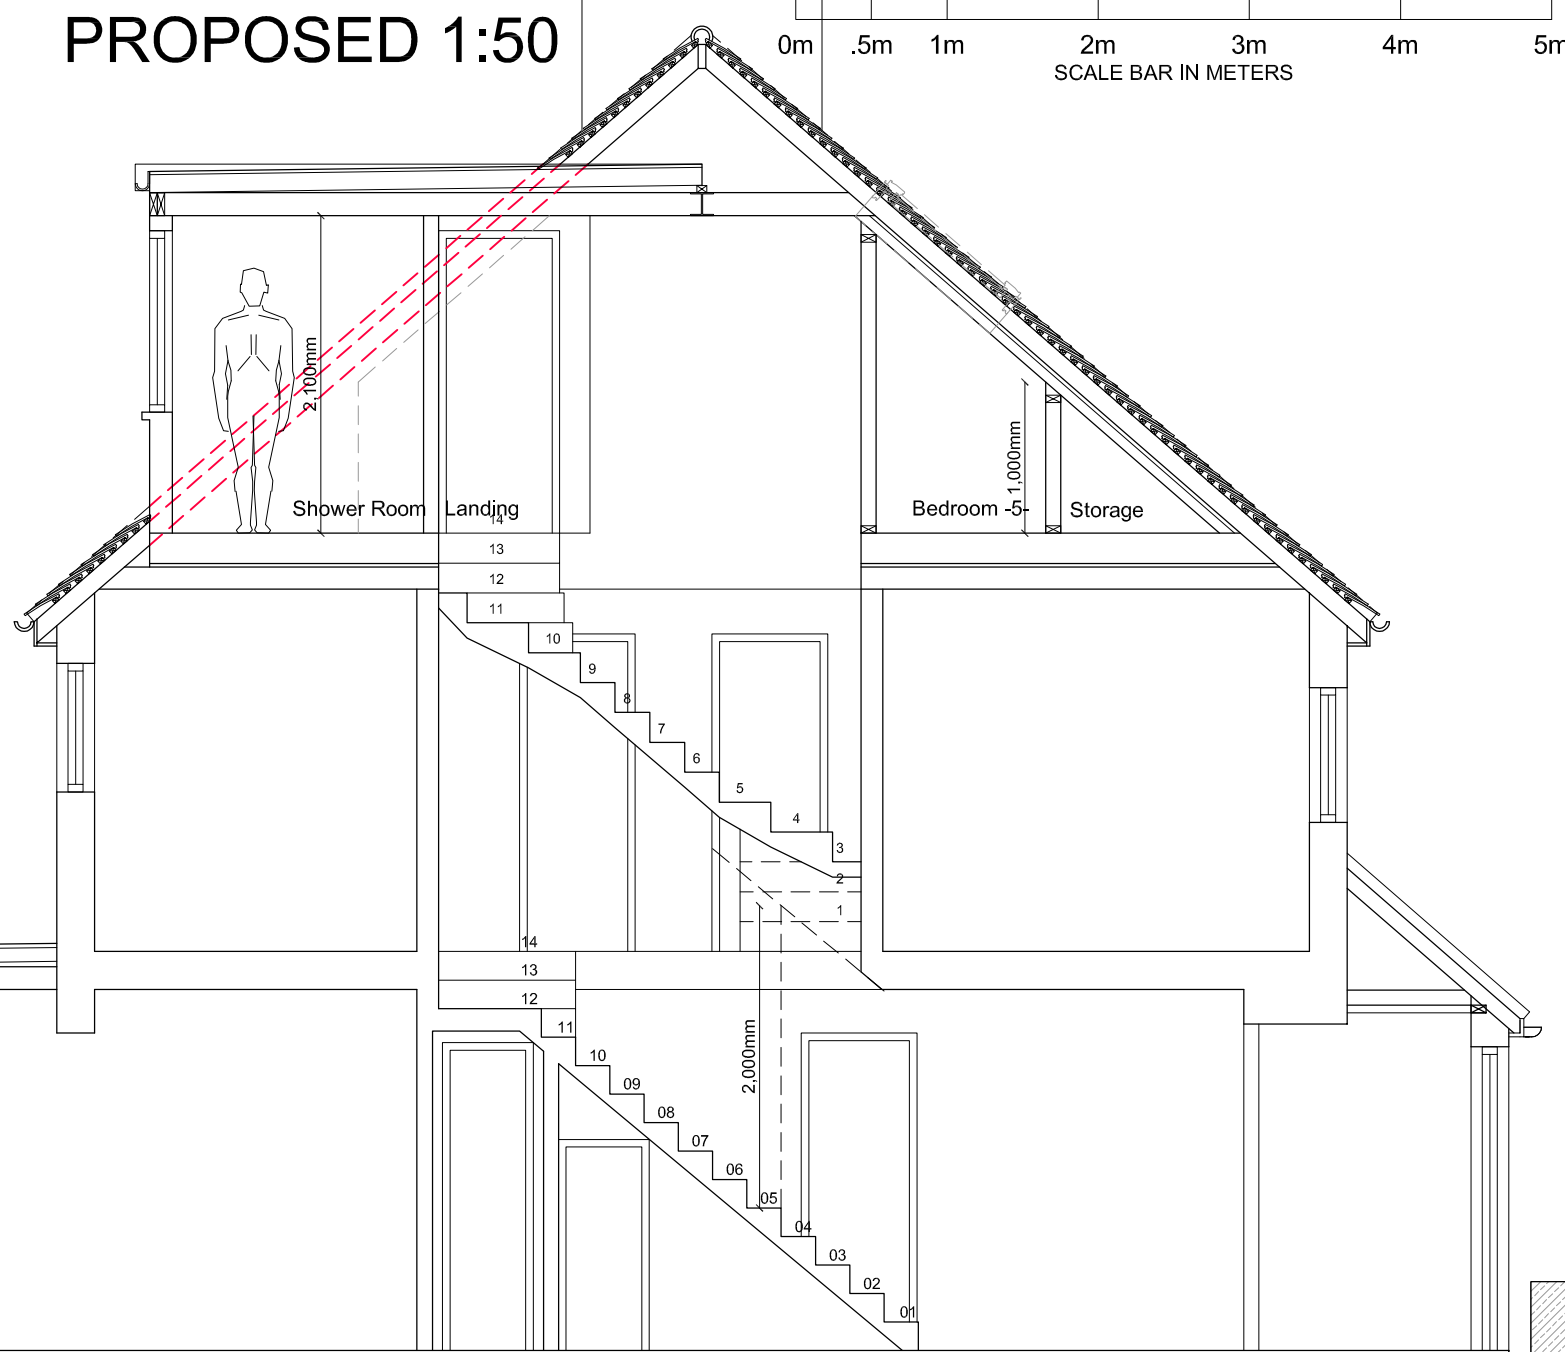

PROPOSED SECTION A-A



PROPOSED LOFT FLOOR PLAN

PROPOSED FIRST FLOOR PLAN

1m < HEAD HEIGHT < 1.8m

Copyright © Studio136 Ltd
This drawing which is the property of Studio 136 Ltd is the subject of Intellectual Property Rights including copyright and design right and shall not be reproduced, copied, loaned or submitted to any other party without the written consent of Studio 136 Ltd.
This drawing is not to be scaled. Only figured dimensions to be taken. Any discrepancies to be reported to Studio 136 Ltd prior to setting out or ordering of any materials.

VOLUME CALCULATIONS

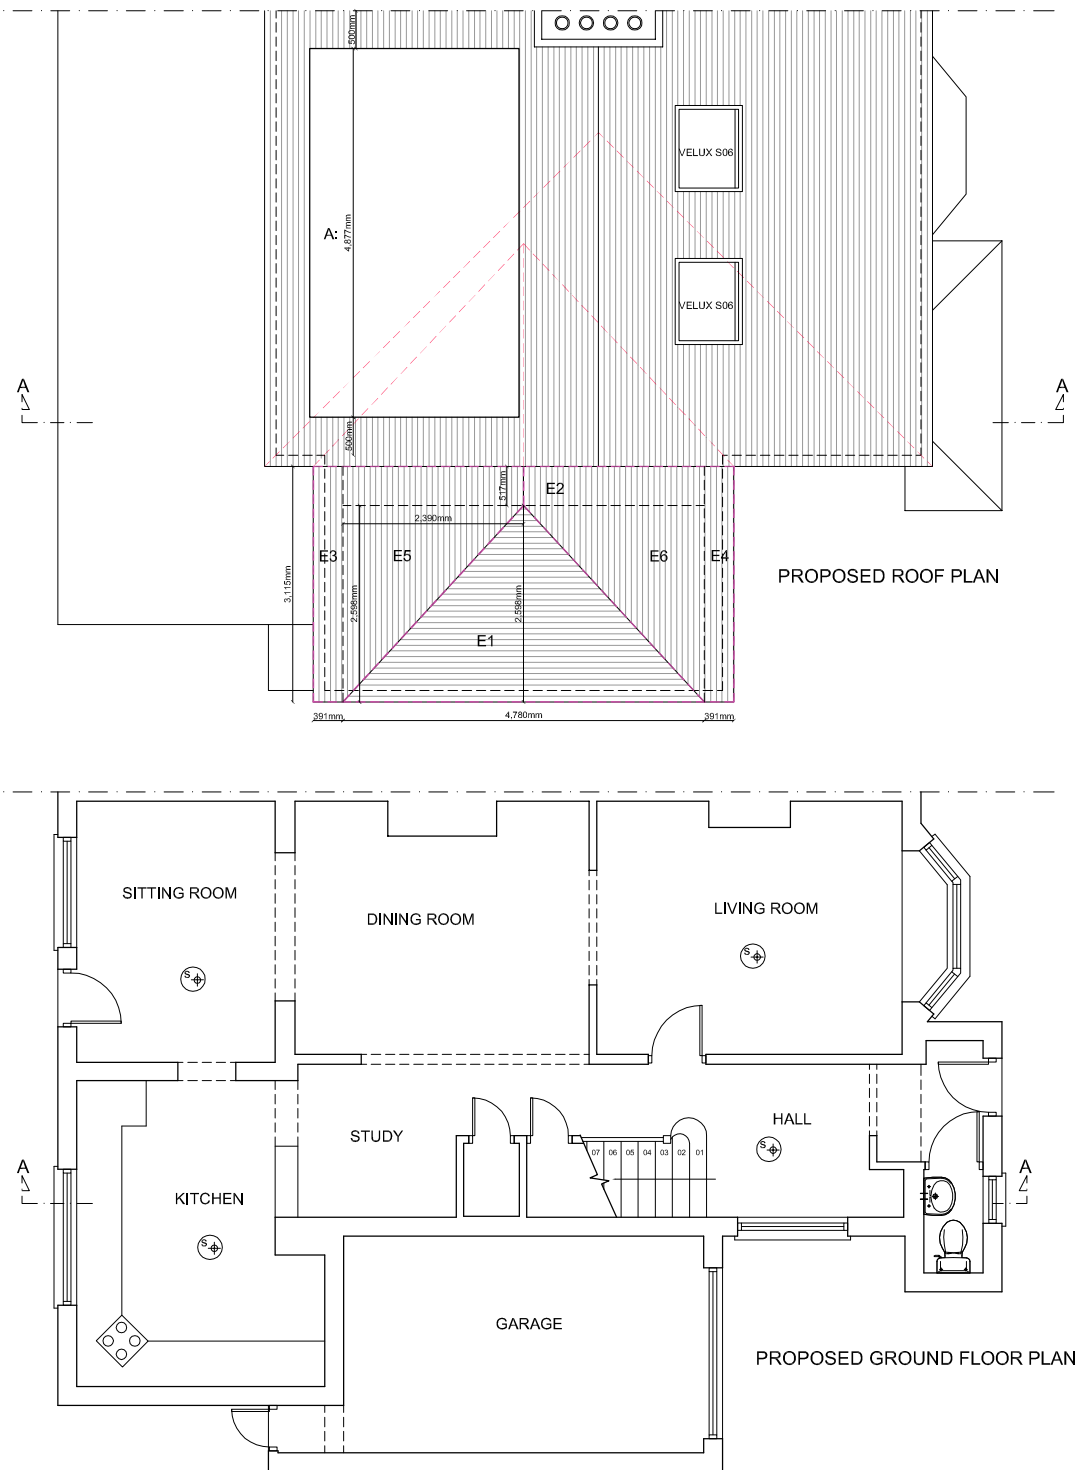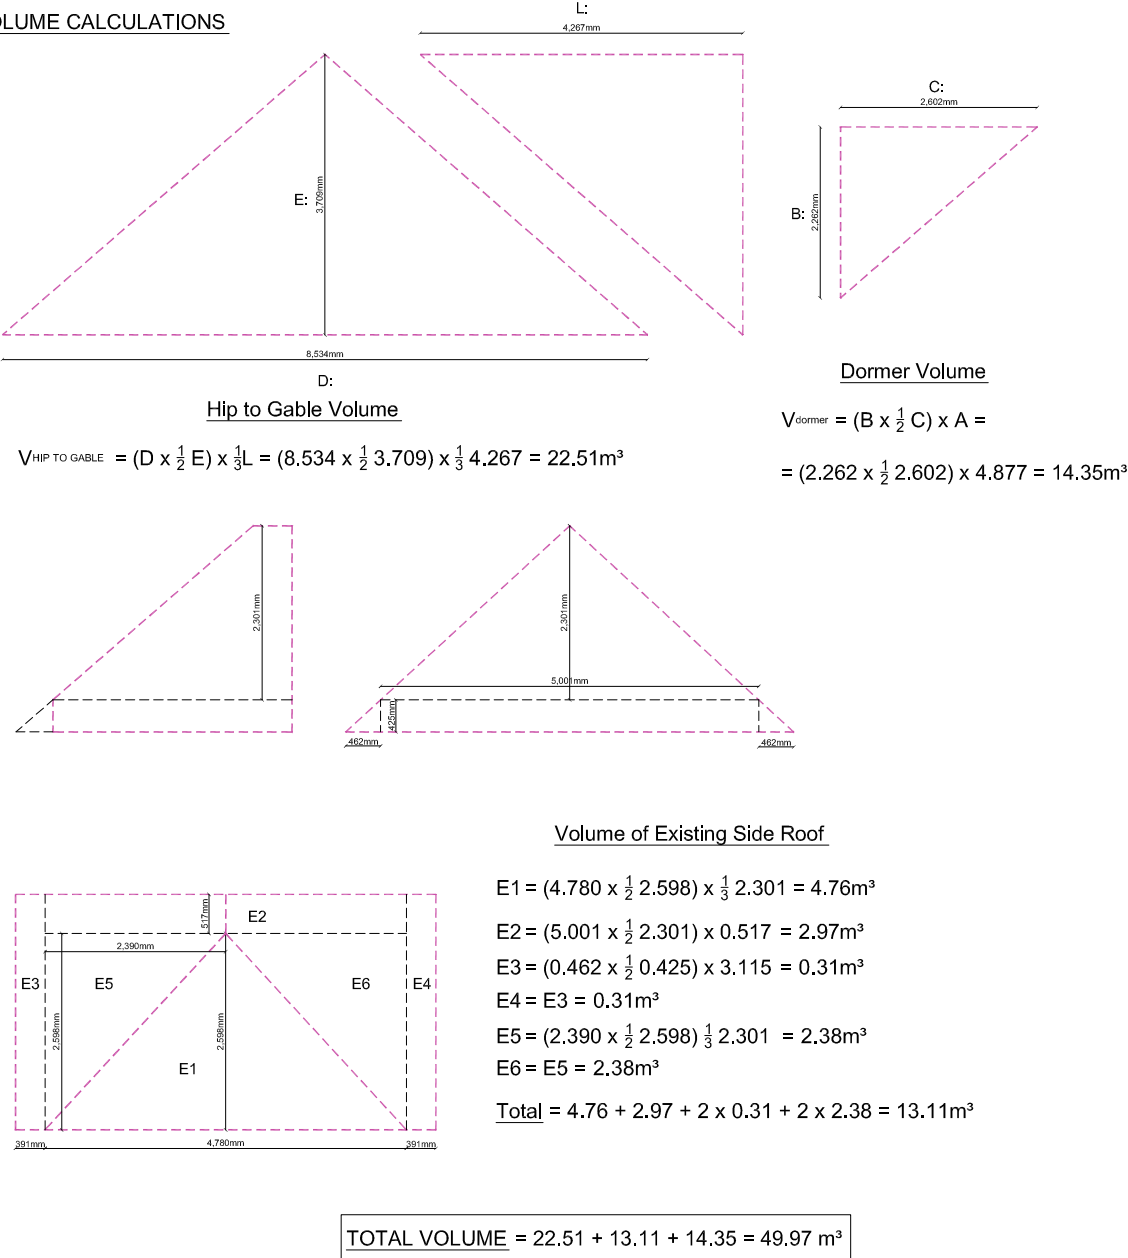

STUDIO 136 ARCHITECTS

6 The Broadway, Wembley, Middlesex, HA9 8JT
Tel/Fax 020 8907 7131 Email: info@studio136.co.uk

Project
HIP TO GABLE WITH REAR DORMER LOFT CONVERSION AT
13 ACACIA AVENUE
LONDON
HA4 8RQ

Client
Mr Joe Surman
13 ACACIA AVENUE
LONDON
HA4 8RQ

Drawing Title
EXISTING AND PROPOSED PLANS, SECTIONS & ELEVATIONS

Scale	Drawn	Checked	Authorised
1:100, 1:50@A1	--	--	--
	27th May 2015	--	--

Drawing Number	Rev
ST_15_13ACACIA_001	E