
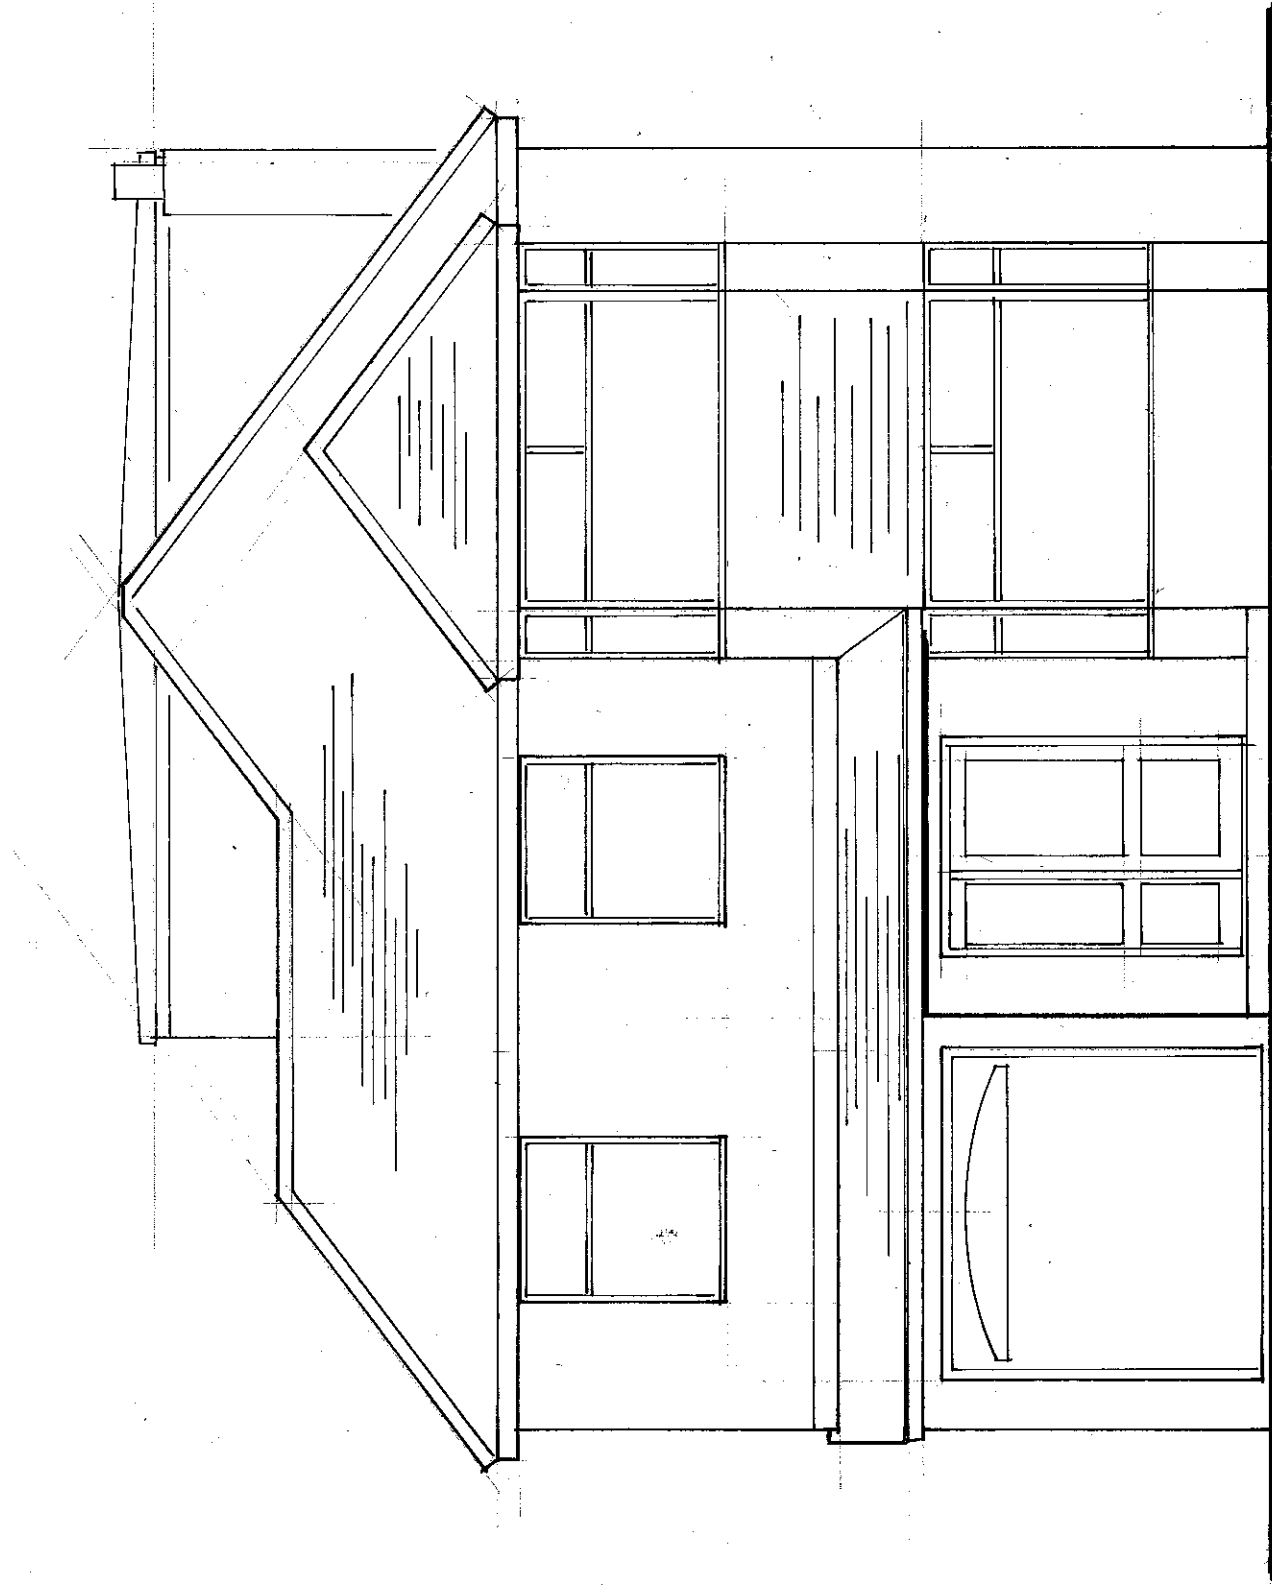


METRES

 

EXISTING FRONT ELEVATION

Scale 1:50