
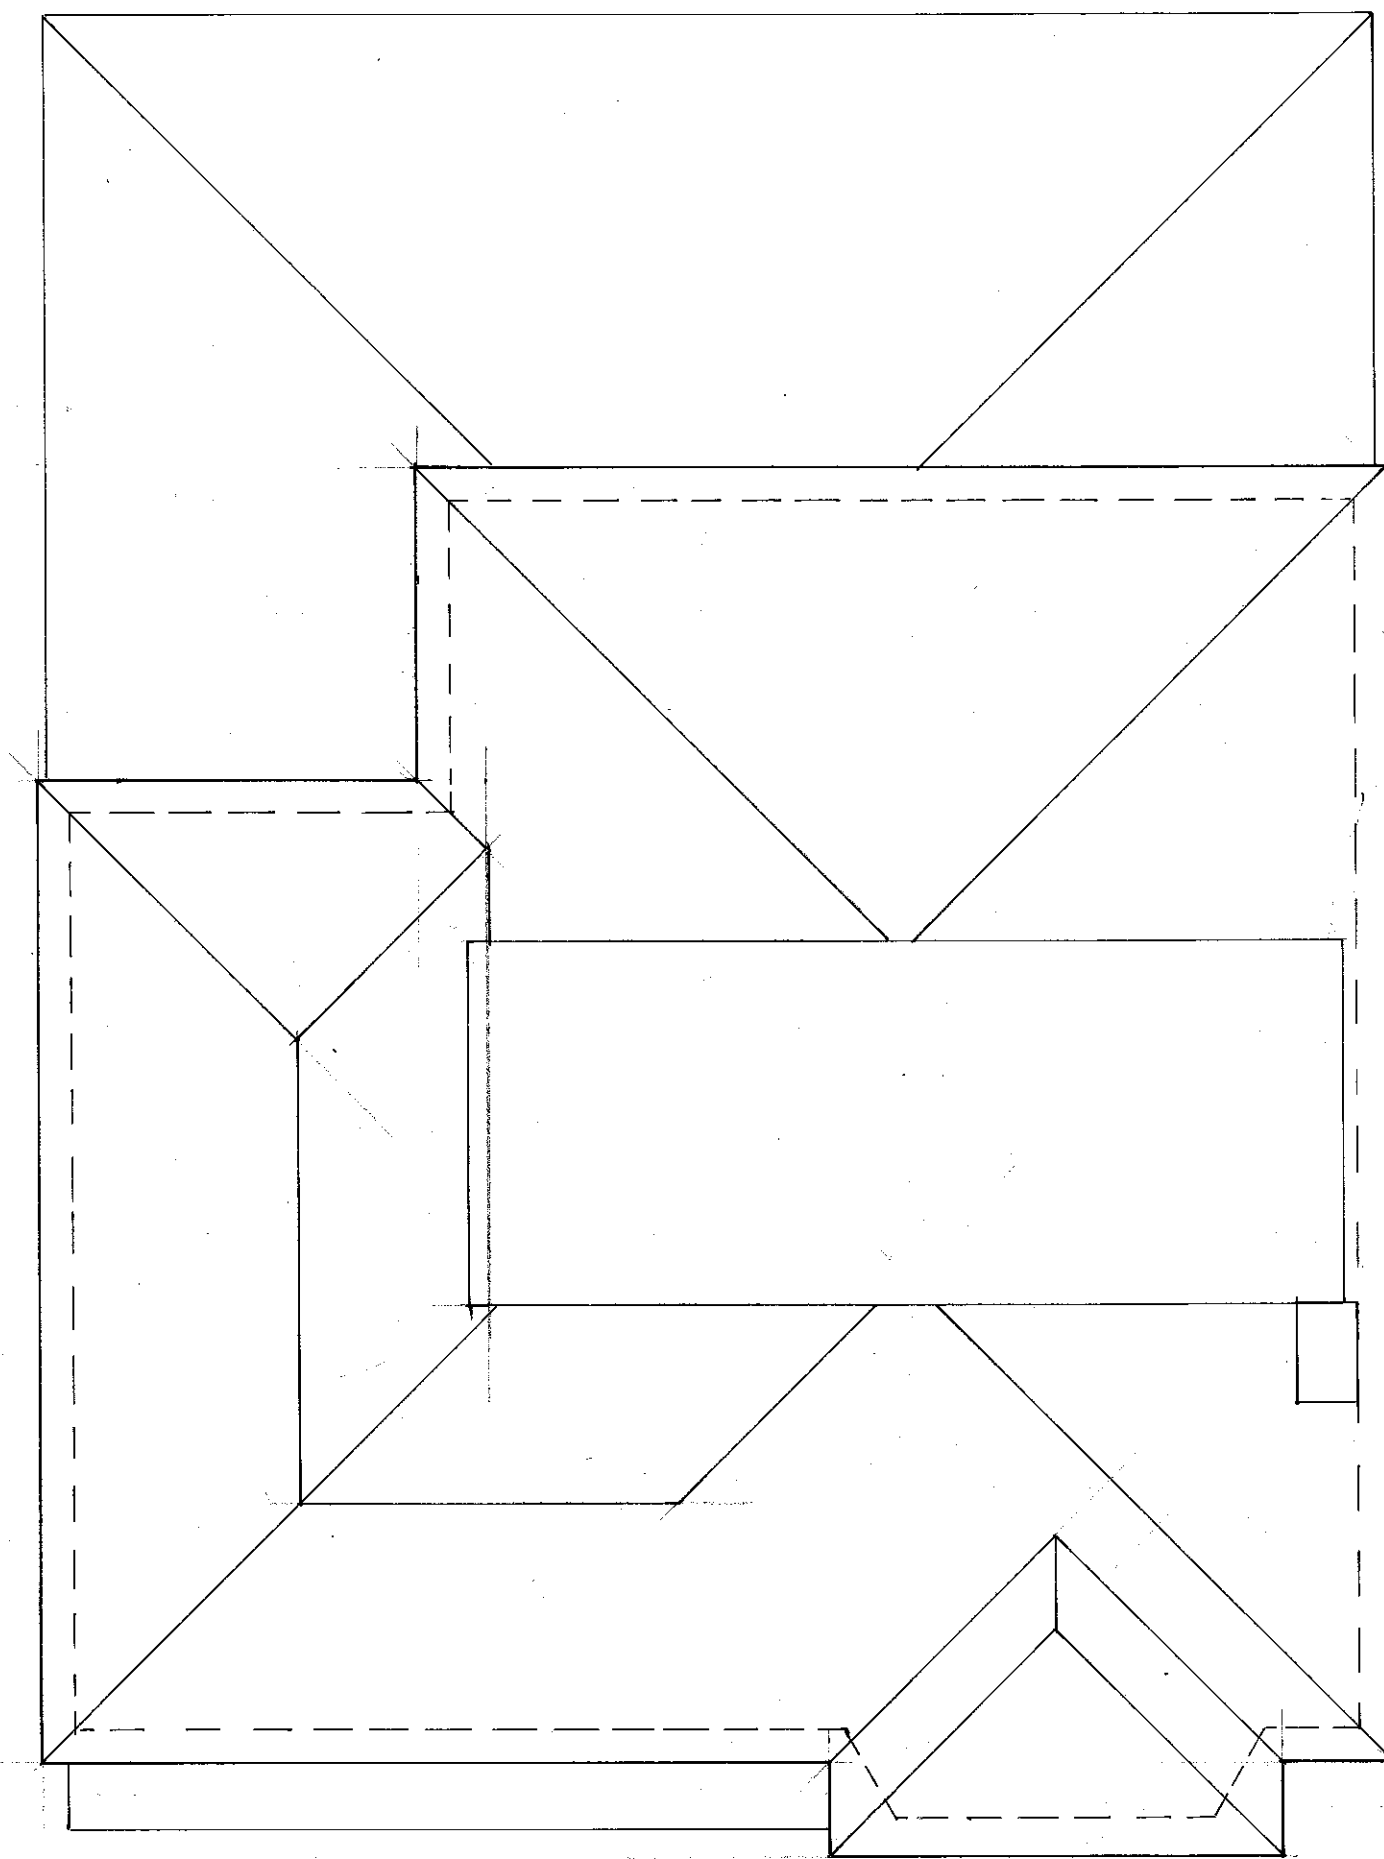


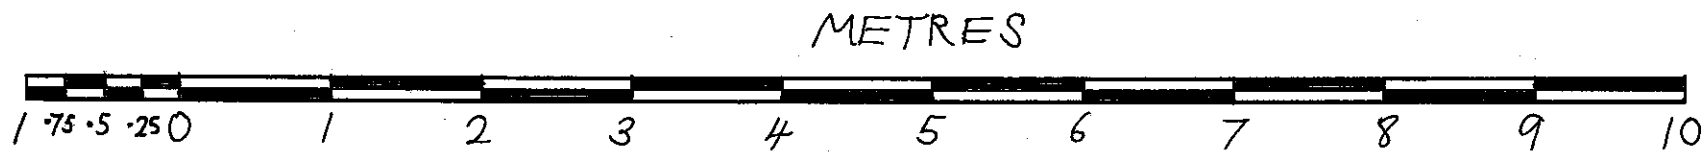

EXISTING & PROPOSED ROOF PLAN Scale 1:50