



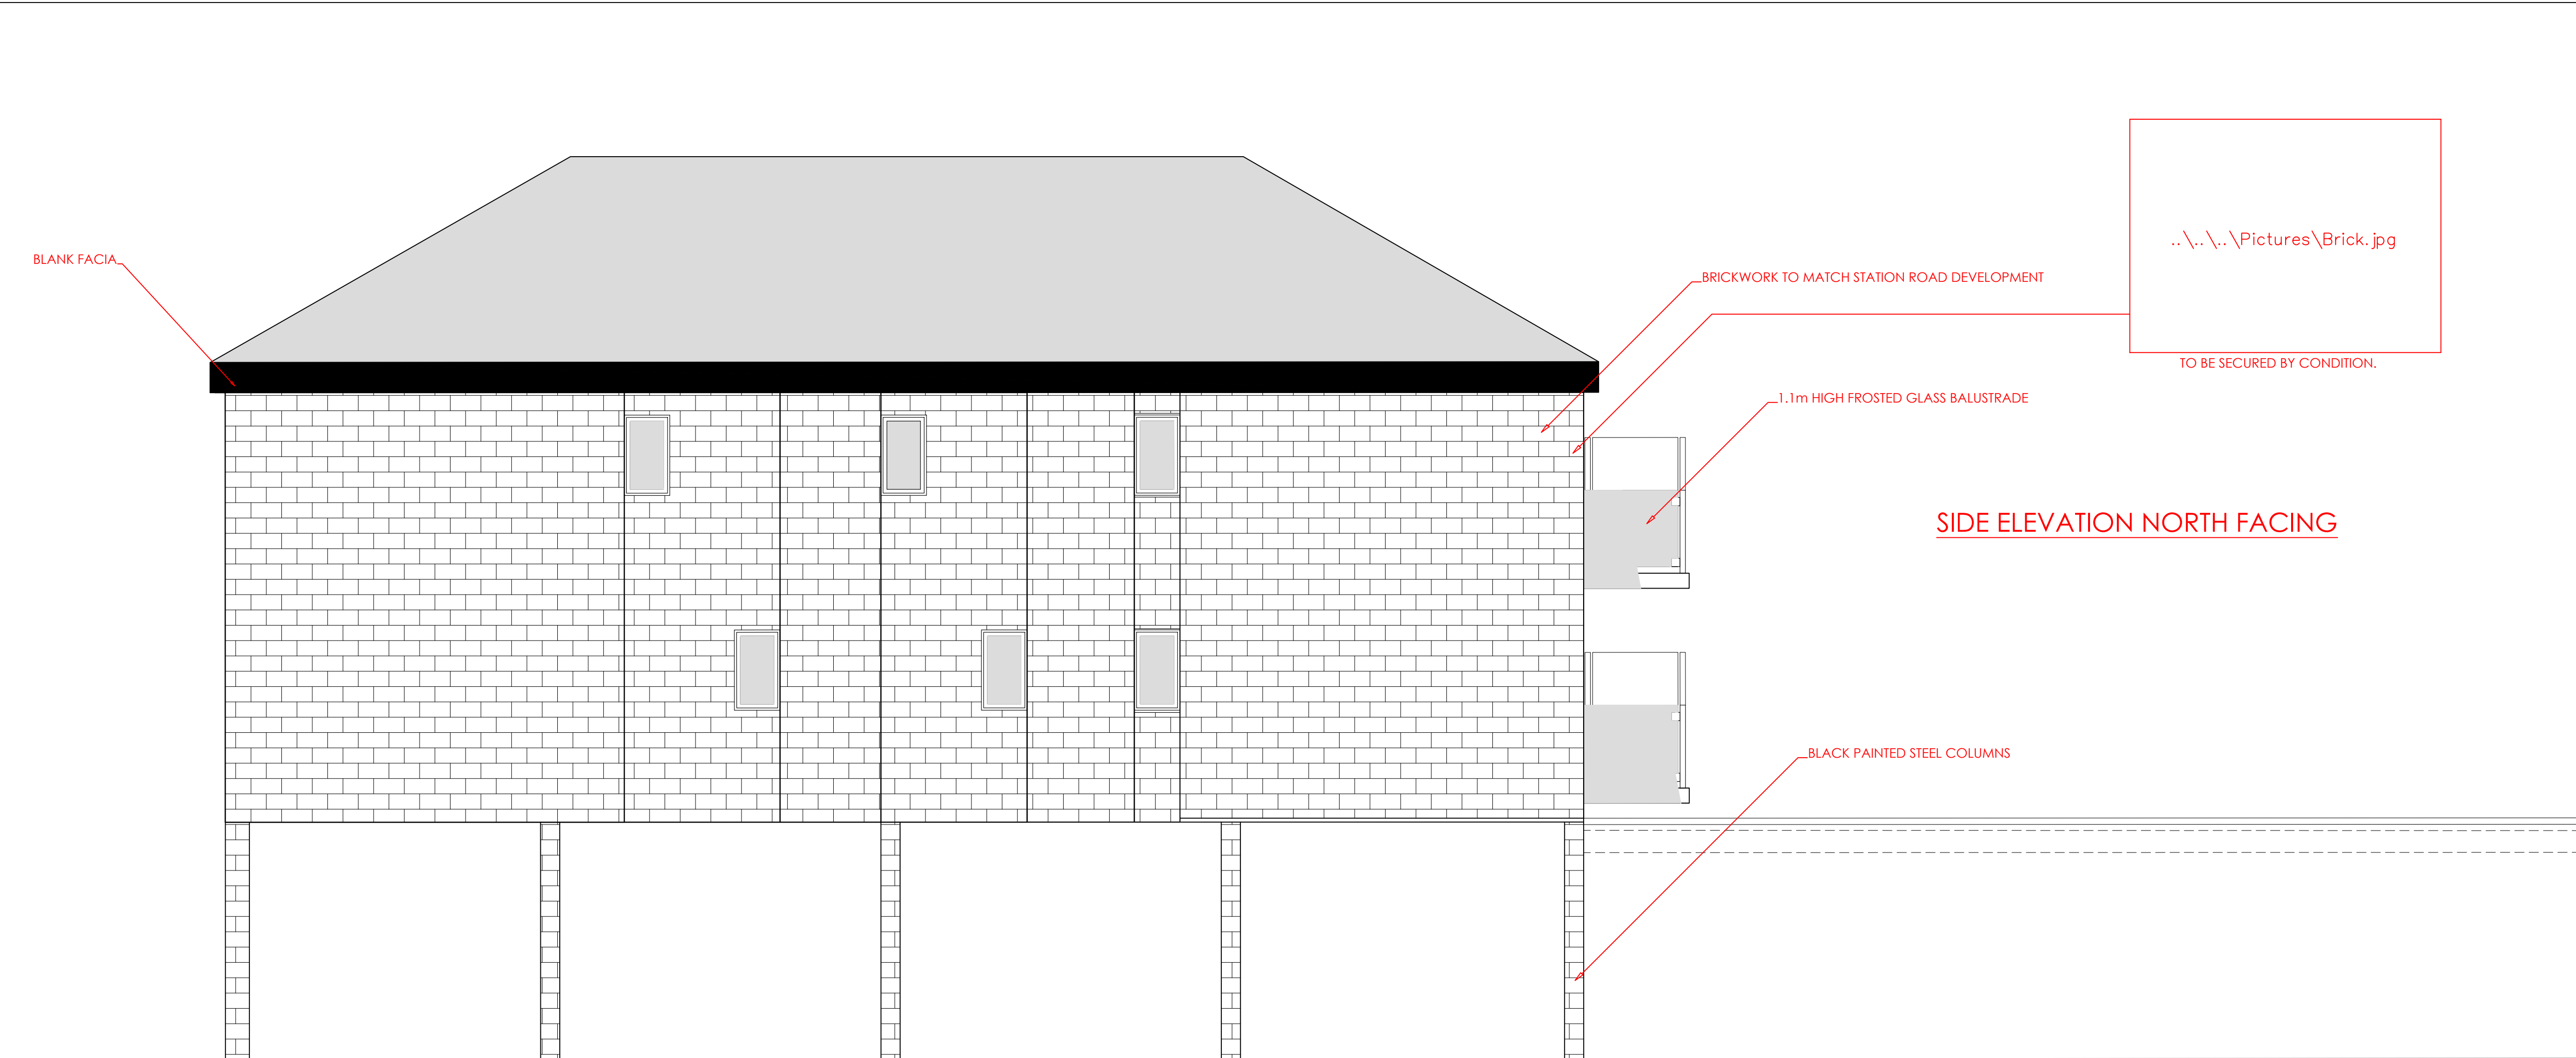

SIDE ELEVATION NORTH

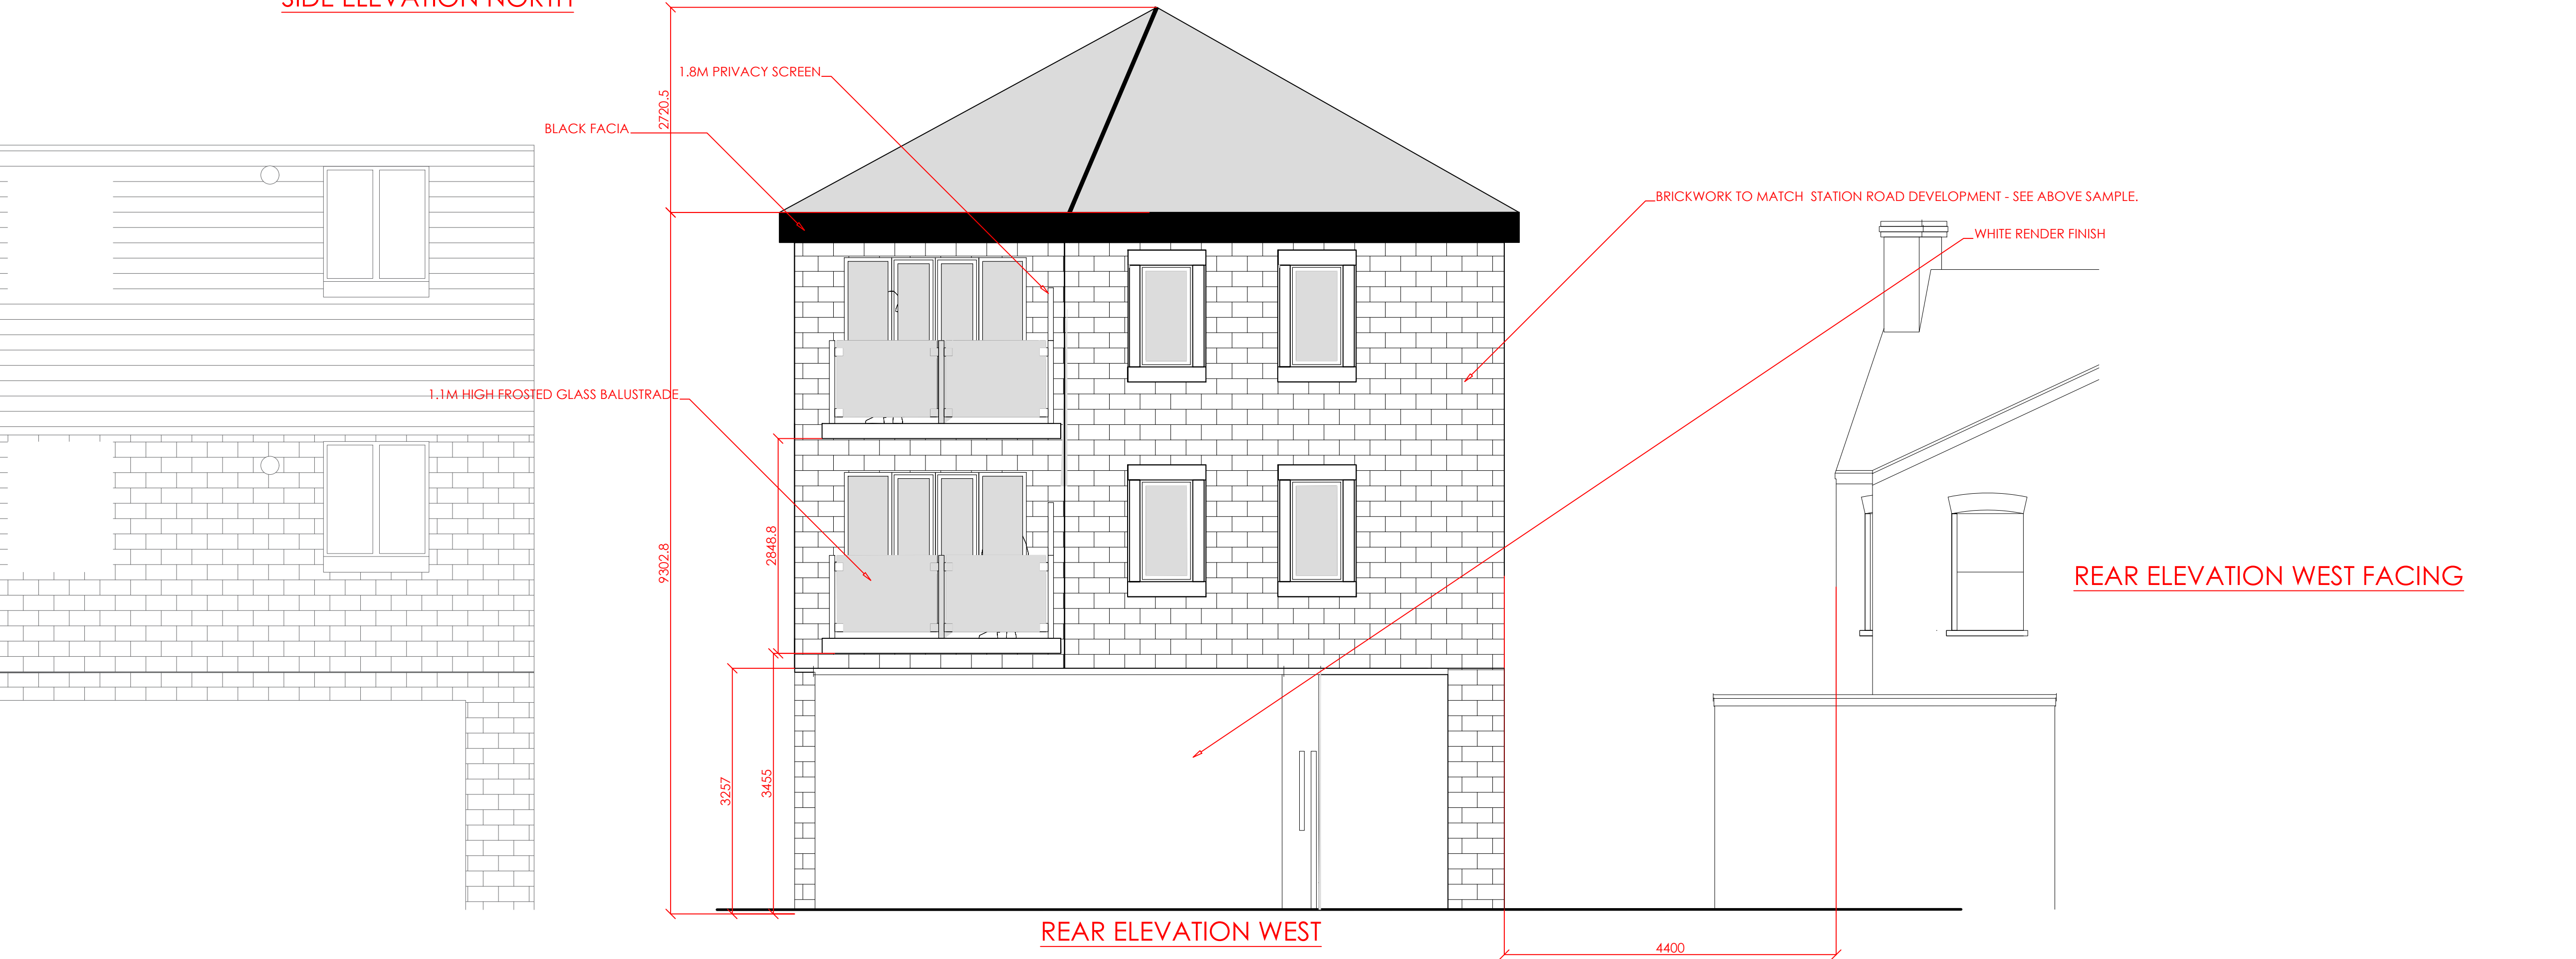

REAR ELEVATION WEST

REAR ELEVATION WEST FACING

PROPOSED

Legend

Client:

SOUTHBOURNE ELECTRICAL



SOUTHBOURNE ELECTRICAL SERVICES LIMITED
11, WARWICK ROAD, WEST DRAYTON
MIDDLESEX UB7 9BT
TEL: 01895 847417
CAD DEPARTMENT: JAMES@SOUTHBOURNE-ELECTRICAL.CO.UK

Project:

000
11 WARWICK ROAD
WEST DRAYTON

Title:

NORTH AND WEST ELEVATIONS
PROPOSED FLATS

Drawn by:

JR

Checked by:

JF

Scale:

1:50@A1

Revision:

—

Date:

20.04.21

Drawing no.:

SES-000-1-NWE