


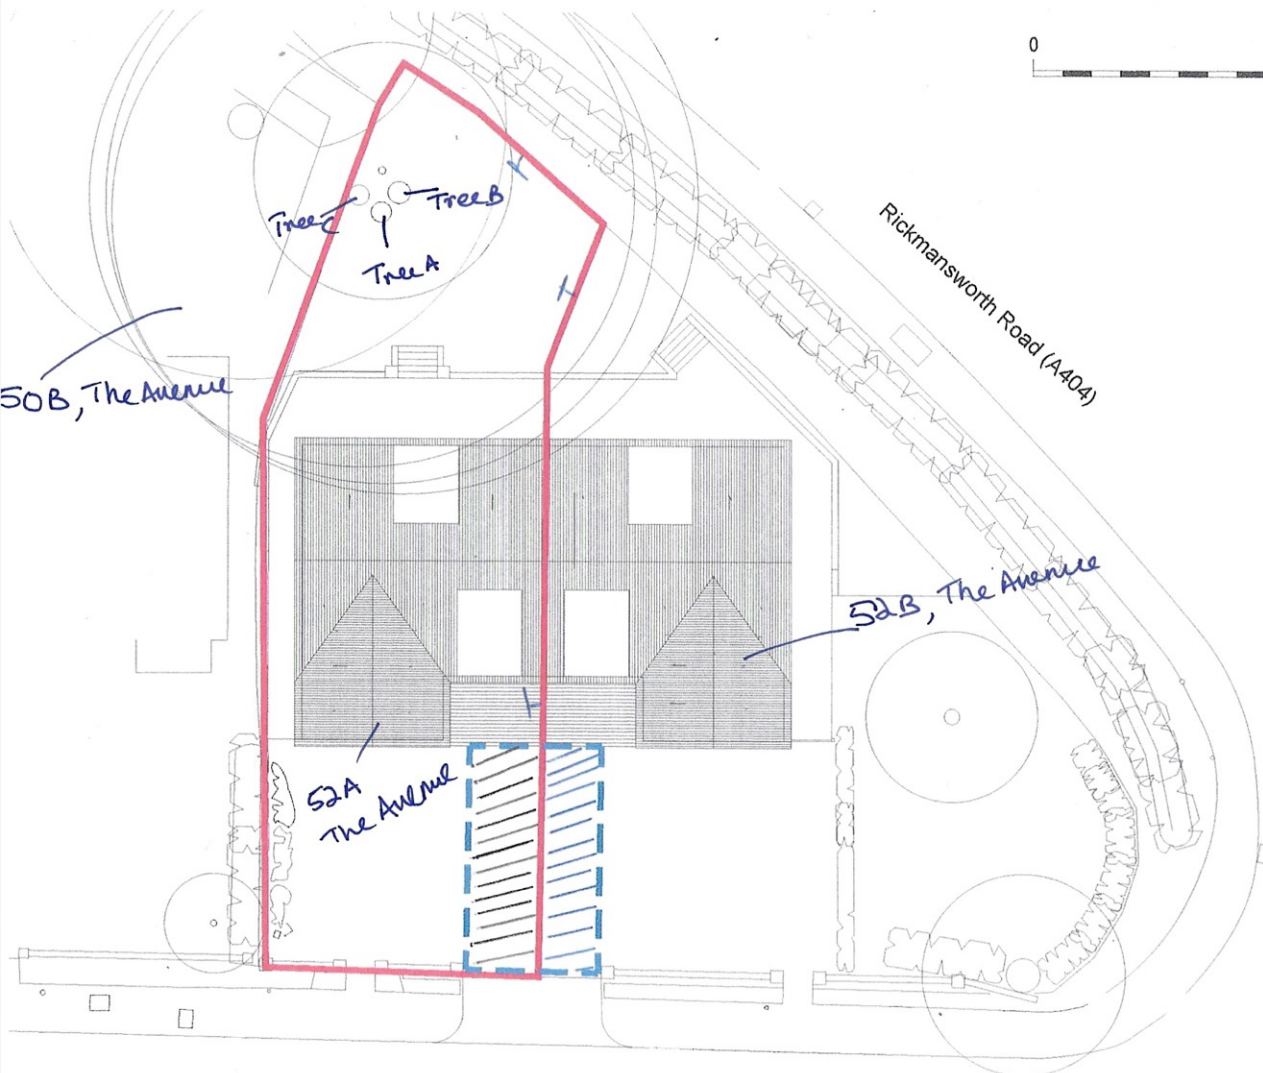


50B, The Avenue

Tree C
Tree B
Tree A

Rickmansworth Road (A404)

52B, The Avenue

52A
The Avenue

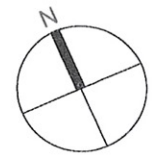

KEY



No. 52A The Avenue



Shared access drive
with no.52B

DWG TITLE

52A The Avenue
Northwood
HA6 2NL
Site Plan

DATE March 2019

SCALE 1:200@A4

The Avenue