

Notes:

© 2018 Blue Architecture Limited.
All rights reserved.
All drawings are for the purpose of gaining
Planning Permission approval only.
All written dimensions to be taken in
preferences to scaled dimensions.


Out Building :
Carpet Area : 28.91 Sq.M

Openings Schedule

Sl.no	Description	Nos	Size	Lintel type
1	Bifold Door (BF)	1	4000 x2100	CG 70100 standard duty cantile lintel
2	Door (D)	1	860x2100	CG 70100 standard duty cantile lintel
3	Window (W)	1	1500x1100	CG 70100 standard duty cantile lintel
4	Ventilation (V)	1	450x1100	CG 70100 standard duty cantile lintel
5	Sky Light (SL) at Roof	1	3000x2000	Double up roof joists around the sky light openings.


East Elevation

Scale:1:100

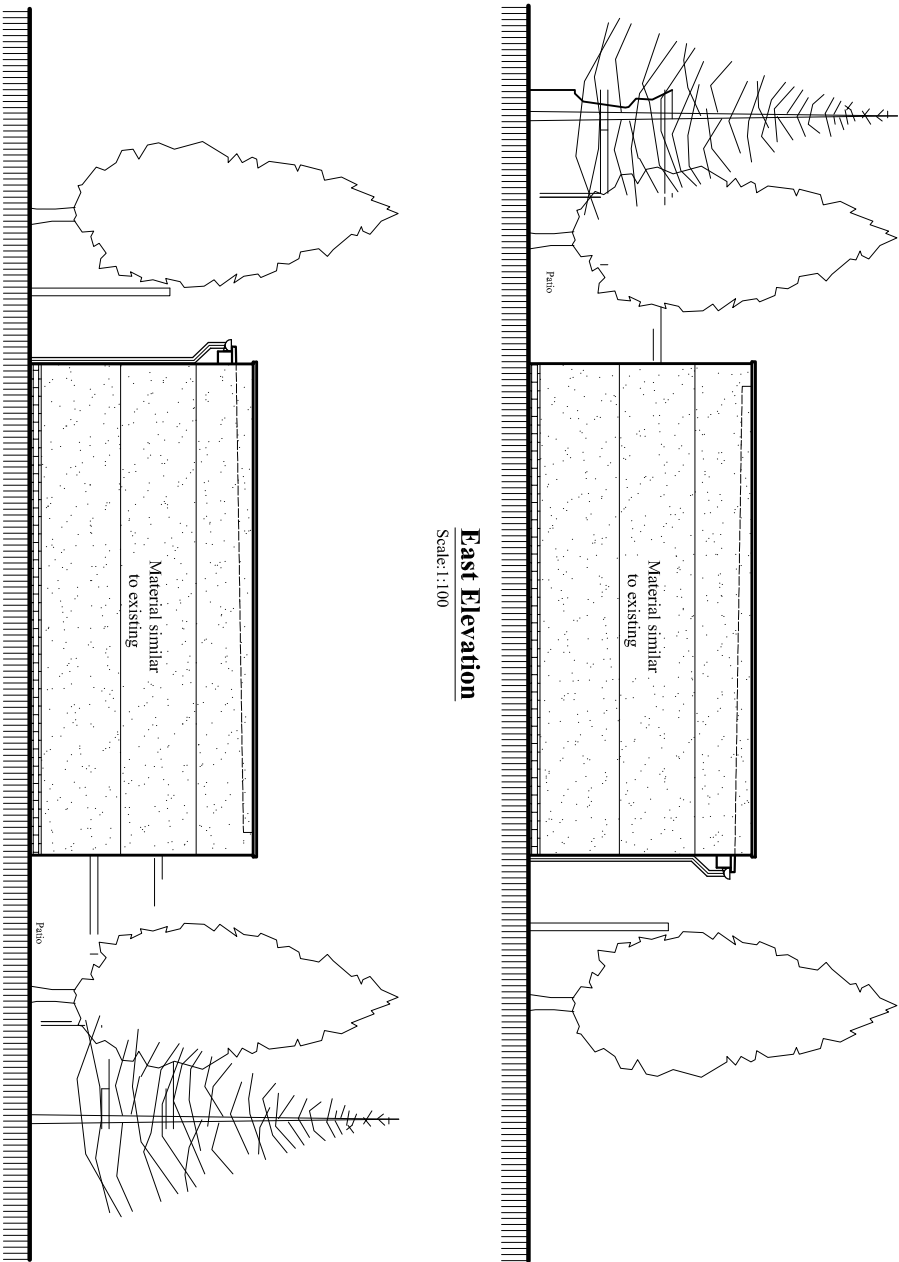



West Elevation

Scale:1:00



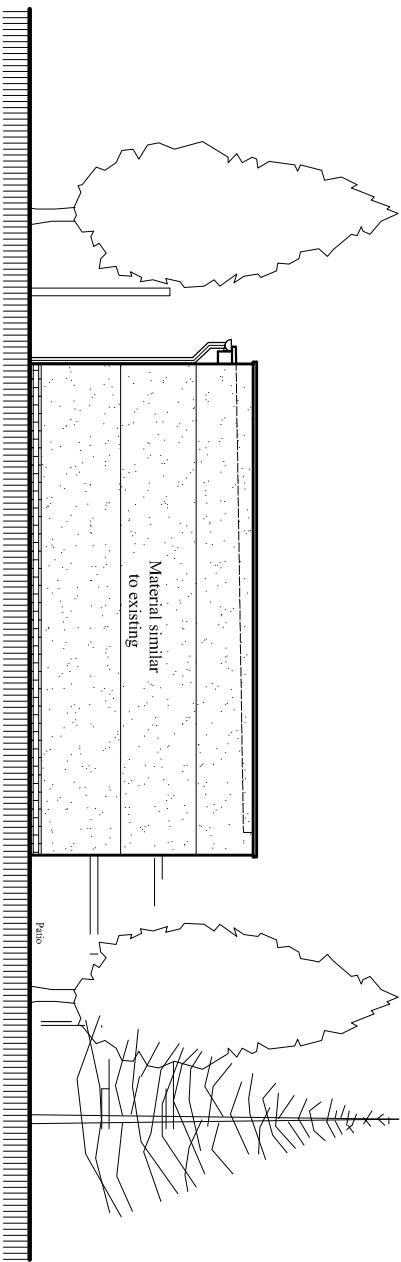


South Elevation

Scale:1:100

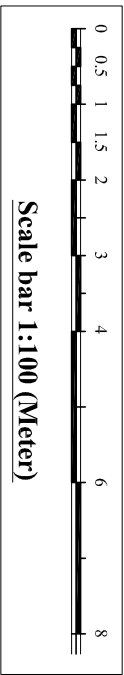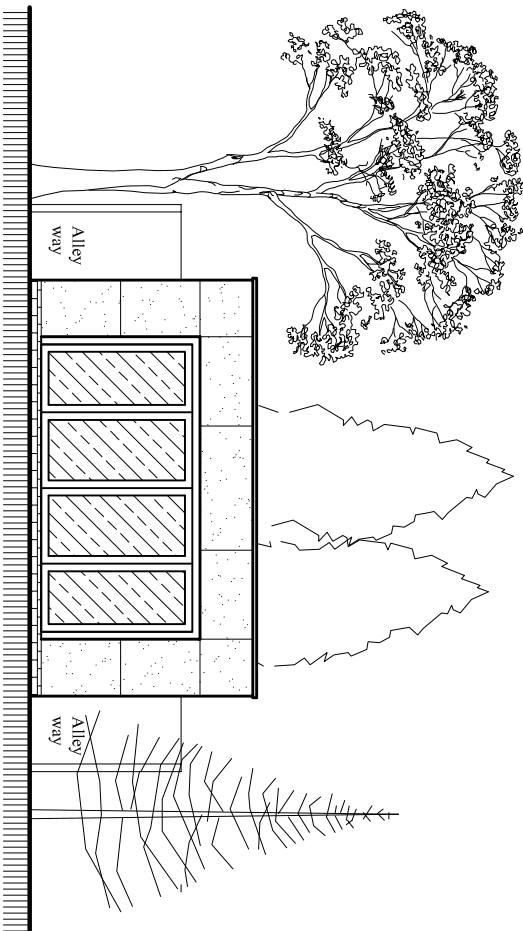

Scale bar 1:100 (Meter)

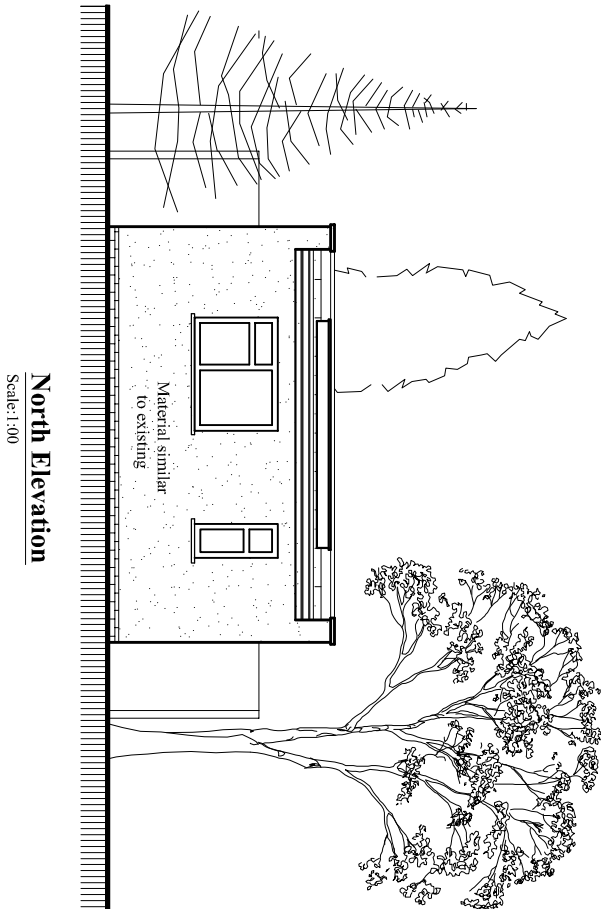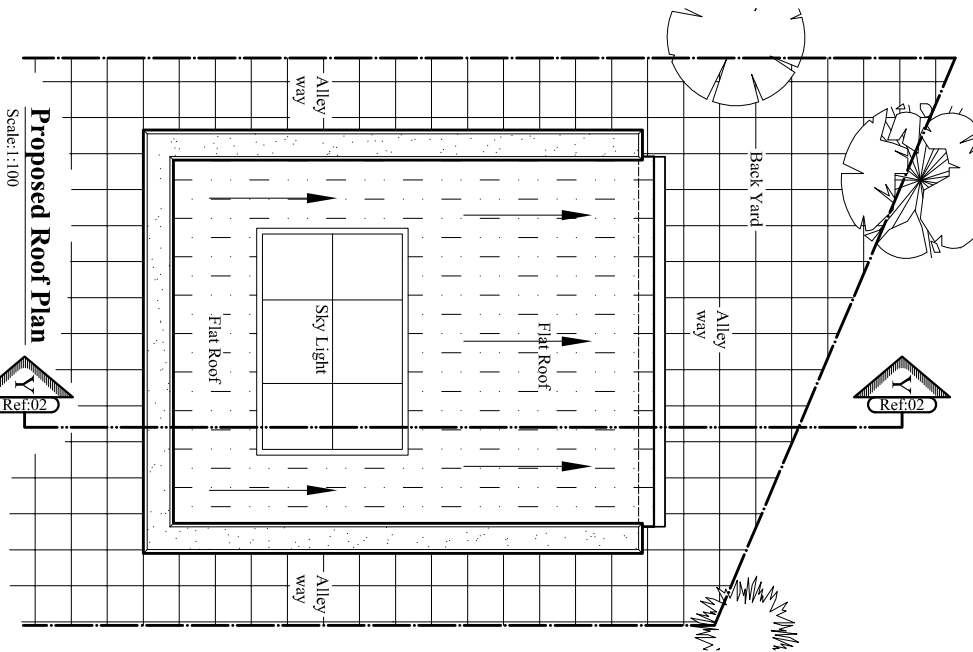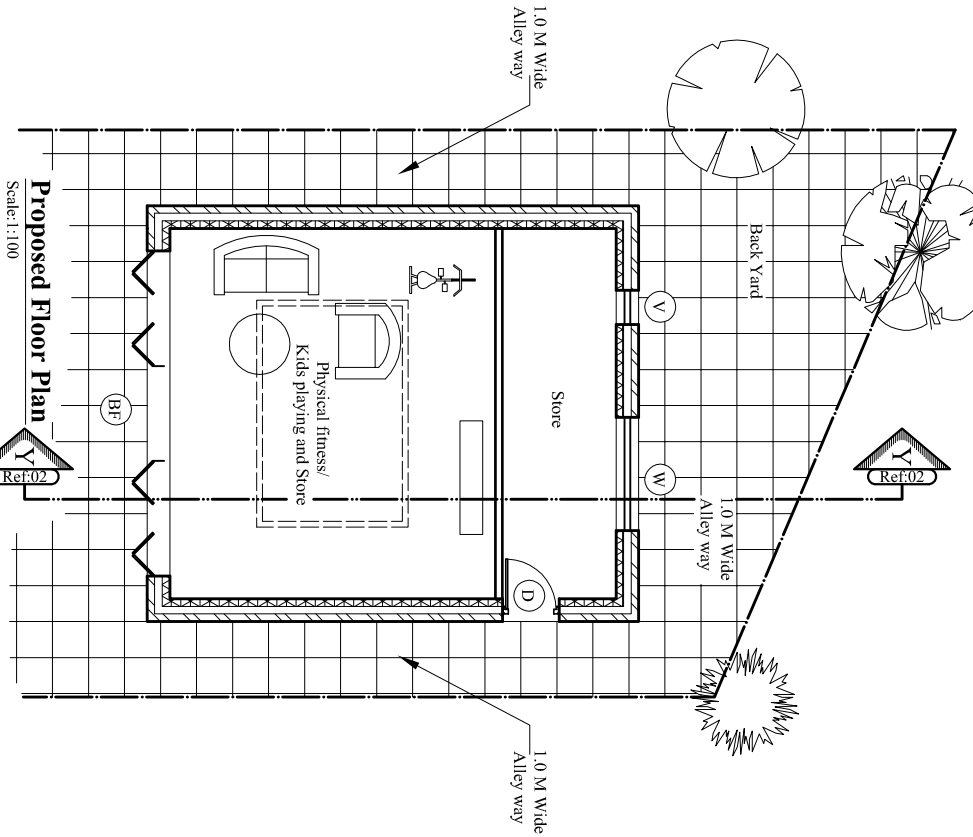

Rev.	Description	By	Ckd	Date

Client:

Mr/s. Shubhes Shrestha.

Project:

Proposed single storey Out Building for Physical fitness and storage.

Location:

81 Dale Drive, Hayes, Middlesex,
UB4 8AU.

Status:

PLANNING

Title:

Proposed Floor Plans And Elevations.

Drawn by:

L.p

Str. Fr.

Checked by:

R.k

Project no:

BAL-81

Sheet Size

A3

Sheet no.

01

Date:

23/03/2018

Scale:

1:100