

Contact:
Email: info@bluearchdesign.co.uk, Cell: 044 + 078 3293 8374
Web site: www.bluearchdesign.co.uk

Notes:
© 2018 Blue Architecture Limited.
All rights reserved.
All drawings are for the purpose of gaining
Planning Permission approval only.
All written dimensions to be taken in
preferences to scaled dimensions.

Out Building :
Carpet Area : 28.91 Sq.M

Rev.	Description	By	Ckd	Date
------	-------------	----	-----	------

Client:
Mr/s. Shubhes Shrestha.


Project:
Proposed single storey Out Building for
Physical fitness and storage.

Location:
81 Dale Drive, Hayes, Middlesex,
UB4 8AU.



Status:
PLANNING

Title:
Section and Block plan.

Drawn by:	Str. Ert.	Checked by:
L.p	---	R.k
Project no:	Sheet Size	Sheet no.
BAL-81	A3	
Date:	Scale:	
23/03/2018	1:100,500	02

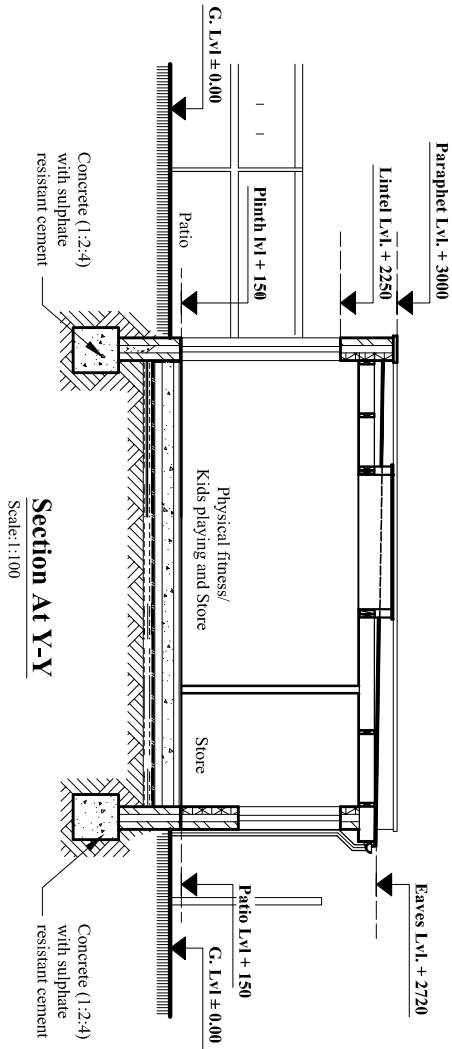


Section At Y-Y
Scale: 1:100

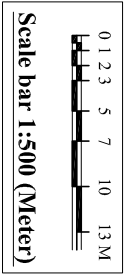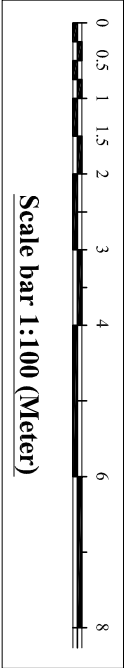

Site Area Calculation

Total area around
the existing building: **144.53** Sq.M
Rear extension : 25.21 Sq.M
Annex : 35.75 Sq.M
Total build up : **60.96** Sq.M

So, Total area covered by new build
is less than 50 % of total rear garden.

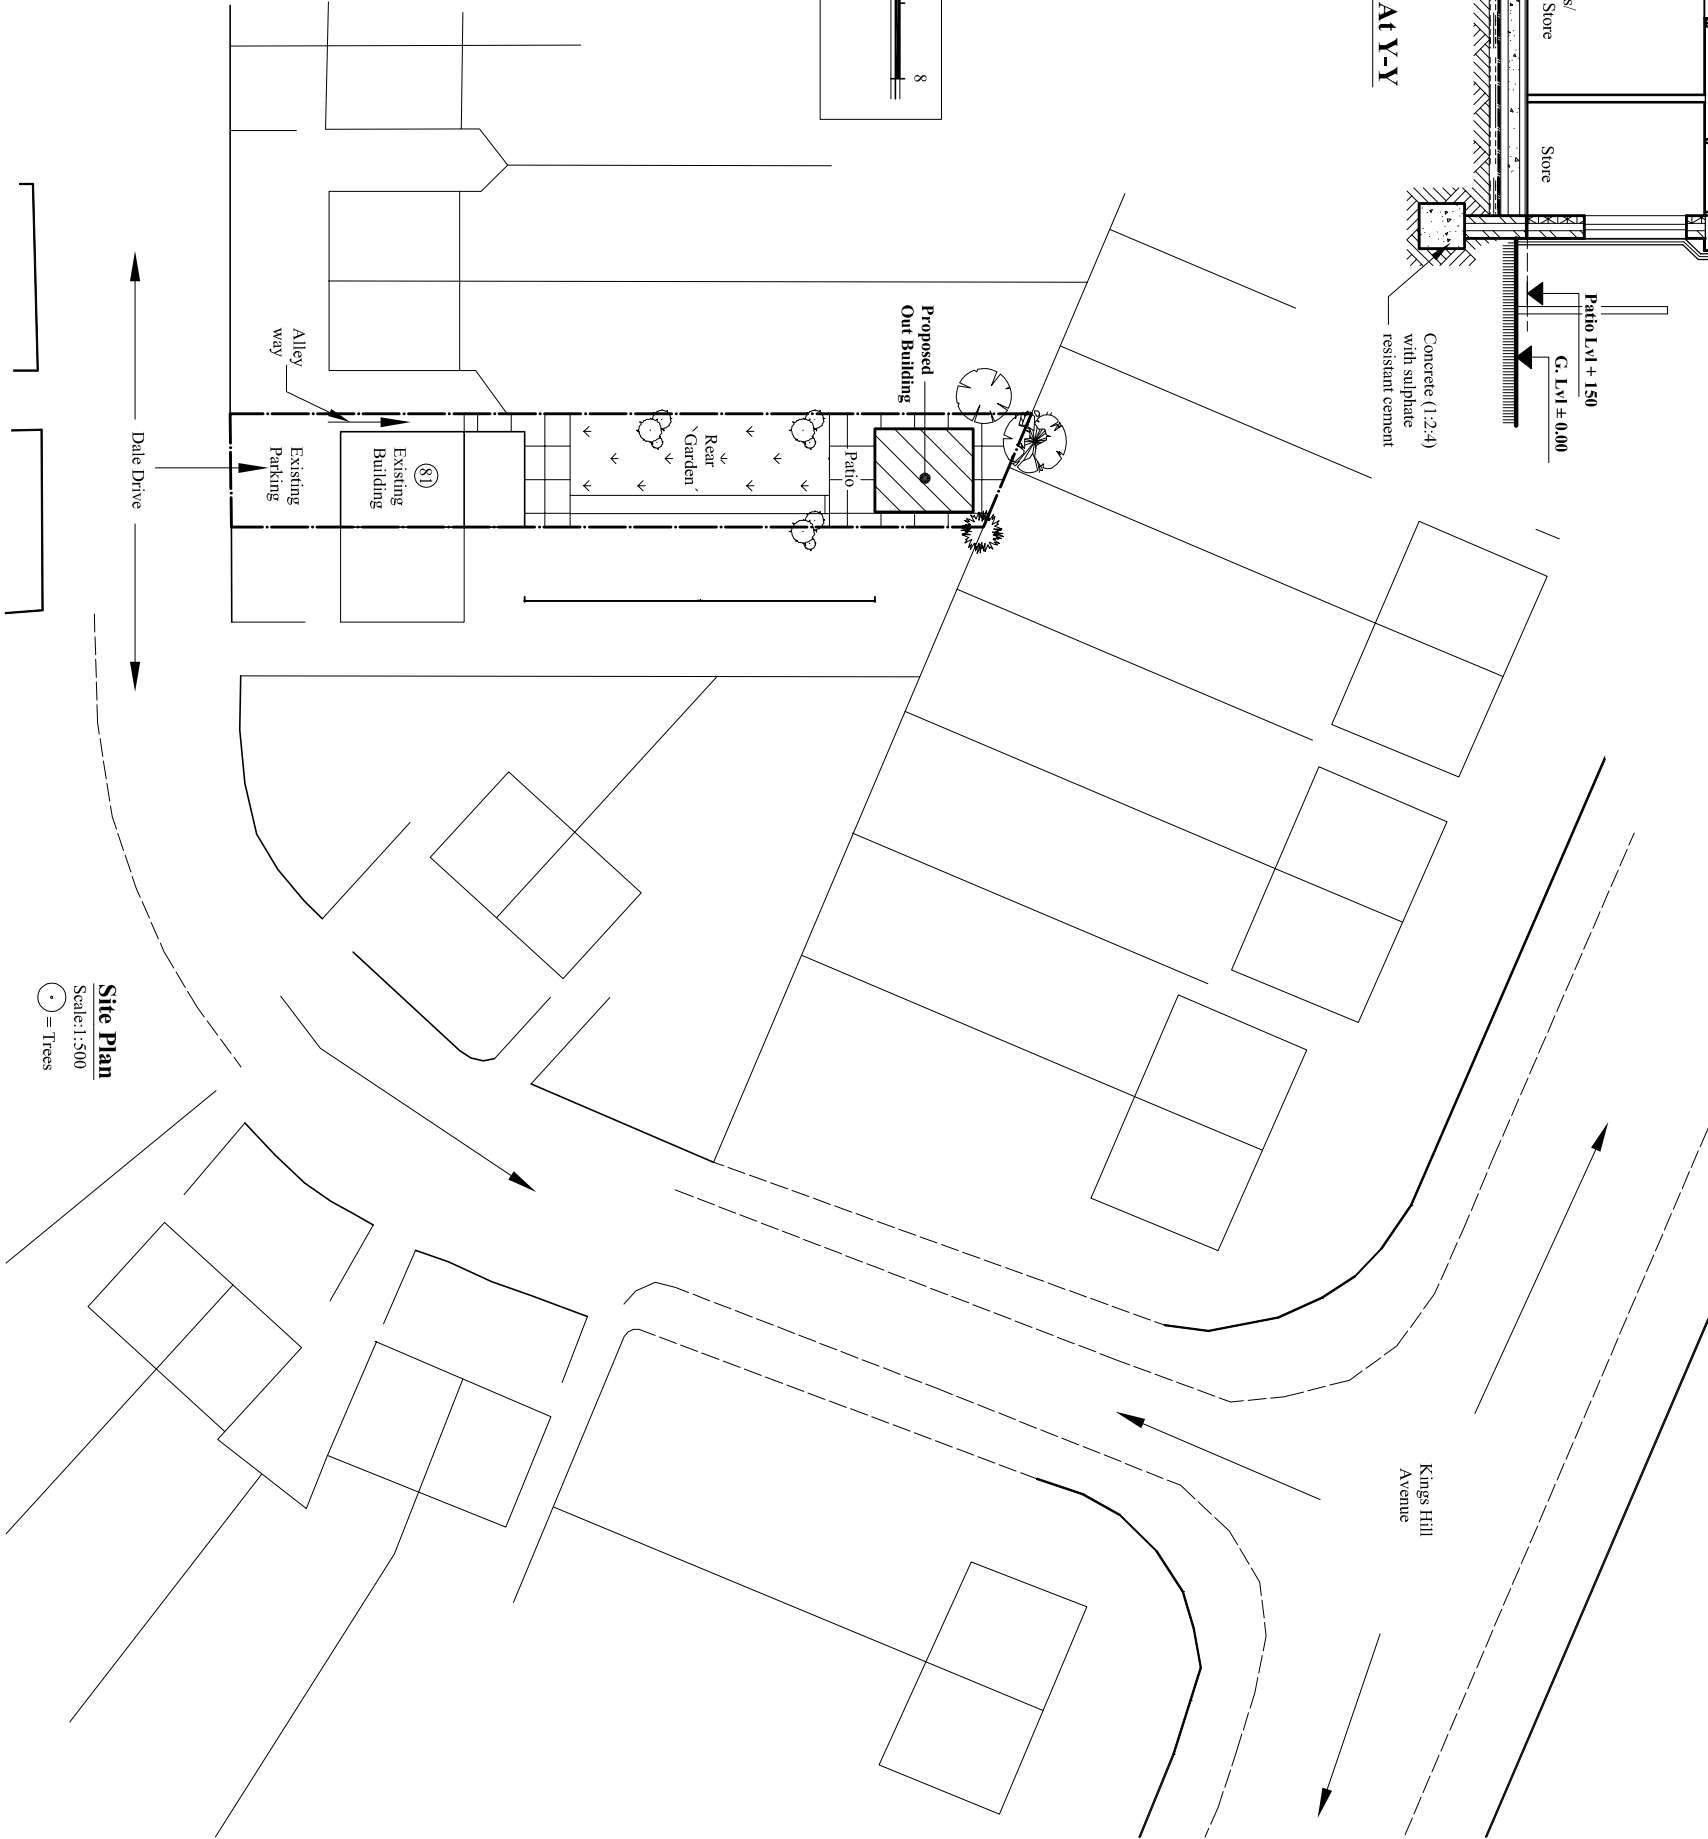

Site Plan
Scale: 1:500
● = Trees