


All dimensions in millimetres unless otherwise stated
The contractor must verify all dimensions on site before commencing on site
Architect must be notified of any suspected discrepancies or omissions
Any scaled dimensions to be confirmed by the Architect

NOTES

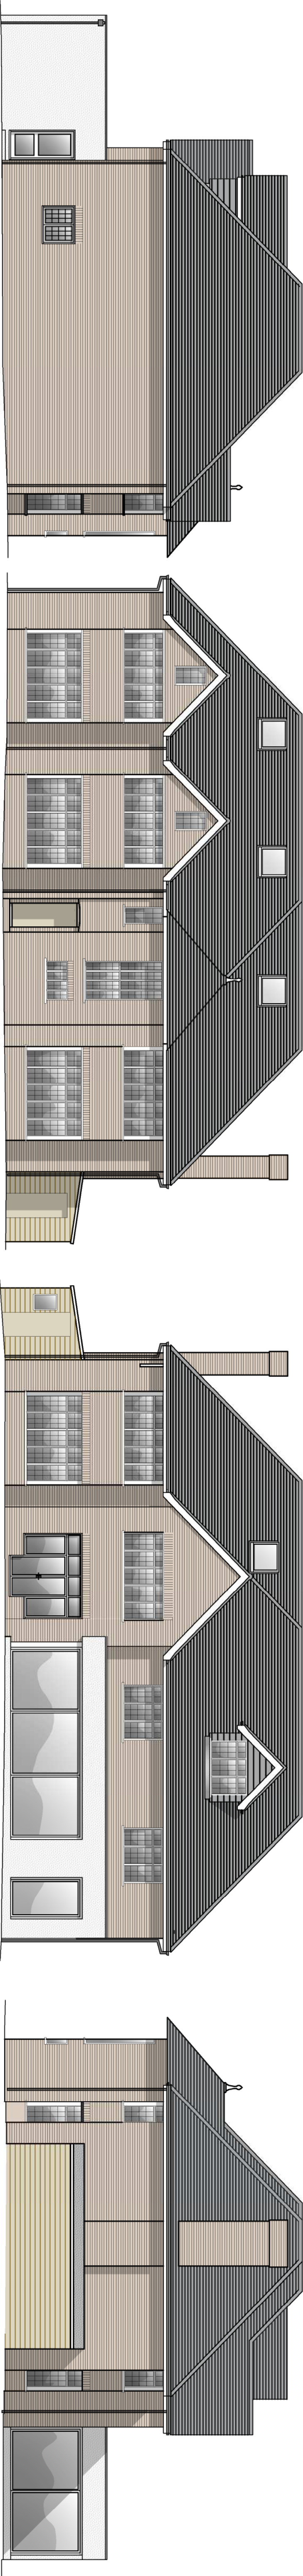


Side (West) Elevation

Front Elevation


Rear Elevation

Side (East) Elevation


Proposed site layout Plan
1-200

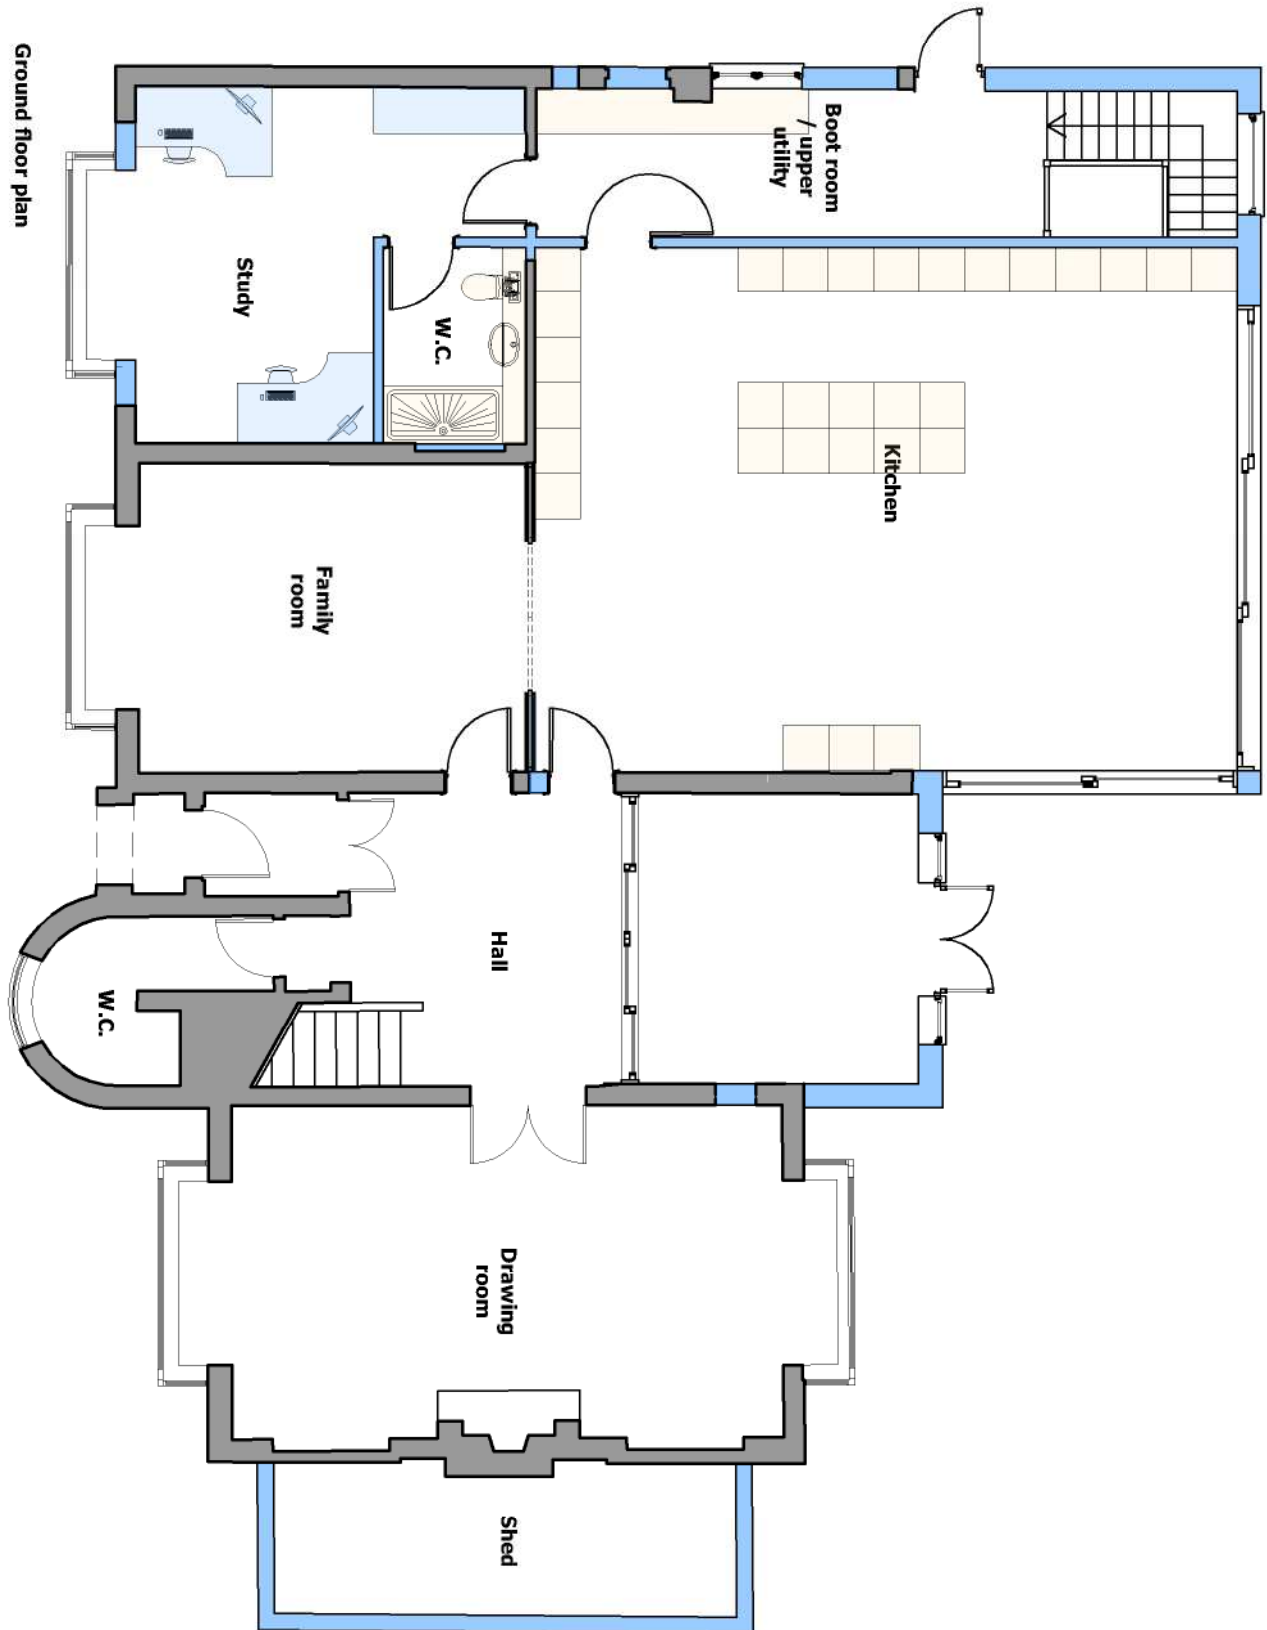


Ground floor plan

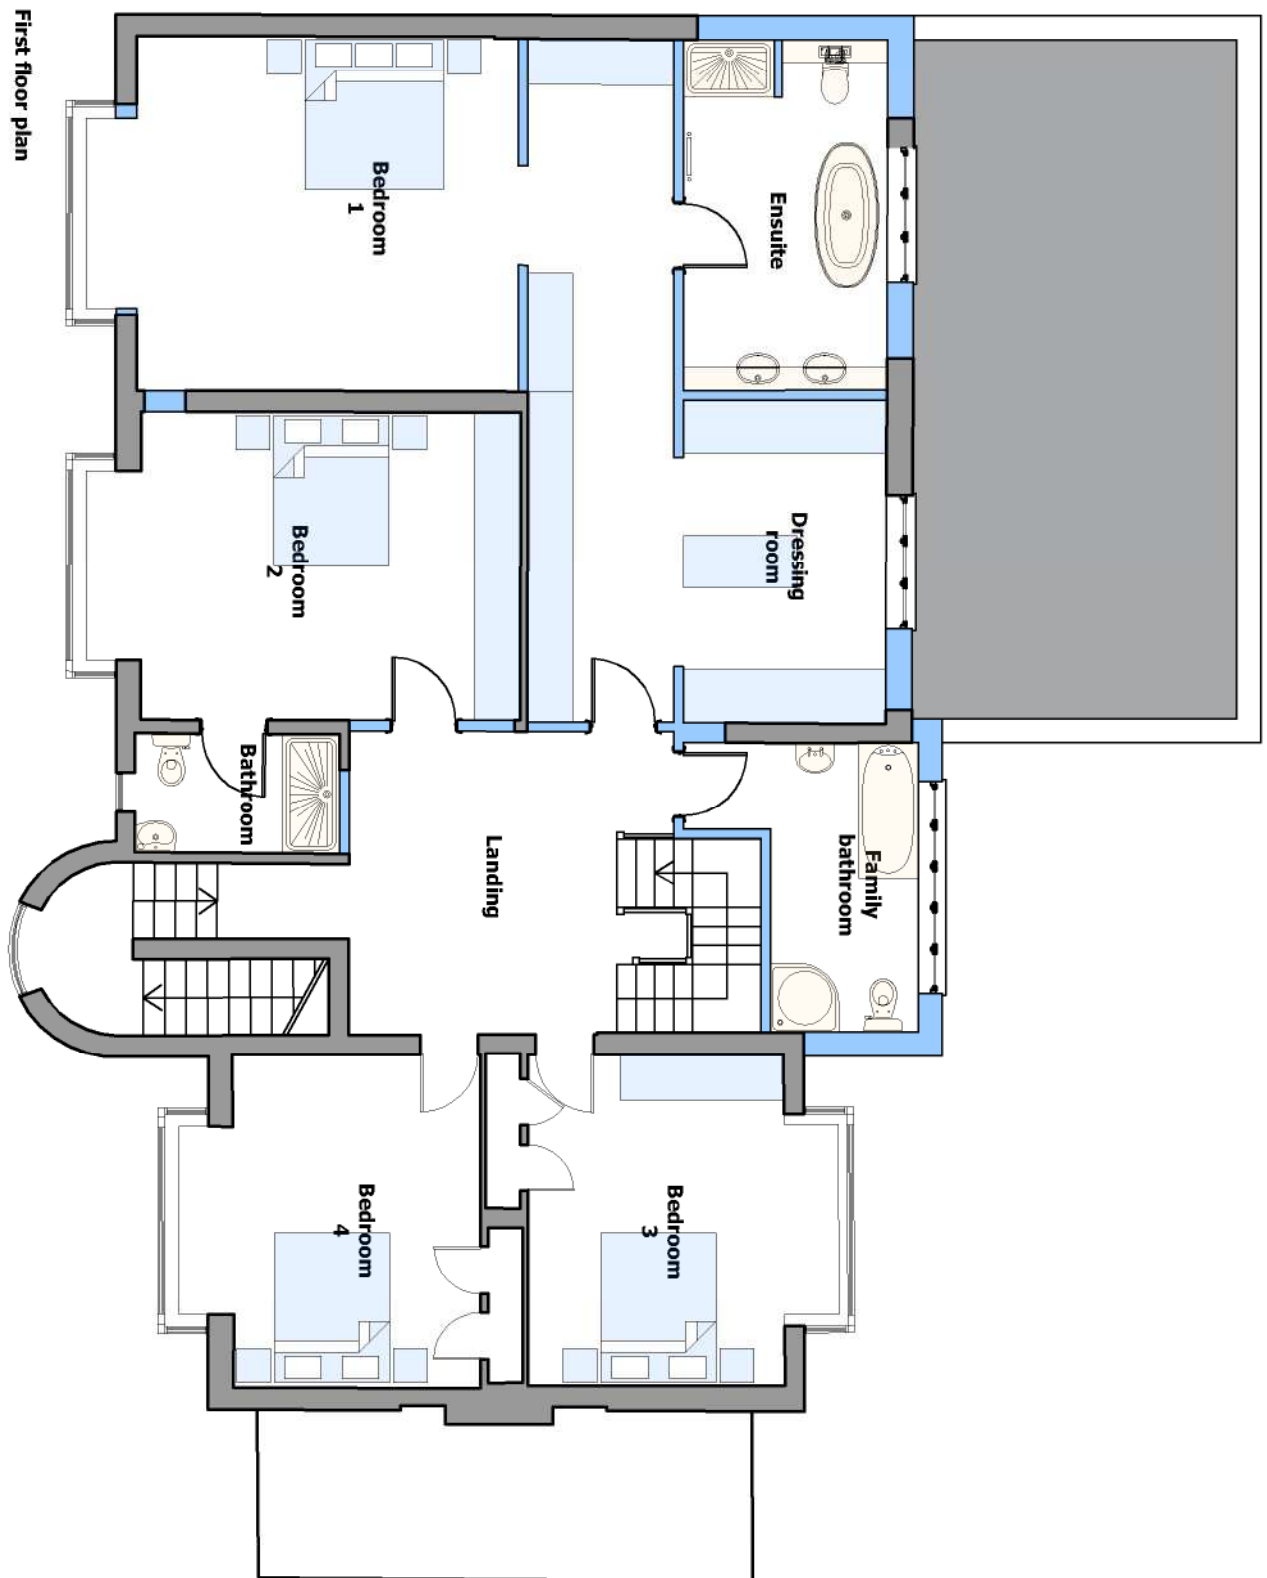

First floor plan

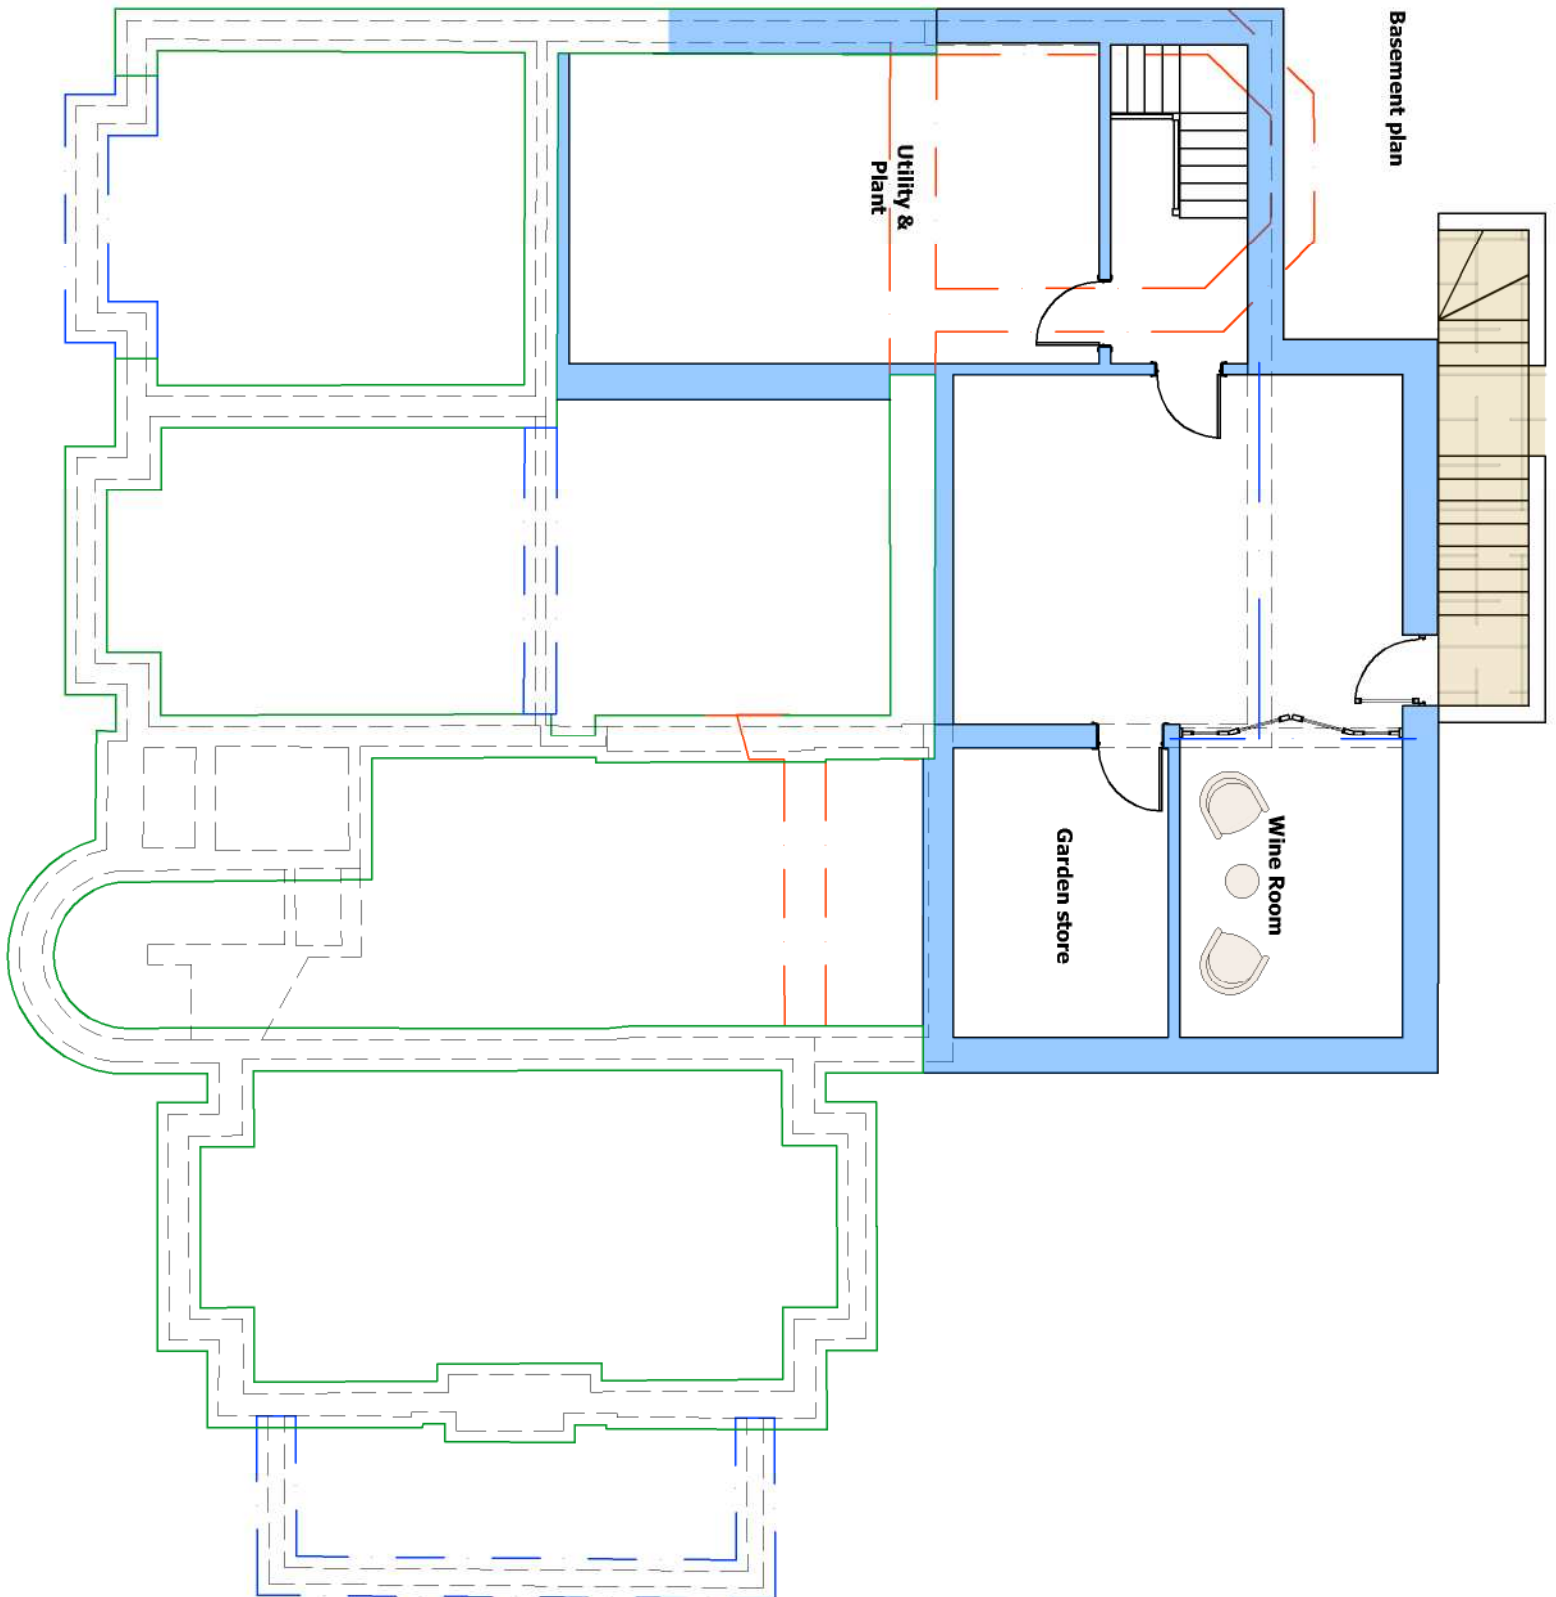


Basement plan

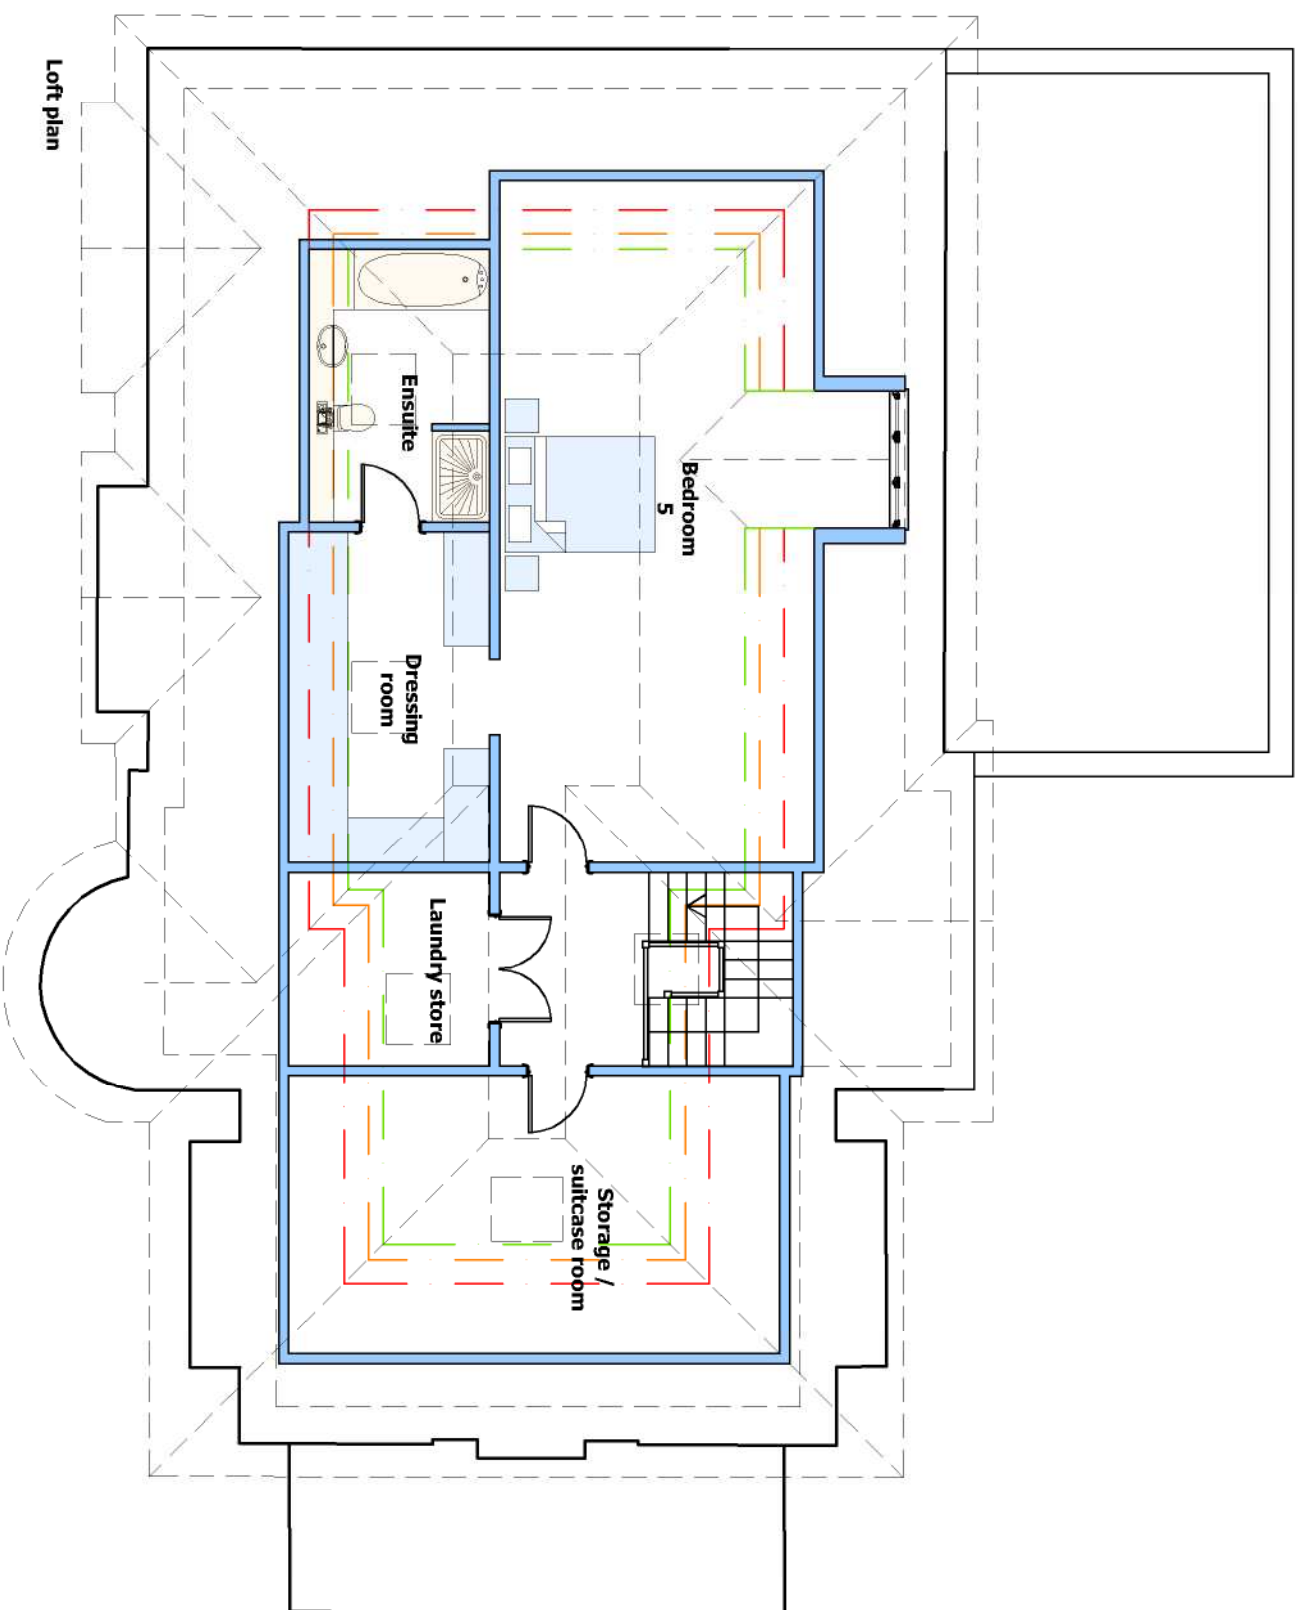

Loft plan



Head height legend		
—	2m (6'6 1/2")	
—	1820mm (6')	
—	1524mm (5')	

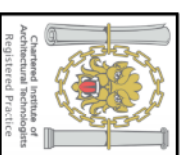REVISIONS							
HAWKINS EADES ASSOCIATES							
ARCHITECTURAL							
PLANNING & DESIGN CONSULTANTS							
100 High Street Great Missenden Bucks HP16 0BE Tel: (01494) 891555/891666 Fax: (01494) 891222 e-mail: info@hawkinsades.co.uk							
							
CLIENT	Dr & Mrs Pomilio						
PROJECT	Proposed works at: 42 Dane Road, Northwood Greater London, HA6 2DA						
TITLE	Proposed Plans and elevations						
DRWG No.	4349	PLA	1.01				
DATE	Oct '20	SCALE	1/100 @ A1				
DRAWN BY	gjb	CHECKED					
Do not scale from this drawing, use dimensions only. Do not scale from this drawing, use dimensions only.							
© 2020 HAWKINS EADES ASSOCIATES							