


BW: Brickwork


Note: The Drawings is for planning purpose and should not be used for construction.  
All dimensions should be confirmed on site and any deviation should be reported back to designer.

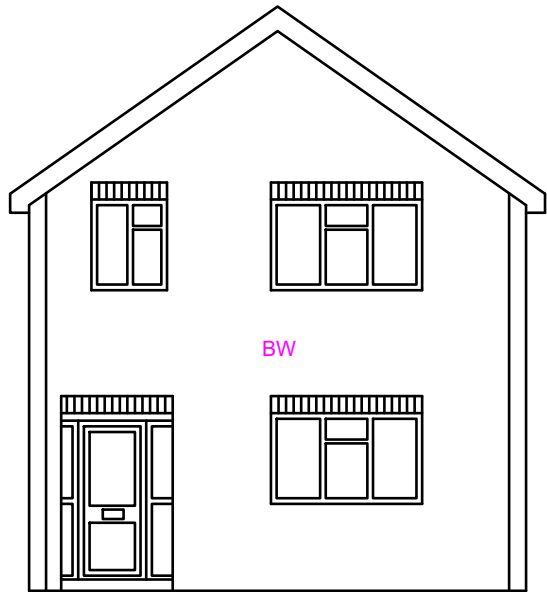


Existing Front Elevation



Existing Rear Elevation

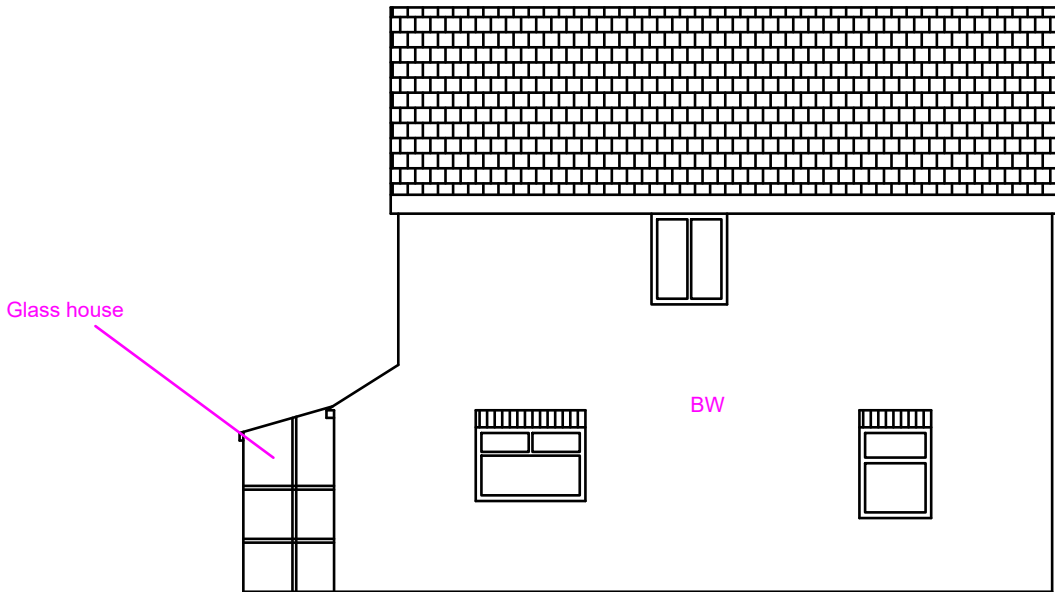

Existing Side Elevation (LHS)

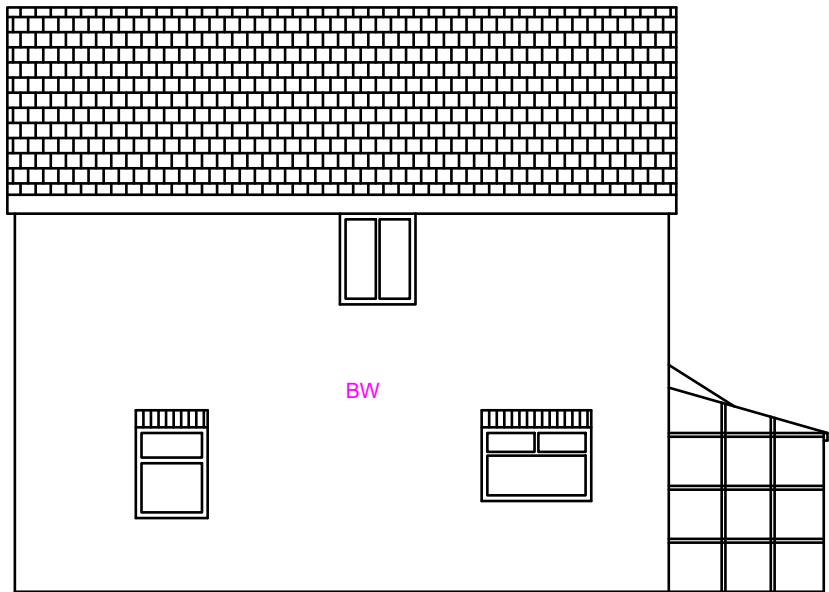

Existing Side Elevation (RHS)

**Proposed Development:**  
Single Storey Rear Extension

**Site Address:**  
13 Charville Lane  
Hayes  
UB4 8PH


Revisions:

| Rev | Date       | Description |
|-----|------------|-------------|
| A   | 01/09/2021 |             |
|     |            |             |
|     |            |             |
|     |            |             |
|     |            |             |

**Drawing Description:**  
Existing Elevations

**Drawing No:**  
ART/2021/RE13CL/EE

Scale: 1:100  
Paper Size: A3  
Sheet No: 3 of 4

 

ART CONSULTANTS (UK) LTD  
113 LONG LANE  
STANWELL  
TW19 7AL  
M:07960071377  
E: ARTCONSULTANTSUK@GMAIL.COM