


Note: The Drawings is for planning purpose and should not be used for construction.
All dimensions should be confirmed on site and any deviation should be reported back to designer.


BW: Brickwork




Proposed Front Elevation

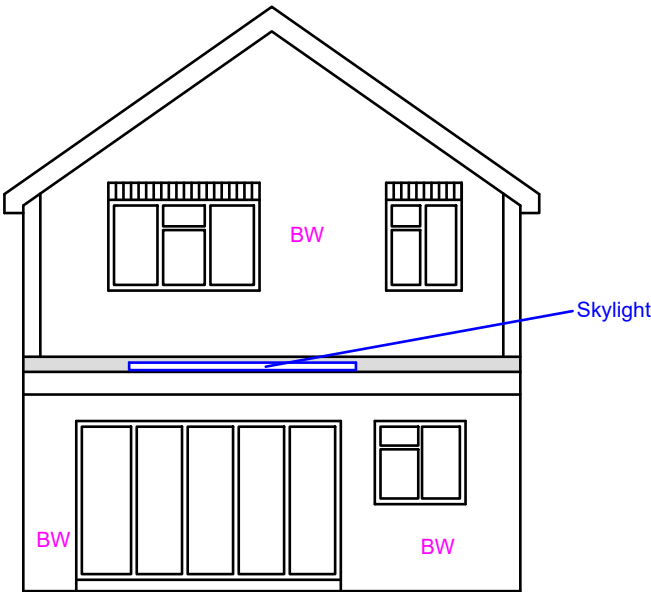

Proposed Rear Elevation

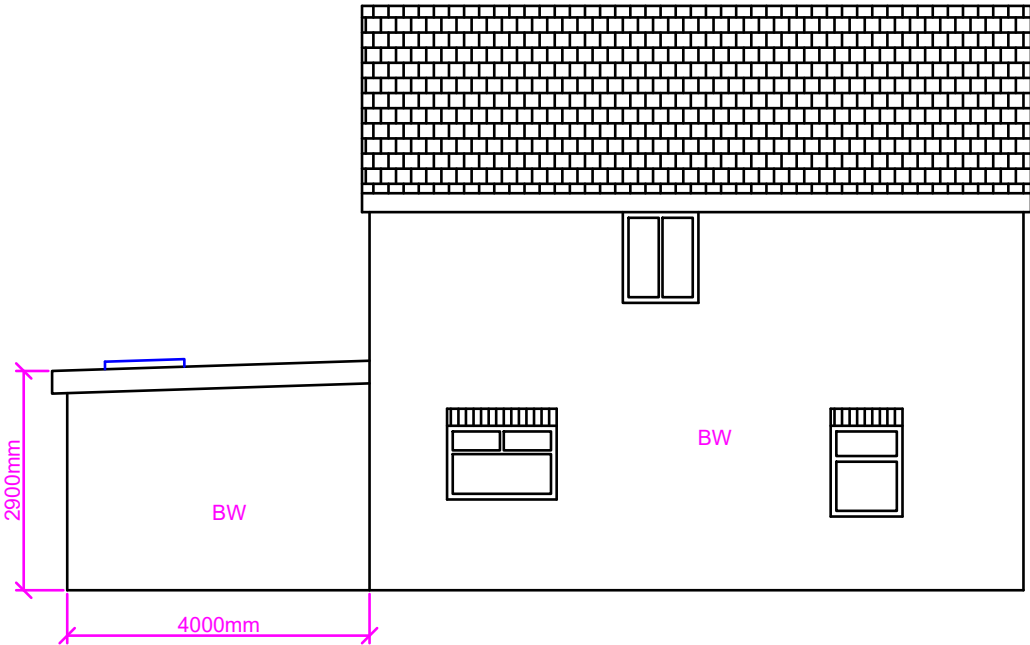

Existing Side Elevation (LHS)

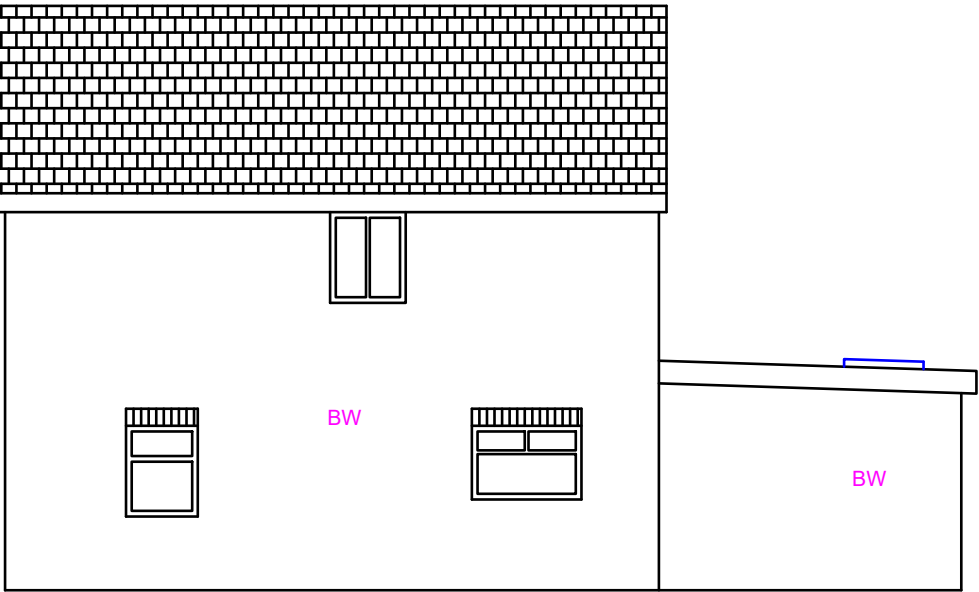

Existing Side Elevation (RHS)

Proposed Development:
Single Storey Rear Extension

Site Address:
13 Charville Lane
Hayes
UB4 8PH

Revisions:

Rev	Date	Description
A	01/09/2021	
B	26/11/2021	Reduced the depth of Ext to 4M

Drawing Description:
Proposed Elevations

Drawing No:
ART/2021/RE13CL/PE Rev B

Scale: 1:100
Paper Size: A3
Sheet No: 3 of 4



ART CONSULTANTS (UK) LTD
113 LONG LANE
STANWELL
TW19 7AL
M:07960071377
E: ARTCONSULTANTSUK@GMAIL.COM