



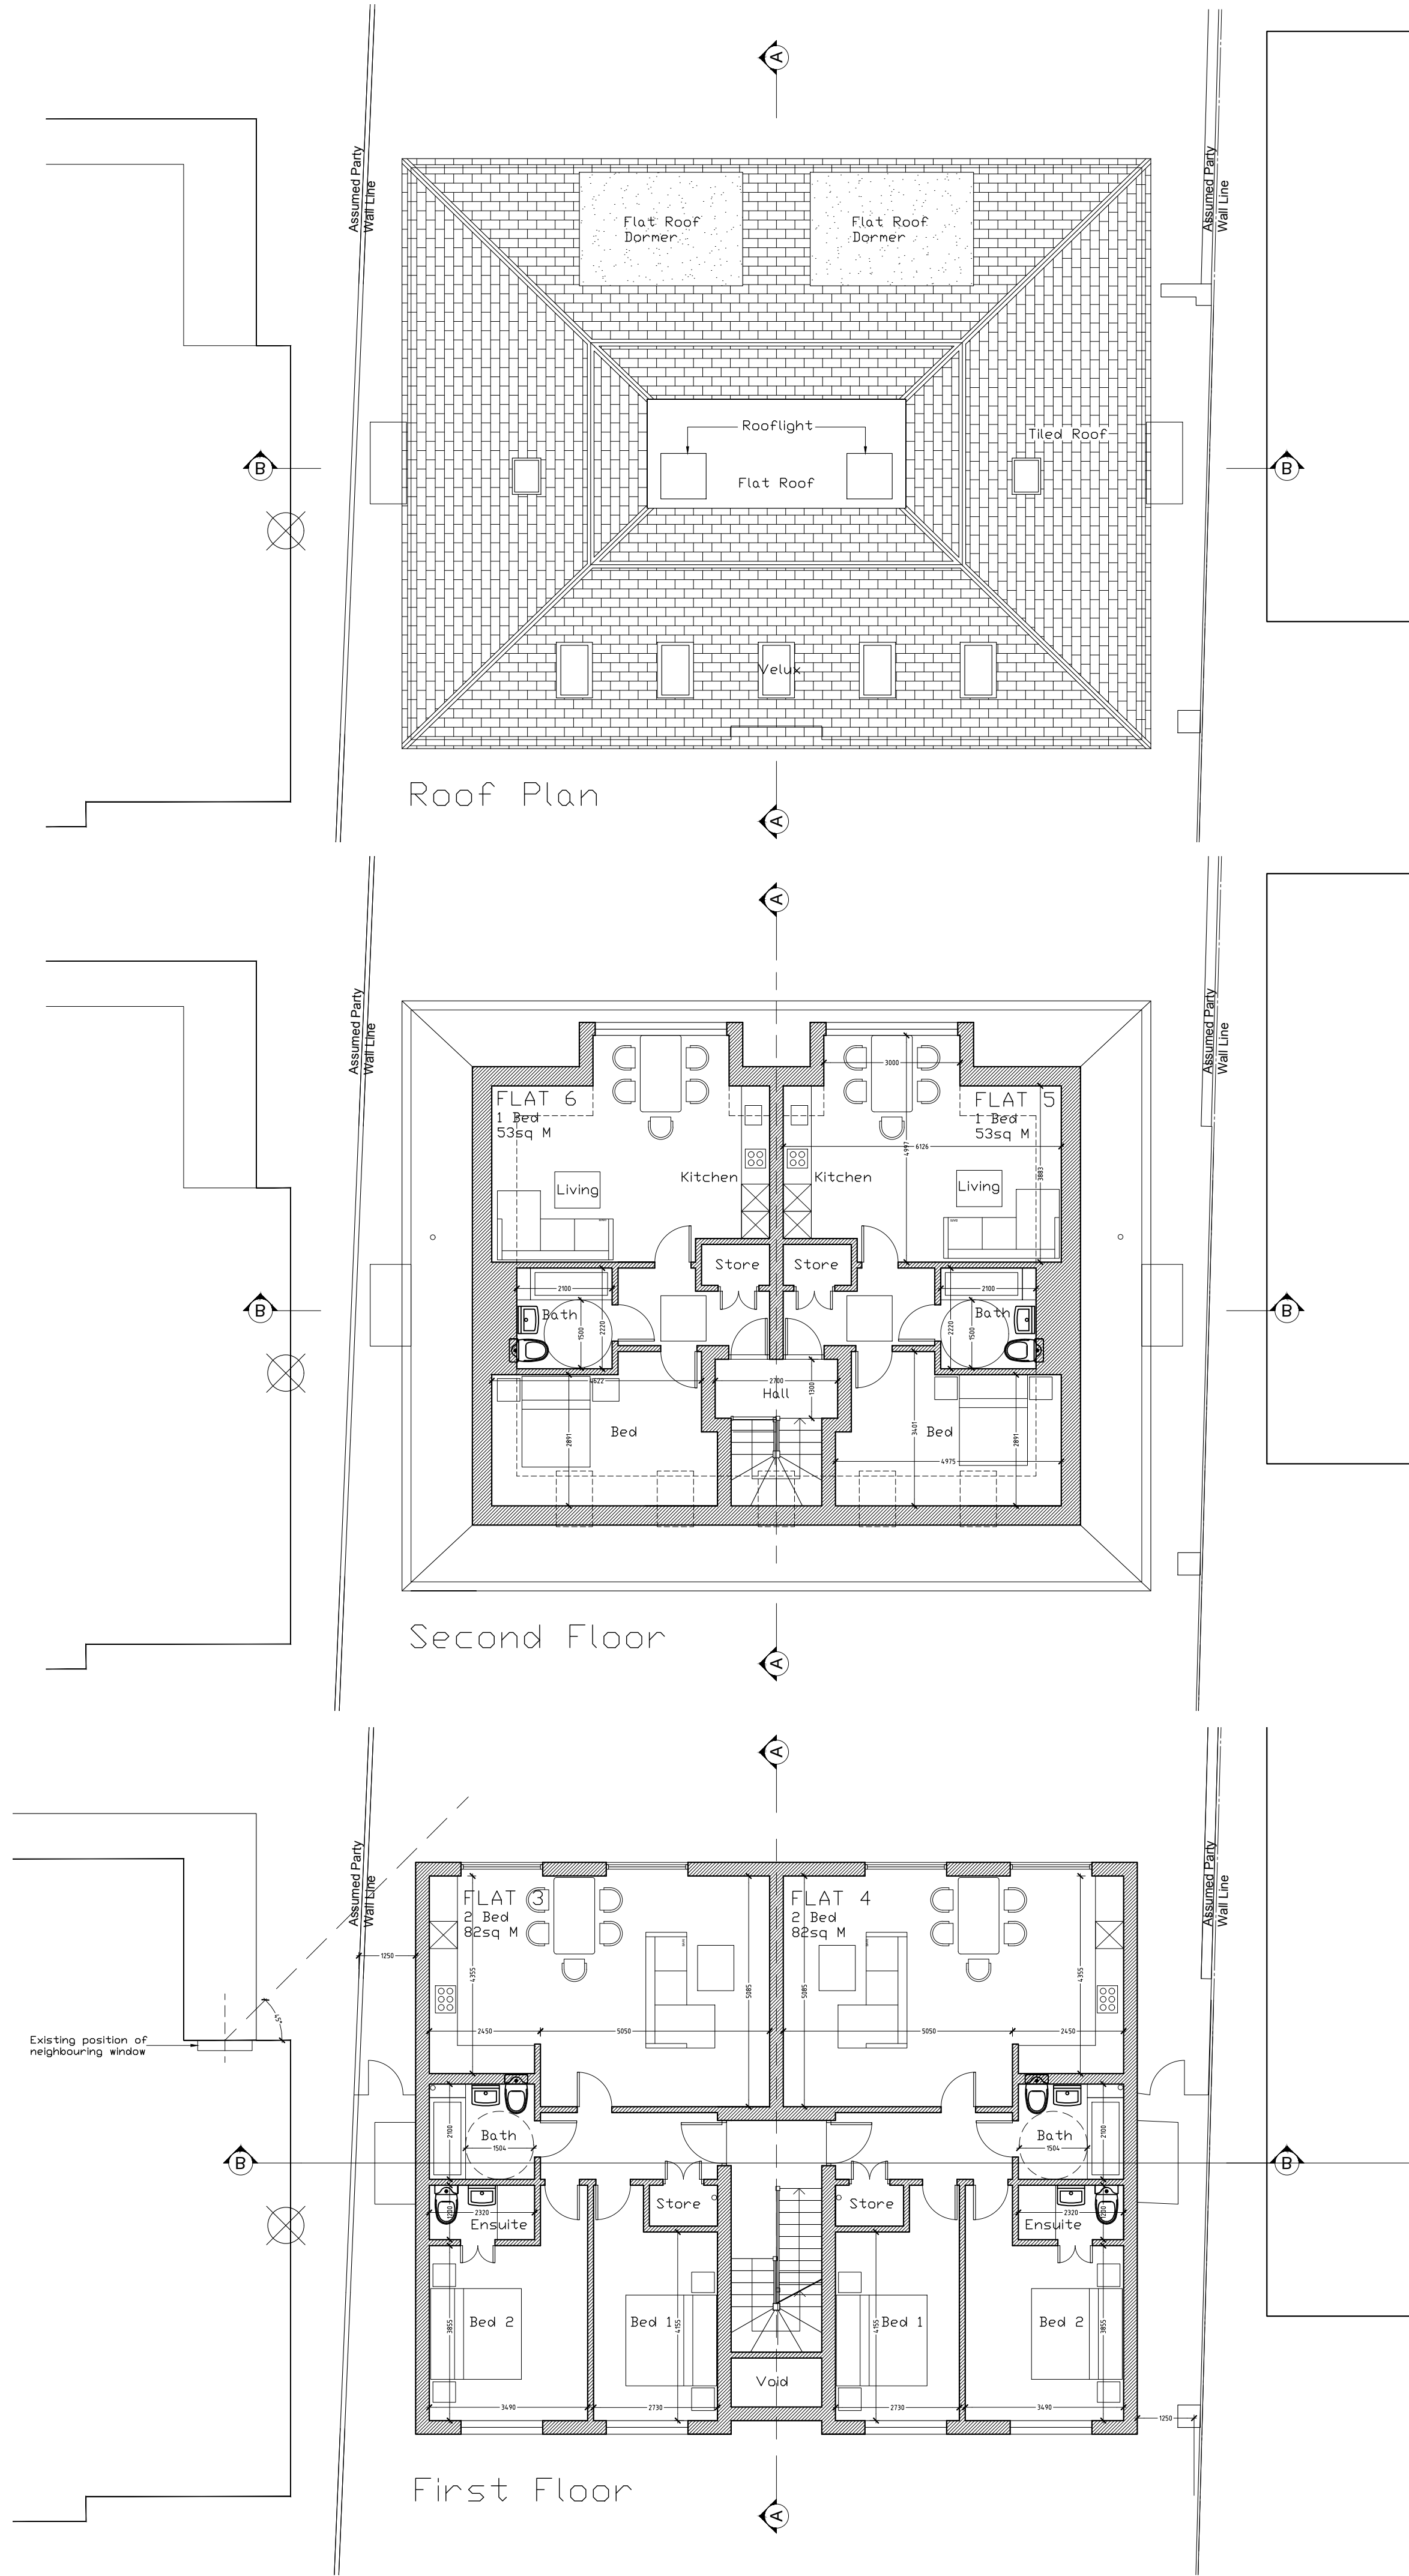

ALL DIMENSIONS TO BE CHECKED ON SITE.

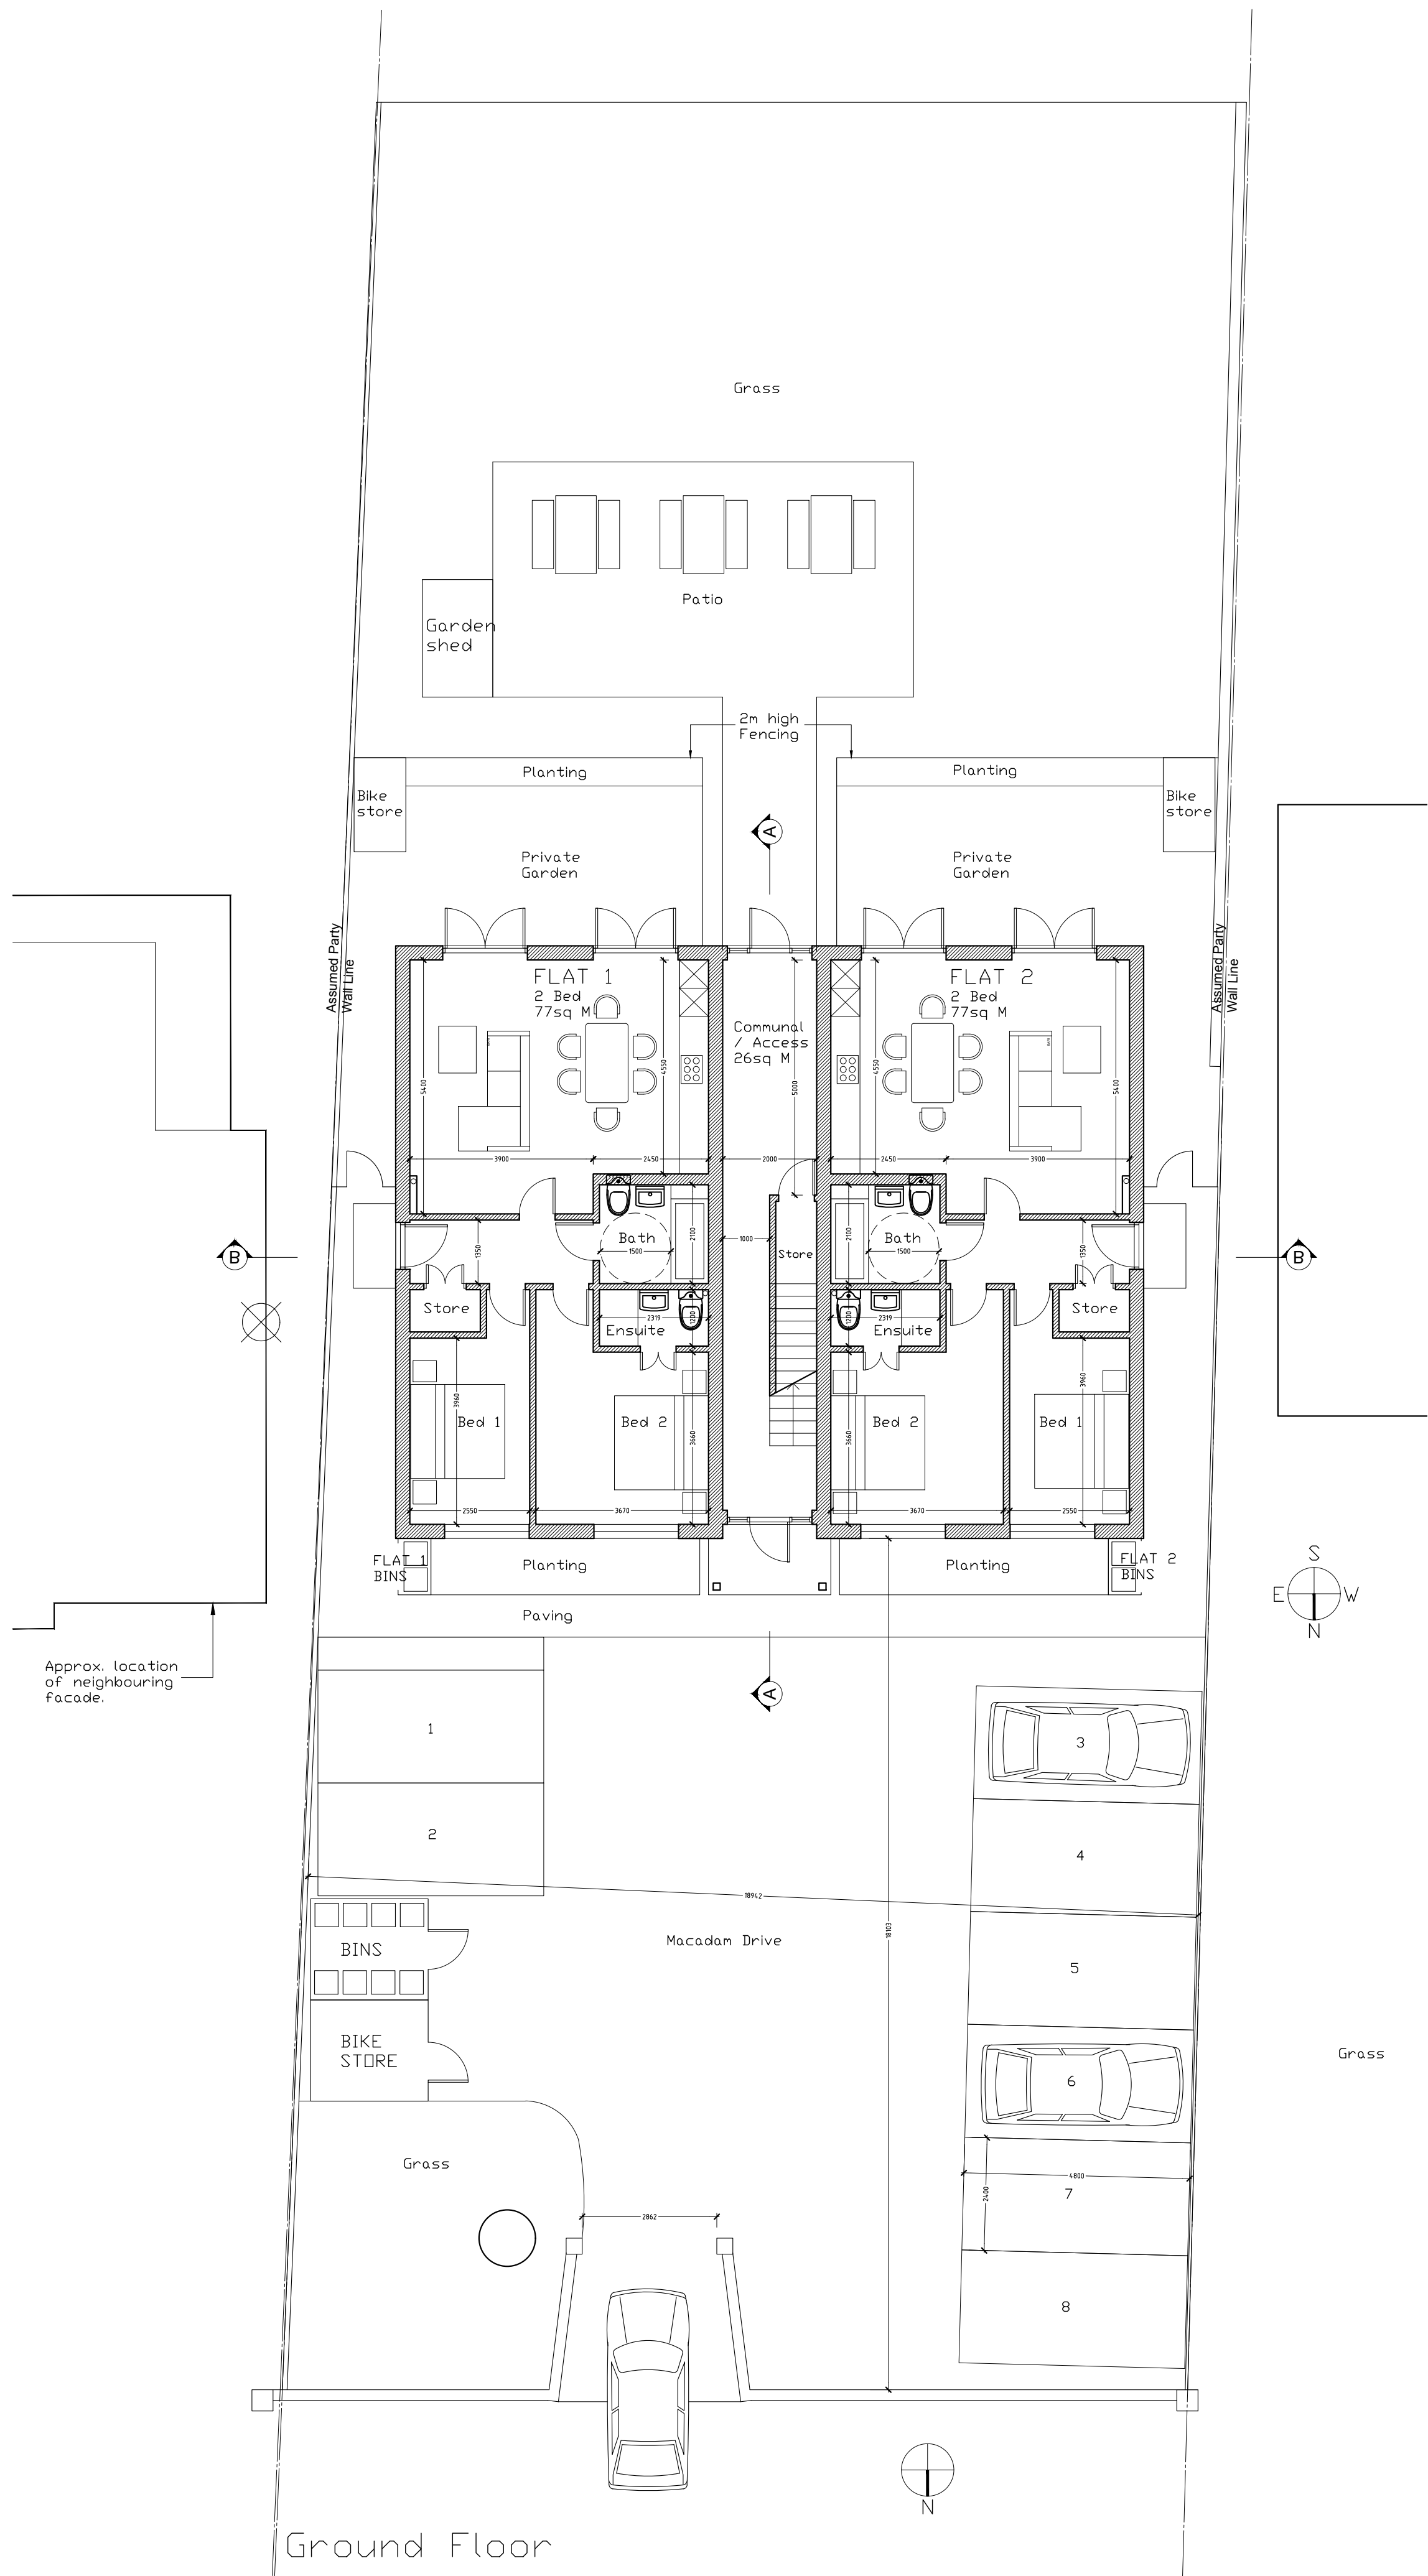

Drawing to be read in conjunction with Tree Report

Rev.	Date	By	Description
G	30/09/2018	SJ	New Planning Application - Amended Scheme
F	19/07/2018	SJ	Plan updated
E	14/07/2018	SJ	Front dormers removed, velux added, roof reduced.
D	02/07/2018	SJ	Ridge height raised. Flat roof reduced.
C	07/05/2018	SJ	General Amendments for re-submit
B	08/01/2018	SJ	Roof plan added
A	27/12/2017	SJ	First Issue

JavensDesign
Design & Build Service

Tel: 0781668843 / Email: simon.javensdesign@gmail.com / Web: www.javensdesign.co.uk

STATUS **PROPOSED**

CLIENT **Mr & Mrs Jarrett**

PROJECT **137 Swakeleys Road,
Ickenham,
UB10 8DL**

DRAWING **Ground, First & Second
Floor Plans**

DRAWING **1:200 @ A3
1:100 @ A1** DATE **DEC 2017** DRAWN **SJ**

JOB NO. **025** DRAWING NO. **20** REV **G**