



ALL DIMENSIONS TO BE CHECKED ON SITE.

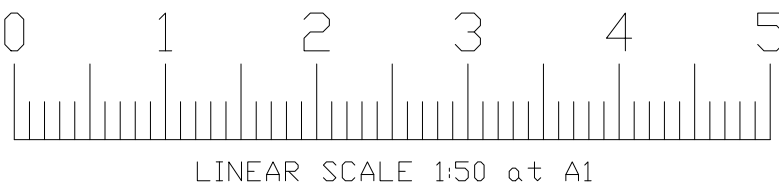


Drawing to be read in conjunction with Tree Report

 

Existing Garden wall

Rear elevation


Asphalt flat roof
Vertical timber clad
Concrete base

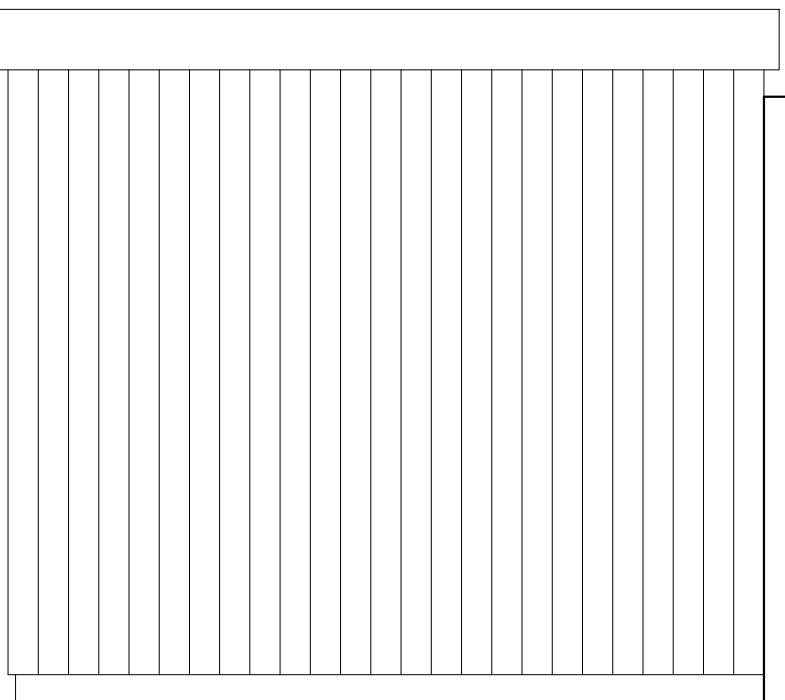

Side elevation

Side elevation

Front elevation

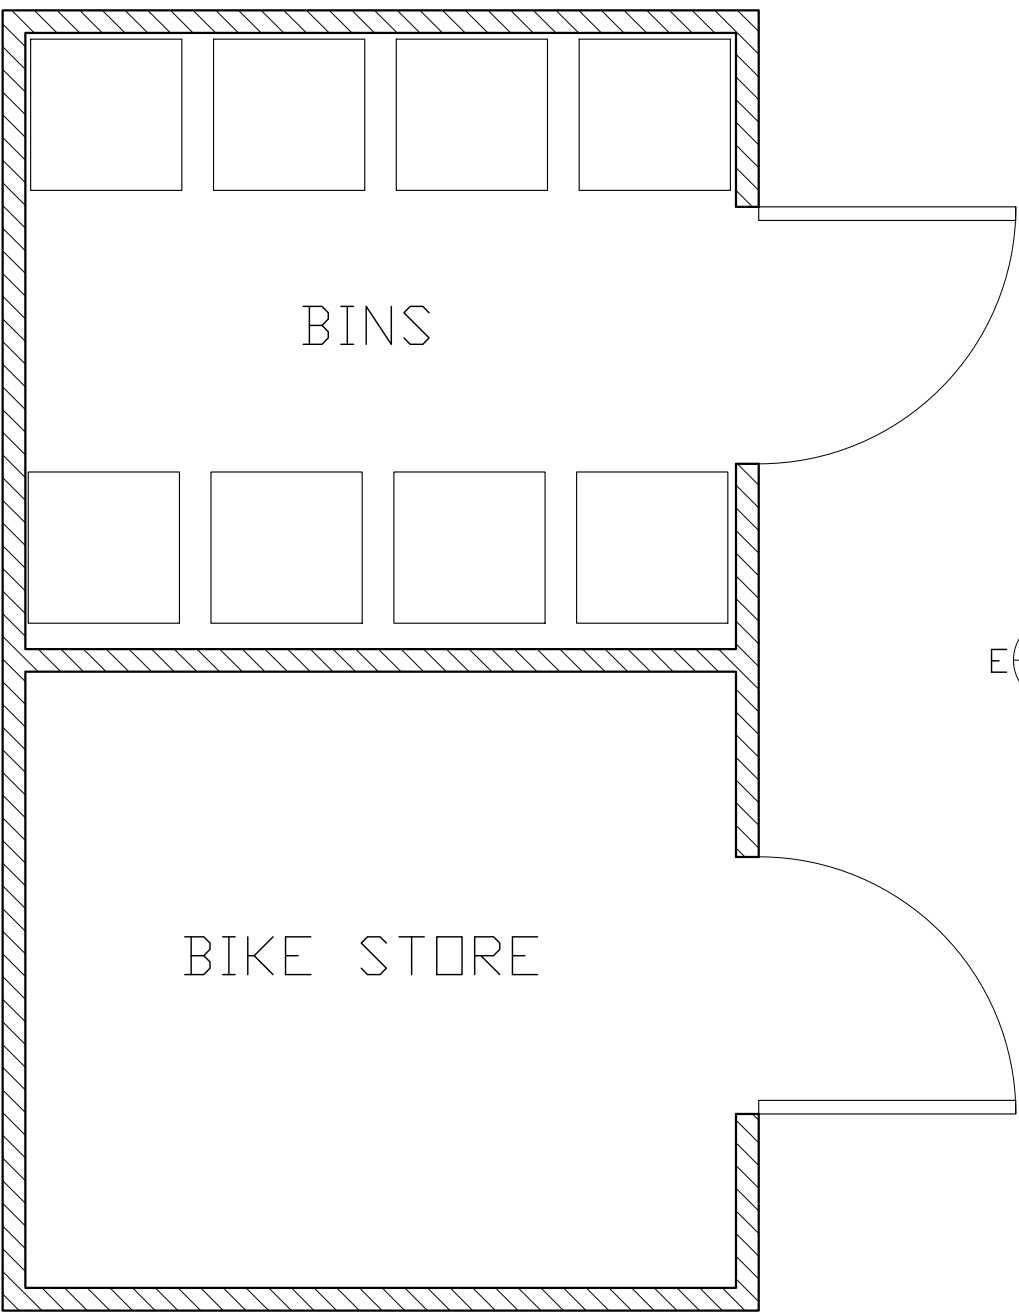

Plan

As previous App.

B	23/07/2018	SJ	General Amendments
A	22/07/2018	SJ	FIRST ISSUE
Rev.	Date	By	Description

JavensDesign
Design & Build Service
Tel: 0781608843 / Email: simonjavensdesign@gmail.com / Web: www.javensdesign.co.uk

STATUS
PROPOSED

CLIENT
Mr & Mrs Jarrett

PROJECT
137 Swakeleys Road,
Ickenham,
UB10 8DL

DRAWING
Bike and Bin store

DRAWING 1:50 @ A3 1:25 @ A1	DATE JULY 2018	DRAWN SJ
-----------------------------------	-------------------	-------------

JOB NO. 025	DRAWING NO. 24	REV B
----------------	-------------------	----------