




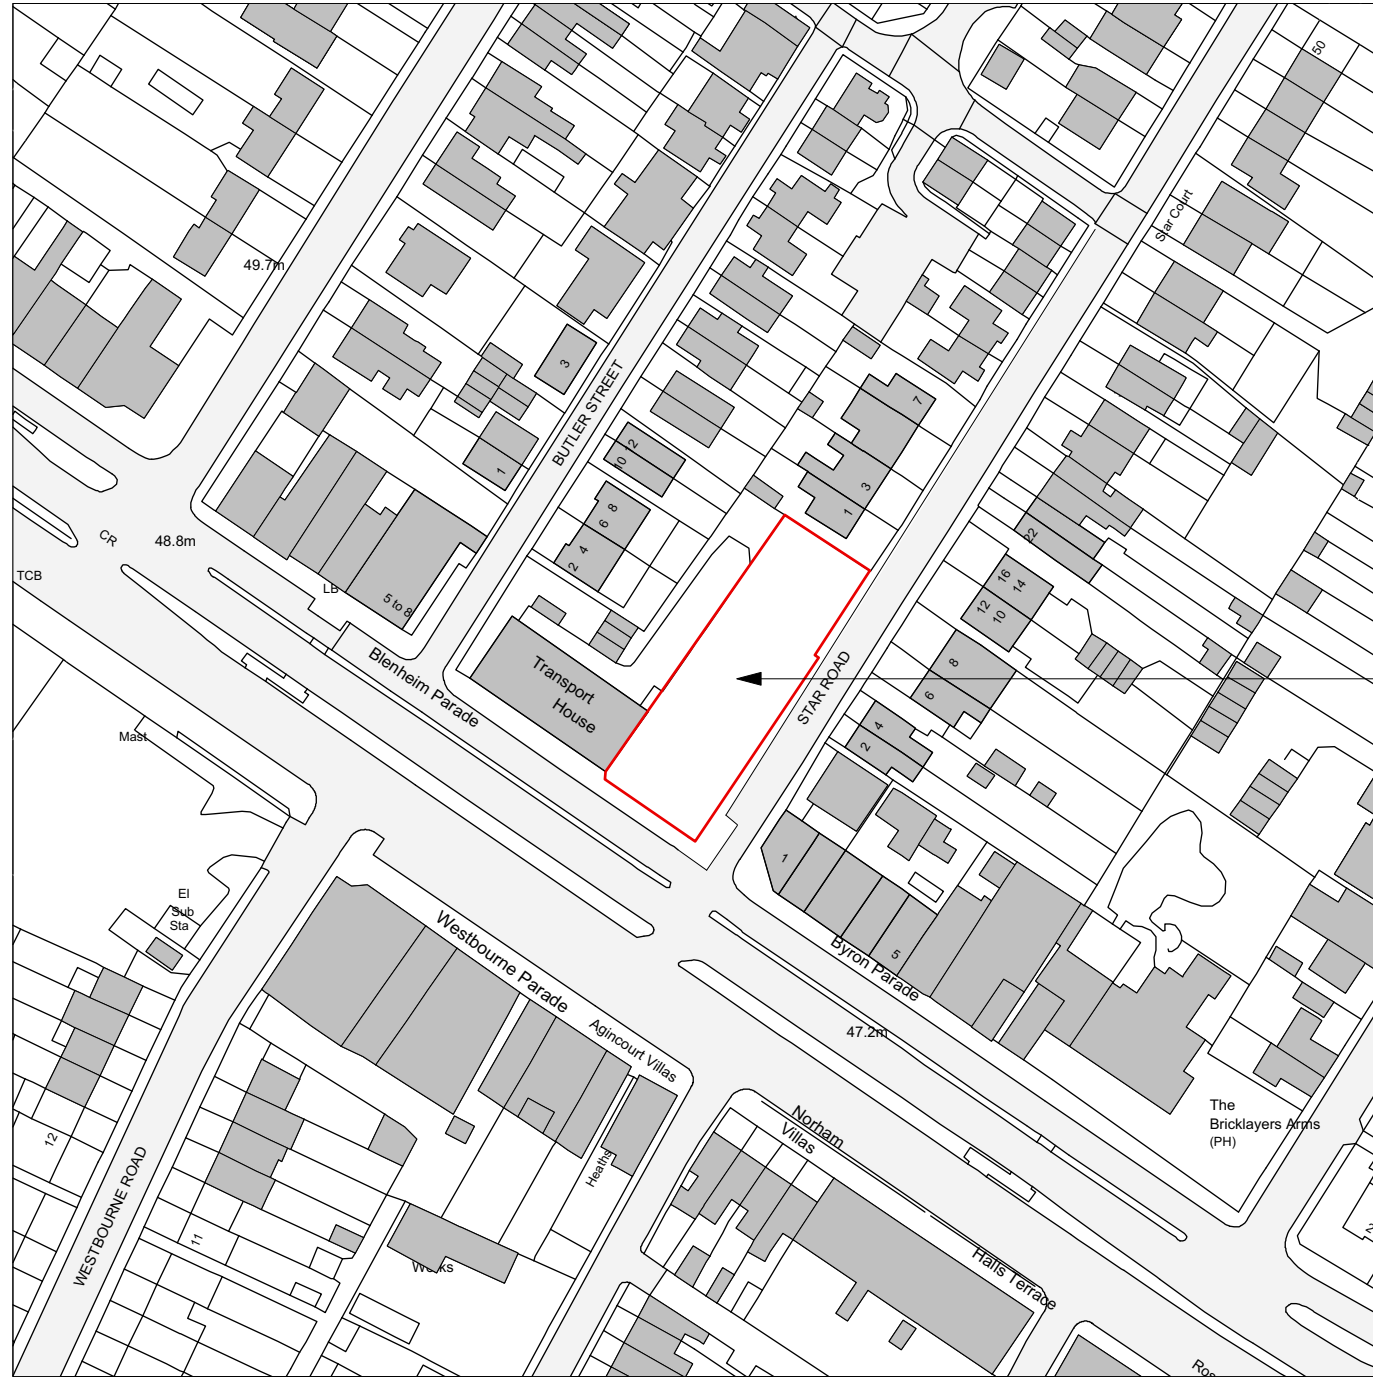

The Site


1 Site Location Map
Scale: 1:1250

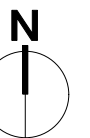

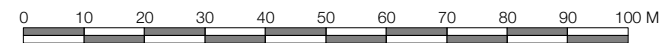


Blenheim Parade

Transport House

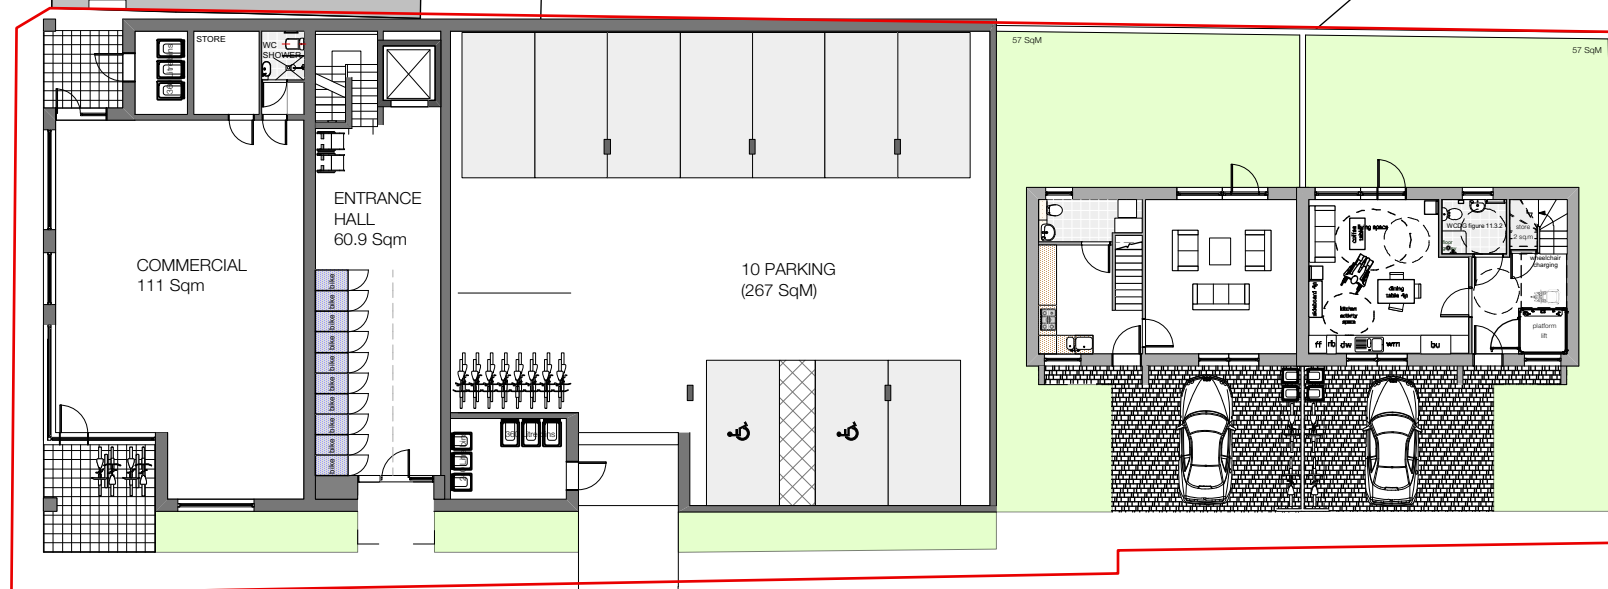


STAR ROAD


Byron Par

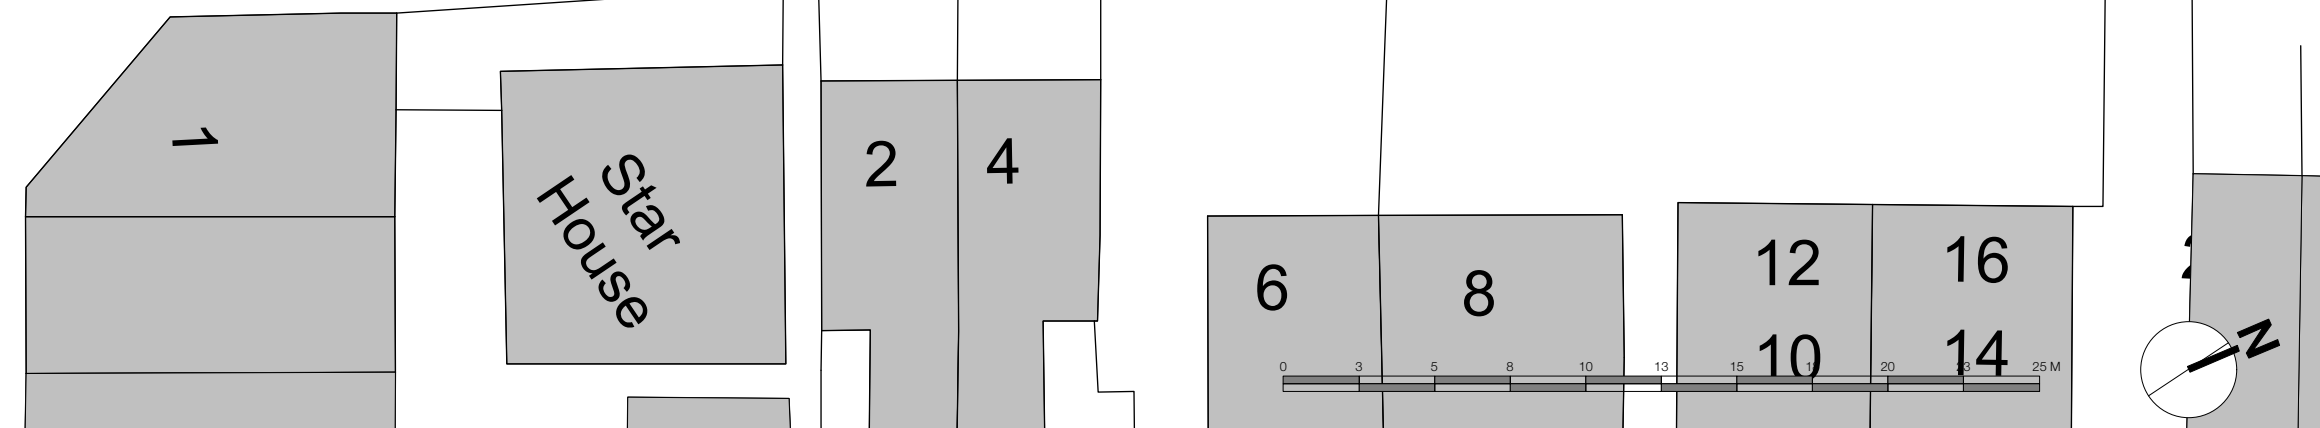


1 Ground Floor Plan
Scale: 1:250

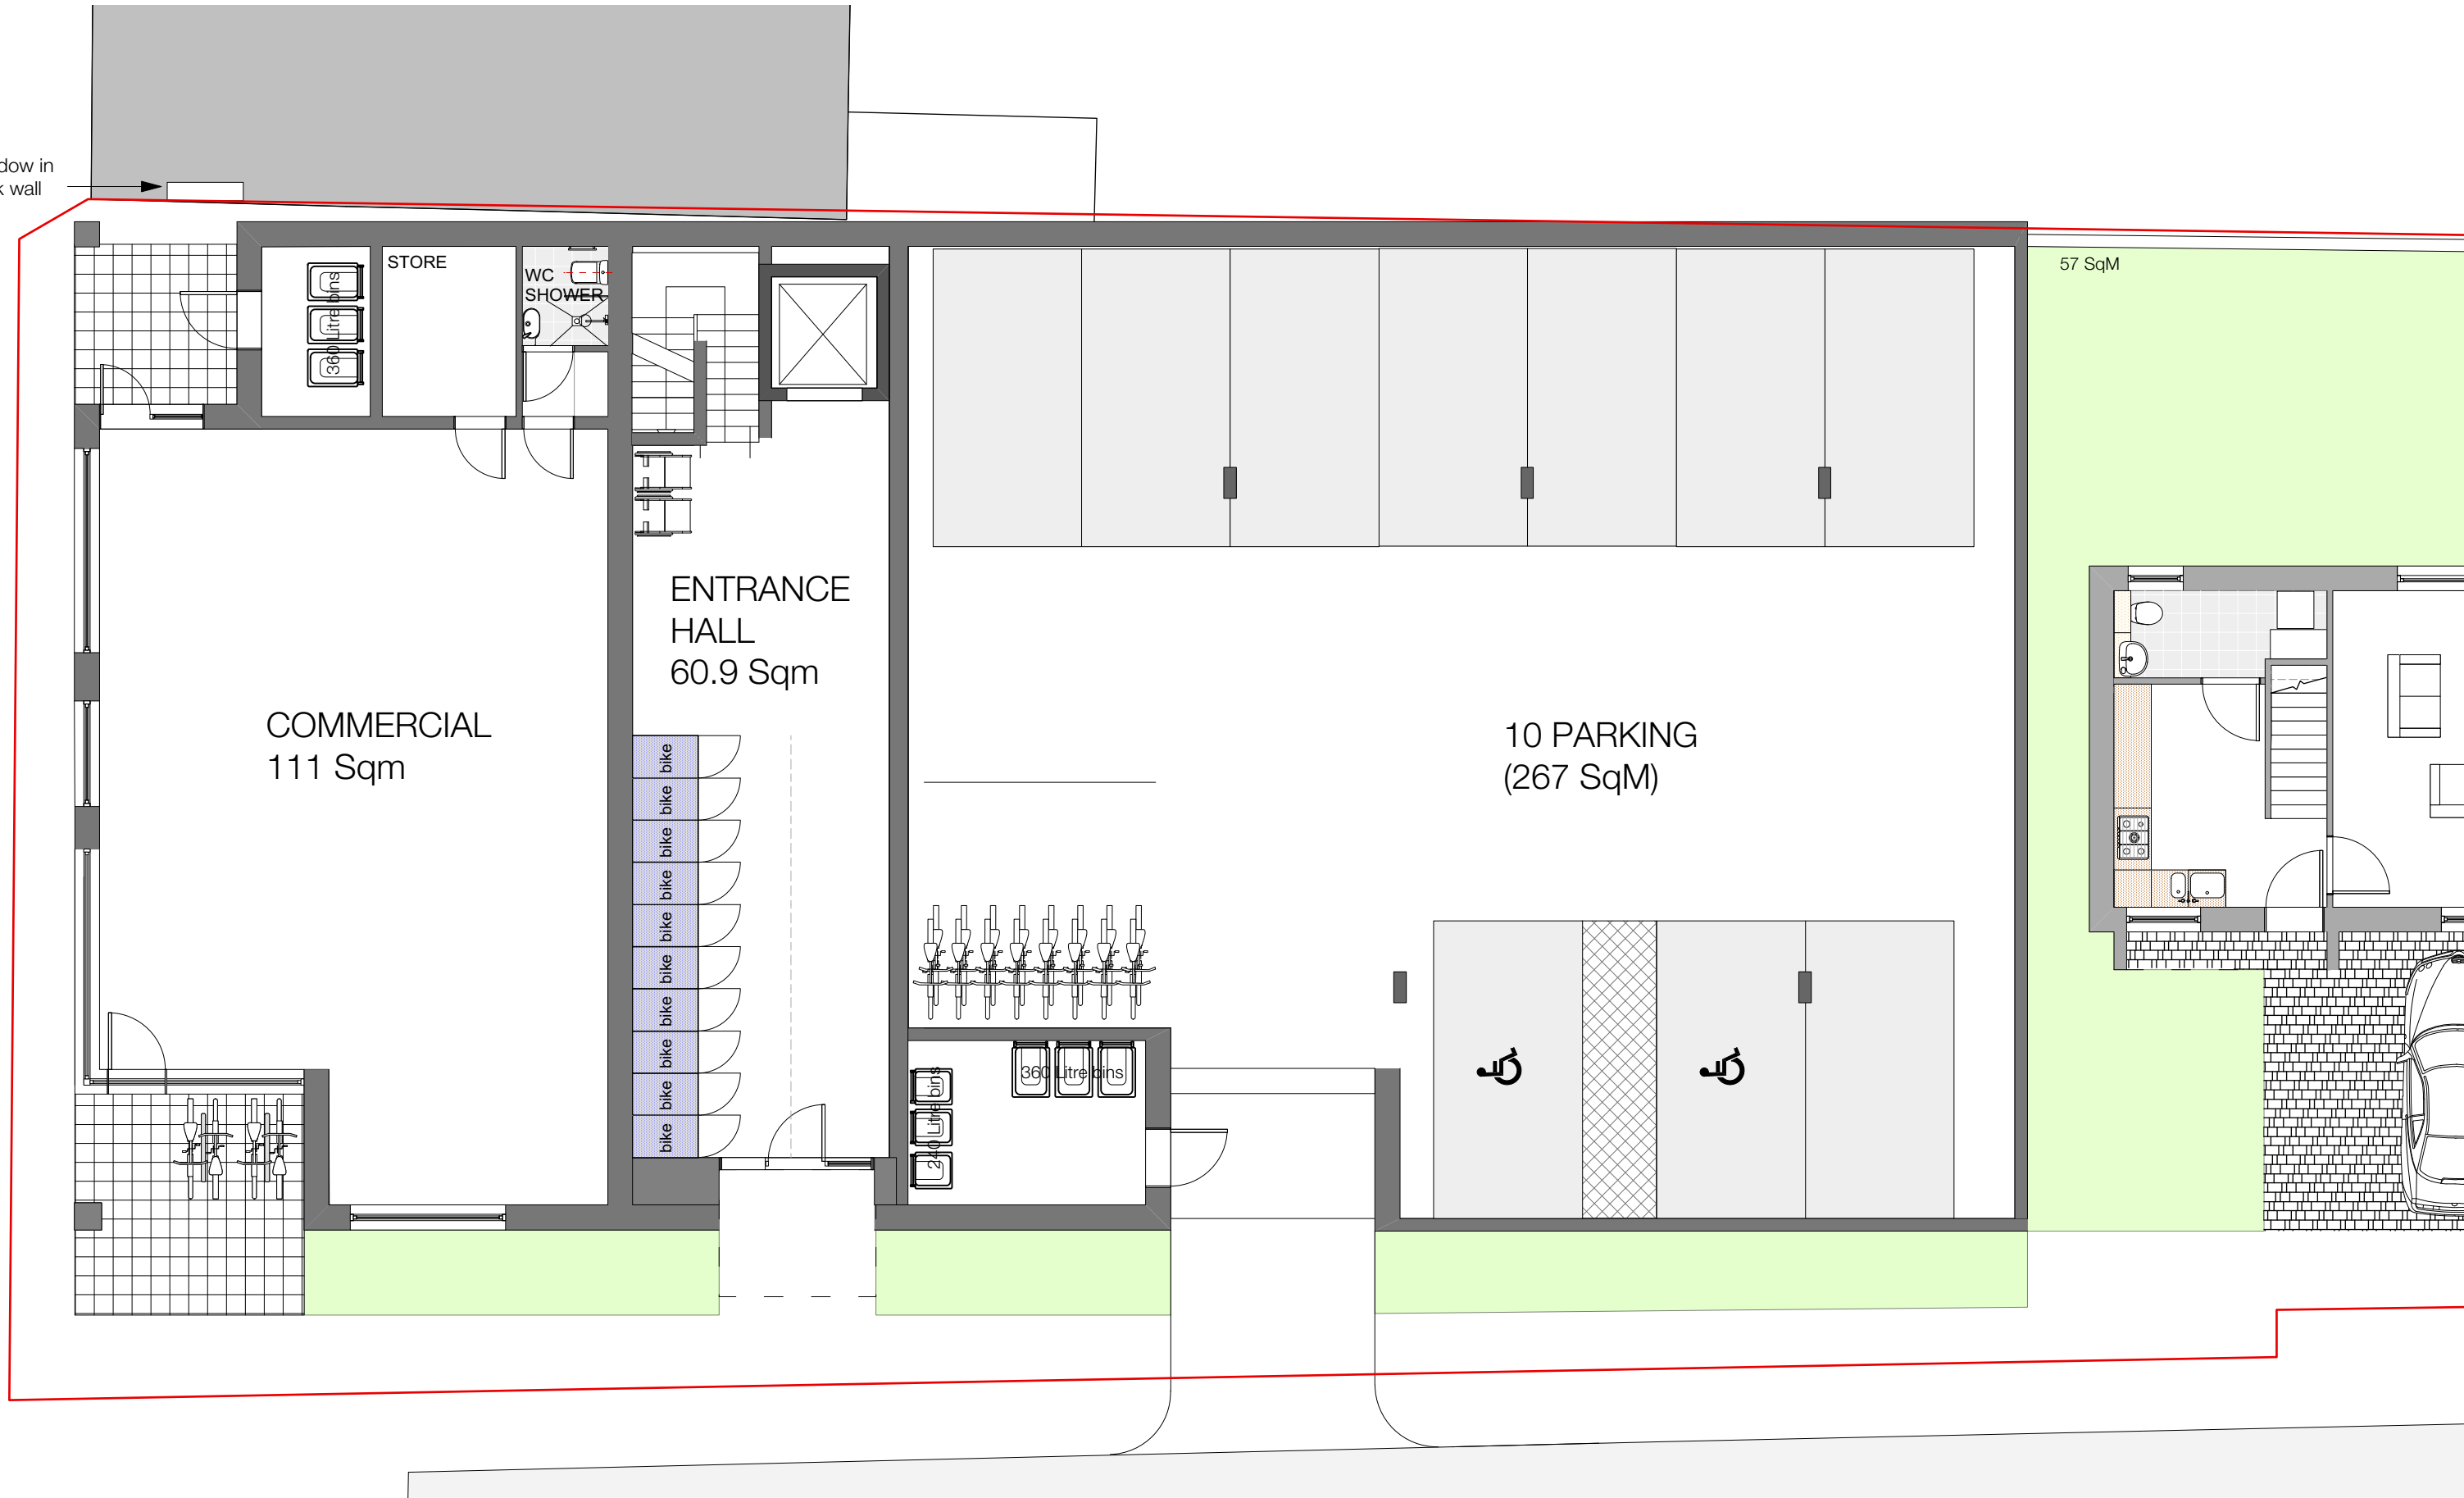


The diagram shows a horizontal beam of length 10 M, divided into 10 equal segments of 1 M each, labeled 0 to 9. A triangular load is applied to the beam, starting at 0 at the left end and increasing linearly to 10 at the right end. A circular inset on the right shows a detail of the beam's cross-section, with a diagonal line and a label 'Z' indicating a specific point or feature.

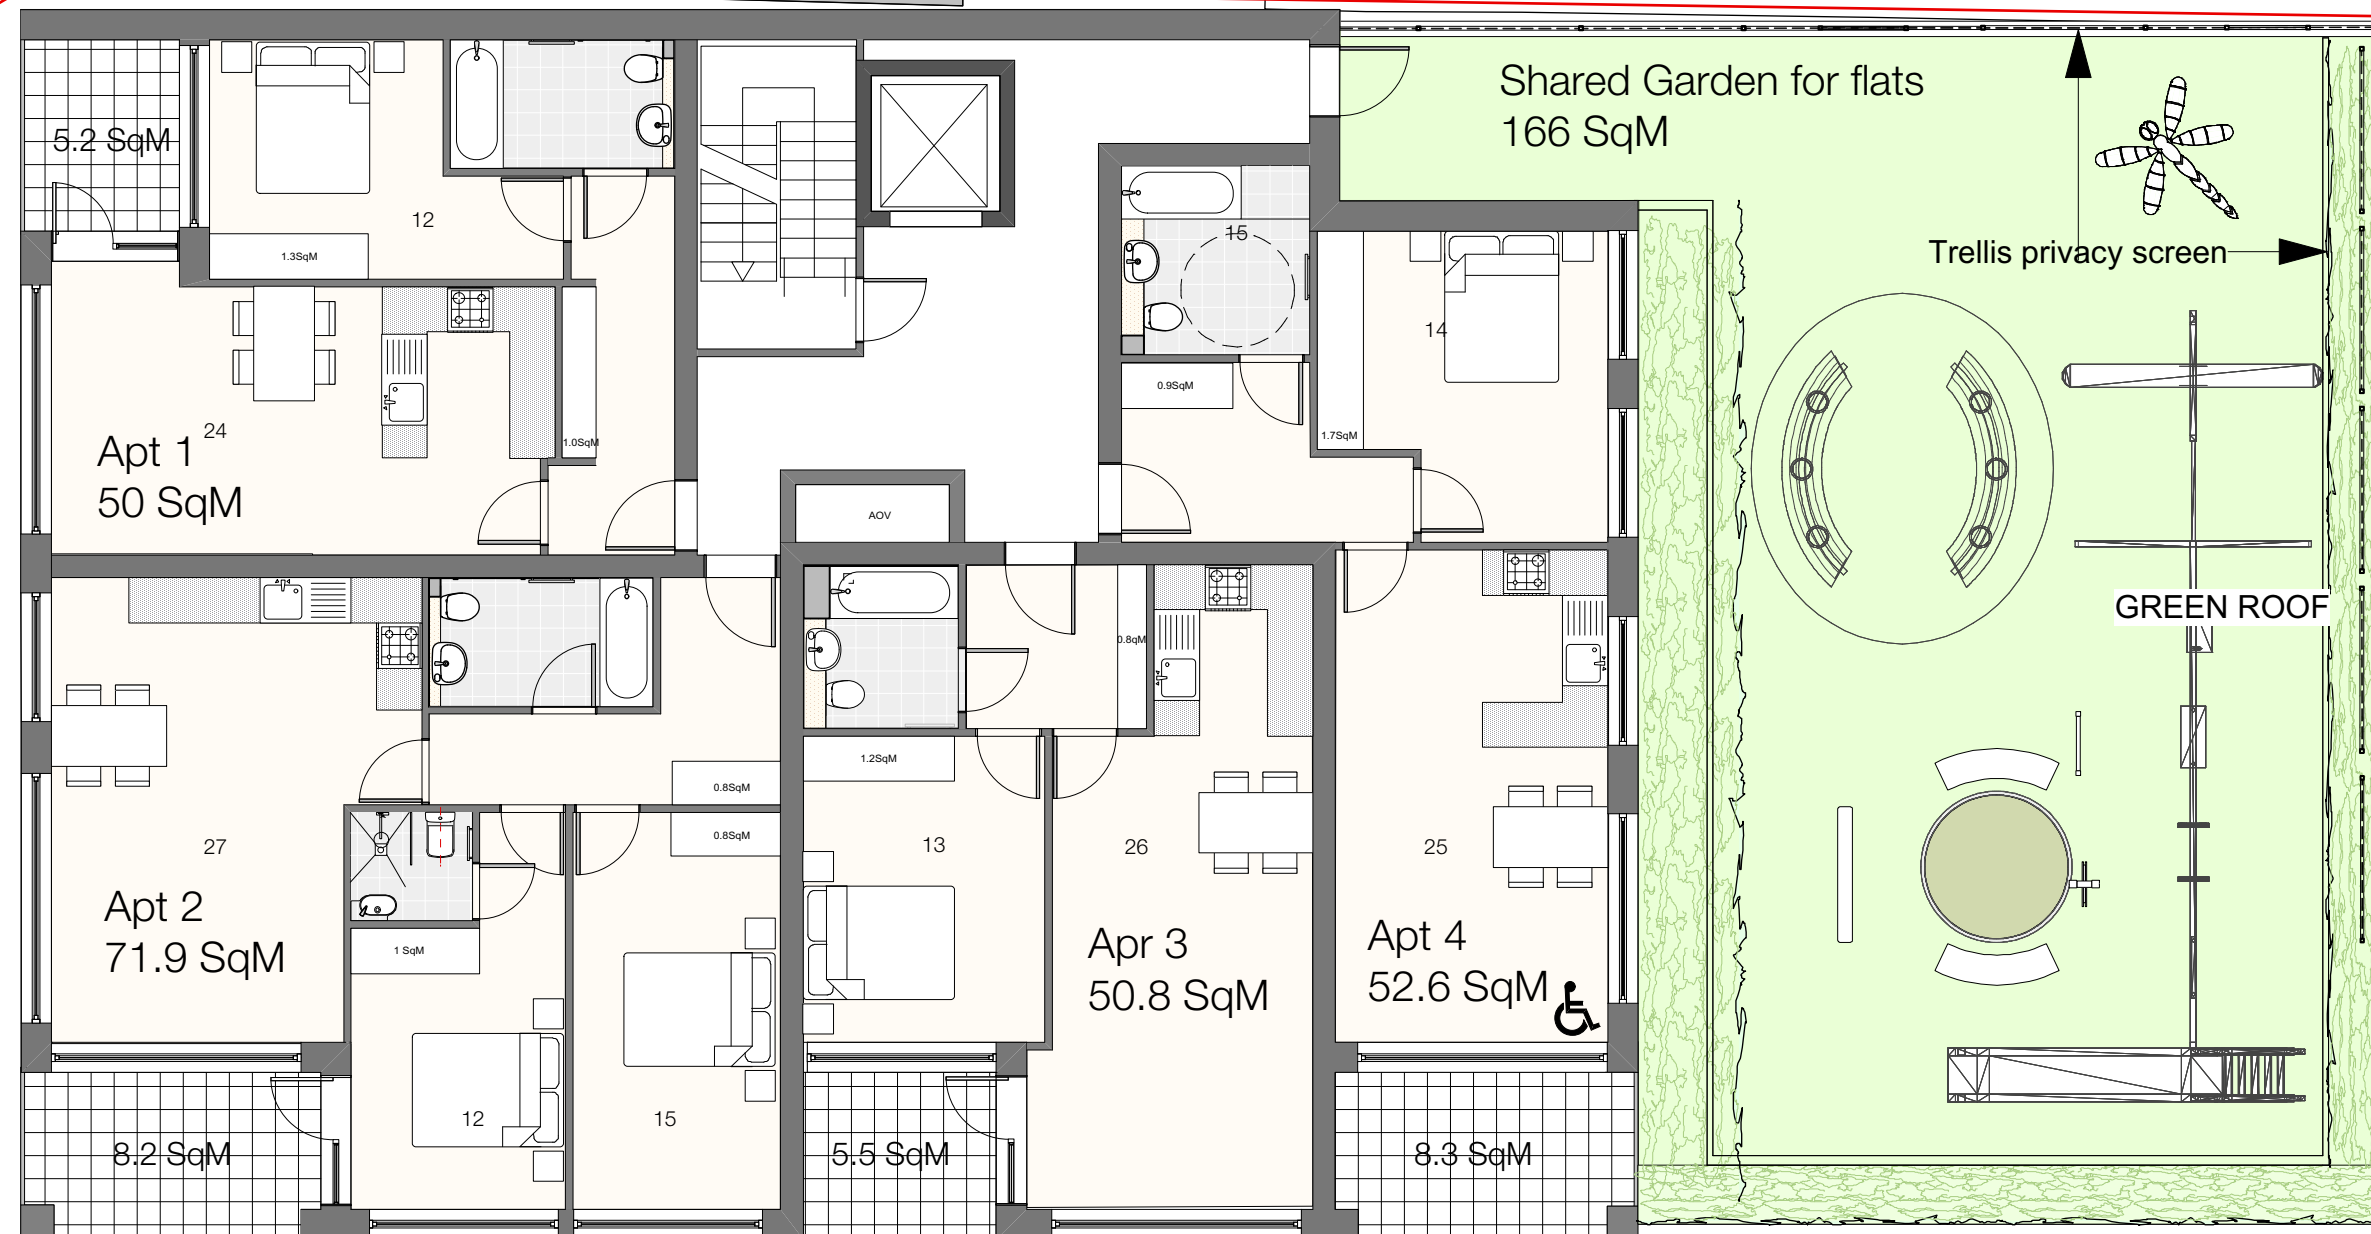



1 Block A - First Floor Plan
Scale: 1:100

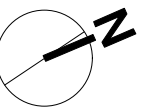

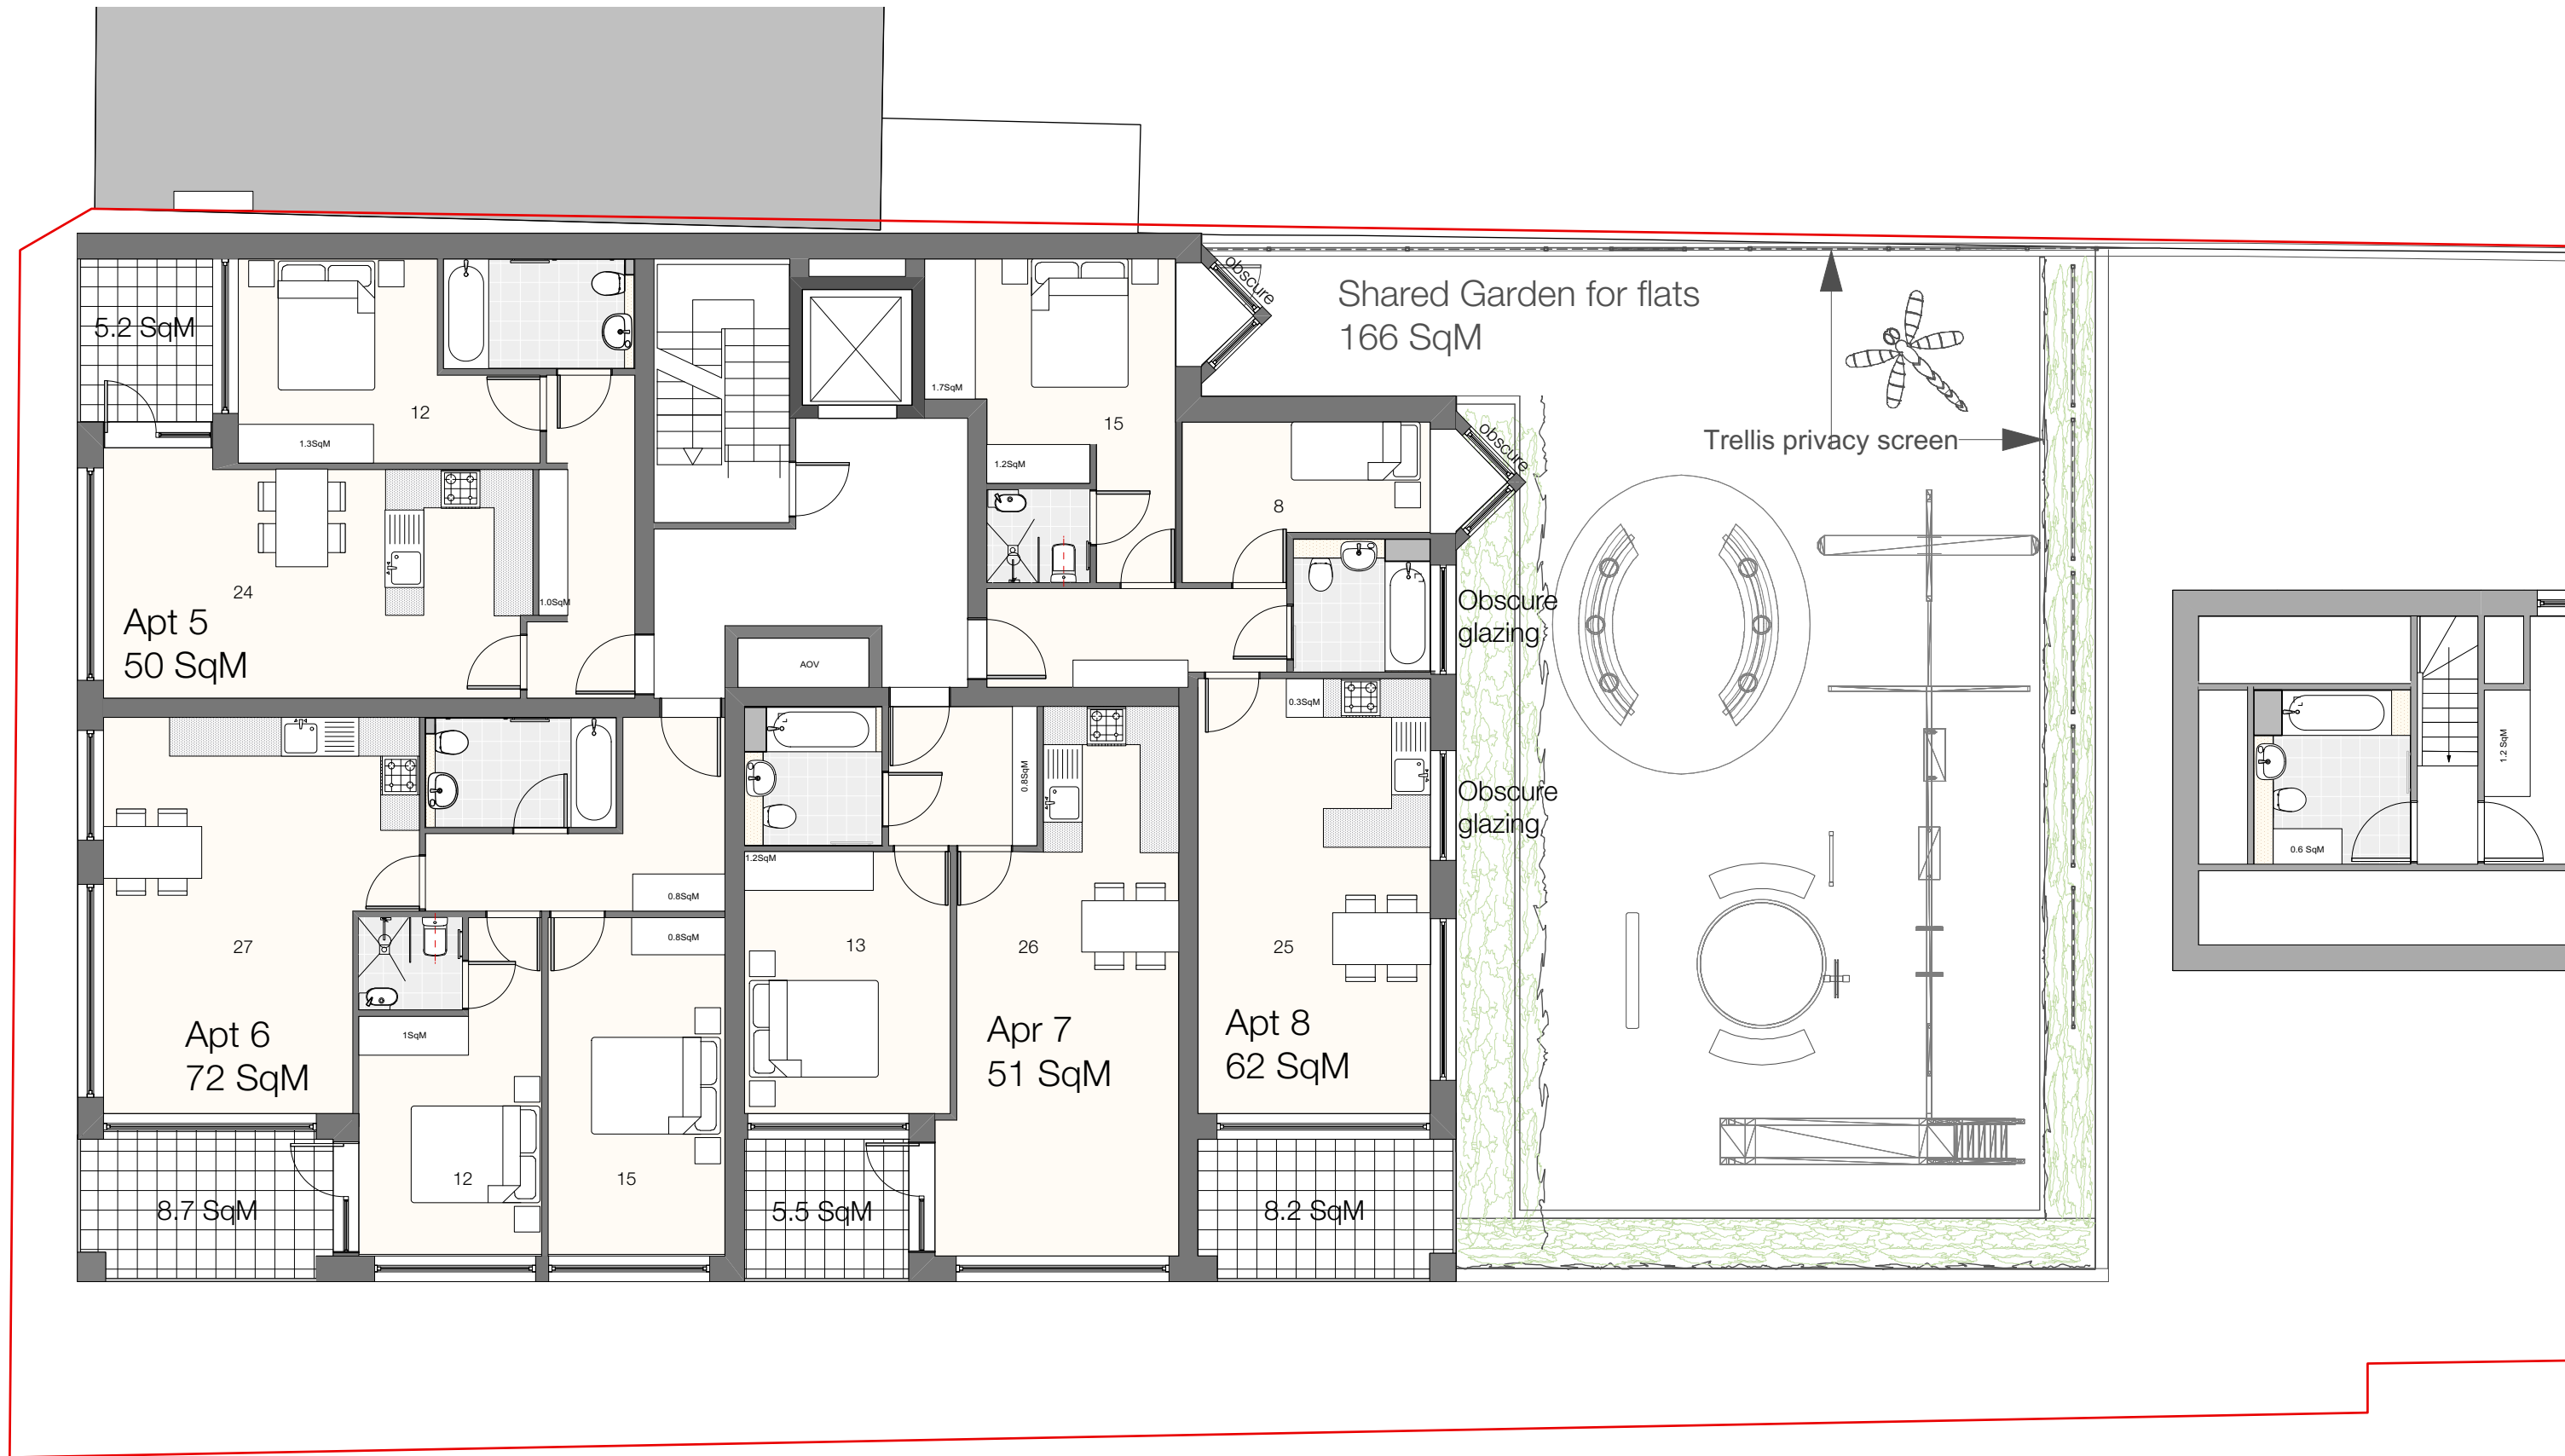



1 Block A - Second Floor Plan
Scale: 1:100

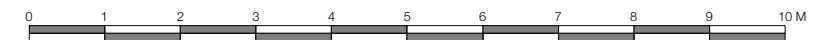

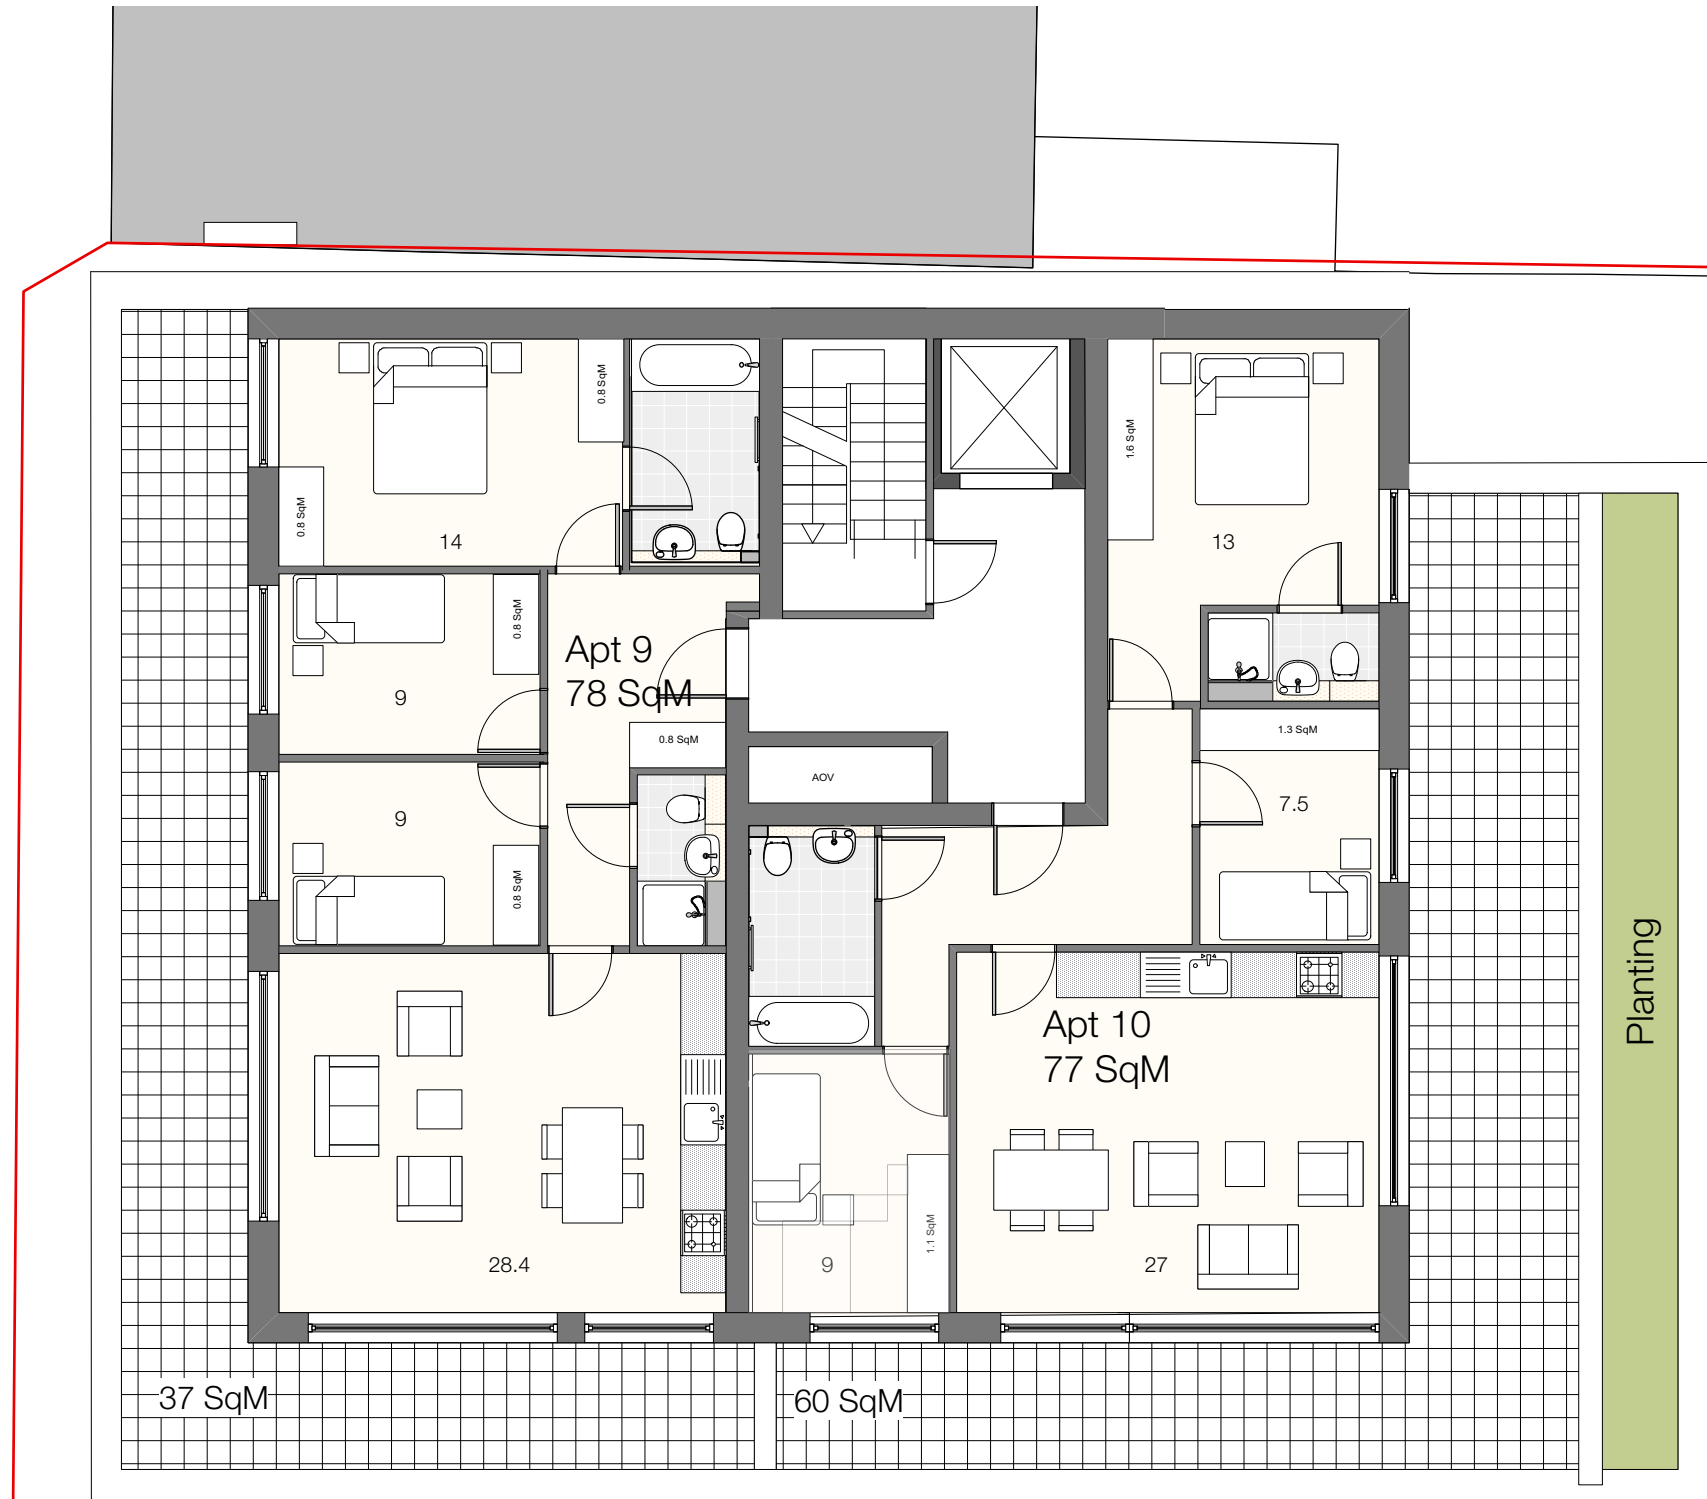


1 Block A - Third Floor Plan
Scale: 1:100

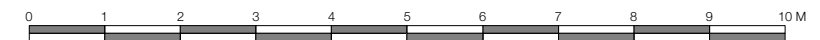

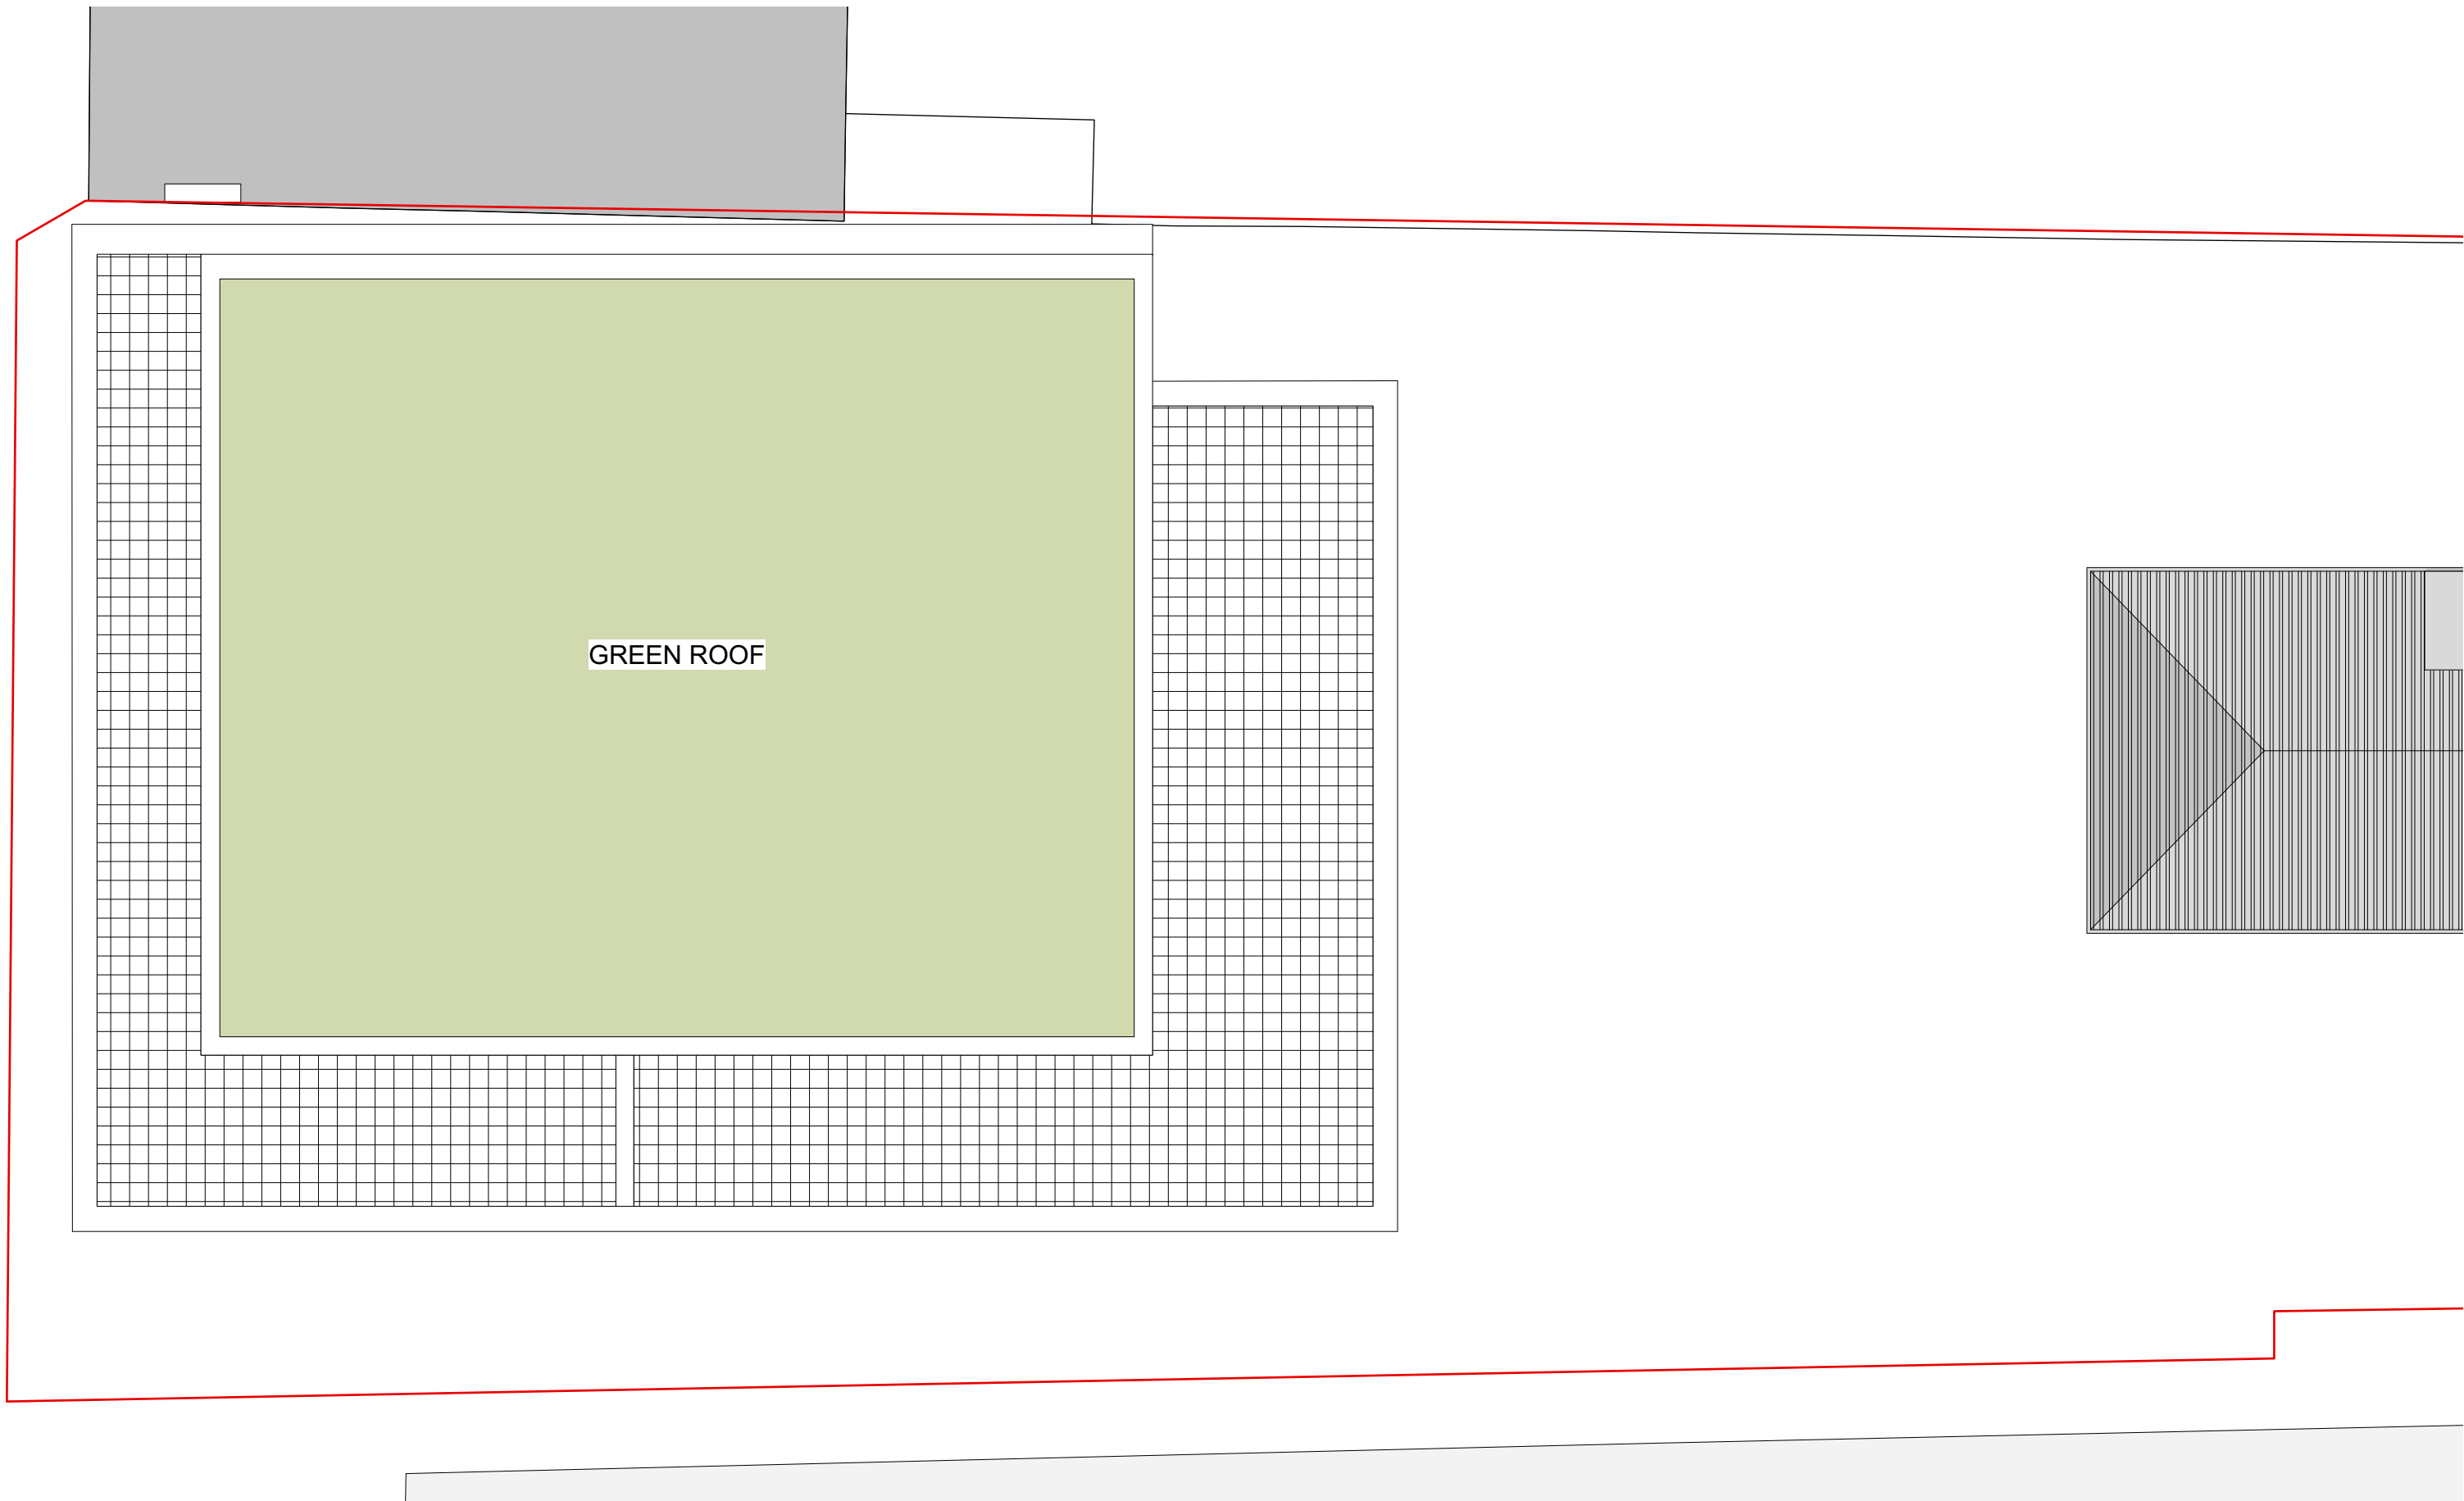


1 Block A - Roof Plan
Scale: 1:100




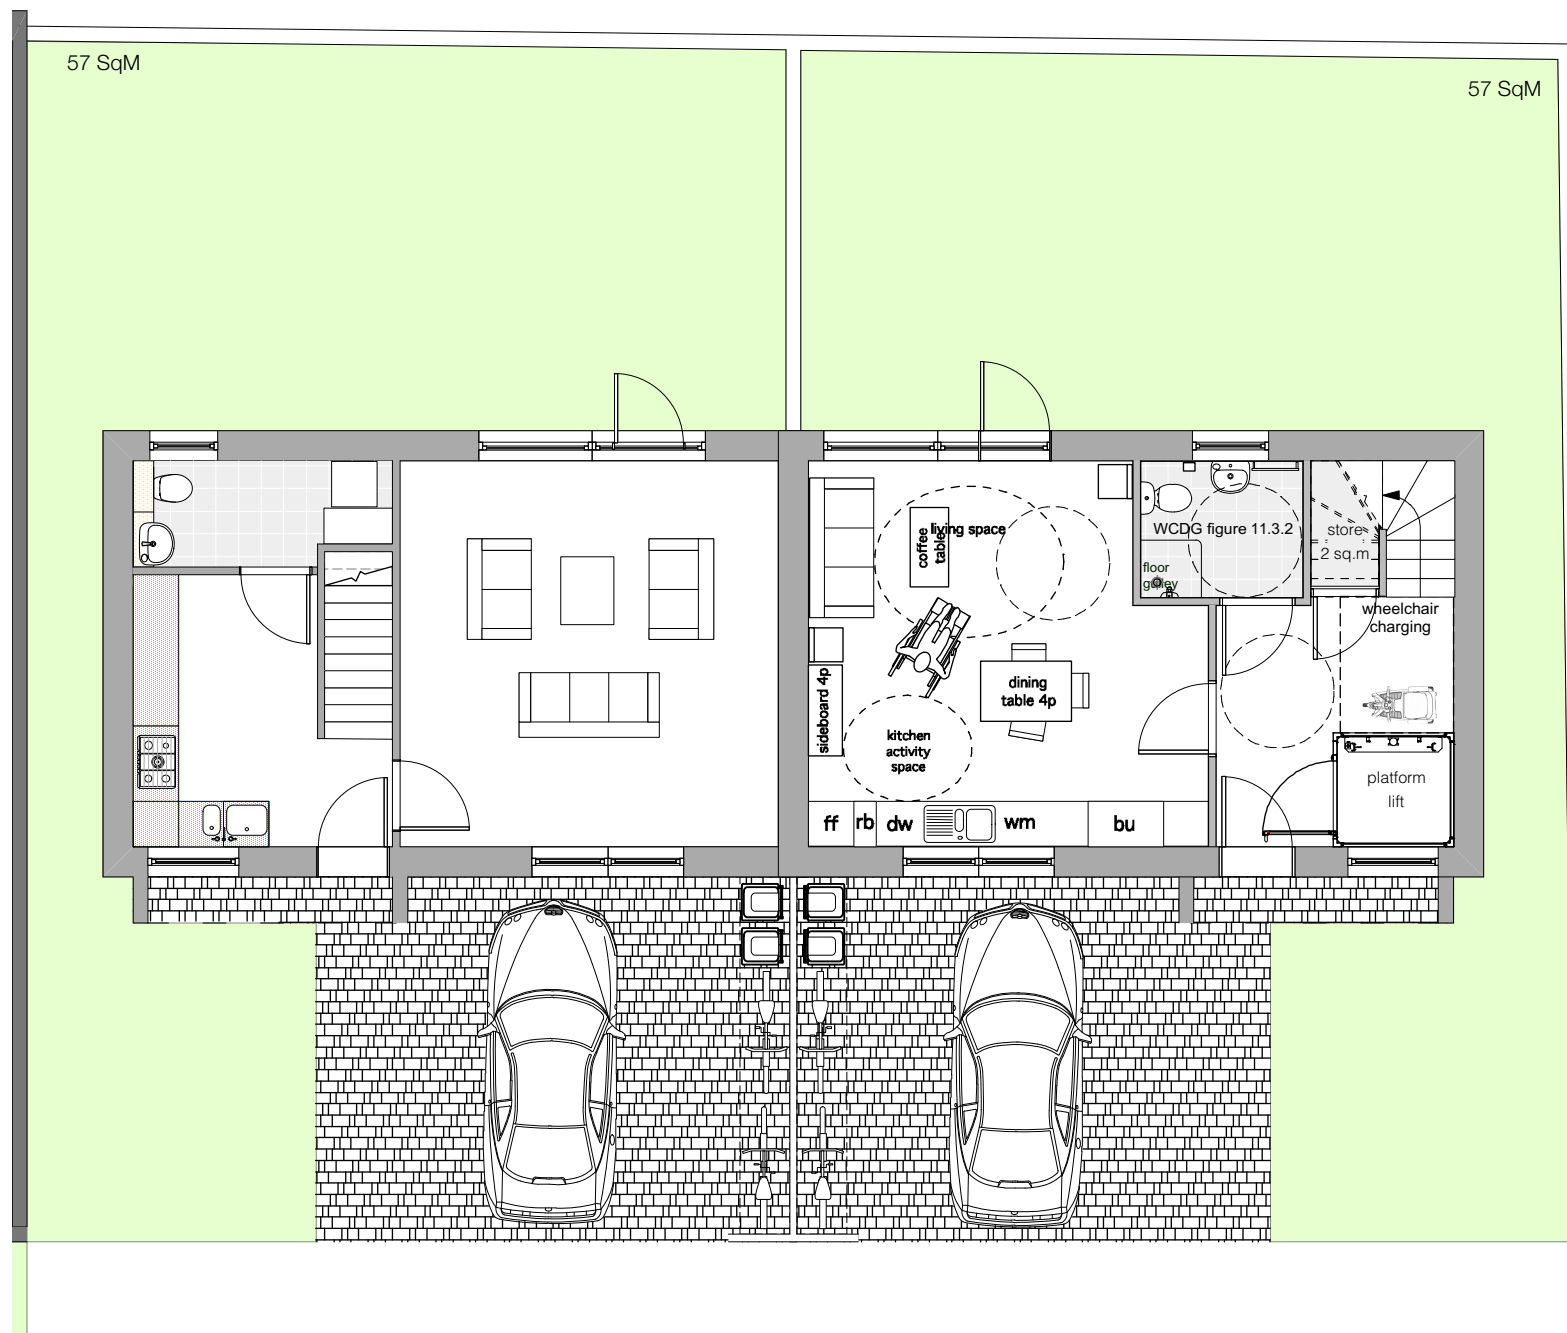


1 Block B - Ground Floor Plan
Scale: 1:100

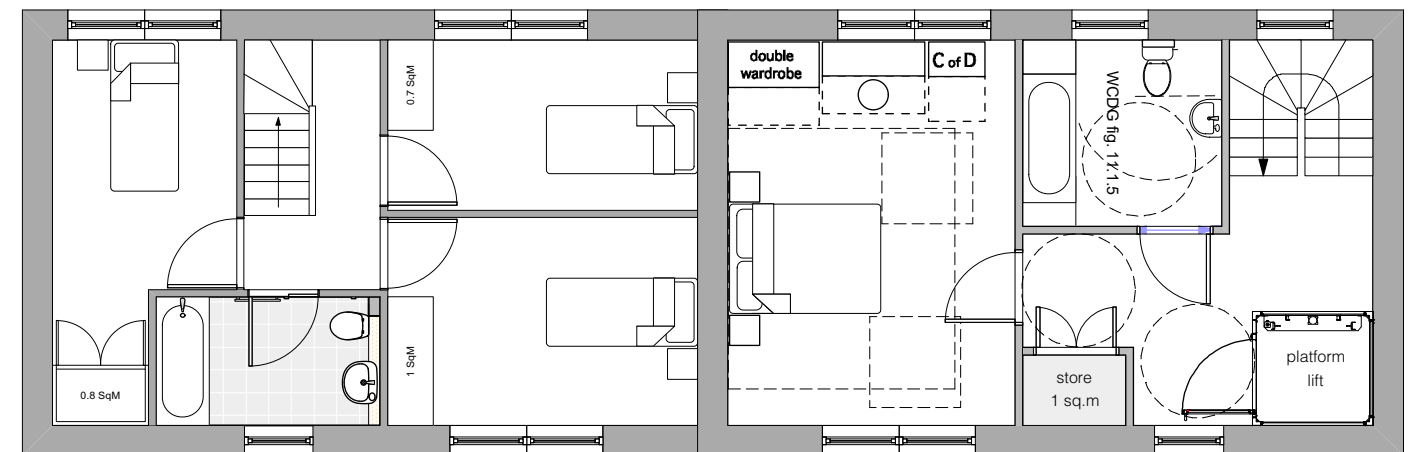


2 Block B - First Floor Plan
Scale: 1:100

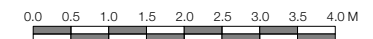


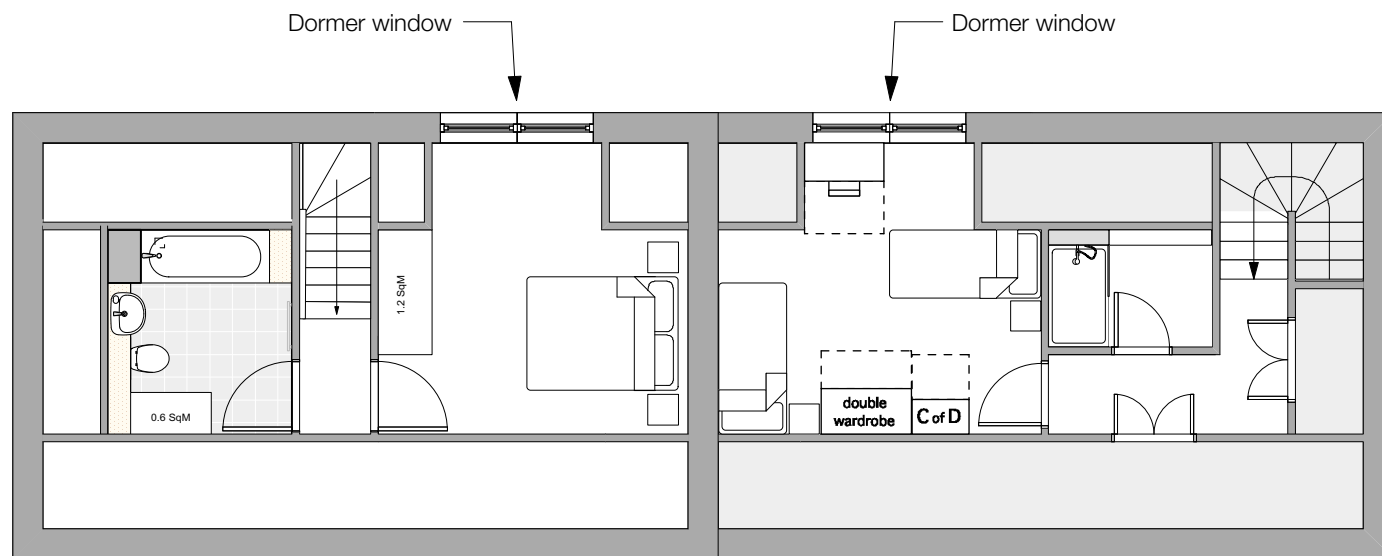


1 Block B - Second Floor Plan
Scale: 1:100

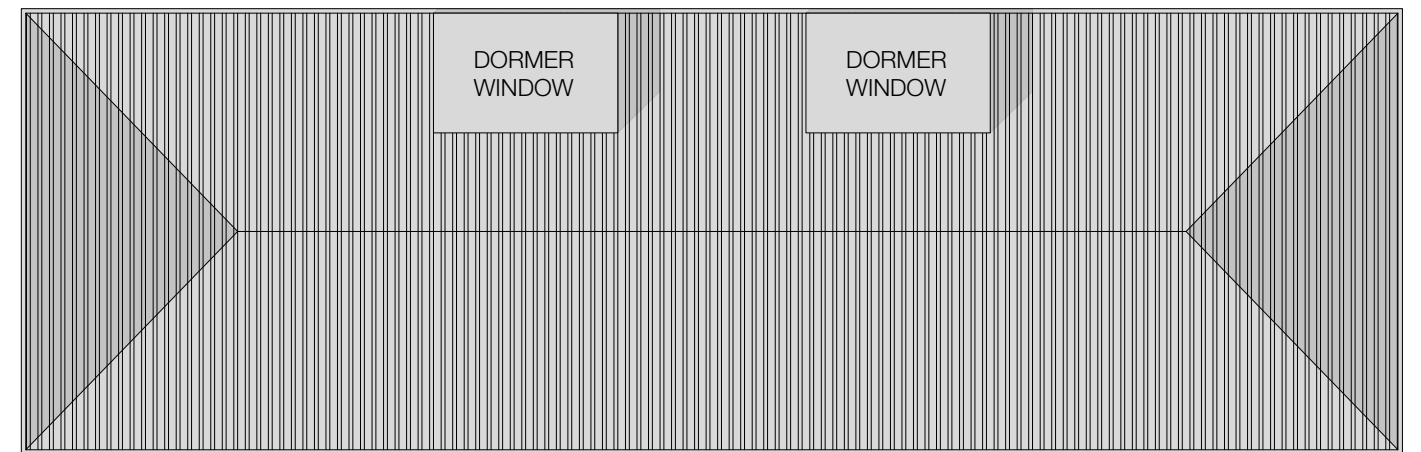


2 Block B - Roof Plan
Scale: 1:100

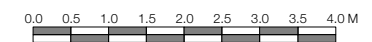

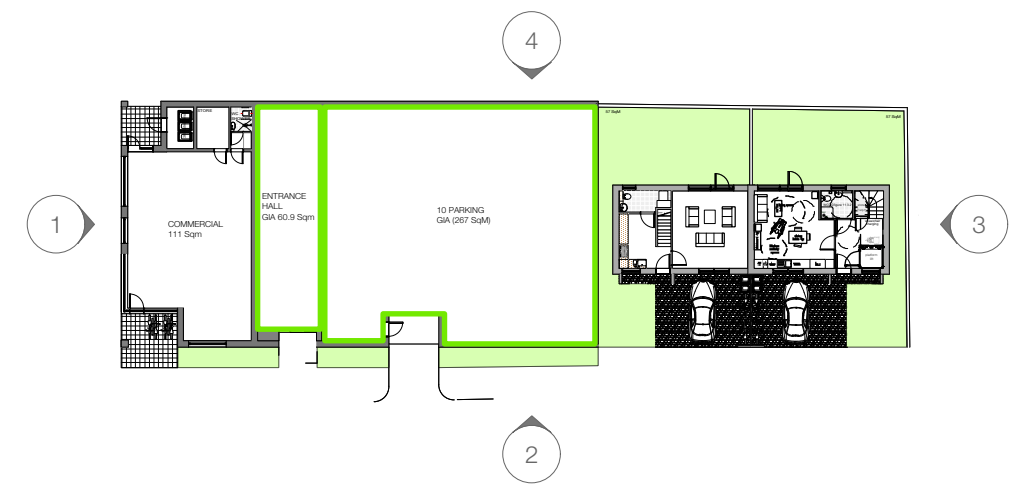

1 South Elevation
Scale: 1:250

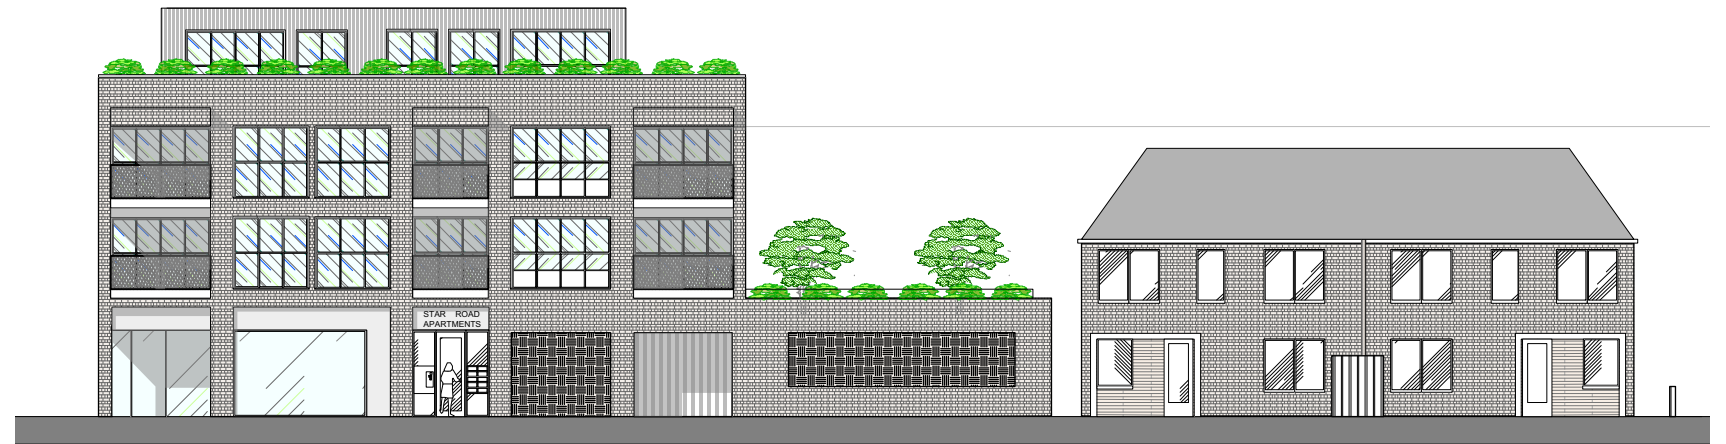

2 East Elevation
Scale: 1:250




3 North Elevation
Scale: 1:250





4 West Elevation
Scale: 1:250



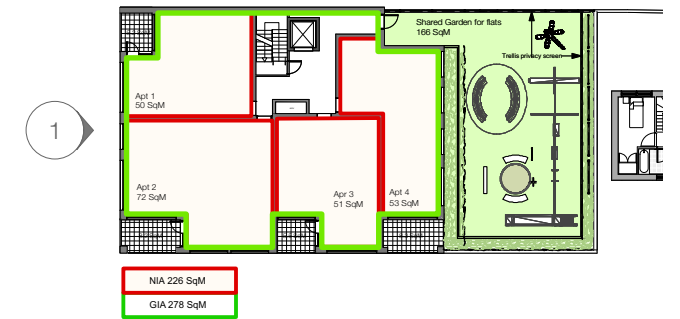

1 Block A - South Elevation
Scale: 1:100

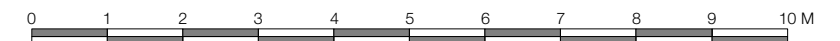


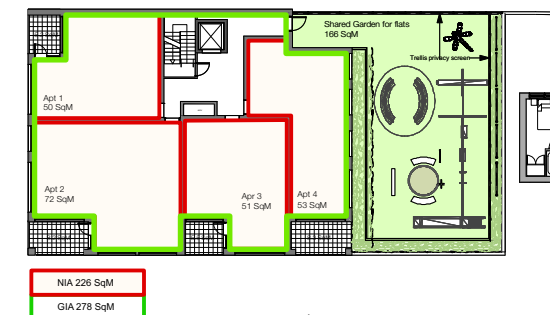


2





1 Block A - East Elevation
Scale: 1:100

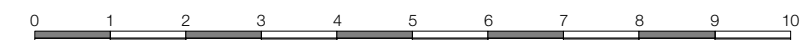

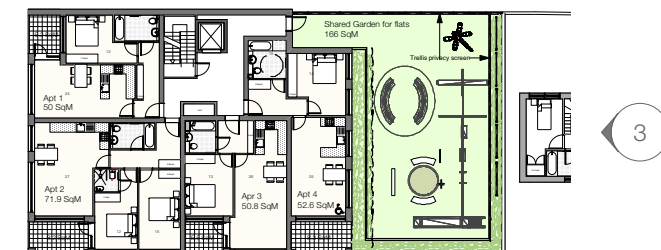

1 Block A - North Elevation
Scale: 1:100

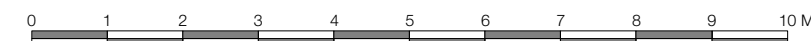

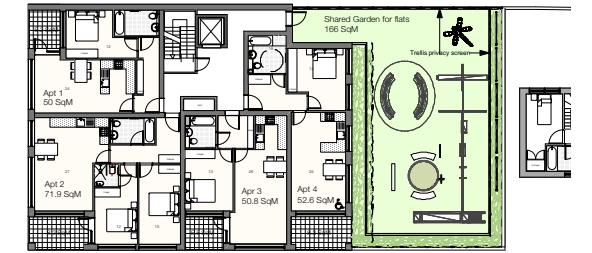

Privacy screen

1650

OPEN BRICKWORK

SECTION A-A


Privacy screen


A

A


1

Block A - West Elevation
Scale: 1:100

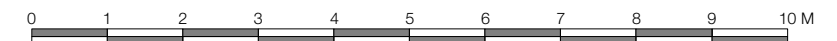


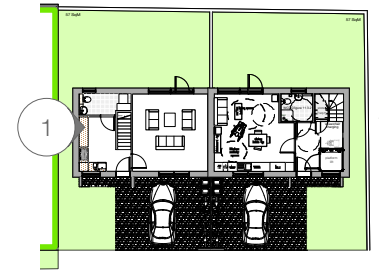

2

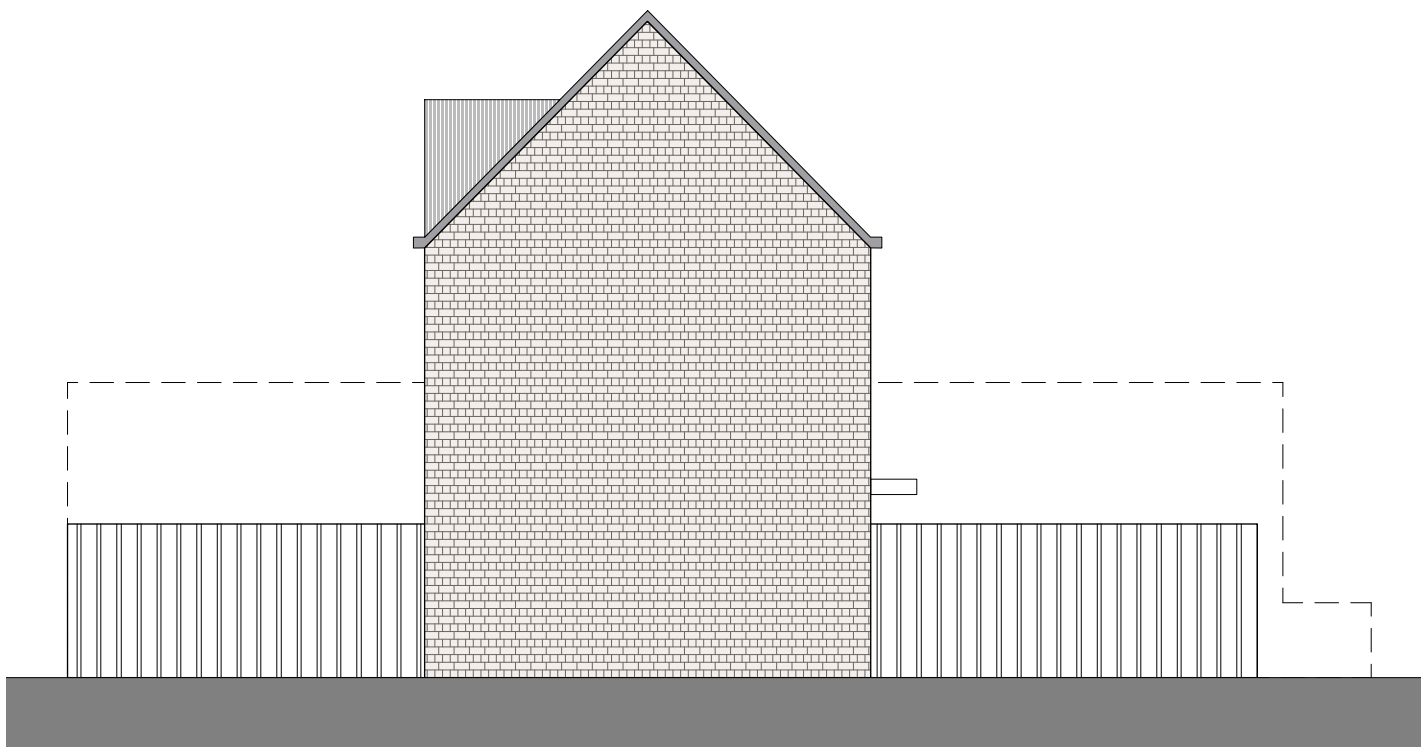


1 Block B - South Elevation
Scale: 1:100

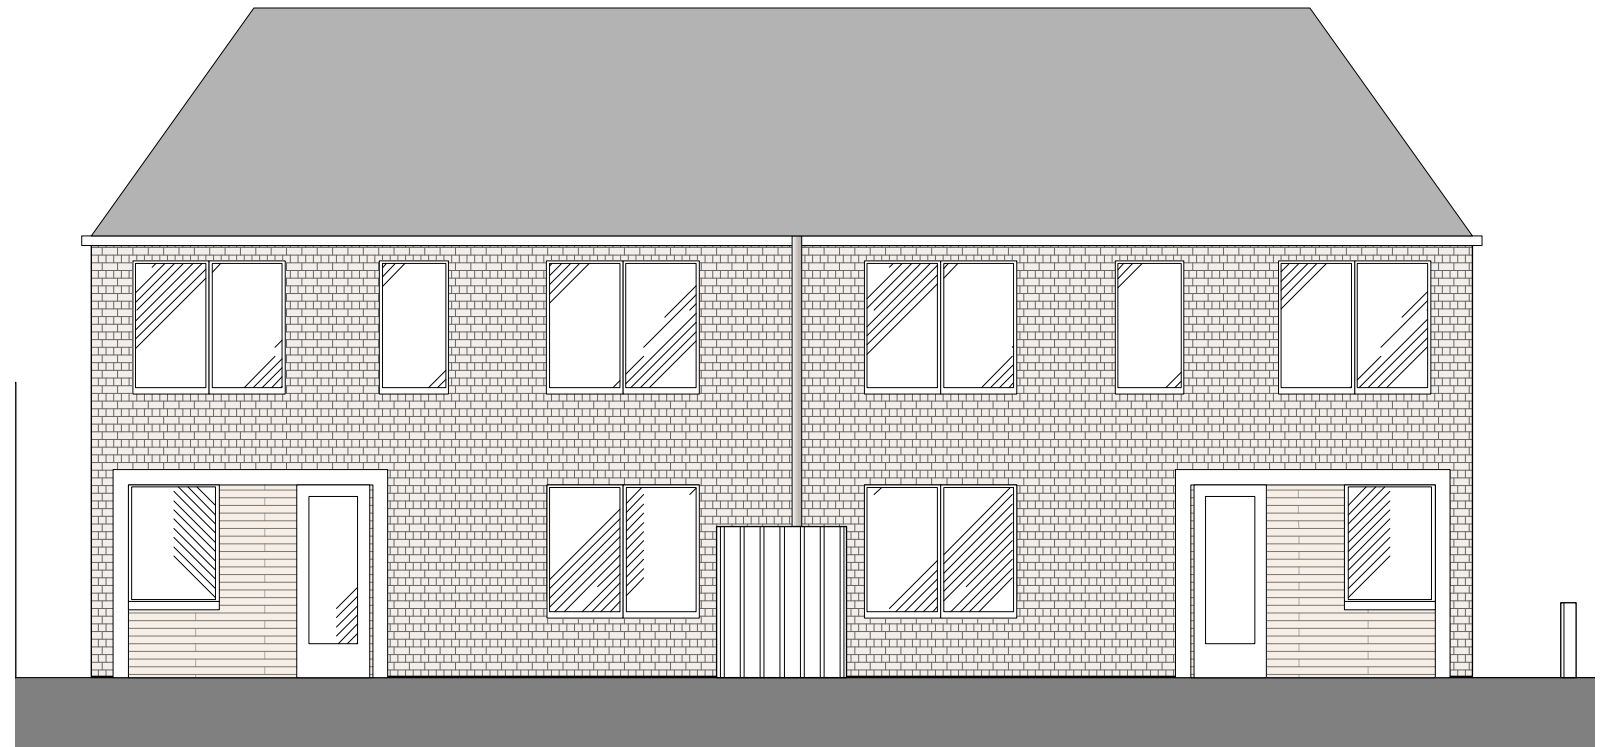


2 Block B - East Elevation
Scale: 1:100



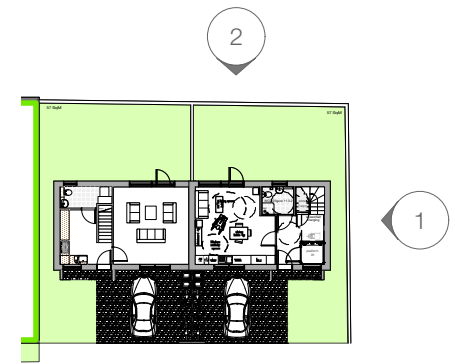

1 Block B - North Elevation
Scale: 1:100

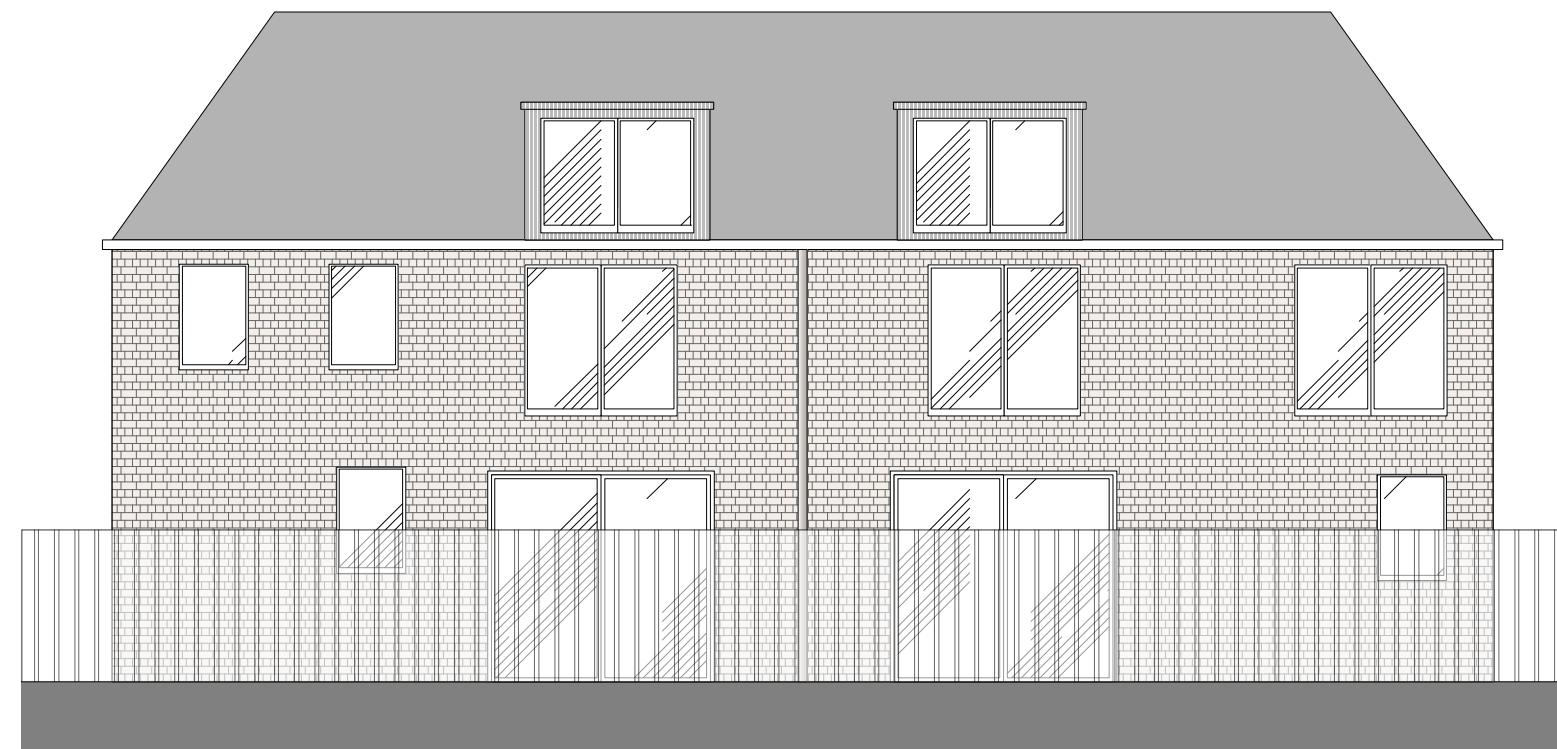

2 Block B - West Elevation
Scale: 1:100

