




SOUTH ELEVATION

Window panels to be
Schuco ASS 50 FD system

Aluminum and timber composite
blank-out panels. Face painted with
ceramic paint in controlled conditions colour:
RAL 7047 light grey

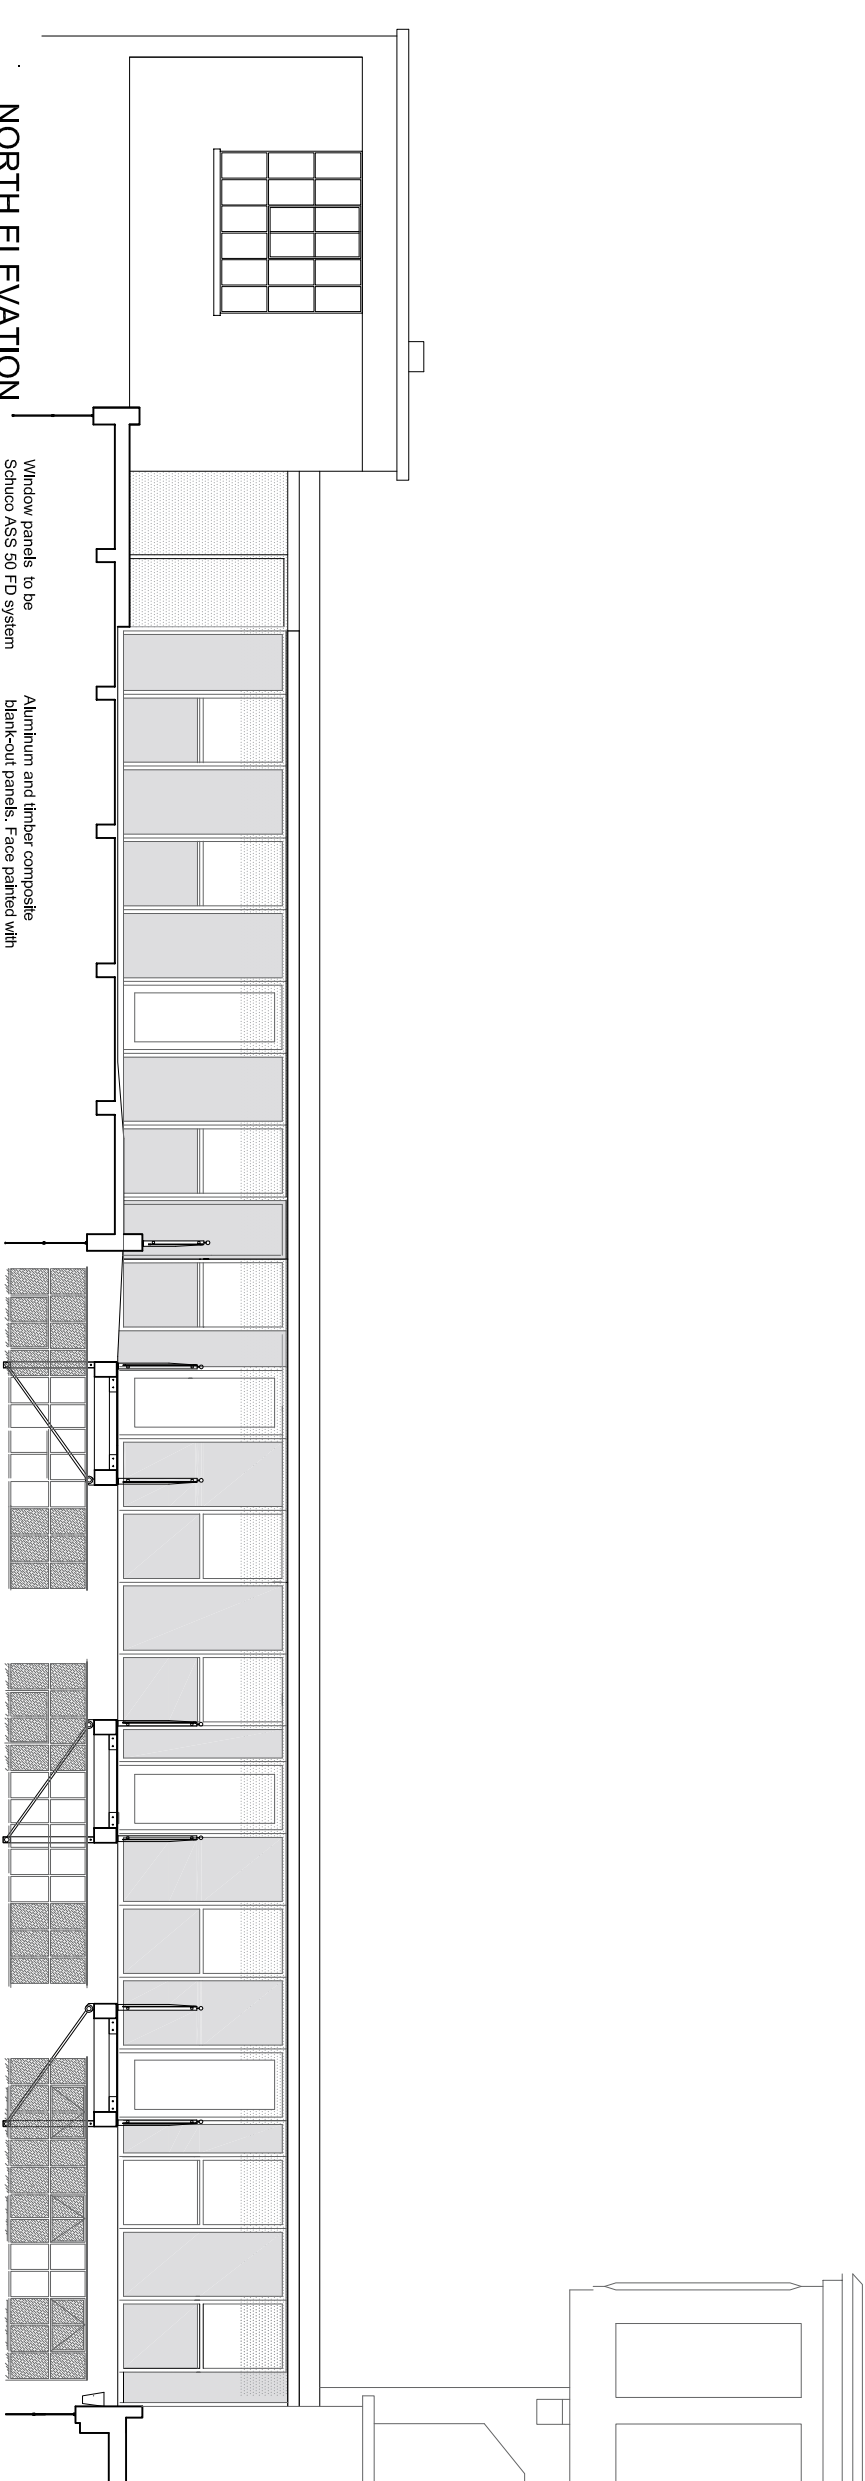

NORTH ELEVATION

Window panels to be
Schuco ASS 50 FD system

Aluminum and timber composite
blank-out panels. Face painted with
ceramic paint in controlled conditions colour:
RAL 7047 light grey

PROJECT NO.		DRAWING NO.		REVISION		PROJECT ENTERPRISE HOUSE BLYTH ROAD, HAYES <
-------------	--	-------------	--	----------	--	--

Rev. B Correction at south east corner of roof 03.17

Rev. A Redrawn to show walkway connections 05.16