
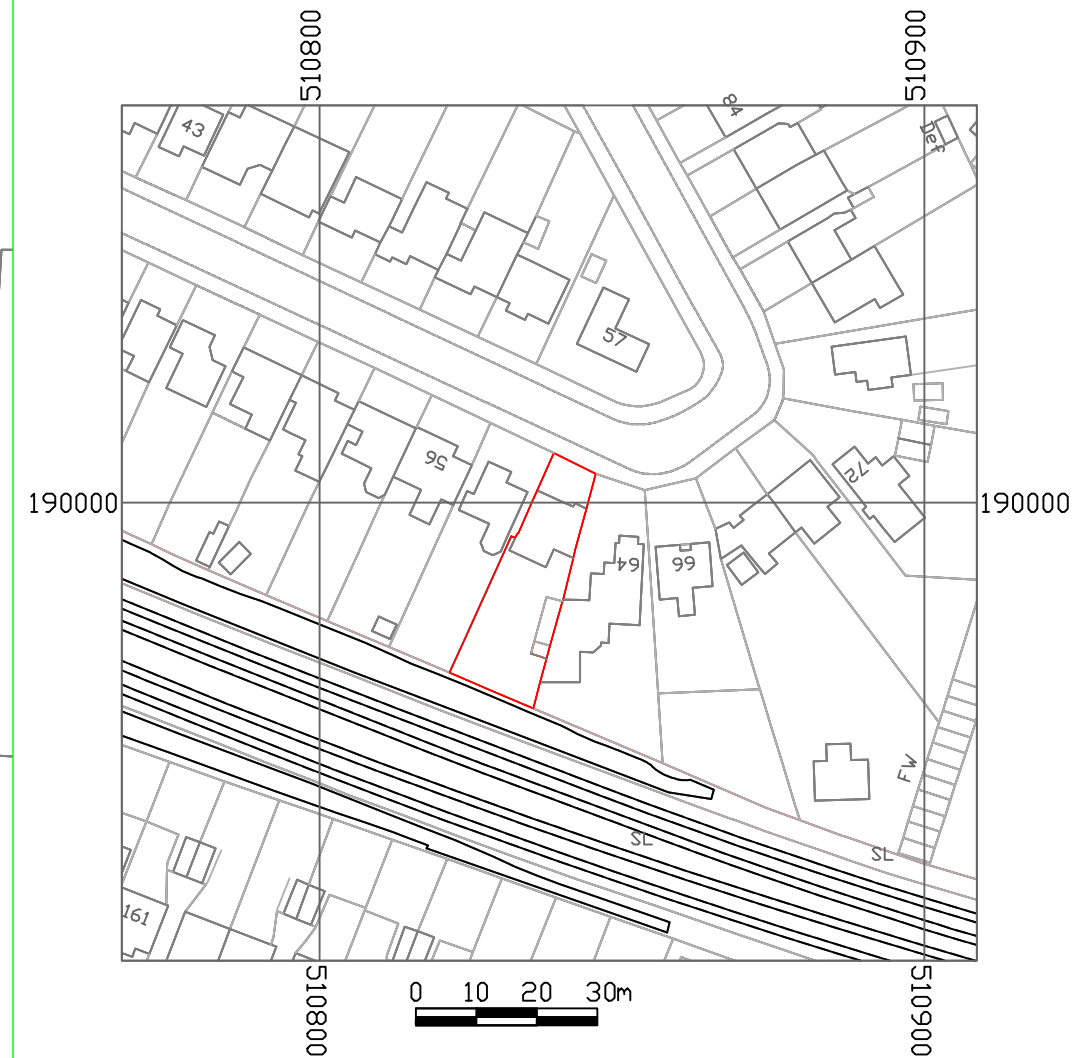


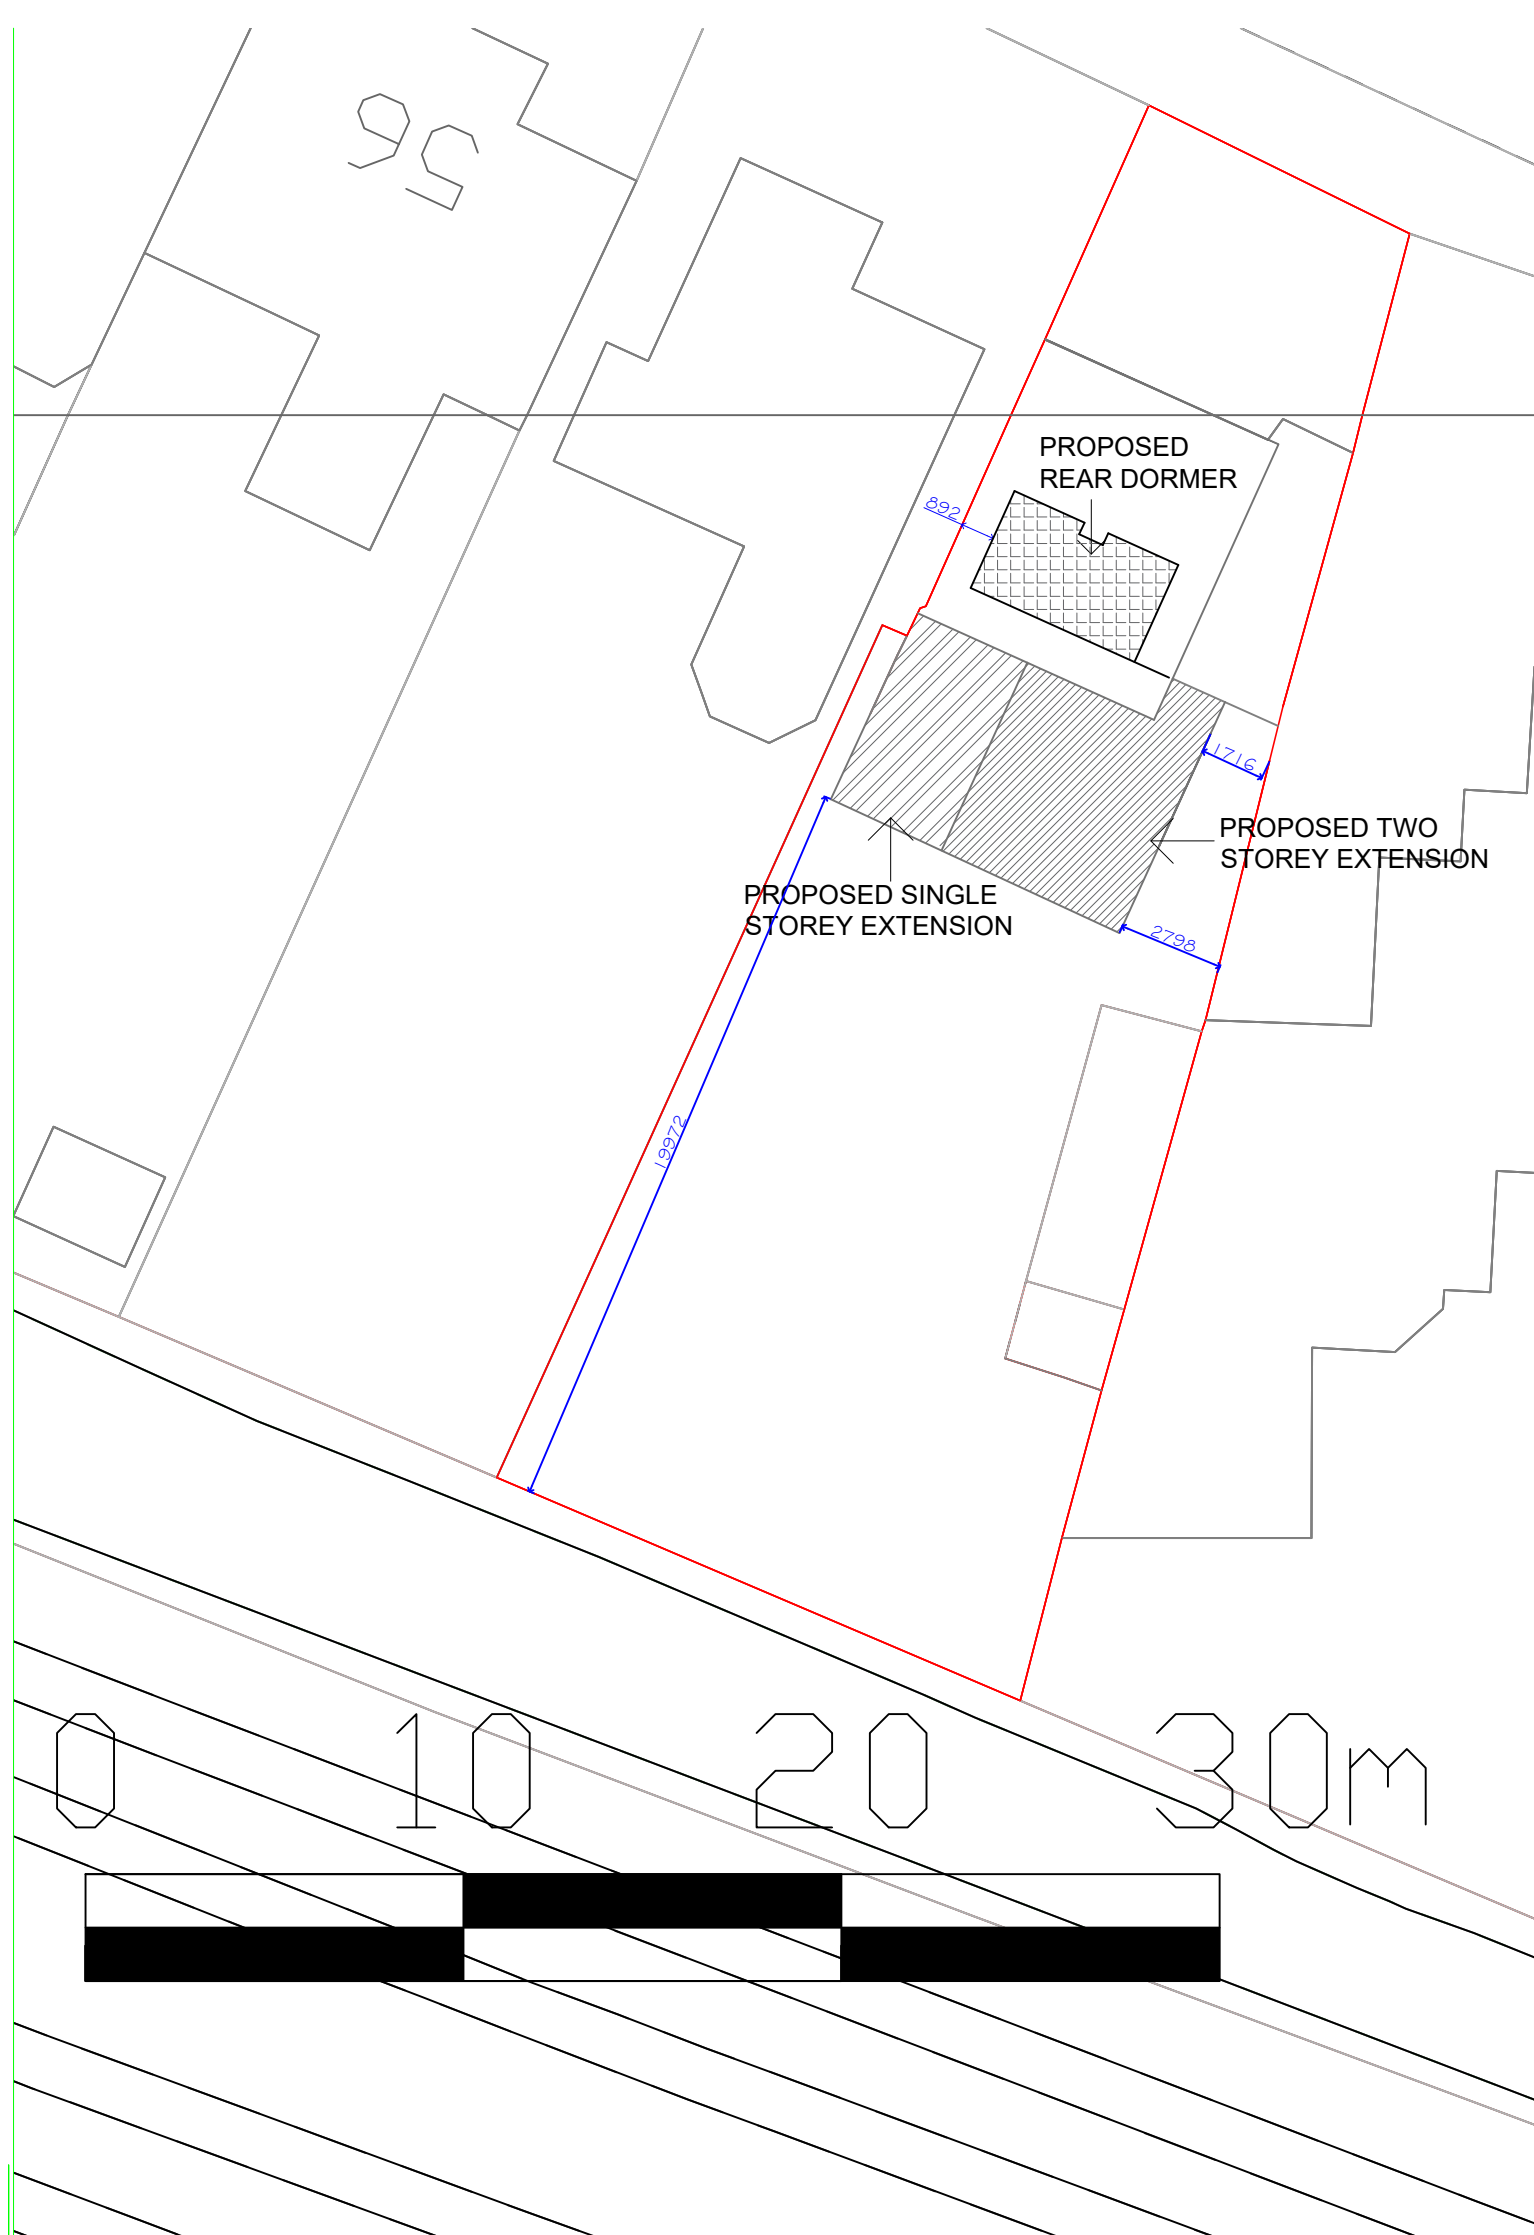

NOTES -

Drainage subject to a visit by the builder and assessment of existing drains.

Builder to visit prior to commencing work to confirm building details.

Party wall act may be required and is the responsibility of the homeowner, we can advise if required.

Please review our Terms and Conditions on our website www.binneyandsimsdesign.co.uk

Site plans and Location plans purchased from streetwise.net and are subject to their terms and conditions.

Drawings are subject to building control.

Copyright— © 2019

Client:Musa

Site Address:
60 Woodford Crescent
Pinner
HA5 3TX

Scale :1/1250 & 1/200

Drawn By : KSD

Date :15th August 2019

Drawing No 469/5 SPLP

