




Existing East elevation



Existing West elevation

6 Spencer Close, Uxbridge

Drawing: Existing East & West elevations	
Scale: 1:50@A2, 1:100@A4	Drawn: EJ
Status: Survey - 1B	Date: Oct 2018
Ref: 368-002	Revision: -

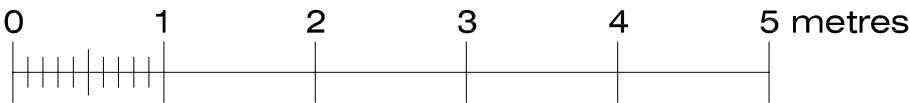

Jarvis Jefferies Architects LLP
Teazle Barn, Whitfield, Gloucester, GL12 8DU
Telephone: +44 (0)1454 260545
Mobile: +44 (0)7968097562
E-Mail: info@jarvisjefferies.co.uk
Web: www.jarvisjefferiesarchitects.com