



Proposed East Elevation



Proposed West Elevation

6 Spencer Close, Uxbridge

Drawing: Proposed East & West elevations

Scale: 1:50@A2, 1:100@A4


Status: Planning

Ref: 368-012

Drawn: TJ

Date: Jan 2019

Revision: -

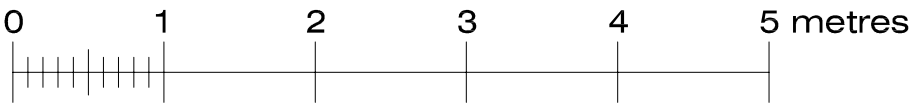

Jarvis Jefferies Architects LLP

Teazle Barn, Whitfield, Gloucester, GL12 8DU

Telephone: +44 (0)1454 260545

Mobile: +44 (0)7968097562

E-Mail: info@jarvisjefferies.co.uk

Web: www.jarvisjefferiesarchitects.com