




**Proposed
Rear Elevation**

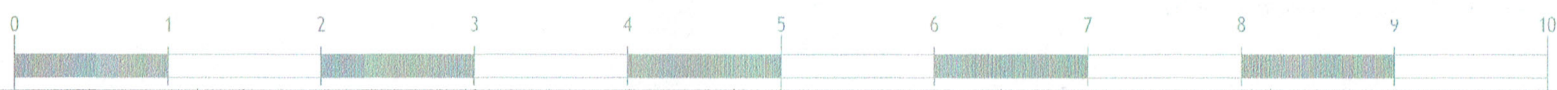

AHA Architect Tel: +44 (0)7831 818296 alexanderhobbs@hotmail.com 4 Heads Mews London W11 2QL ALEXANDER HOBBS ASSOCIATES	NOTES: No scaled dimensions to be taken from this drawing. All dimensions to be site checked	Client: AYESHA SIDDIKA Job Title: 59 Mellow Lane- East, London UB4 8ES	Scale 1.50@A3 Date Oct 2016	Drawing title Proposed Rear Elevation Drg. No. 16/09/09	Rev. A
---	--	--	---	---	--------------------------