



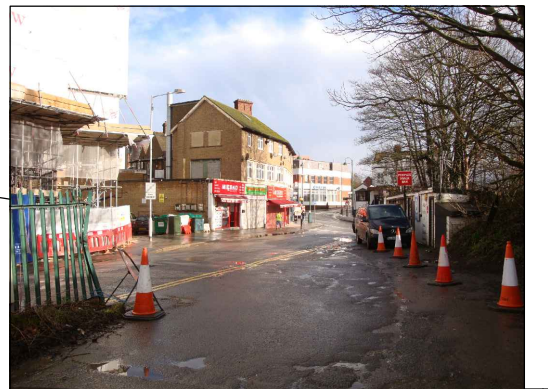

Rev	Revision notes	Initials	Date

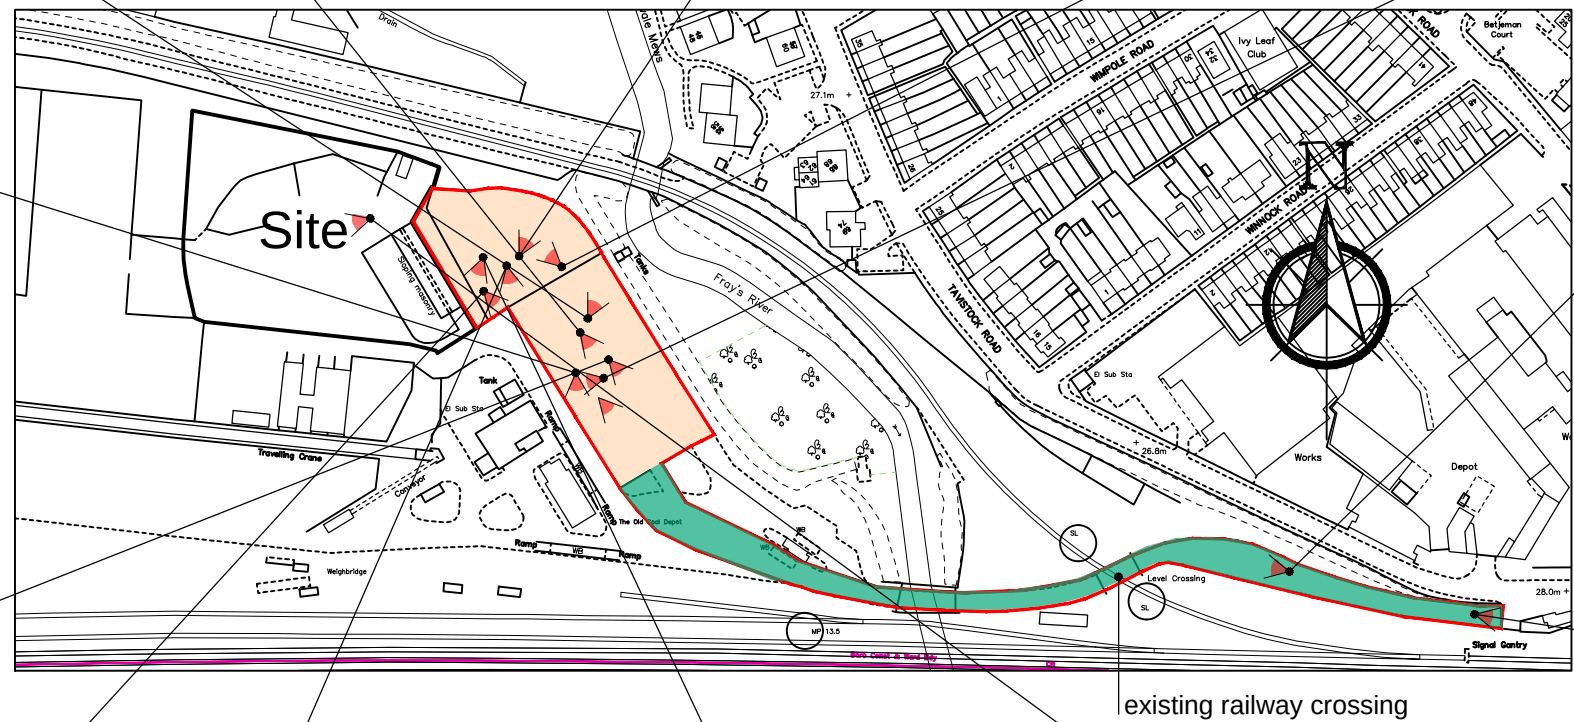

HILLINGDON
 LONDON
 RESIDENTS SERVICES
 CAPITAL PROGRAMME & PLANNED WORKS
 2E/10, CIVIC CENTRE, UXBRIDGE, UB8 1UW
 Tel: 01895 250 111 Fax: 01895 277 224

PROJECT
 Household Waste and Recycling Centre
 Old Coal Depot Site, Tavistock Road,
 West Drayton

DESCRIPTION
 Existing Site Plan and Photos

SCALE AS SHOWN@A3	DRAWN BY DB	CHECKED BY	DATE JUN 2019
DRAWING No.			REV.
2019/D/278/P/02			