



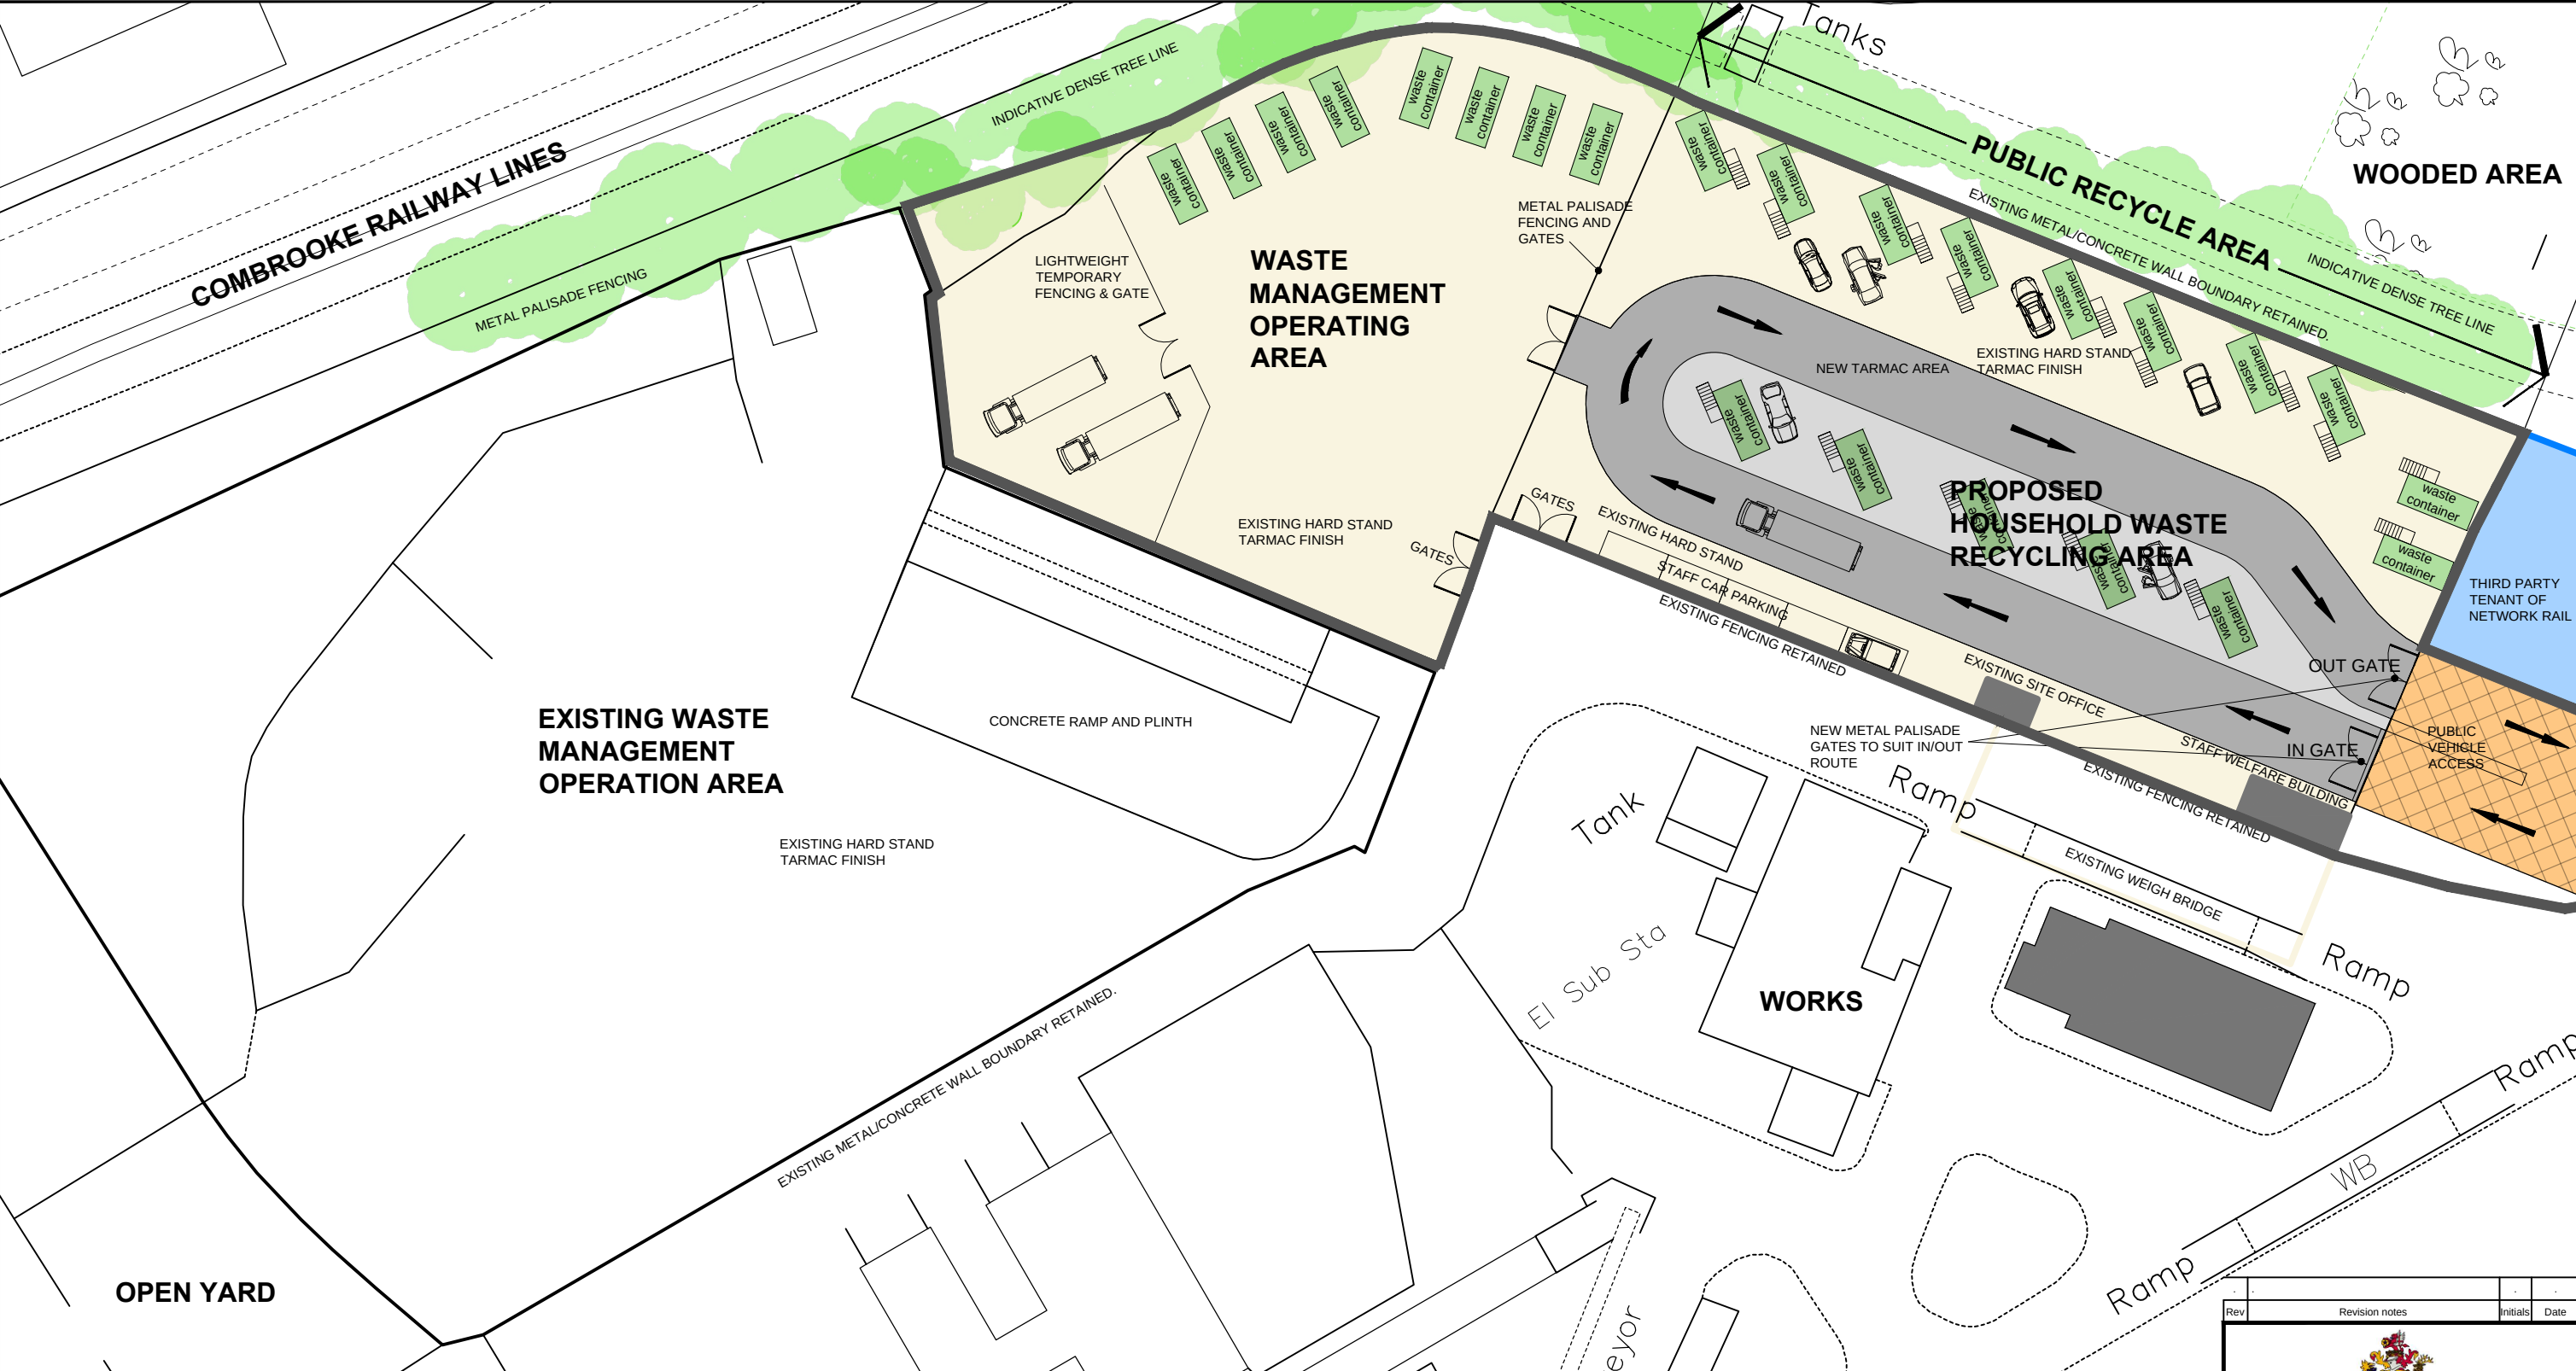

OPEN YARD


KEY

-  THIRD PARTY TENANT OF NETWORK RAIL
-  VEHICULAR PUBLIC ACCESS
-  VEHICULAR TRADE & EXISTING ACCESS
-  WEIGH BRIDGE
-  NEW TARMACED AREA
-  EXISTING HARD STAND / TARMAC AREA

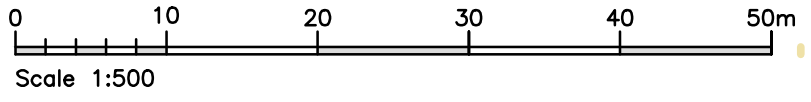

NOTES:

- 1) Vehicular route to be marked out by temporary cones, to allow flexibility in lorry manoeuvring etc / bin change - over.
- 2) Central area to be tarmaced surface to allow for additional bins /receptacles.

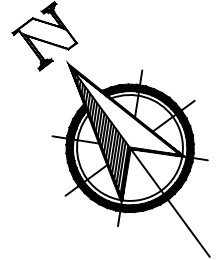

Rev	Revision notes	Initials	Date



RESIDENTS SERVICES
CAPITAL PROGRAMME PLANNED WORKS SERVICE
2E/10, CIVIC CENTRE, UXBRIDGE, UB8 1UW
Tel: 01895 250 111 Fax: 01895 277 224

PROJECT
Household Waste and Recycling Centre
Old Coal Depot Site, Tavistock Road,
West Drayton

DESCRIPTION
Proposed Site Plan

SCALE 1:500@A3	DRAWN BY DB	CHECKED BY	DATE JUN 2019
DRAWING No. 2019/D/278/P/03			REV.