
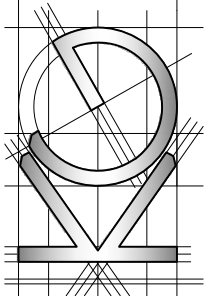


All work to comply with
current building regulations
and codes of practice
Do not scale from drawings
all dimensions to be checked
on site before the start of
any work

All Proposed External Materials to Match
Existing External Materials

Any Proposed Windows to Flank wall to be
Obscure Glazed and Non-Opening below
1.7m from FFL

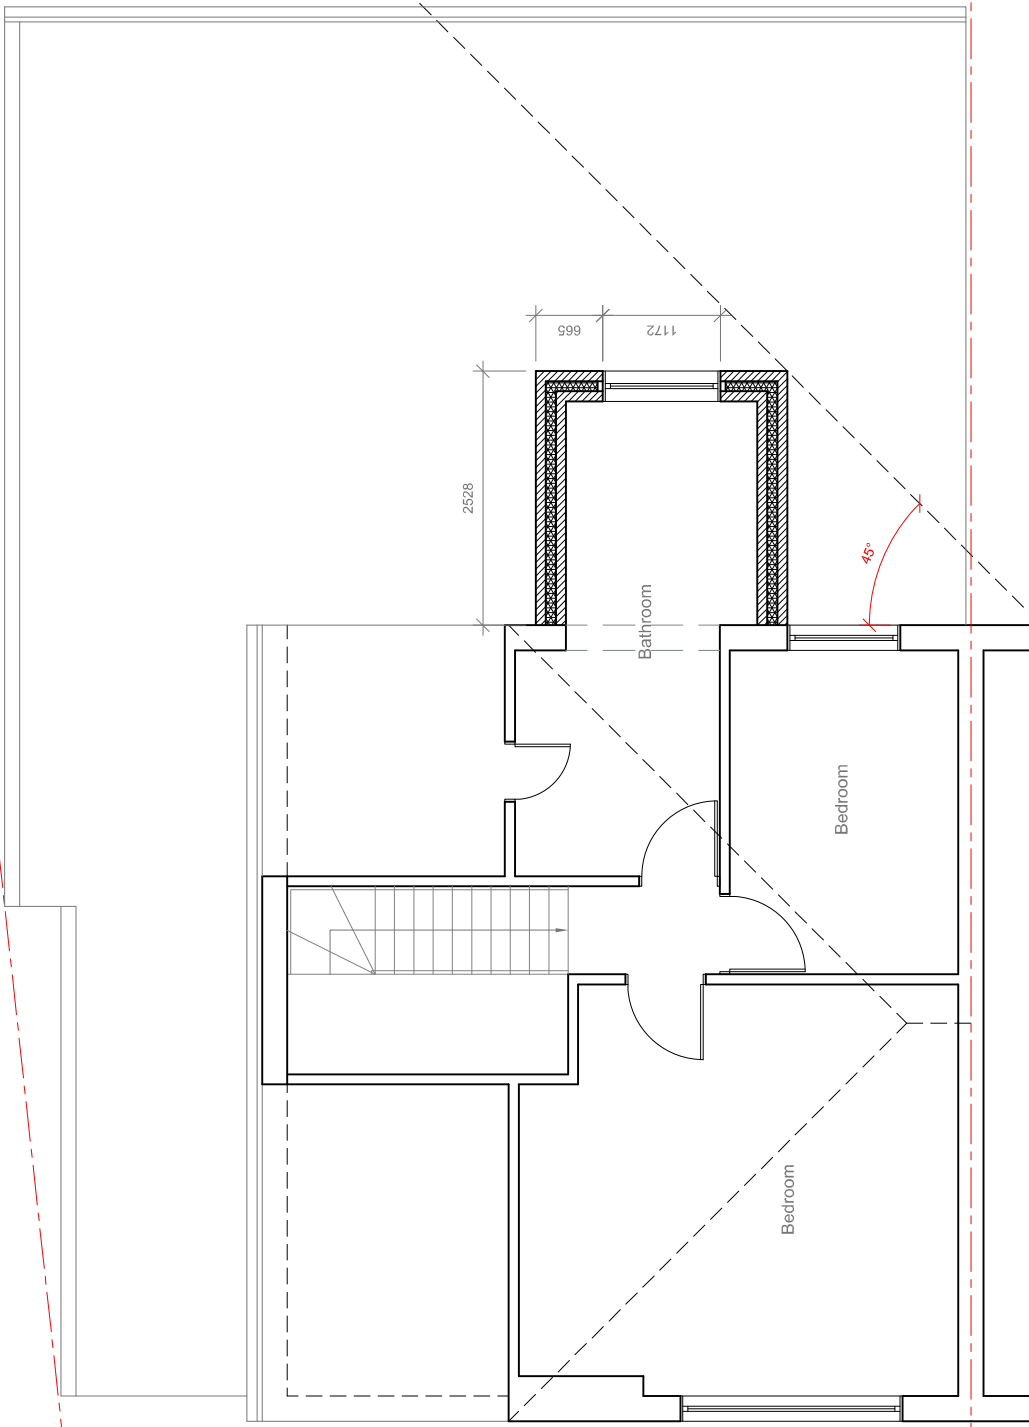

Site Address: 25 Orchard Waye Hillingdon UB8 2BN	Drawing Content: Proposed First Floor Plan	Drawings No: 25orchardwaye/2022/05	Date Drawn: 10th February 2022	Planning Issue	
				Revision:	7
1	2	1:50	Drawn By: KG	6	8