




All work to comply with current building regulations and codes of practice  
Do not scale from drawings  
all dimensions to be checked on site before the start of any work  
All Proposed External Materials to Match Existing External Materials  
Any Proposed Windows to Flank wall to be Obscure Glazed and Non-Opening below 1.7m from FFL

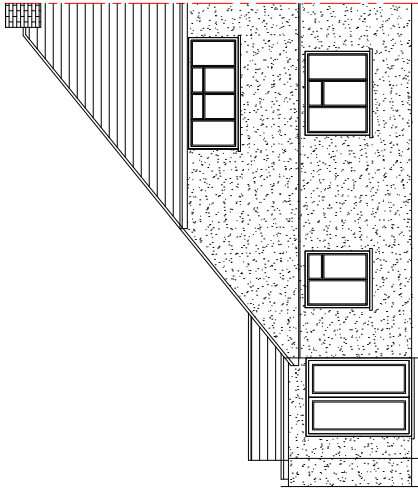


Proposed Front Elevation  
Scale 1:100

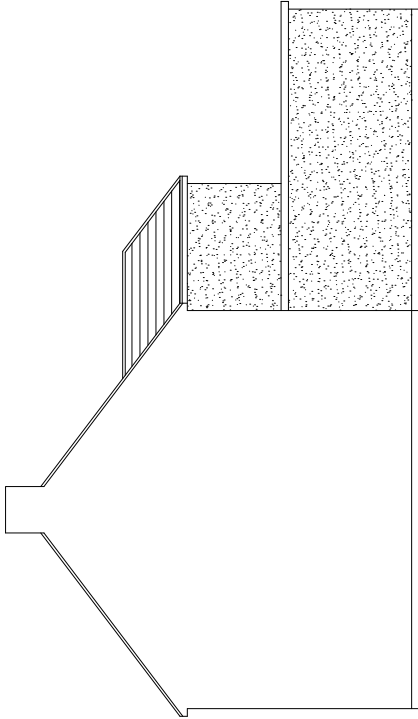


Proposed Side Elevation  
Scale 1:100

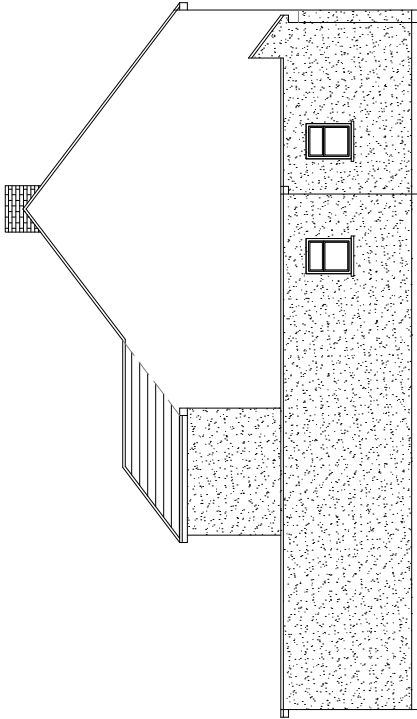

Proposed Side Elevation  
Scale 1:100

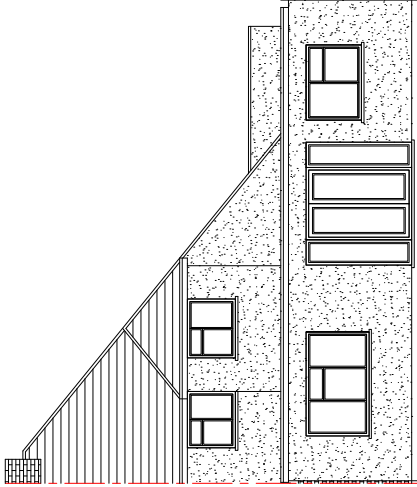

Proposed Rear Elevation  
Scale 1:100

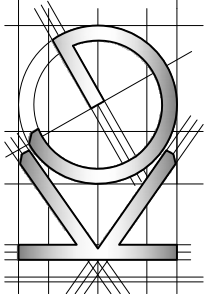

| |
|---|
| Site Address:<br>25 Orchard Waye<br>Hillingdon<br>UB8 2BN | Drawing Content:<br>Proposed Elevations | <u>Drawings No:</u><br>25orchardwaye/2022/06 | <u>Date Drawn:</u><br>10th February 2022 | Planning Issue | |
|                                                           |                                         | <u>Drawings Scale:</u><br>1:50               | <u>Drawn By:</u><br>KG                   | |
|                                                           | 1                                       | 2                                            | 4                                        | 6              | <u>Revision:</u> | |</ |