



Side Elevation



Front Elevation



Side Elevation

Copyright - Timbawood Ltd
All designs and drawings are the
intellectual property of Timbawood Ltd
and must not be used or copied
without the permission of
Timbawood Ltd



Timbawood Ltd,
Unit 9, Mount Road Ind. Est.
Mount Road, Feltham
Middlesex, TW13 6AR
Tel: 0800 043 2499 Fax: 0208 867 2767
email: mail@timbawood.co.uk
web: www.timbawood.co.uk

Date:
20.11.2020.
Drawing No.
J4976_1
Design & Drawn by:
Zoltan Pataki

Scale:

Rev:

Project:
J4976 - Hayden Lodge

Title:
Proposed Casement Windows and door

Box Sash Windows
Casement Windows
Bi-Fold Doors
French Doors
Front Doors





Rear Elevation



Side Elevation




Copyright - Timbawood Ltd All designs and drawings are the intellectual property of Timbawood Ltd and must not be used or copied without the permission of Timbawood Ltd		Timbawood Ltd, Unit 9, Mount Road Ind. Est. Mount Road, Feltham Middlesex, TW13 6AR Tel: 0800 043 2499 Fax: 0208 867 2767 email: mail@timbawood.co.uk web: www.timbawood.co.uk		Date: 20.11.2020.	Scale:	Project: J4976 - Hayden Lodge
		Design & Drawn by: Zoltan Pataki		Drawing No. J4976_2	Rev:	
				Title: Proposed Casement Windows and door		

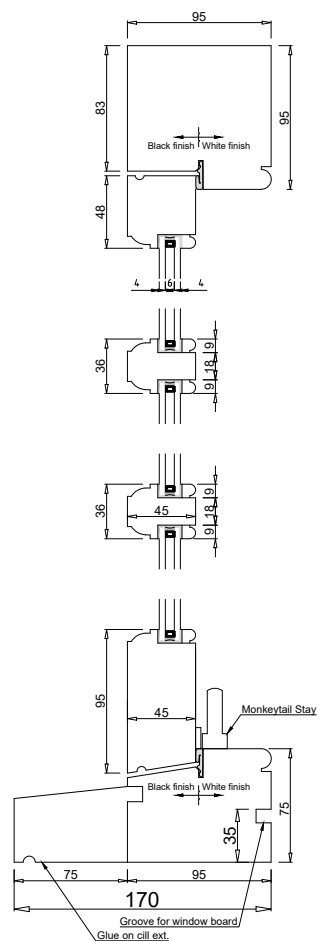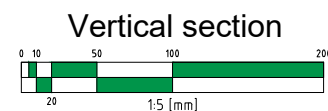

Note:


1. **Casements** to be glazed **form inside** with **4/6/4 Clear glass**, low E, krypton filled double glazed units with **white** spacer bars, with **36mm** solid glazing bar. **No kitemark**.
2. Timber to be Sapele - Frame, Accoya - Casement.
3. Windows to be fully weather stripped with soft compression seals.
4. Ironmongery to be **black**
- 2no 3" hinges for middle Casement. - side casements to be fixed. Hardware: as shown. **Please note, the hinge shown as brass, only because black picture is not available.**
5. Colour to be: (2 coats of primer, and 1 top coat).
 - 5.1. Frame **IN** - Full factory spray finish in **Teknos white**, 30% sheen.
 - 5.2. Frame **OUT** - Full factory spray finish in **Teknos Black**, 30% sheen.
 - 5.3. Casements **IN/OUT** - Full factory spray finish in **Teknos white**, 30% sheen.

Horizontal section

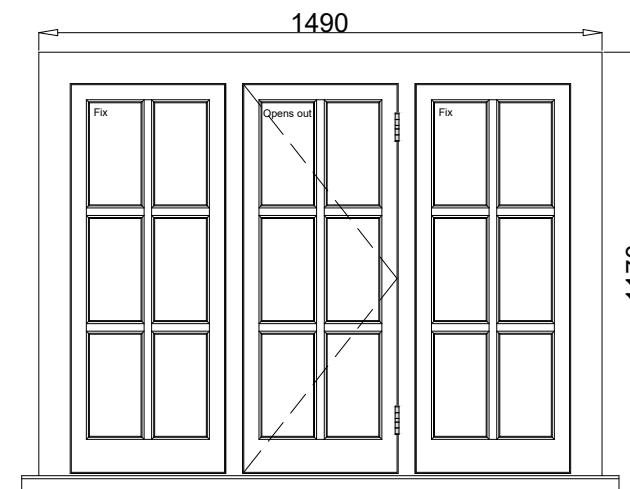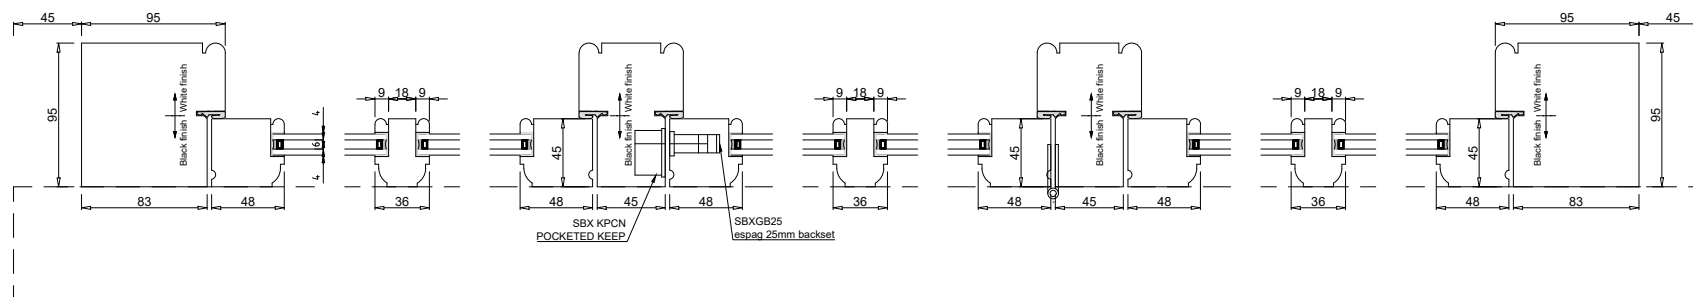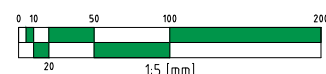

Item: W01

External view
Window opens outwards

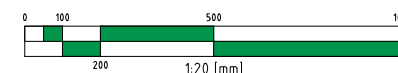

coastal-group.com
Coastal 3 inch hinge
SKU: HY3R-316-MBK
Matt Black



reddiseals.com
MONKEYTAIL
ESPAGNOLETTE
HANDLE
SKU: CMK610LBL
Antique Black



reddiseals.com
MONKEYTAIL STAY
SKU: CMK103BL
Antique Black


Copyright - Timbawood Ltd
All designs and drawings are the
intellectual property of Timbawood Ltd
and must not be used or copied
without the permission of
Timbawood Ltd



Timbawood Ltd,
Unit 9, Mount Road Ind. Est.
Mount Road, Feltham
Middlesex, TW13 6AR
Tel: 0800 043 2499 Fax: 0208 867 2767
email: mail@timbawood.co.uk
web: www.timbawood.co.uk

Date:
20.11.2020.
Scale:
1:20/5 @A3
Drawing No.
J4976_3
Rev:
Design & Drawn by:
Zoltan Pataki


Project:
J4976 - Hayden Lodge
Title:
Proposed Casement Windows and Door

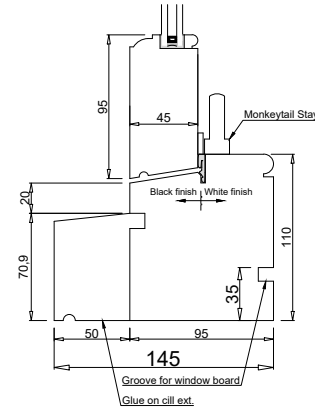

A horizontal scale bar representing a 1:5 scale. The bar is divided into segments of 0, 10, 50, 100, and 200 mm. The segments are labeled with their respective values. The bar is green with white text and numbers.




1. Casements to be glazed **from inside** with **4/6/4 Clear glass**, low E, krypton filled double glazed units with **white** spacer bars, with **36mm** solid glazing bar. **Kitemark** as shown.
2. Timber to be Sapele - Frame, Accoya - Casement.
3. Windows to be fully weather stripped with soft compression seals.
4. Ironmongery to be **black**
- 4no 3" hinges for Casements. Hardware: as shown. **Please note, the hinge shown as brass, only because black picture is not available.**
5. Colour to be: (2 coats of primer, and 1 top coat).
 - 5.1. Frame IN - Full factory spray finish in **Teknos white**, 30% sheen.
 - 5.2. Frame OUT - Full factory spray finish in **Teknos Black**, 30% sheen.
 - 5.3. Casements **IN/OUT** - Full factory spray finish in **Teknos white**, 30% sheen.

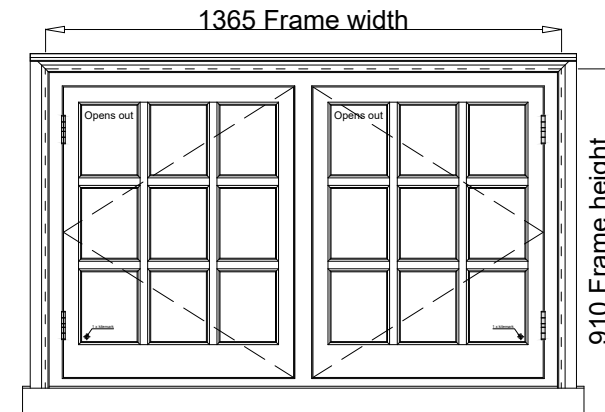

Item: W02

External view
Windows open outwards

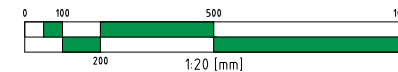

reddiseals.com
MONKEYTAIL
ESPAGNOLETTE
HANDLE
SKU: CMK610RBL
Antique Black



coastal-group.com
Coastal 3 inch hinge
SKU: HY3R-316-MBK
Matt Black



reddiseals.com
MONKEYTAIL
ESPAGNOLETTE
HANDLE
SKU: CMK610LBL
Antique Black



reddiseals.com
MONKEYTAIL STAY
SKU: CMK103BL
Antique Black

Copyright - Timbawood Ltd
All designs and drawings are the
intellectual property of Timbawood Ltd
and must not be used or copied
without the permission of
Timbawood Ltd





Timbawood Ltd,
Unit 9, Mount Road Ind. Est.
Mount Road, Feltham
Middlesex, TW13 6AR
Tel: 0800 043 2499 Fax: 0208 867 2767
email: mail@timbawood.co.uk
web: www.timbawood.co.uk

Date: 20.11.2020.	Scale: 1:20/5 @A3
Drawing No. J4976_4	Rev:
Design & Drawn by: Zoltan Pataki	

Project: J4976 - Hayden Lodge
Title: Proposed Casement Windows and Door

Vertical sections

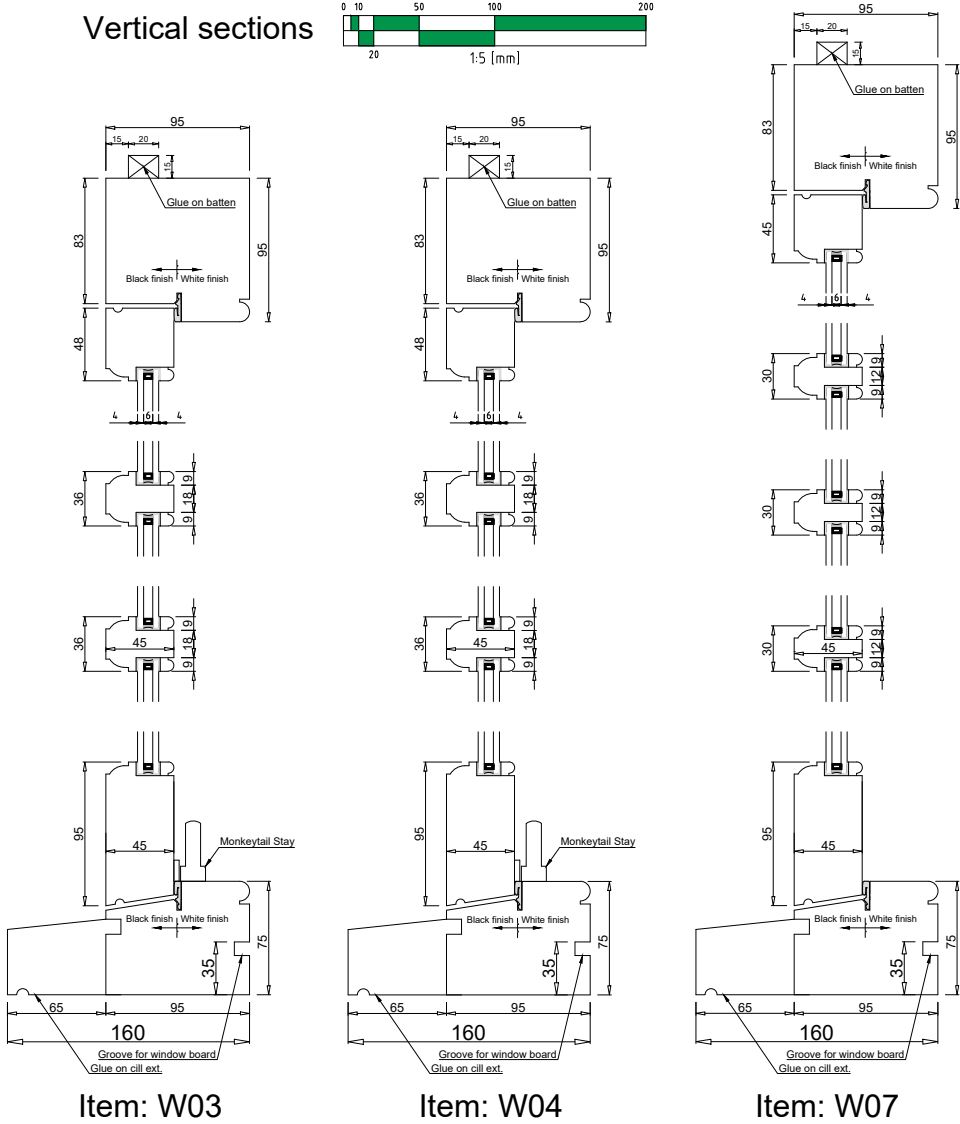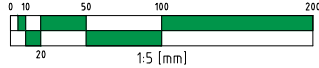

reddiseals.com
MONKEYTAIL STAY
SKU: CMK103BL
Antique Black




coastal-group.com
Coastal 3 inch hinge
SKU: HY3R-316-MBK
Matt Black




reddiseals.com
MONKEYTAIL
ESPAGNOLETTE
HANDLE
SKU: CMK610LBL
Antique Black




reddiseals.com
MONKEYTAIL
ESPAGNOLETTE
HANDLE
SKU: CMK610RBL
Antique Black

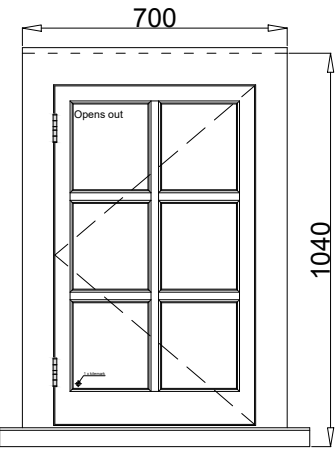

Item: W03

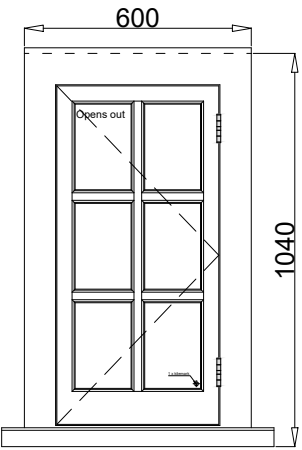


Item: W04

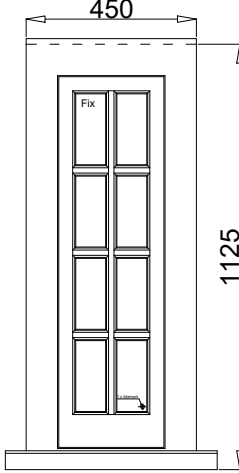


Item: W07


External view
Windows open outwards

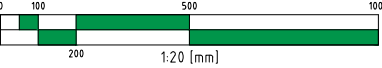


Horizontal sections

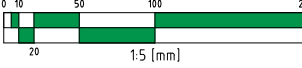


Item: W07

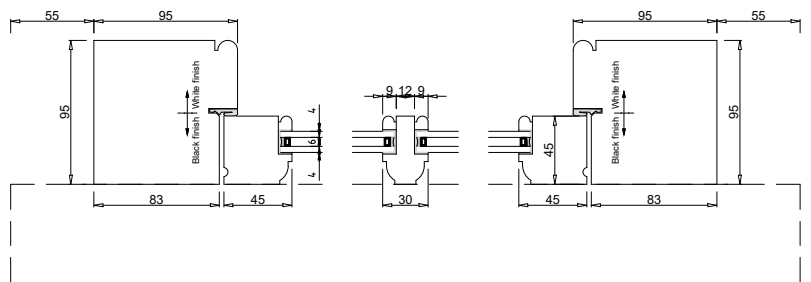

Item: W04



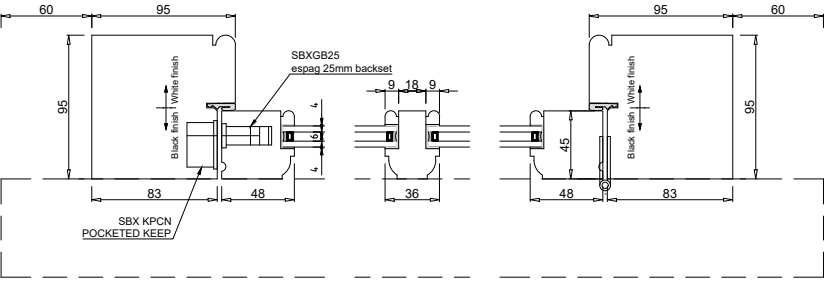


Item: W03

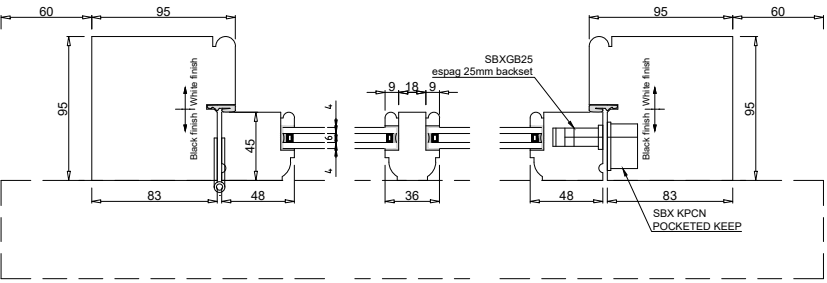

- Note:
1. **Casements** to be glazed **from inside** with **4/6/4 Clear glass**, low E, krypton filled double glazed units with **white** spacer bars.
W03, W04 Casements to be made with **36mm** solid glazing bar, W07 Casement to be made with **30mm** solid glazing bar. **Kitemark** as shown.
 2. Timber to be Sapele - Frame, Accoya - Casement.
 3. Windows to be fully weather stripped with soft compression seals.
 4. Ironmongery to be **black**
- 2no 3" hinges for W03 and W04 Casements. W07 casement to be fix. Hardware: as shown.
Please note, the hinge shown as brass, only because black picture is not available.
 5. Colour to be: (2 coats of primer, and 1 top coat).
 - 5.1. **Frame IN** - Full factory spray finish in **Teknos white**, 30% sheen.
 - 5.2. **Frame OUT** - Full factory spray finish in **Teknos Black**, 30% sheen.
 - 5.3. Casements **IN/OUT** - Full factory spray finish in **Teknos white**, 30% sheen.



Copyright - Timbawood Ltd All designs and drawings are the intellectual property of Timbawood Ltd and must not be used or copied without the permission of Timbawood Ltd		Timbawood Ltd, Unit 9, Mount Road Ind. Est. Mount Road, Feltham Middlesex, TW13 6AR Tel: 0800 043 2499 Fax: 0208 867 2767 email: mail@timbawood.co.uk web: www.timbawood.co.uk	Date: 20.11.2020.	Scale: 1:20/5 @A3	Project: J4976 - Hayden Lodge
			Drawing No. J4976_5	Rev:	
			Design & Drawn by: Zoltan Pataki		
			Title: Proposed Casement Windows and Door		

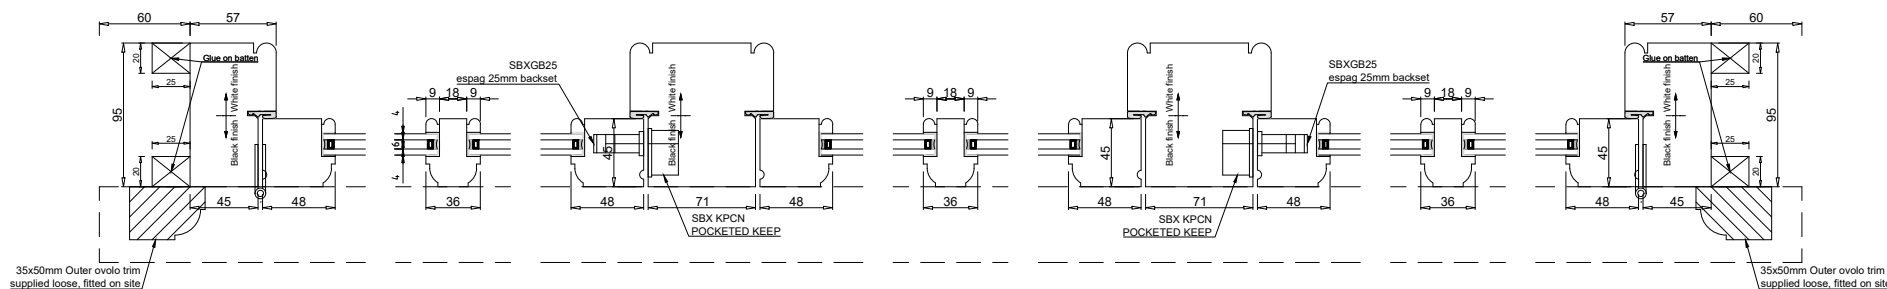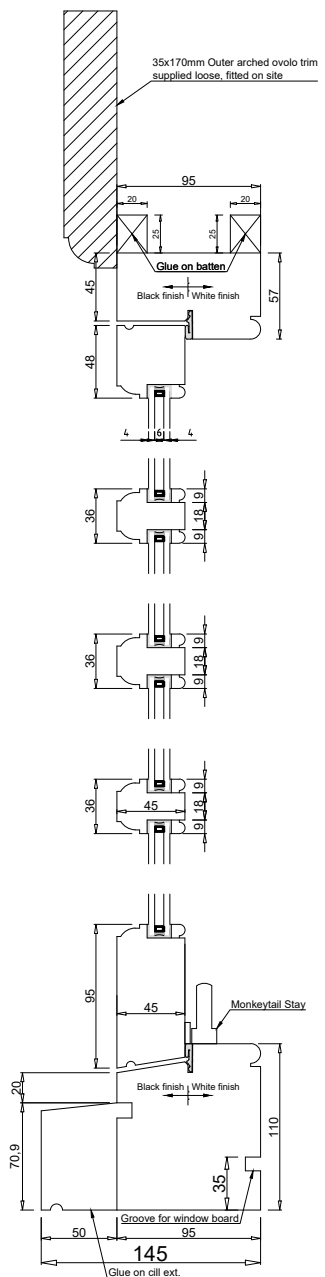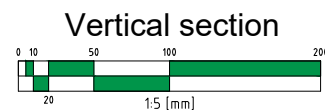

Note:


1. **Casements** to be glazed **from inside** with **4/6/4 Clear glass**, low E, krypton filled double glazed units with **white** spacer bars, with **36mm** solid glazing bar. **Kitemark** as shown.
2. Timber to be Sapele - Frame, Accoya - Casement.
3. Windows to be fully weather stripped with soft compression seals.
4. Ironmongery to be **black**
- 4no 3" hinges for Casements, middle casement to be fix. Hardware: as shown. **Please note, the hinge shown as brass, only because black picture is not available.**
5. Colour to be: (2 coats of primer, and 1 top coat).
 - 5.1. Frame **IN** - Full factory spray finish in **Teknos white**, 30% sheen.
 - 5.2. Frame **OUT** - Full factory spray finish in **Teknos Black**, 30% sheen.
 - 5.3. Casements **IN/OUT** - Full factory spray finish in **Teknos white**, 30% sheen.

Horizontal section

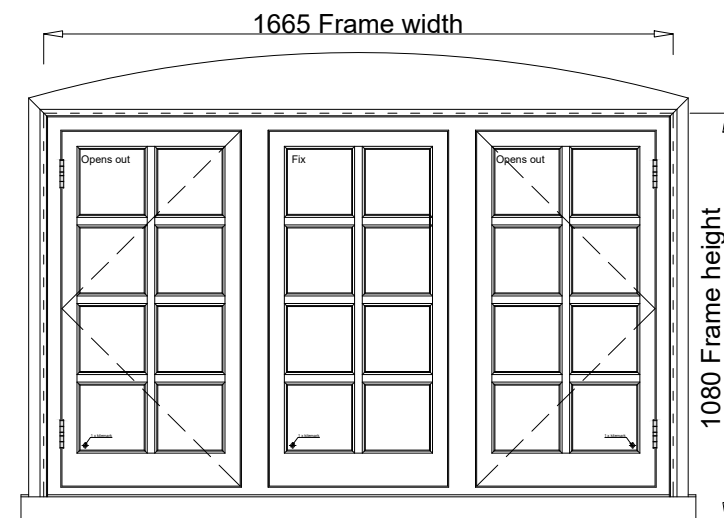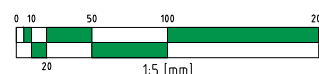

Item: W06

External view
Windows open outwards

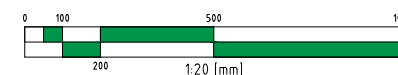

reddiseals.com
MONKEYTAIL
ESPAGNOLETTE
HANDLE
SKU: CMK610RBL
Antique Black



coastal-group.com
Coastal 3 inch hinge
SKU: HY3R-316-MBK
Matt Black



reddiseals.com
MONKEYTAIL
ESPAGNOLETTE
HANDLE
SKU: CMK610LBL
Antique Black



reddiseals.com
MONKEYTAIL STAY
SKU: CMK103BL
Antique Black

Copyright - Timbawood Ltd
All designs and drawings are the
intellectual property of Timbawood Ltd
and must not be used or copied
without the permission of
Timbawood Ltd





Timbawood Ltd,
Unit 9, Mount Road Ind. Est.
Mount Road, Feltham
Middlesex, TW13 6AR
Tel: 0800 043 2499 Fax: 0208 867 2767
email: mail@timbawood.co.uk
web: www.timbawood.co.uk

Date:
20.11.2020.
Scale:
1:20/5 @A3
Drawing No.
J4976_6
Rev:
Design & Drawn by:
Zoltan Pataki

Project:
J4976 - Hayden Lodge
Title:
Proposed Casement Windows and Door

Vertical sections

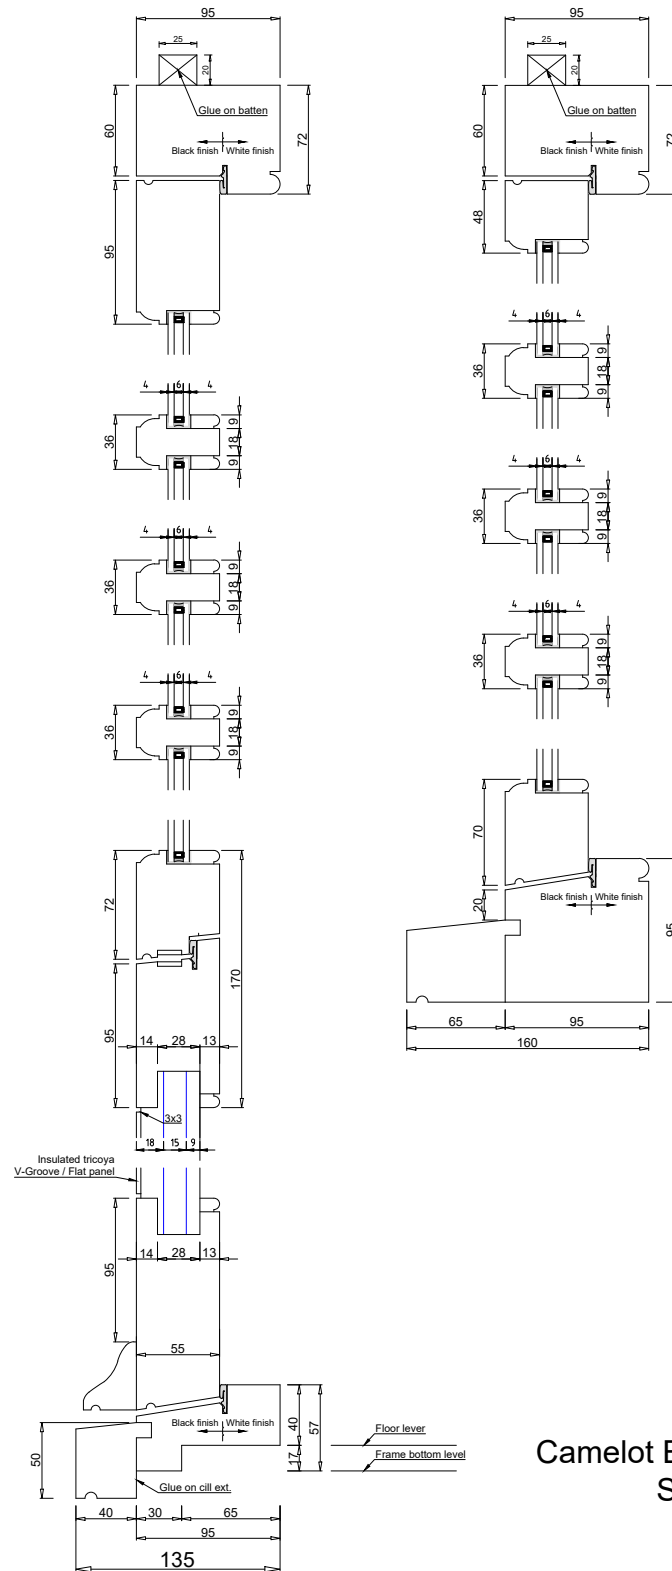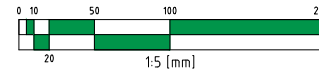

Note:

1. **Door and Casements** to be glazed **from inside** with **4/6/4 Clear toughened glass**, low E, krypton filled double glazed units with **white** spacer bars, with **36mm** solid glazing bar. **Kitemark** as shown.
2. Timber to be Sapele - Frame, Accoya - Casement.
3. Windows to be fully weather stripped with soft compression seals.
4. Ironmongery to be **black**
- 4no 3" hinges for Casements and 4no 4" hinges for Door.
Middle casement to be fix. Hardware: as shown. **Please note, the hinge shown as brass and door handle shown gray, only because black picture is not available.**
Colour to be: (2 coats of primer, and 1 top coat).
5.
 - 5.1. **Frame IN** - Full factory spray finish in **Teknos white**, 30% sheen.
 - 5.2. **Frame OUT** - Full factory spray finish in **Teknos Black**, 30% sheen.
 - 5.3. **Casements IN/OUT** - Full factory spray finish in **Teknos white**, 30% sheen.



reddiseals.com
MONKEYTAIL STAY
SKU: CMK103BL
Antique Black



coastal-group.com
Coastal 3 inch hinge
SKU: HY3R-316-MBK
Matt Black



Westward
Camelot Euro Profile Escutcheon
SKU: CAM/EPE
Black



coastal-group.com
HQ4 Butt Hinge - Radius Corner
SKU: HQ4R-316-MBK
Matt Black




reddiseals.com
MONKEYTAIL
ESPAGNOLETTE HANDLE
SKU: CMK610LBL
Antique Black




reddiseals.com
MONKEYTAIL
ESPAGNOLETTE HANDLE
SKU: CMK610RBL
Antique Black






Westward
ERA Fab&Fix
Monkeytail Door Handle
SKU: DHMMKT/RH/BL
Black


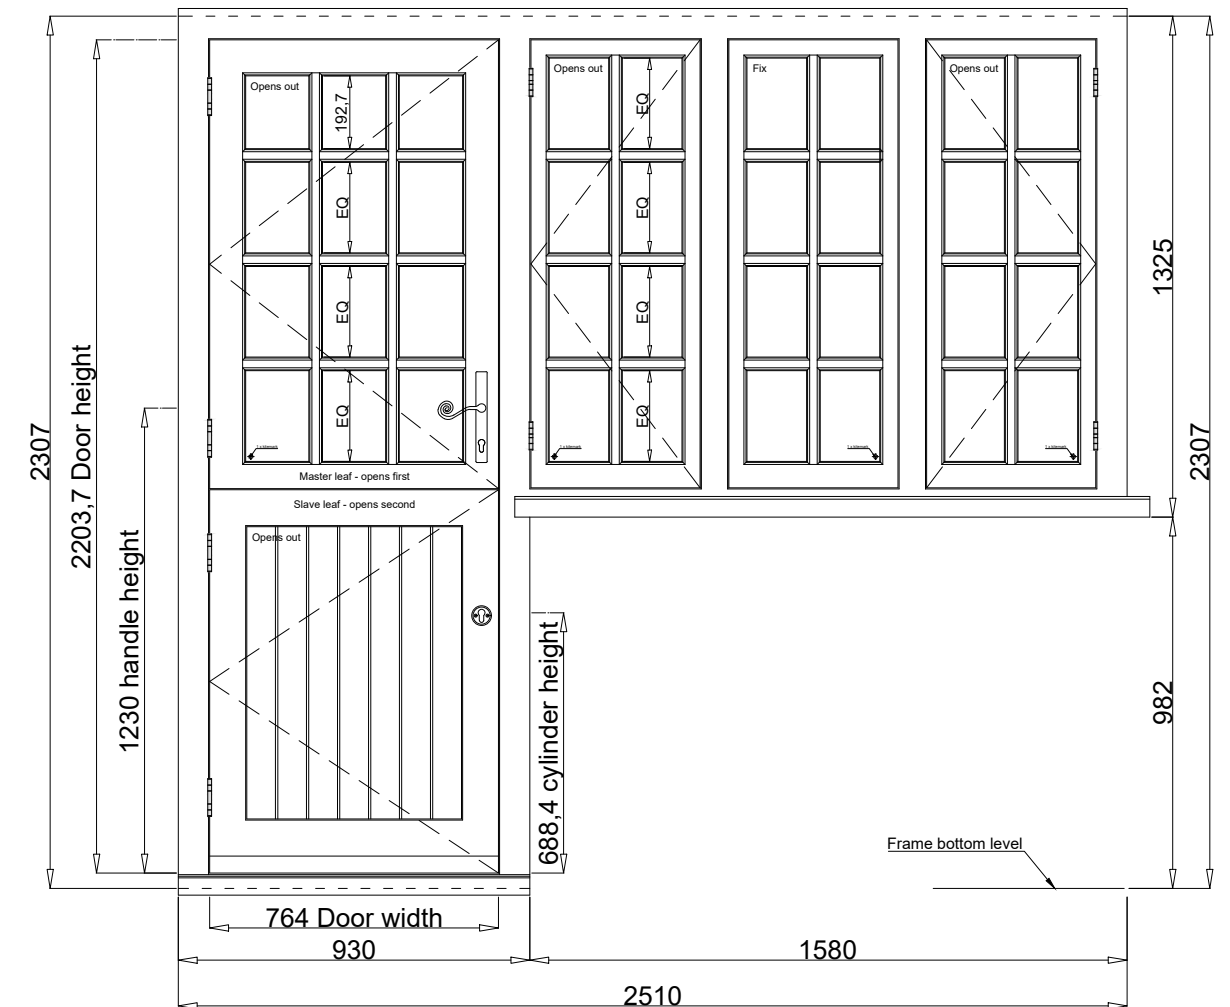


Item: D01 , W05
External view
Windows and door open outwards

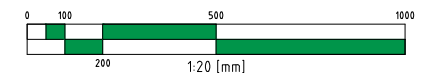


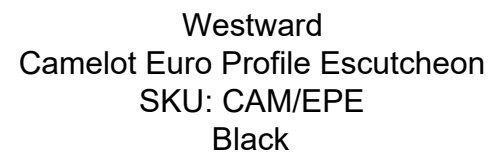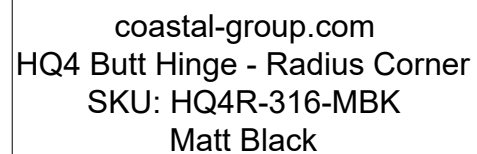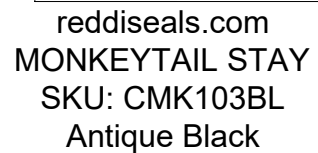




1. **Door and Casements** to be glazed **from inside** with **4/6/4 Clear toughened glass**, low E, krypton filled double glazed units with **white** spacer bars, with **36mm** solid glazing bar. **Kitemark** as shown.
2. Timber to be Sapele - Frame, Accoya - Casement.
3. Windows to be fully weather stripped with soft compression seals.
4. Ironmongery to be **black**
- 4no 3" hinges for Casements and 4no 4" hinges for Door. Middle casement to be fix.
Hardware: as shown. **Please note, the hinge shown as brass and door handle shown grey, only because black picture is not available.**
5. Colour to be: (2 coats of primer, and 1 top coat).
 - 5.1. **Frame IN** - Full factory spray finish in **Teknos white**, 30% sheen.
 - 5.2. **Frame OUT** - Full factory spray finish in **Teknos Black**, 30% sheen.
 - 5.3. **Casements IN/OUT** - Full factory spray finish in **Teknos white**, 30% sheen.

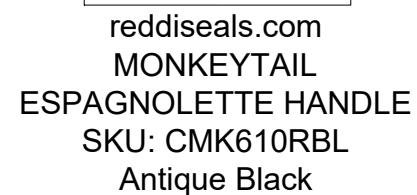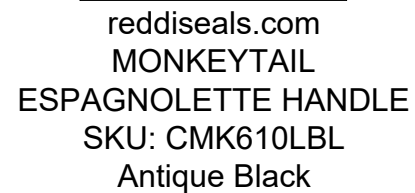

Item: D01 , W05
External view
Windows and door open outwards

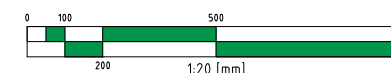

Horizontal sections

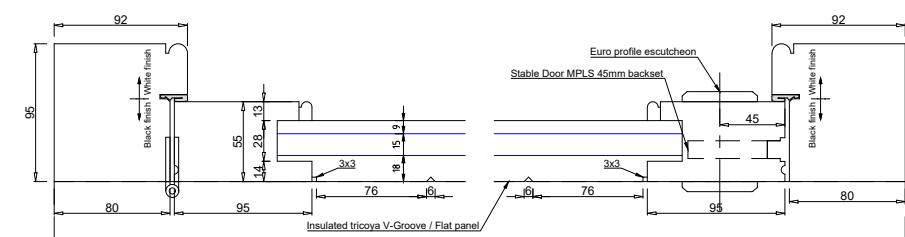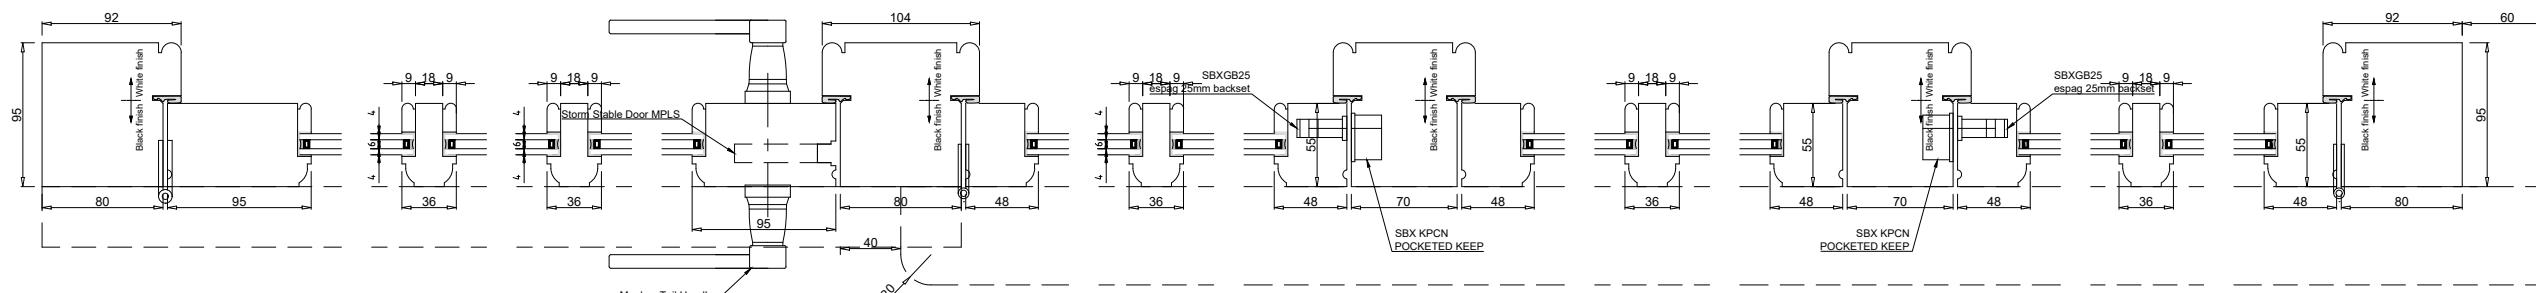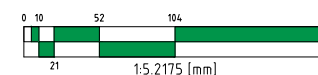

Copyright - Timbawood Ltd
All designs and drawings are the
intellectual property of Timbawood Ltd
and must not be used or copied
without the permission of
Timbawood Ltd



Timbawood Ltd,
Unit 9, Mount Road Ind. Est.
Mount Road, Feltham
Middlesex, TW13 6AR
Tel: 0800 043 2499 Fax: 0208 867 2767
email: mail@timbawood.co.uk
web: www.timbawood.co.uk

Date: 20.11.2020.	Scale: 1:20/5 @A3
Drawing No. J4976_8	Rev:
Design & Drawn by: Zoltan Pataki	

Project: J4976 - Hayden Lodge
Title: Proposed Casement Windows and Door