


BLOCK/SITE PLAN
AREA 90m x 90m
SCALE: 1:500 on A4
CENTRE COORDINATES: 507108 , 186502

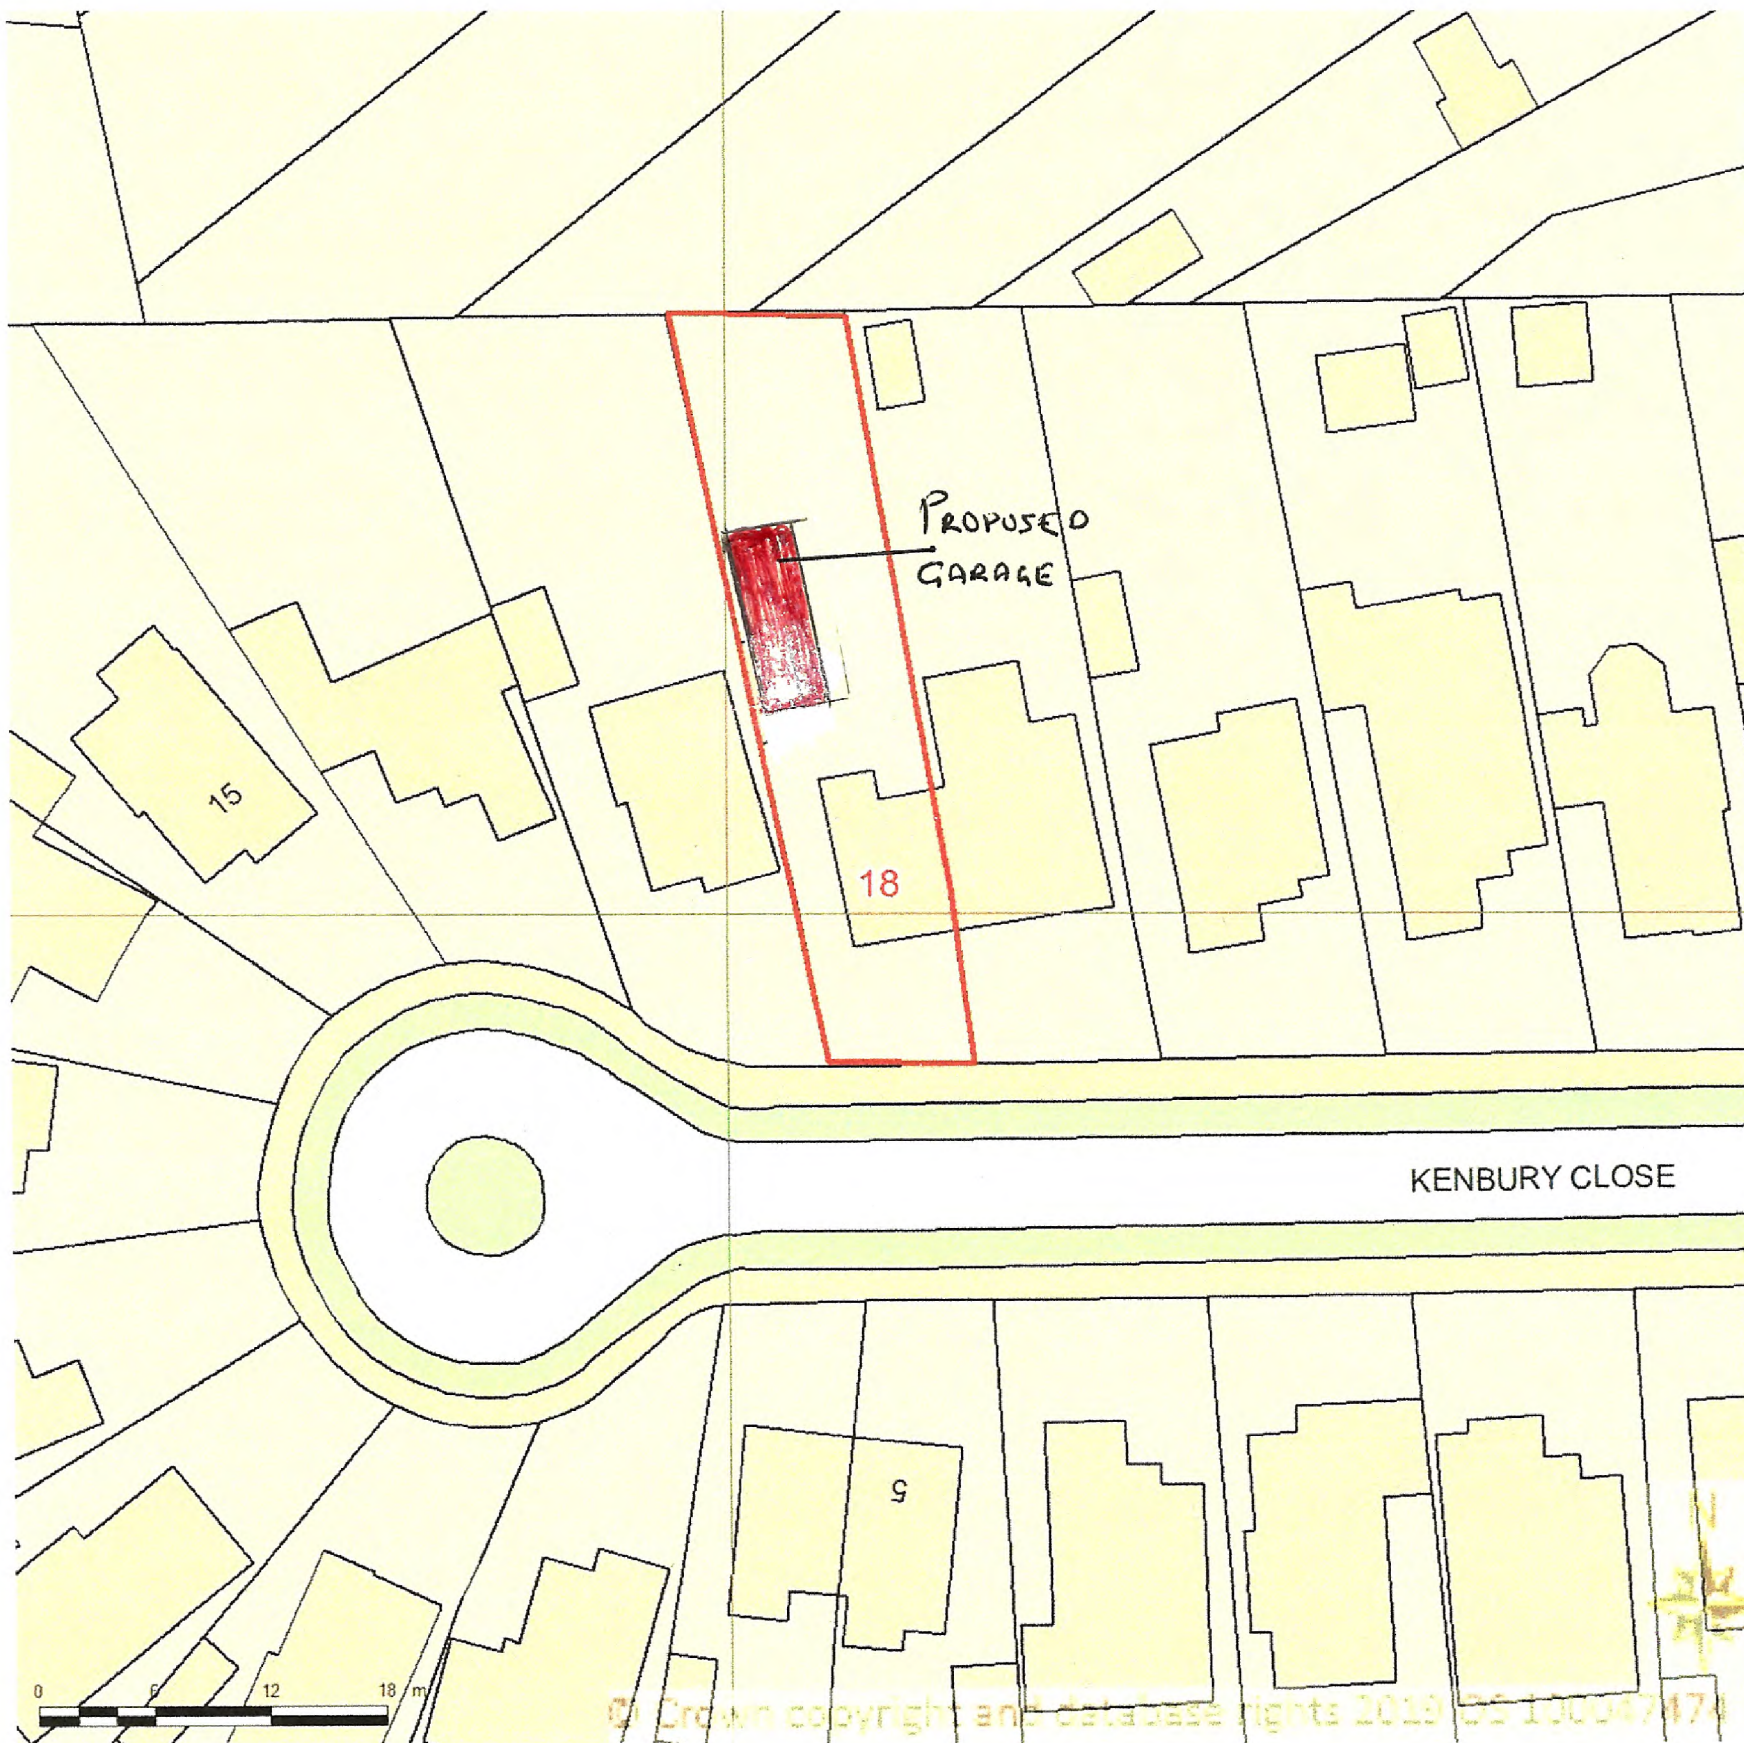

Supplied by Streetwise Maps Ltd
www.streetwise.net
Licence No: 100047474
15:11:31 02/12/2019