



1 **FRONT ELEVATION**
Scale: 1:100

Materials

- Roof - Brown roof tiles
- Walls - Main house - Facing brickwork

- Windows - White UPVc
- Doors - White UPVc
- RWP & Gutters - UPVc black




2 **REAR ELEVATION**
Scale: 1:100

This application seeks to provide a rear extension of a maximum depth of 4m. With a maximum height of 4m from GL with a maximum eaves height of 2.1m



tcl : 0796 222 3141
email : sandeep@sskarchitects.co.uk

scale - 1 : 100 @ A3

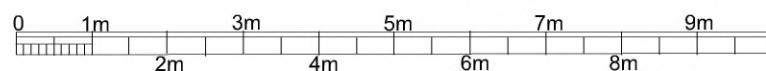

Purpose - Prior Approval: Larger home application

All dimensions to be checked on site. All omissions & discrepancies to be reported to the designer. © SSK architects owns the copyright of this drawing which must not be reproduced in whole or part without the written permission.	PROJECT: 6 Raisins Hill, Pinner, HA5 2BS	DATE: 25/01/2021
	DWG NO: EXG Elevations 05	REVISION:

EXISTING