


SITE LOCATION PLAN
 AREA 2 HA
 SCALE: 1:1250 on A4
 CENTRE COORDINATES: 508974 , 191833



5 Halland Way

1:1

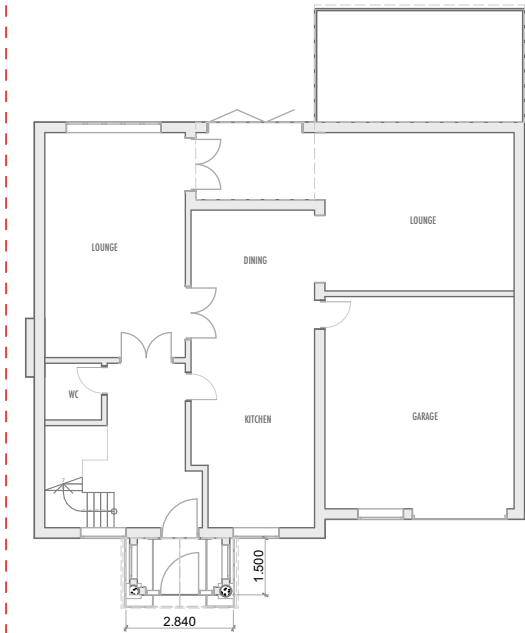

Unit 7, Progress
 Business Centre,
 Whittle Parkway,
 Slough, SL1 6DQ,
 England

Job
HALLAND WAY
 5 HALLAND WAY
 NORTHWOOD HA6
 2AG England

Job No
 20/HWN
 Date
 16/11/2020


Drawing
 Site Location Plan
 Client
 CHIEF CONTRACTORS LTD

Drawing No
 EX-HWN-400
 Drawn by
 JM

Revision
 C
 Scale
 1:1250@A4




0. Ground Floor (1) 1:100

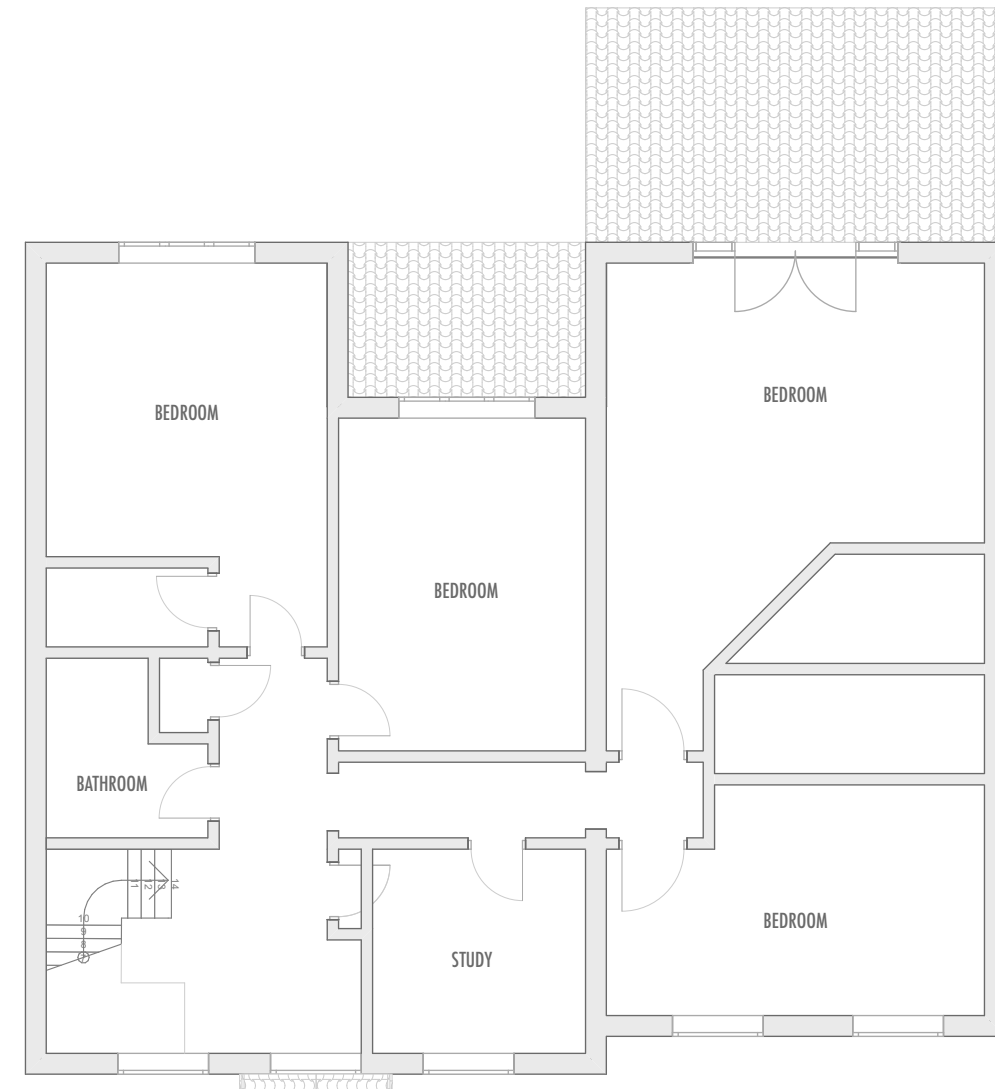

1. First 1:100


	Unit 7, Progress Business Centre, Whittle Parkway, Slough, SL1 6DQ, England	Job	Job No	Drawing	Drawing No	Revision	Project Status										Project North	
		HALLAND WAY	20/HWN	Existing Plans	EX-HWN-001		E	PLANNING APPLICATION										
		5 HALLAND WAY NORTHWOOD HA6 2AG England	Date	Client	Drw by	Chk by	Scale	Scale Bar										
		16/11/2020	CHIEF CONTRACTORS LTD	JM	JM	1:100@A3	0m 1m 2m 3m 4m 5m 6m 7m 8m 9m 10m											

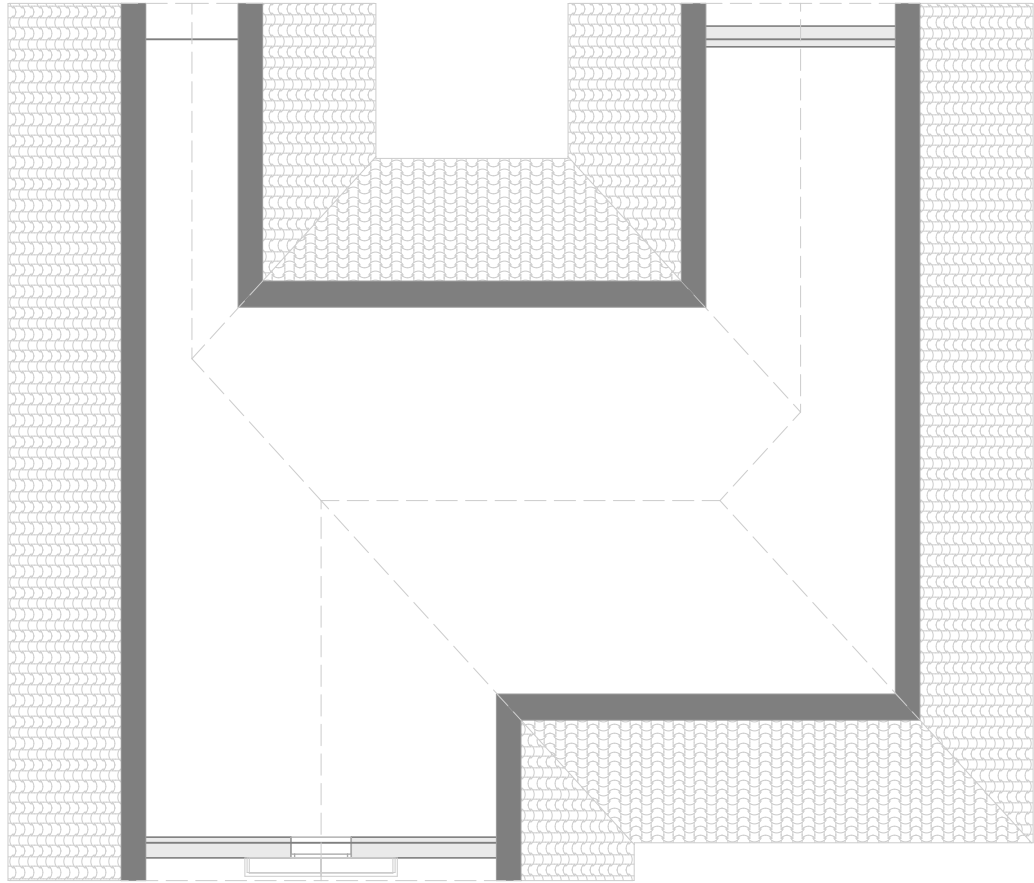

2.

Loft (1)

1:100

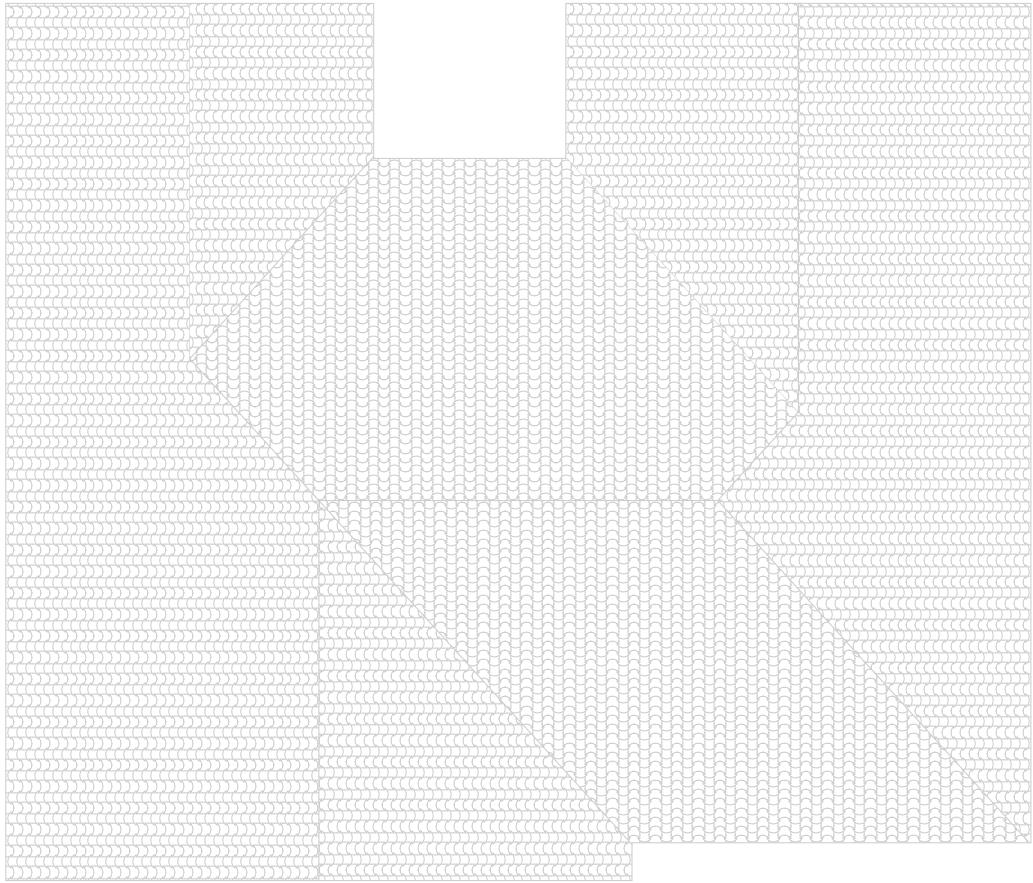

3.



Roof (2)

1:100


	Unit 7, Progress Business Centre, Whittle Parkway, Slough, SL1 6DQ, England	Job	Job No	Drawing	Drawing No		Revision	Project Status										Project North
		HALLAND WAY 5 HALLAND WAY NORTHWOOD HA6 2AG England	20/HWN	Existing Upper Floor Plans	EX-HWN-002		E	PLANNING APPLICATION										
			Date	Client	Drw by	Chk by	Scale	Scale Bar										
			16/11/2020	CHIEF CONTRACTORS LTD	JM	JM	1:100@A3	</										





B20 Front Elevation (1) 1:100

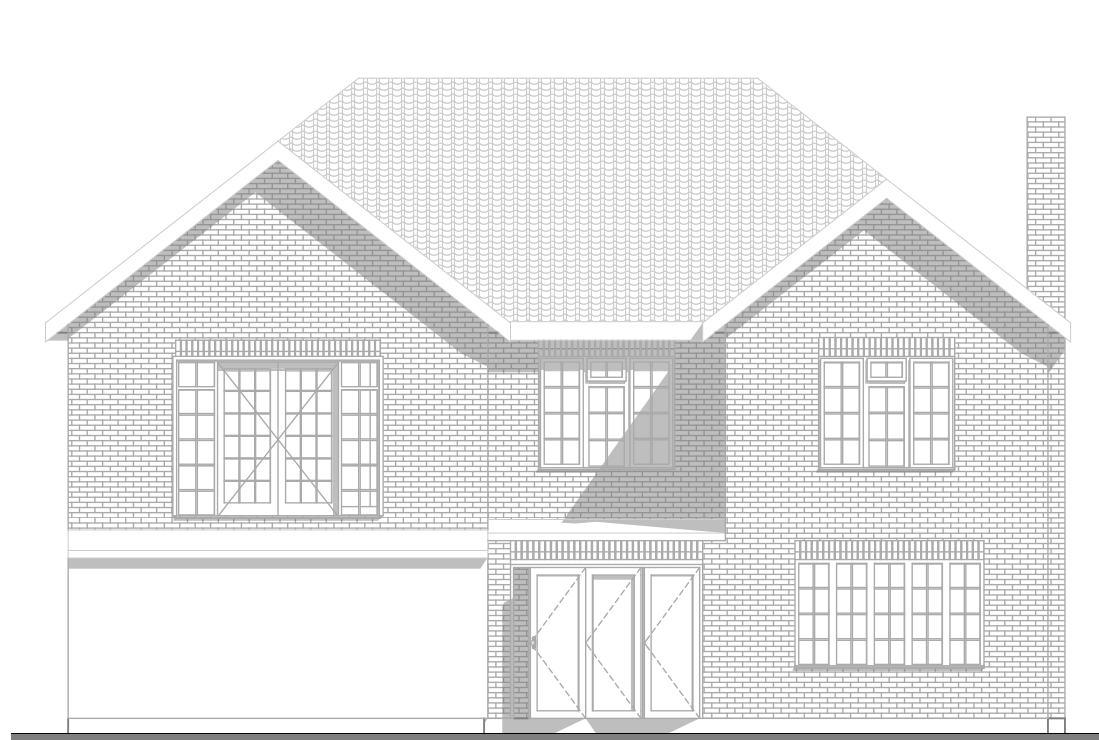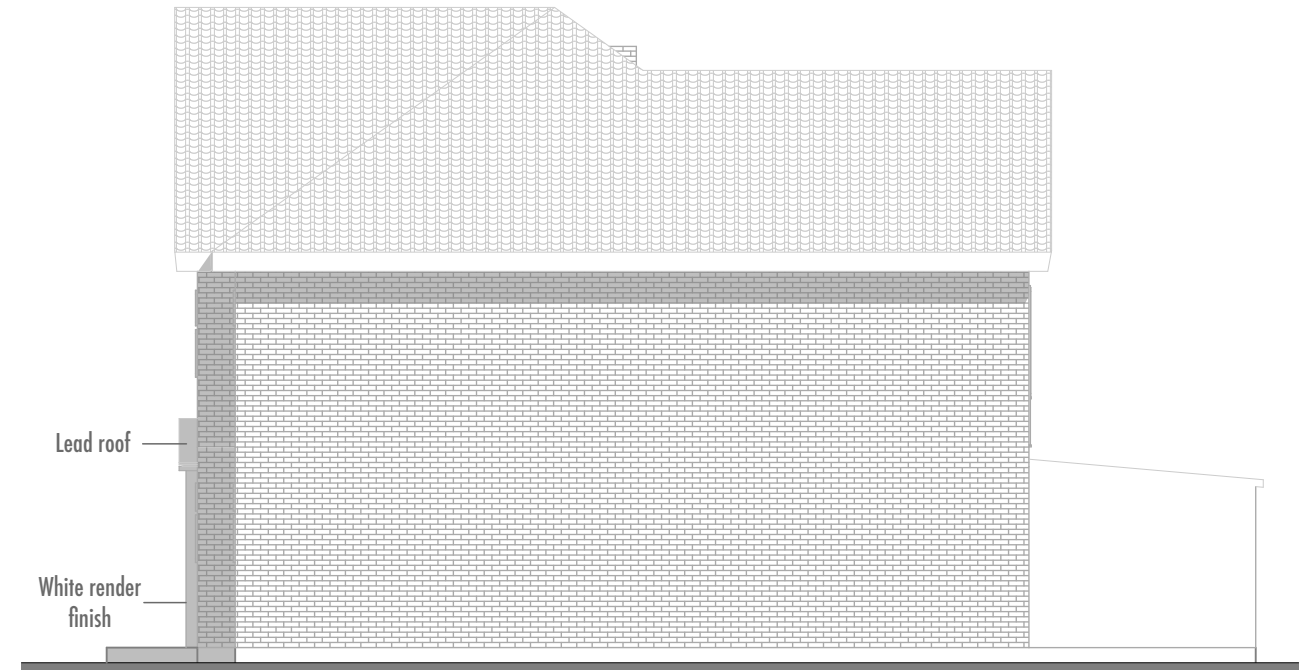


B22 Rear Elevation (1) 1:100

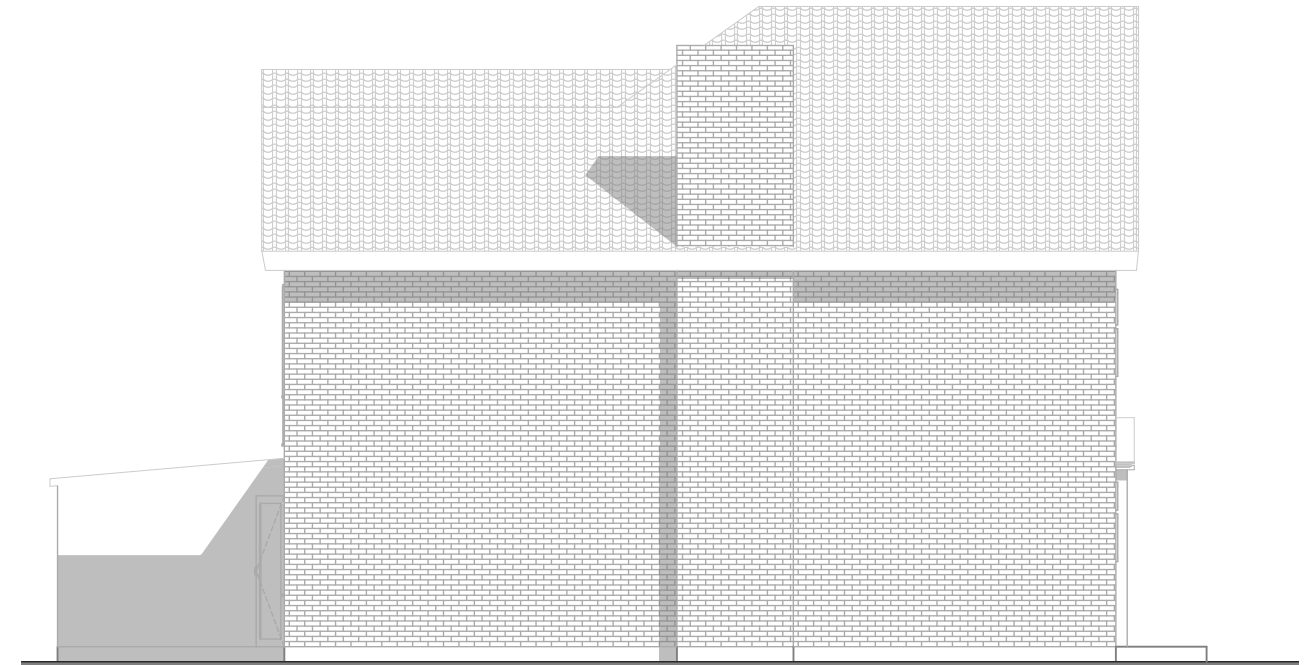

 	Unit 7, Progress Business Centre, Whittle Parkway, Slough, SL1 6DQ, England	Job	Job No	Drawing		Drawing No		Revision	Project Status											Project North
		HALLAND WAY 5 HALLAND WAY NORTHWOOD HA6 2AG England	20/HWN	Existing Elevations		EX-HWN-101		E	PLANNING APPLICATION											
			Date	Client		Drw by	Chk by	Scale	Scale Bar											
			16/11/2020	CHIEF CONTRACTORS LTD		JM	JM	1:100@A3												

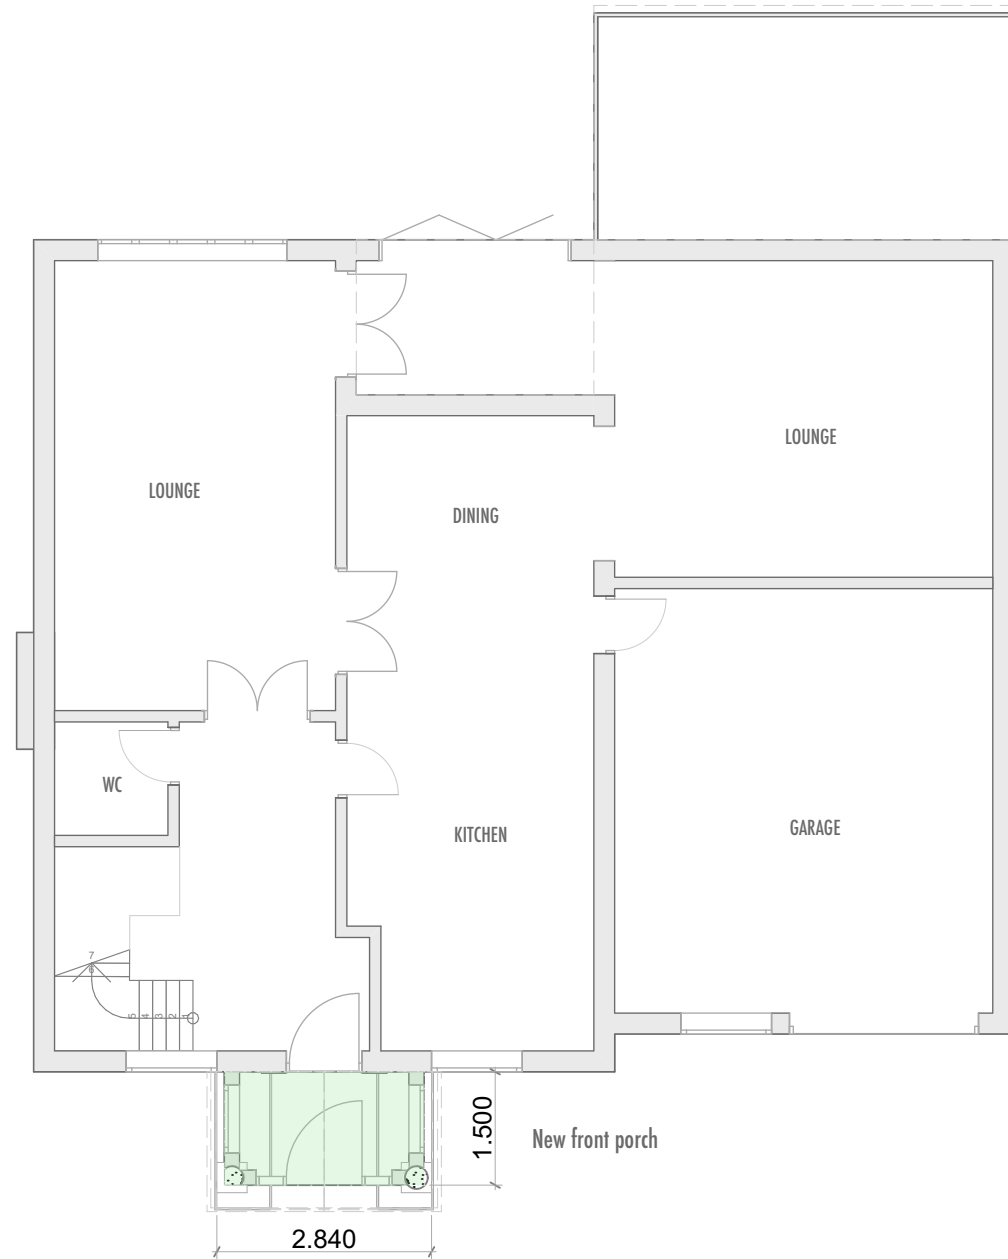


0. Ground Floor 1:100

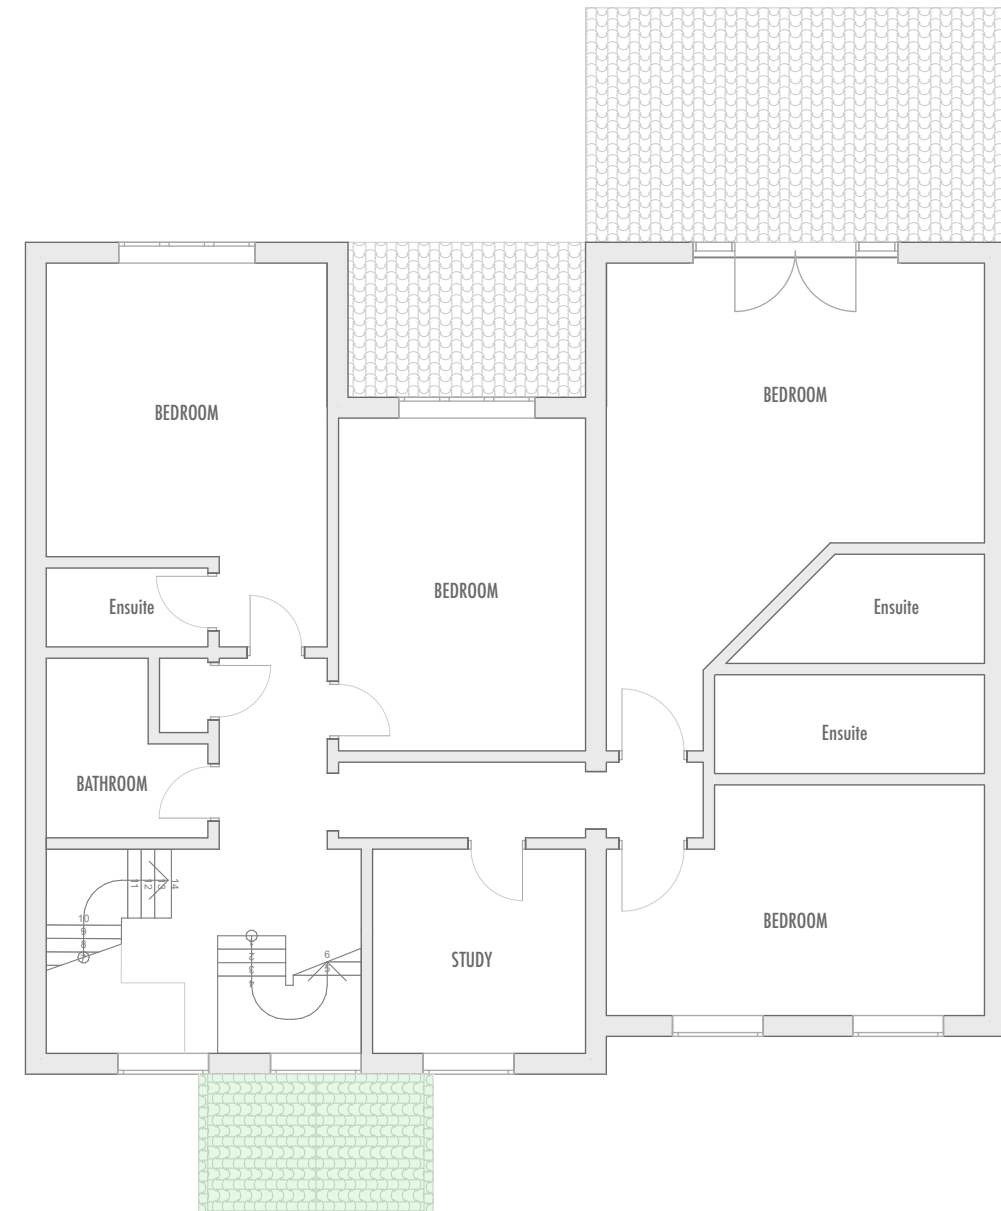

1. First 1:100


	Unit 7, Progress Business Centre, Whittle Parkway, Slough, SL1 6DQ, England	Job	Job No	Drawing	Drawing No		Revision	Project Status										Project North 	
		HALLAND WAY 5 HALLAND WAY NORTHWOOD HA6 2AG England	20/HWN	Proposed Plans	PR-HWN-001		E	PLANNING APPLICATION											
			Date	Client	Drw by	Chk by	Scale	Scale Bar											
			16/11/2020	CHIEF CONTRACTORS LTD	JM	JM	1:100@A3												

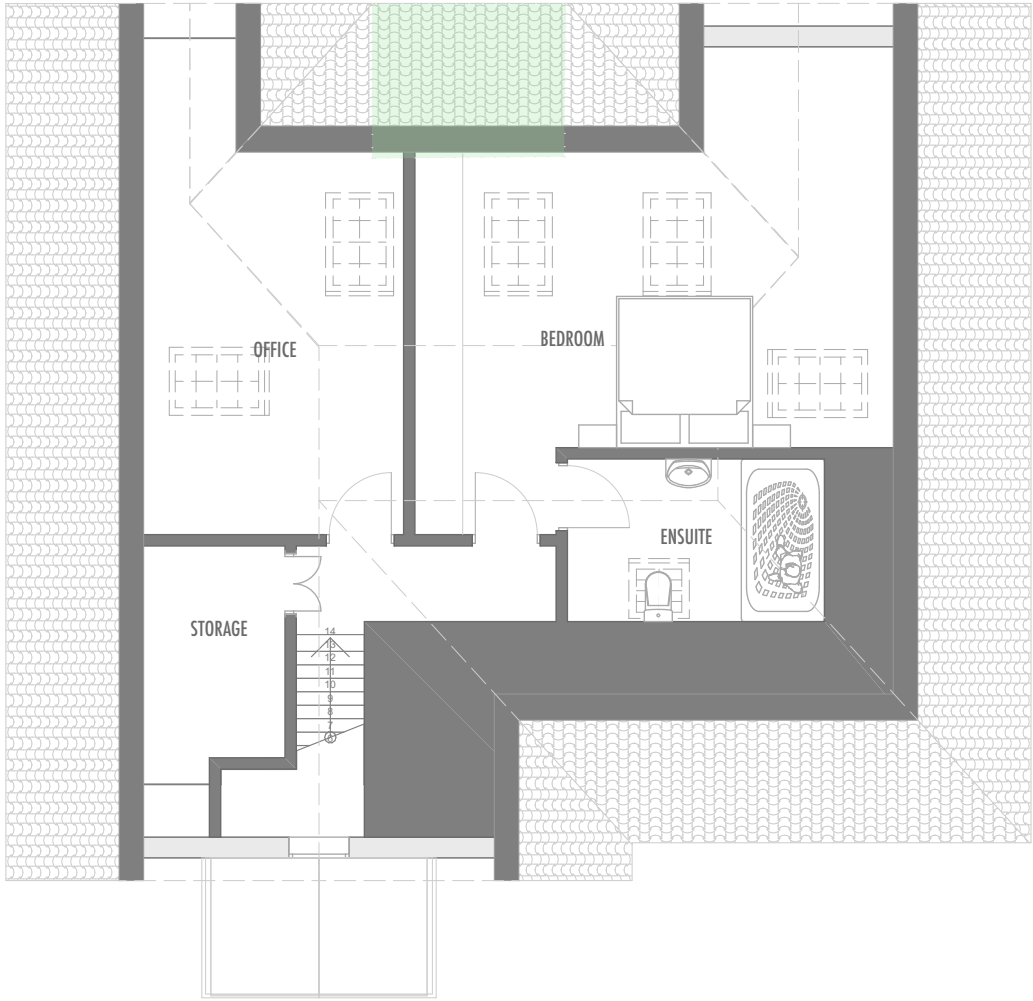

2.

Loft

1:100

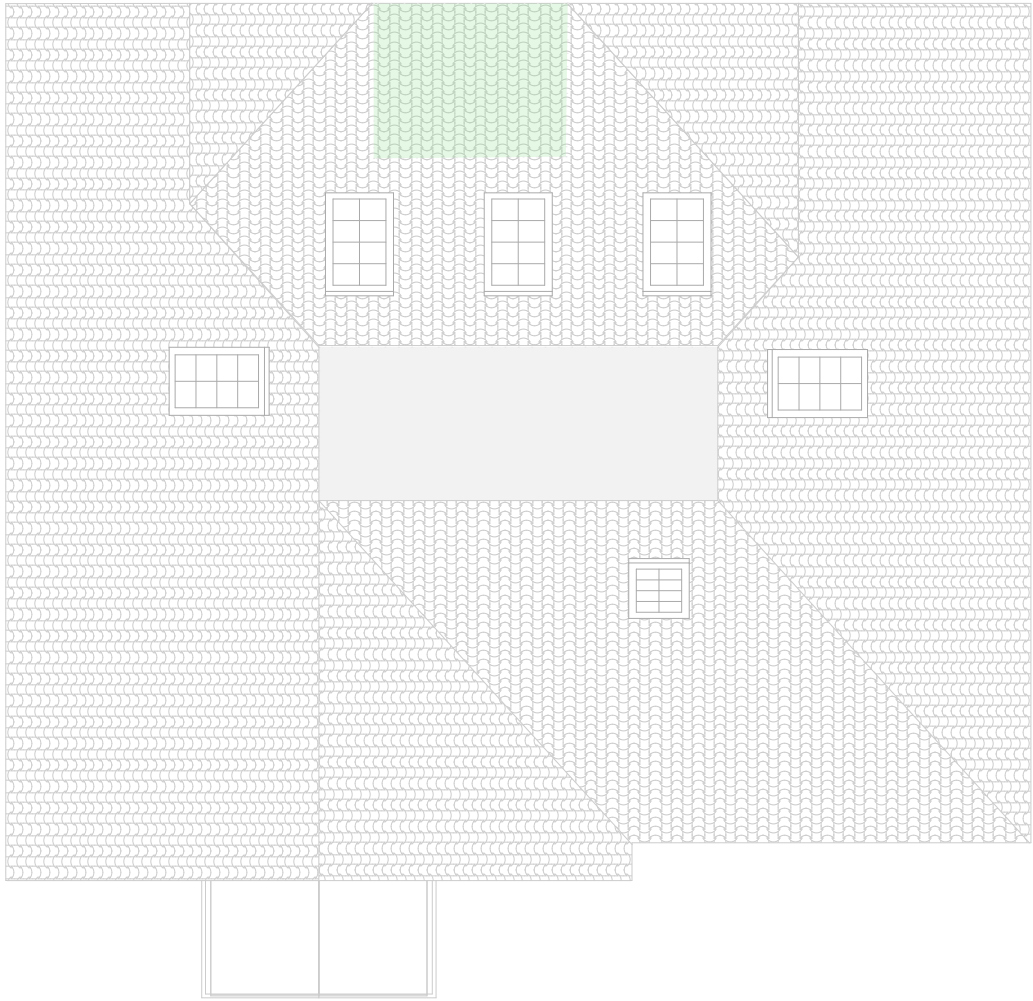

3.


Roof (1)

1:100

	Unit 7, Progress Business Centre, Whittle Parkway, Slough, SL1 6DQ, England	Job	Job No	Drawing	Drawing No		Revision	Project Status										Project North
		HALLAND WAY 5 HALLAND WAY NORTHWOOD HA6 2AG England	20/HWN	Proposed upper floor layouts	PR-HWN-002		E	PLANNING APPLICATION										
			Date	Client	Drw by	Chk by	Scale	Scale Bar										
			16/11/2020	CHIEF CONTRACTORS LTD	JM	JM	1:100@A3	<										




B20 Front Elevation (2) 1:100

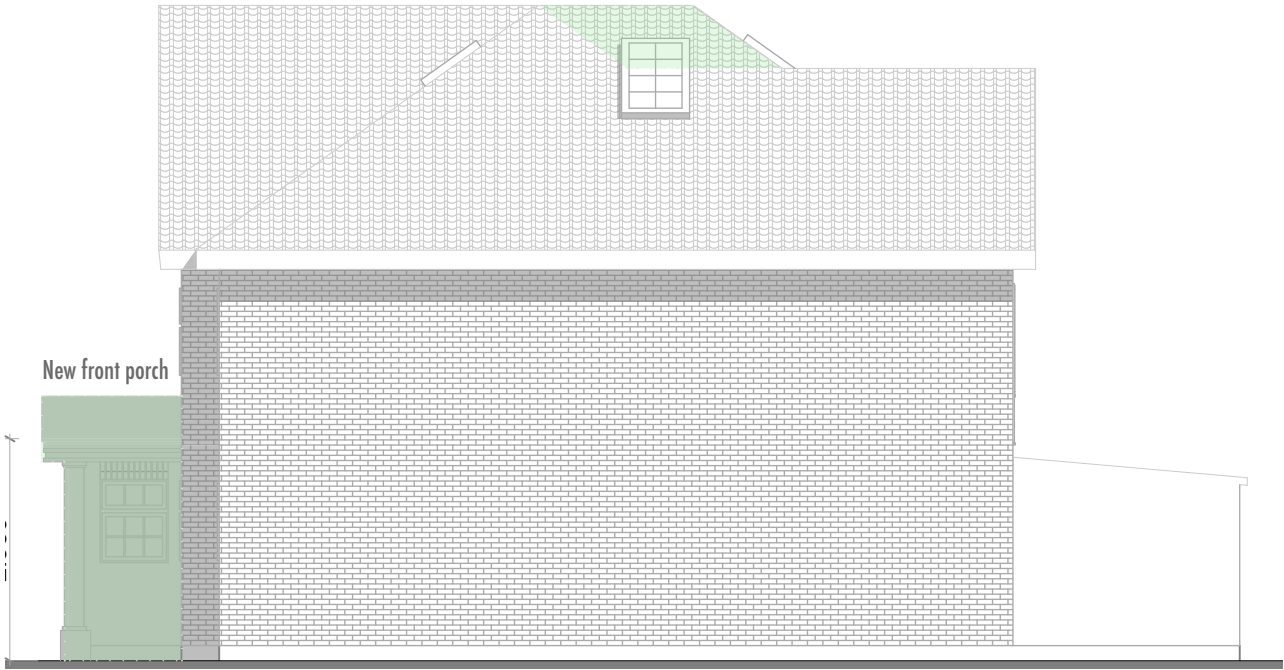

B23 Side Elevation (3) 1:100



B22 Rear Elevation (2) 1:100

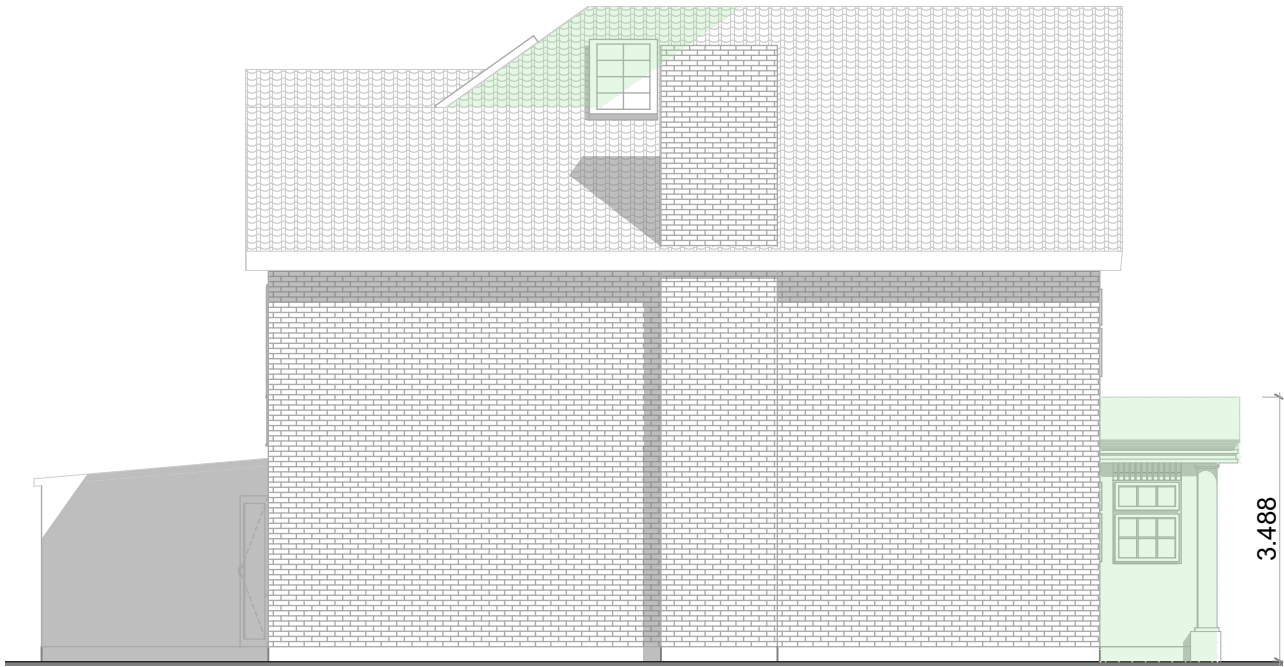

B21 Side Elevation (3) 1:100

	Unit 7, Progress Business Centre, Whittle Parkway, Slough, SL1 6DQ, England	Job	Job No	Drawing	Drawing No		Revision	Project Status											Project North	
		HALLAND WAY 5 HALLAND WAY NORTHWOOD HA6 2AG England	20/HWN	Proposed Elevations	PR-HWN-101		E	PLANNING APPLICATION												
			Date	Client		Drw by	Chk by	Scale	Scale Bar											
			16/11/2020	CHIEF CONTRACTORS LTD		JM	JM	1:100@A3	0m 1m 2m 3m 4m 5m 6m 7m 8m 9m 10m											



Sandstone Column

White render finish

New timber frame door with
side lights and transom
(to be decoratively glazed)



Lead roof

Sandstone Cornice

Window to match
existing windows

White render finish

B20

Front Elevation

1:20

B21

Side Elevation

1:20

	Unit 7, Progress Business Centre, Whittle Parkway, Slough, SL1 6DQ, England	Job	Job No	Drawing	Drawing No		Revision	Project Status							Project North
		HALLAND WAY 5 HALLAND WAY NORTHWOOD HA6 2AG England	20/HWN	Proposed Porch Elevations	PR-HWN-101		E	PLANNING APPLICATION							
			Date	Client	Drw by	Chk by	Scale	Scale Bar							
			16/11/2020	CHIEF CONTRACTORS LTD	JM	JM	1:20@A3								