


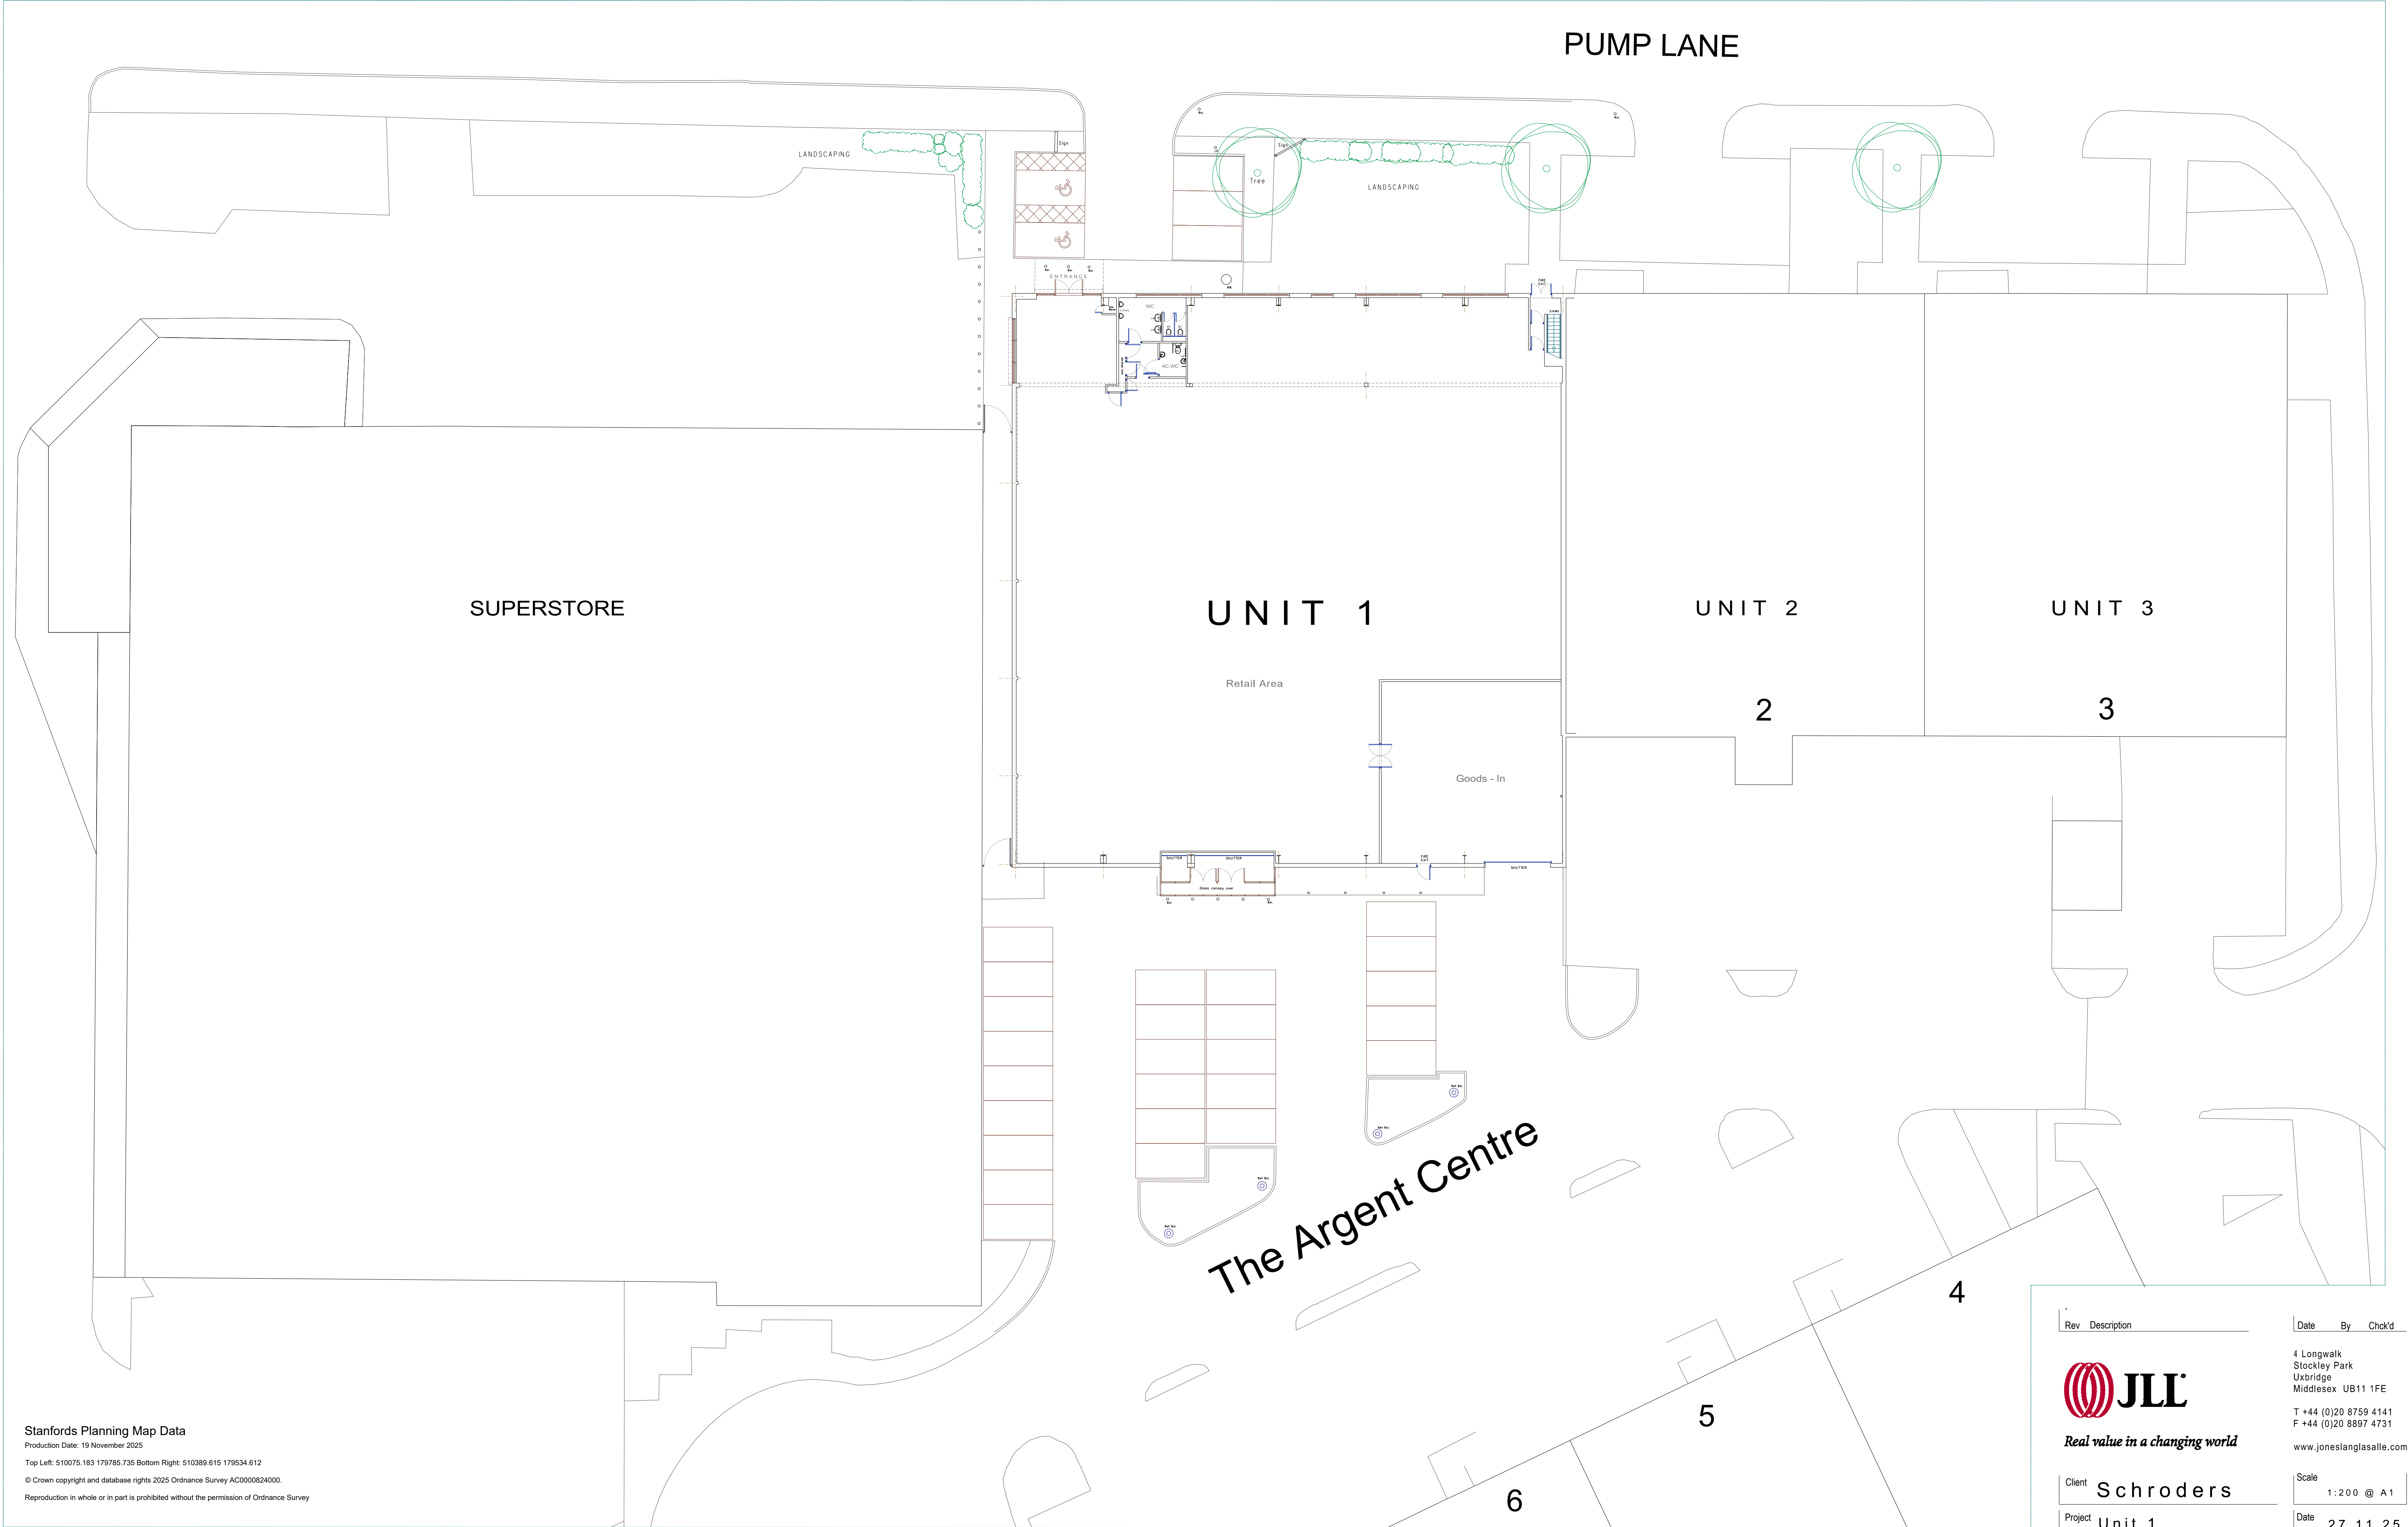

Stanfords Planning Map Data
Production Date: 19 November 2025
Top Left: 510075.183 179785.735 Bottom Right: 510389.615 179534.612
© Crown copyright and database rights 2025 Ordnance Survey AC0000824000.
Reproduction in whole or in part is prohibited without the permission of Ordnance Survey

UNIT 1, THE ARGENT CENTRE
HAYES UB3 3BS
1:200 @ A1

SITE PLAN
PROPOSED

Rev	Description	Date	By	Chck'd
 JLL <i>Real value in a changing world</i>				
4 Longwalk Stockley Park Uxbridge Middlesex UB11 1FE T +44 (0)20 8759 4141 F +44 (0)20 8897 4731 www.joneslanglasalle.com				
Client	Schroders			
Project	Unit 1 The Argent Centre Hayes UB3 3BS			
Description	SITE PLAN PROPOSED			
Drg	UNIT1.ARGENT.PRO.08			

Scale 1:200 @ A1
Date 27.11.25
By P.J.
Checked
Job
Rev

THIS DRAWING IS PROTECTED BY COPYRIGHT. IT MAY NOT BE REPRODUCED IN ANY FORM OR BY ANY MEANS FOR ANY PURPOSE, WITHOUT GAINING PRIOR WRITTEN PERMISSION FROM JONES LANG LASALLE