

DRAWING KEY:

- Brick 1 Glazed brick
- Brick 2 Medium dark facing brick
- Aluminium window frames with dark grey PPC finish
- Fair-faced concrete
- Steel square-bar balustrade with dark grey PPC finish
- Aluminium curtain wall with dark grey PPC finish
- Winter gardens with full height openable panels in front of balustrade
- Bi-fold gates to car park
- Raised planter and railing serving units facing onto residents garden
- Concrete canopy
- Glass balustrade
- Concrete columns
- Louvre door
- Feature pattern brickwork
- Glazed entrance door to communal cores
- Light concrete panels, recessed at various depths
- Concrete band
- Signage
- Rendered division panel with white finish
- Feature metal wall panel, metallic finish

PARAPET & LIFT OVERRUN
T.O.P. ± 66.670
ROOF
F.F.L. ± 59.470

SEVENTH FLOOR
F.F.L. ± 56.170

SIXTH FLOOR
F.F.L. ± 53.170

FIFTH FLOOR
F.F.L. ± 50.170

FOURTH FLOOR
F.F.L. ± 47.170

THIRD FLOOR
F.F.L. ± 44.170

SECOND FLOOR
F.F.L. ± 41.170

FIRST FLOOR
F.F.L. ± 36.970

GROUND FLOOR
F.F.L. ± 32.370

PARAPET & LIFT OVERRUN
T.O.P. ± 66.670
ROOF
F.F.L. ± 65.470

NINTH FLOOR
F.F.L. ± 62.170

EIGHTH FLOOR
F.F.L. ± 59.170

SEVENTH FLOOR
F.F.L. ± 56.170

SIXTH FLOOR
F.F.L. ± 53.170

FIFTH FLOOR
F.F.L. ± 50.170

FOURTH FLOOR
F.F.L. ± 47.170

THIRD FLOOR
F.F.L. ± 44.170


SECOND FLOOR
F.F.L. ± 41.170

FIRST FLOOR
F.F.L. ± 36.970

GROUND FLOOR
F.F.L. ± 32.370

notes
Copyright : the copyright of this drawing is vested in Fraser Brown MacKenna Architects Ltd. It shall not be used without permission by anyone for any purpose. Do not scale drawings - use figured dimensions only. All dimensions to be verified and checked on site. Read the drawing in conjunction with all related drawings and specifications. Notify architect immediately of any discrepancy found therein.

drawing notes
Colours are indicative only & subject to variation depending on printing processes and screen settings

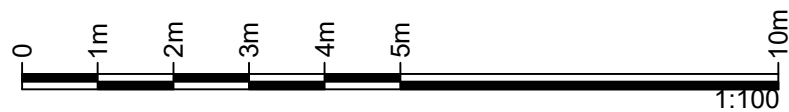

REV | BY | CHKD | DATE | AMENDMENT DETAILS

REV | BY | CHKD | DATE | AMENDMENT DETAILS

project
3 Viveash Close, Hayes

client
General Food Trading Inc.



FraserBrownMacKennaArchitects
15-18 Featherstone St. London EC1Y 8SL www.fbmaarchitects.com
T:020 7251 0543

drawing title
Elevations
Proposed North Elevation

PLANNING

scale 1:100@A1	drawn by KOR	checked by JM	date 17/01/2018
DRAWING NUMBER	project 897	status P	revision 2100 A