



1 **FRONT ELEVATION**
Scale: 1:100

Materials


- Roof - Brown roof tiles
- Walls - Front - GF - facing brickwork
FF - White render with black weatherboarding
Side - GF - facing brickwork
FF - White render
Rear - White render

- Windows - White UPVc
- Doors - White UPVc HOUSE
- RWP & Gutters - UPVc black



2 **REAR ELEVATION**
Scale: 1:100

scale - 1 : 100 @ A3

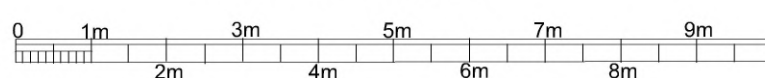

tcl : 0796 222 3141
email : sandeep@sskarchitects.co.uk

Purpose - Householder planning application

All dimensions to be checked on site. All omissions & discrepancies to be reported to the designer. © SSK architects owns the copyright of this drawing which must not be reproduced in whole or part without the written permission.	PROJECT: 37 Burwood Av. Eastcote, HA5 2RY	DATE: 28/01/2021
	DWG NO: EXG Elevations	REVISION: 07

EXISTING