




skewed elevations shown indicatively,
refer to north and north-west elevations

Block 2 / West Elevation (Cricket Field Road)

Scale - 1:50

Scale 1:50

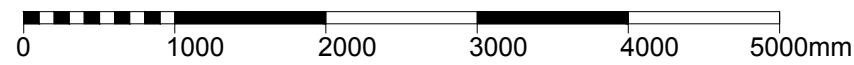

notes:

Adjacent properties and boundaries are shown for illustrative purposes only and have not been surveyed unless otherwise stated.
Do not scale from this drawing except for planning consent purposes.

KEY

Consented height of planning approved scheme

E	25/07/2019	Amendment to planners comments, Juliet balconies, pilasters, horizontal banding, cladding spacing	PD	MW
D	02/07/2019	Dimensions	SS	PD
C	27/06/2019	Dimensions added to consented heights, Juliet balconies.	SS	PD
B	17/05/2019	Consented height of Planning approved scheme	SS	PD
A	12.03.2019	Notes	SS	PD
REV	DATE	DESCRIPTION	DRAWN	CHECKED

Revisions



Architects Designers Visualisers

Chaplin Farrant
Wiltshire Limited

Bank Chambers
69 High Street
Winchester
Hampshire
SO23 9DA

Tel: 01962 862234
Fax: 01962 840506

email: studio@cfw-architects.com
www.cfw-architects.com

Also at:
Norwich
London

PLANNING

Inland Homes

CLIENT

Randalls, Uxbridge

PROJECT

BLOCK 2
West Elevation
(Cricket Field Road)

DRAWING

J17077w

PROJECT REF.

AE(2)251

DRAWING NO.

E

REVISION

This drawing is copyright of the
Architects and shall not be
reproduced without their
permission.

Check all dimensions and report
any errors or omissions.

07/03/2019

DATE

1:50 @ A1

SCALE

SS

DRAWN BY

PD

CHECKED BY