

notes:

Adjacent properties and boundaries are shown for illustrative purposes only and have not been surveyed unless otherwise stated.
Do not scale from this drawing except for planning consent purposes.

KEY


Consented height of planning approved scheme



Block 2 / East Elevation

Scale - 1:50

Scale 1:50

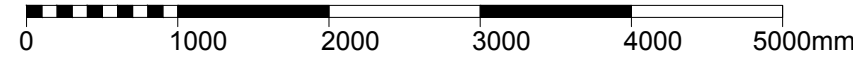

D	25/07/2019	Amendment to planners comments, Juliet balconies, pilasters, horizontal banding, cladding spacing	PD	MW
C	02/07/2019	Dimensions	SS	PD
B	27/06/2019	Dimensions added to consented heights, Juliet balconies.	SS	PD
A	12/03/2019	Notes	SS	PD

REV	DATE	DESCRIPTION	DRAWN	CHECKED
Revisions				



Architects Designers Visualisers

PLANNING

Chaplin Farrant
Wiltshire Limited

Bank Chambers
69 High Street
Winchester
Hampshire
SO23 9DA

Tel: 01962 862234
Fax: 01962 840506

email: studio@cfw-architects.com
www.cfw-architects.com

Also at:
Norwich
London

Inland Homes

CLIENT

Randalls, Uxbridge

PROJECT

BLOCK 2
East Elevation

DRAWING

J17077w

PROJECT REF

AE(2)253

DRAWING NO

D

REVISION

06/11/2018

DATE

1:50 @ A1

SCALE

SS

DRAWN BY

PD

CHECKED BY

This drawing is copyright of the Architects and shall not be reproduced without their permission.

Check all dimensions and report any errors or omissions.