



South Elevation

- KEY**
- 1 50/50 mix of Hanson 'Autumn Glow' & 'Oakthorpe Red Multi Stock' brick
 - 2 K REND 'Silicone Thin Coat' render (Charcoal Grey)
 - 3 K REND 'Silicone Thin Coat' render (Pewter Grey)
 - 4 K REND 'Silicone Thin Coat' render (Terracotta)
 - 5 Perforated aluminium balustrade / privacy screen (RAL 7048 Mineral)
 - 6 PVCu windows & doors (RAL 7015 Dark Grey)
 - 7 Aluminium rainwater goods (RAL 7015 Dark Grey)
 - 8 GRP entrance canopy
 - 9 Photovoltaic panels
 - 10 Structural steel (RAL 7035 Light Grey)

THIS DRAWING MUST NOT BE SCALED.

PRIOR TO THE COMMENCEMENT OF ANY WORKS, THE BUILDER IS TO CHECK AND / OR DETERMINE ALL CONSTRUCTION DETAILS INCLUDING CHECKING EXISTING SITE LEVELS AND DIMENSIONS.

THIS DRAWING IS TO BE READ IN CONJUNCTION WITH ALL OTHER PROJECT DRAWINGS, CONSTRUCTION NOTES AND / OR PROJECT SPECIFICATIONS. ALL DISCREPANCIES SHOULD BE REPORTED IMMEDIATELY.

RISK ANALYSIS KEY	
	Indicates a residual risk as a Warning
SAFETY, HEALTH & ENVIRONMENTAL INFORMATION	
In addition to the hazards/risks normally associated with the type of work detailed on this drawing, note the following:	
It is assumed that all works will be carried out by a competent contractor working, where appropriate, to an approved method statement	
ALL LAYOUTS AND AREAS ARE SUBJECT TO ADJUSTMENT FOLLOWING DETAILED DESIGN, DESIGN TEAM CO-ORDINATION AND COMMENTS FROM PMC CONSTRUCTION.	

A Elevation updated. Drawing status changed to Planning. 03/10/14 TS

Rev.	Description.	Date.	Initial.
------	--------------	-------	----------

HGP
ARCHITECTS
FURZELL FARM, WICKHAM ROAD
FARNHAM, HAMPSHIRE, PO14 7JN
T: 01292 283 225
F: 01292 237 004
E: MAIL@HGP-ARCHITECTS.CO.UK
W: WWW.HGP-ARCHITECTS.CO.UK


pmc
Construction & Development Services Ltd
106 QUEENS ROAD
PORTSMOUTH
PO2 7NE

PMC CONSTRUCTION
& DEVELOPMENT
SERVICES LTD

HGP Architects Ltd copyright reserved. Check all dimensions on site.

Site/House Type: Golden Cross, Hayes
Drg Title: South Elevation

Unit Type:		Unit Size:	
Scale:	1:100 @ A1	Date:	Sep 2014
CAD Ref:	14.113	Drawn:	SF
Status:	Planning		
Drawing No:		Revision:	
14.113.012		A	

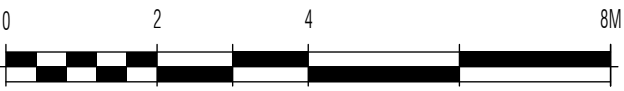

Scale: 1:100