



NORTH ELEVATION




SOUTH ELEVATION

Disclaimer

THE HARD COPY ACCOMPANYING THE ELECTRONIC DATA IS THE LEGAL TRANSMISSION OF INFORMATION. THE ELECTRONIC DATA ARE ISSUED ONLY FOR CONVENIENCE OF USE. NO RESPONSIBILITY FOR THE ACCURACY OR FOR ANY CONSEQUENCE RESULTING FROM THE USE OR ALTERATION OF THIS INFORMATION IS ACCEPTED. THIS DRAWING IS SUBJECT TO CHANGE DURING THE DESIGN DEVELOPMENT PROCESS. THIS DRAWING IS SUBJECT TO SURVEY AND STATUTORY APPROVALS. ALL DIMENSIONS ARE INDICATIVE ONLY AND ARE TO BE CONFIRMED ON SITE.

Copyright Is Reserved

COPYING OR REPRODUCTION OF THIS DRAWING OR ELECTRONIC DATA WITHOUT THE WRITTEN PERMISSION OF STUDIO MCH IS NOT PERMITTED.

 


SOURCE : <https://www.ralcolorchart.com/ral-classic/ral-7016-anthracite-grey>

KEY



METAL PANELS ALUMINIUM PANELS POWDER COATED COLOUR 7016.

**PLANNING DRAWINGS TO DISCHARGE CONDITION 4 FROM
PHASE 2 APPLICATION REF: 46104/APP/2020/789**

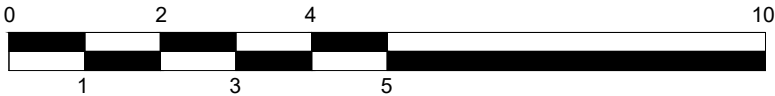

ALLPORT HOUSE
UXBRIDGE, LONDON UB8 2AD

Drawing Title: PROPOSED METAL PANELS ON NORTH AND SOUTH ELEVATIONS
Scale: 1:100 @ A2
Date: MARCH 2021
Drawing Number: 4D_1920_PL_646

4D STUDIO
Bedford House
Fulham Green
69-79 Fulham High Street
London SW6 3JW
t 020 7471 8550
e mail@architect.uk.com
www.4d-studio.co.uk