

Disclaimer
THE HARD COPY ACCOMPANYING THE ELECTRONIC DATA IS THE LEGAL TRANSMISSION OF INFORMATION. THE ELECTRONIC DATA ARE ISSUED ONLY FOR CONVENIENCE OF USE. NO RESPONSIBILITY FOR THE ACCURACY OR FOR ANY CONSEQUENCE RESULTING FROM THE USE OR ALTERATION OF THIS INFORMATION IS ACCEPTED.
THIS DRAWING IS SUBJECT TO CHANGE DURING THE DESIGN DEVELOPMENT PROCESS.
THIS DRAWING IS SUBJECT TO SURVEY AND STATUTORY APPROVALS.
ALL DIMENSIONS ARE INDICATIVE ONLY AND ARE TO BE CONFIRMED ON SITE.

Copyright Is Reserved
COPYING OR REPRODUCTION OF THIS DRAWING OR ELECTRONIC DATA WITHOUT THE WRITTEN PERMISSION OF STUDIO MCH IS NOT PERMITTED.




PROPOSED NORTH ELEVATION

- ① Existing Brickwork
- ② Render
- ③ New brickwork to match existing
- ④ Metal cladding
- ⑤ Metal coping
- ⑥ Glazed balcony
- ⑦ New Dormer windows
- ⑧ Roof light
- ⑨ Solar Panels
- ⑩ New Tiled roof
- ⑪ New stone copings to match existing window cills in colour
- ⑫ New canopy in Metal cladding
- ⑬ Aluminum powder coated coping

PROPOSED NORTH ELEVATIONS

ALLPORT HOUSE
UXBRIDGE, LONDON UB8 2AD

PLANNING

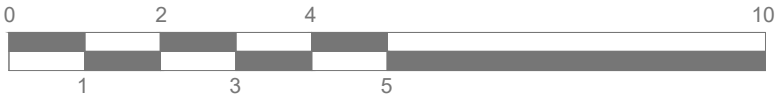

Drawing Title: PROPOSED NORTH ELEVATION

Scale: 1:100 @ A2
Date: NOVEMBER. 2019
Drawing Number: 4D_1920_PL_622 F

4D STUDIO

Bedford House
Fulham Green
68-78 Fulham High Street
London SW6 3JW

t 020 7471 8550
e mail@architect.uk.com
www.4d-studio.co.uk