




Site plan Scale 1:1250

Site boundary —

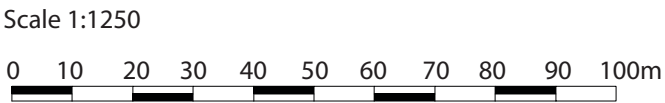

Notes:

The drawings show design intent only, all dimensions to be checked on site prior to construction or production. Construction details to be confirmed by contractor/ manufacture by submitting fabrication drawings for Designer's approval

Design/ drawings is not to be scaled for production and construction purpose.

All discrepancies and omission on site must be reported to Designer for comment and/or approval prior to commencement of works.

The designs are subject to approval by Statutory Authorities and any necessary alteration should be made of required to comply with statutory requirements and communicated to the Designer.

All design concepts and drawings are the property of Viraj Patel;
No reproductions, adaptations and/or copies may be made without written permission by Viraj Patel.

PROJECT:

Single storey side extension
Site Plan Scale 1:1250

CLIENT:

Mr AshwinKumar Pankhania
Mrs Hemlata Pankhania

TITLE: 308 Long Lane
Hillingdon
Middlesex
UB10 9PF

STATUS	Planning	DESIGNED BY	V.P
---------------	----------	--------------------	-----

DATE	28/07/2020	Page size:	A2	SCALE	1:1250 1:500
-------------	------------	-------------------	----	--------------	-----------------

DRAWING NUMBER	A1: 001	REVISION		SHEET No.	1
-----------------------	---------	-----------------	--	------------------	---