




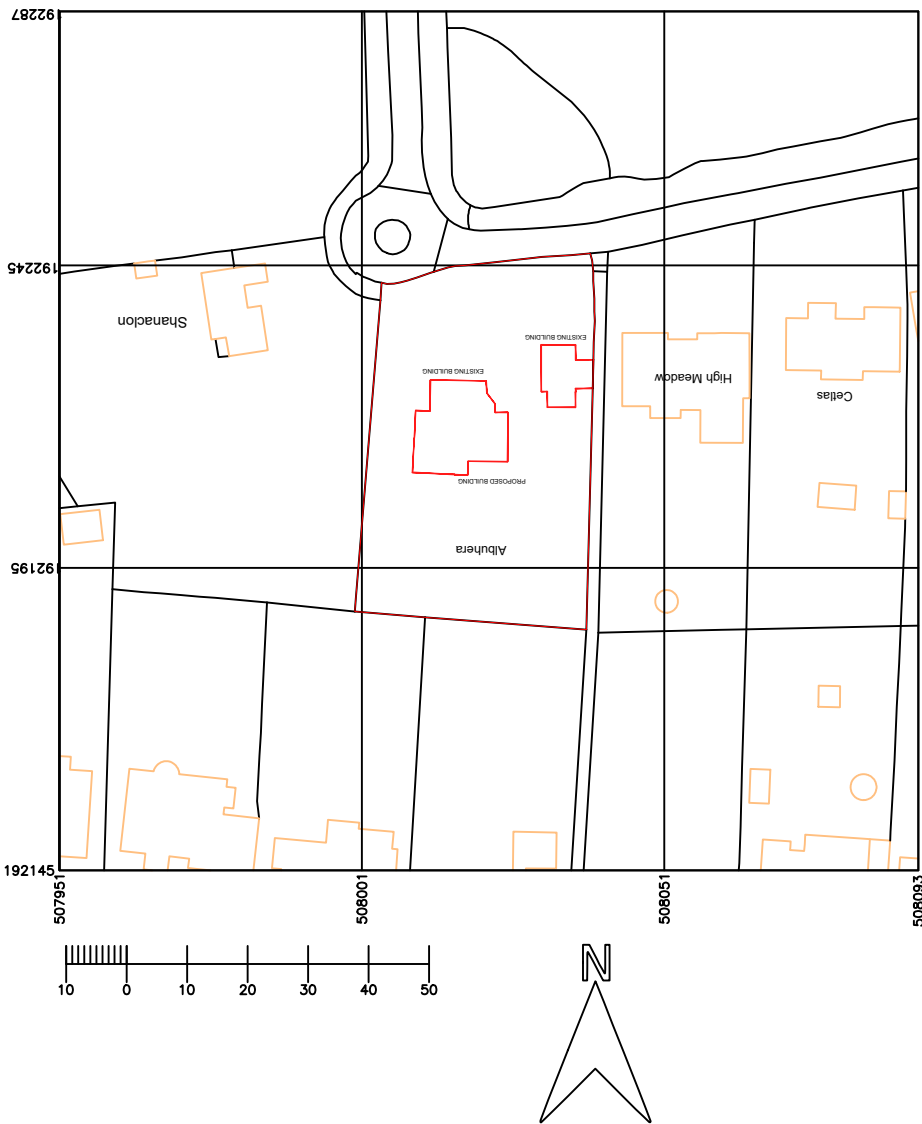


SITE LOCATION PLAN SCALE 1:1250

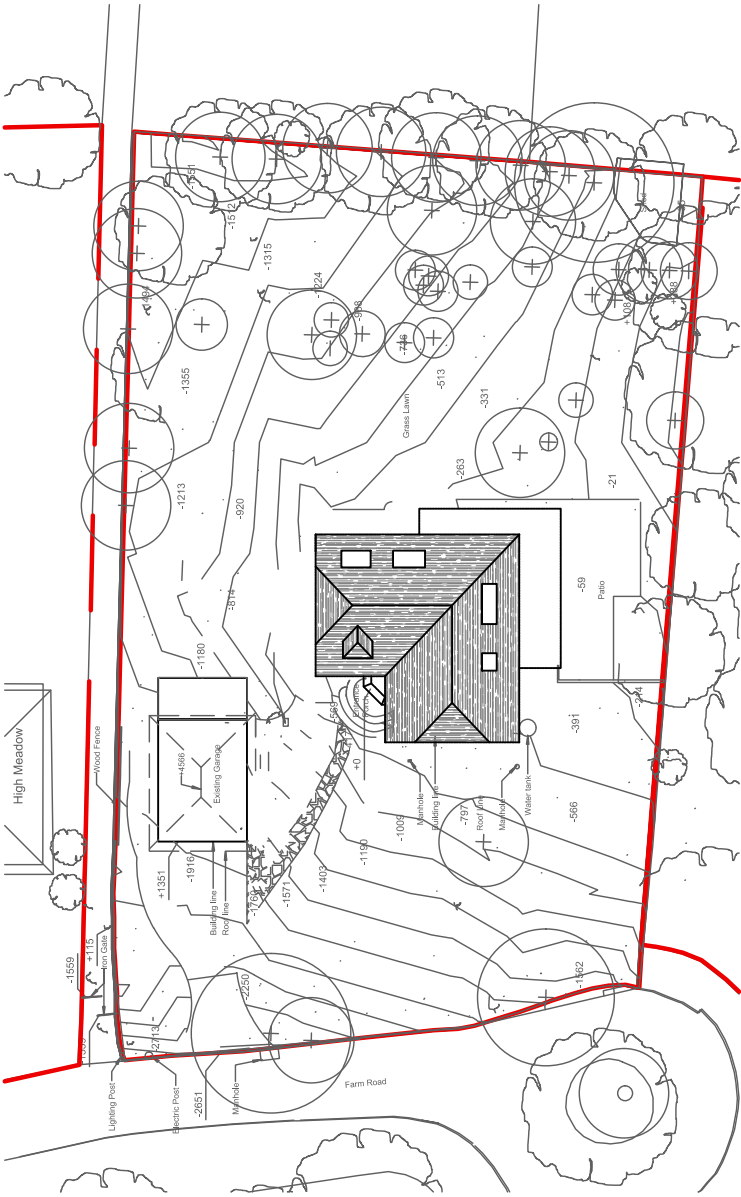

EXISTING BLOCK PLAN  
SCALE 1:500

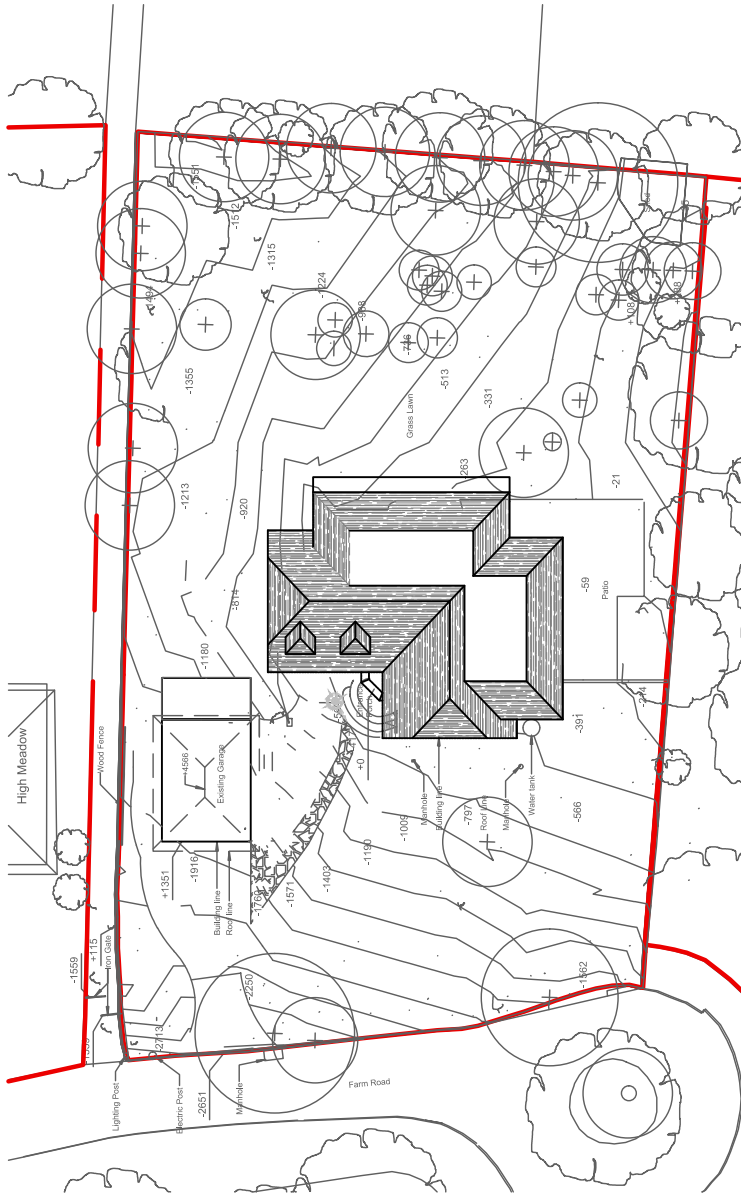

PROPOSED BLOCK PLAN  
SCALE 1:500

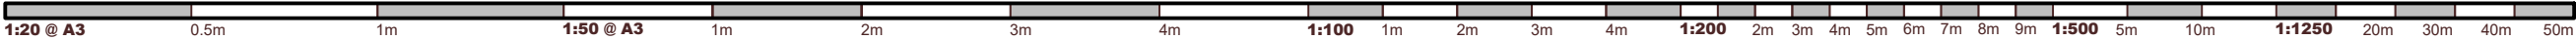


|           |  |            |            |                                     |  |  |  |
|-----------|--|------------|------------|-------------------------------------|--|--|--|
| CLIENT    |  |            |            | Mr Kunnal Karia                     |  |  |  |
| PROJECT   |  |            |            | Abuhera Road, London H96<br>H96 2NZ |  |  |  |
| TITLE     |  |            |            | SITE LOCATION AND<br>BLOCK PLANS    |  |  |  |
| SCALE     |  | DATE       | DRAWING No | REV                                 |  |  |  |
| 1:500@A3  |  | 22/04/2026 | GDP337/S1  |                                     |  |  |  |
| 1:1250@A3 |  |            |            |                                     |  |  |  |

|     |  |           |  |      |  |
|-----|--|-----------|--|------|--|
| REV |  | AMENDMENT |  | DATE |  |
|     |  |           |  |      |  |


This drawing and any related notes are protected by copyright. To the extent that this is a design document it is, in addition, protected by design right. All rights in them are reserved. They are provided for your information only. No part of them or any design to which they relate may be reproduced in any form or any means without the prior written permission of Generative Design Partnership Ltd, except as expressly permitted by law. The doing of any unauthorised act in relation to them may result in both a civil claim and criminal prosecution

All dimensions in millimetres & to be checked on site prior to commencement.  
Builder to verify all dimensions, heights & levels prior to commencement of work. No encroachment into neighbours property  
The contractor in preparing his estimate shall visit the site & acquaint himself with the problems involved & shall allow in his price for any detail whether shown or not which may reasonably be considered necessary to ensure a neat structurally sound & workman like job.  
The contractor shall issue all statutory notices to the local Authority during progress & completion of works.


The clients must give notice to the adjoining owner under the Party Wall Act 1996. This notice must be served two months prior to any works commencing on the party wall or excavation within 3m of any adjacent structures.  
These drawings any supporting calculations have been prepared for the purpose of applying for Building Regulation and BUILDING CONTROL Permission only. Any work commenced at site prior to the statutory approval is at client's and builder's responsibility.  
Any Discrepancies or Change in Design as per assumptions made shall be brought to the attention of structural Engineer. Timber sizes to be verified by Structural Engineer and approved by building control prior to construction

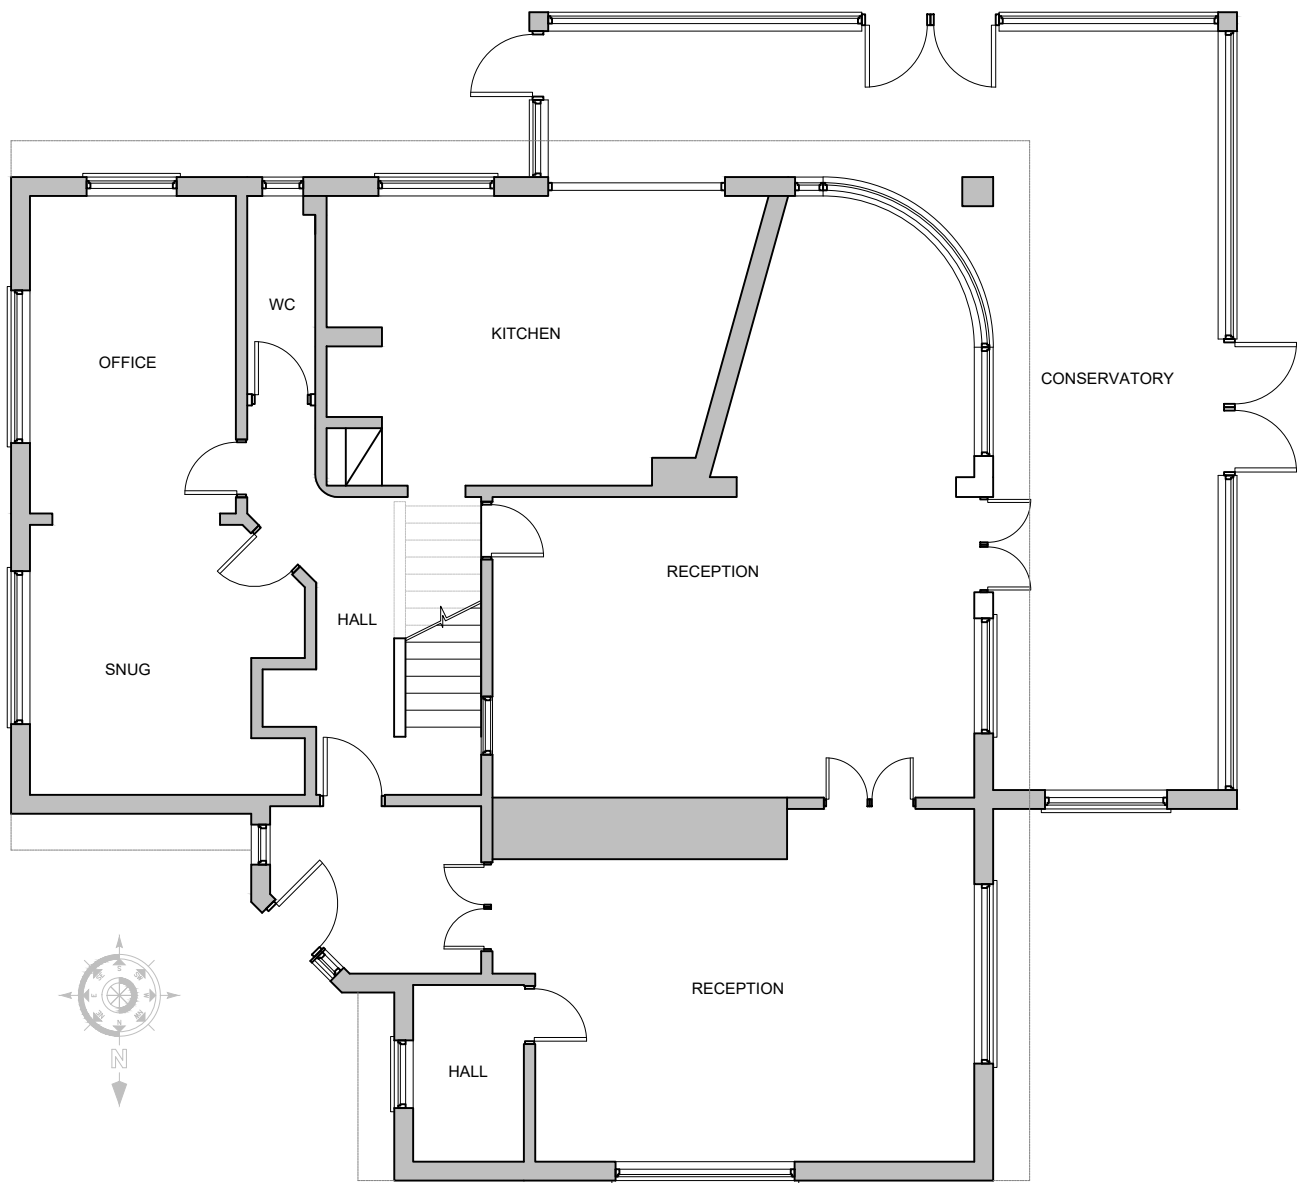

EXISTING GROUND FLOOR

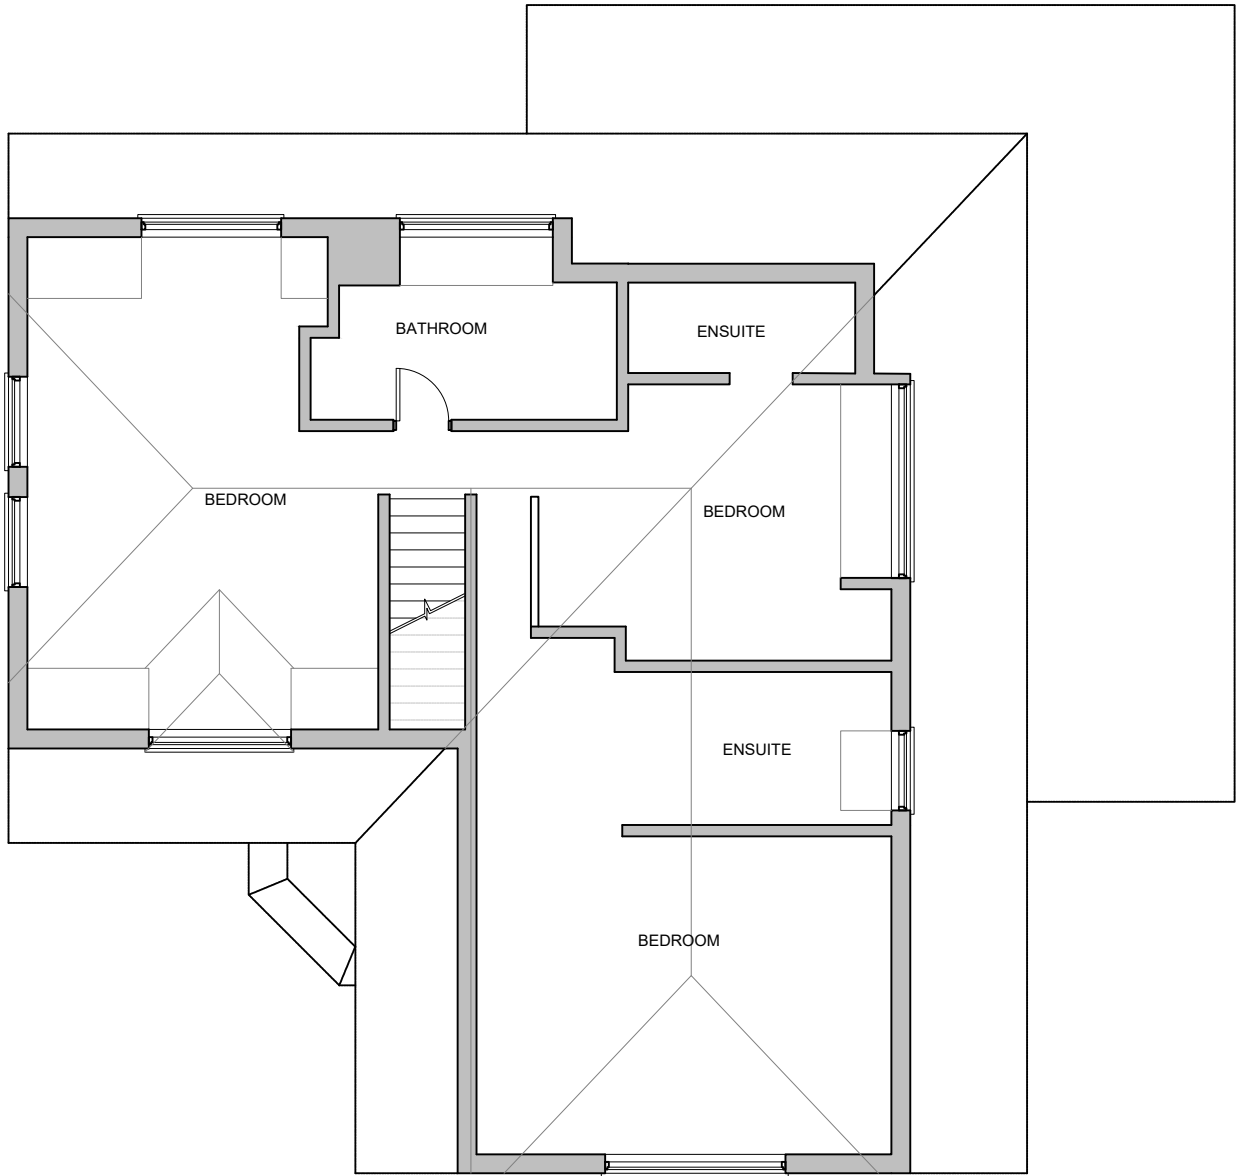

EXISTING FIRST FLOOR

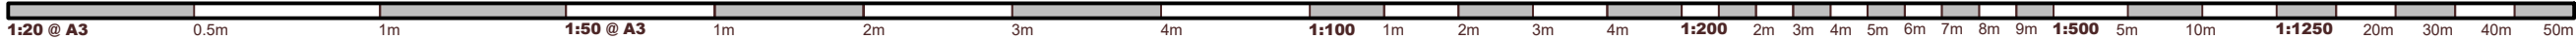

|            |            |                                     |     |
|------------|------------|-------------------------------------|-----|
| CLIENT     |            | Mr Kunnal Karia                     |     |
| PROJECT    |            | Abuhera Road, London H96<br>H96 2NZ |     |
| TITLE      |            | EXISTING FLOOR PLANS                |     |
| SCALE      | DATE       | DRAWING No                          | REV |
| 1:100 @ A3 | 22/04/2026 | GDP337/E1                           |     |

|     |           |      |
|-----|-----------|------|
| REV | AMENDMENT | DATE |
|     |           |      |

This drawing and any related notes are protected by copyright. To the extent that this is a design document it is, in addition, protected by design right. All rights in them are reserved. They are provided for your information only. No part of them or any design to which they relate may be reproduced in any form or any means without the prior written permission of Generative Design Partnership Ltd, except as expressly permitted by law. The doing of any unauthorised act in relation to them may result in both a civil claim and criminal prosecution

All dimensions in millimetres & to be checked on site prior to commencement.  
Builder to verify all dimensions, heights & levels prior to commencement of work. No encroachment into neighbours property  
The contractor in preparing his estimate shall visit the site & acquaint himself with the problems involved & shall allow in his price for any detail whether shown or not which may reasonably be considered necessary to ensure a neat structurally sound & workman like job.  
The contractor shall issue all statutory notices to the local Authority during progress & completion of works.


The clients must give notice to the adjoining owner under the Party Wall Act 1996. This notice must be served two months prior to any works commencing on the party wall or excavation within 3m of any adjacent structures.  
These drawings any supporting calculations have been prepared for the purpose of applying for Building Regulation and BUILDING CONTROL Permission only. Any work commenced at site prior to the statutory approval is at client's and builder's responsibility.  
Any Discrepancies or Change in Design as per assumptions made shall be brought to the attention of structural Engineer. Timber sizes to be verified by Structural Engineer and approved by building control prior to construction



EXISTING NORTH ELEVATION



EXISTING SOUTH ELEVATION

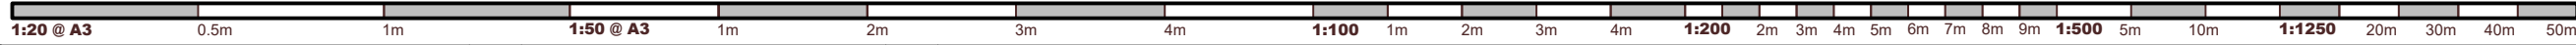


GENERATIVE DESIGN PARTNERSHIP LTD  
1 Mountview Court  
310 Friern Barnet Lane  
London N20 0LD  
M:07950430252  
E:generativedesignpartnership@gmail.com

|            |            |                                     |      |
|------------|------------|-------------------------------------|------|
| CLIENT     |            | Mr Kunnal Karia                     |      |
| PROJECT    |            | Abuhera Road, London H96<br>H96 2NZ |      |
| TITLE      |            | EXISTING ELEVATIONS                 |      |
| SCALE      | DATE       | DRAWING No                          | REV  |
| 1:100 @ A3 | 22/04/2026 | GDP337/E2                           |      |
| REV        |            | AMENDMENT                           | DATE |
|            |            |                                     |      |




This drawing and any related notes are protected by copyright. To the extent that this is a design document it is, in addition, protected by design right. All rights in them are reserved. They are provided for your information only. No part of them or any design to which they relate may be reproduced in any form or any means without the prior written permission of Generative Design Partnership Ltd, except as expressly permitted by law. The doing of any unauthorised act in relation to them may result in both a civil claim and criminal prosecution

All dimensions in millimetres & to be checked on site prior to commencement.  
Builder to verify all dimensions, heights & levels prior to commencement of work. No encroachment into neighbours property  
The contractor in preparing his estimate shall visit the site & acquaint himself with the problems involved & shall allow in his price for any detail whether shown or not which may reasonably be considered necessary to ensure a neat structurally sound & workman like job.  
The contractor shall issue all statutory notices to the local Authority during progress & completion of works.

The clients must give notice to the adjoining owner under the Party Wall Act 1996. This notice must be served two months prior to any works commencing on the party wall or excavation within 3m of any adjacent structures.  
These drawings any supporting calculations have been prepared for the purpose of applying for Building Regulation and BUILDING CONTROL Permission only. Any work commenced at site prior to the statutory approval is at client's and builder's responsibility.  
Any Discrepancies or Change in Design as per assumptions made shall be brought to the attention of structural Engineer. Timber sizes to be verified by Structural Engineer and approved by building control prior to construction

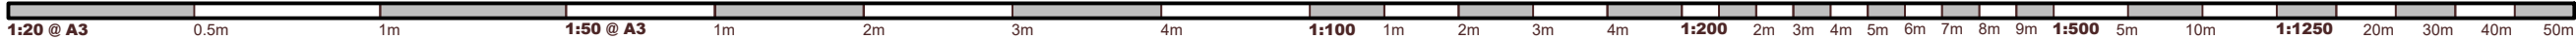

|            |  |            |  |                                  |  |      |  |  |   |
|------------|--|------------|--|----------------------------------|--|------|--|--|---|
| CLIENT     |  |            |  | Mr Kunnal Karia                  |  |      |  |  | <p>This drawing and any related notes are protected by copyright. To the extent that this is a design document it is, in addition, protected by design right. All rights in them are reserved. They are provided for your information only. No part of them or any design to which they relate may be reproduced in any form or any means without the prior written permission of Generative Design Partnership Ltd, except as expressly permitted by law. The doing of any unauthorised act in relation to them may result in both a civil claim and criminal prosecution</p> <p>All dimensions in millimetres &amp; to be checked on site prior to commencement.</p> <p>Builder to verify all dimensions, heights &amp; levels prior to commencement of work. No encroachment into neighbours property</p> <p>The contractor in preparing his estimate shall visit the site &amp; acquaint himself with the problems involved &amp; shall allow in his price for any detail whether shown or not which may reasonably be considered necessary to ensure a neat structurally sound &amp; workman like job.</p> <p>The contractor shall issue all statutory notices to the local Authority during progress &amp; completion of works.</p> <p>The clients must give notice to the adjoining owner under the Party Wall Act 1996. This notice must be served two months prior to any works commencing on the party wall or excavation within 3m of any adjacent structures.</p> <p>These drawings any supporting calculations have been prepared for the purpose of applying for Building Regulation and BUILDING CONTROL Permission only. Any work commenced at site prior to the statutory approval is at client's and builder's responsibility.</p> <p>Any Discrepancies or Change in Design as per assumptions made shall be brought to the attention of structural Engineer. Timber sizes to be verified by Structural Engineer and approved by building control prior to construction</p> |
| PROJECT    |  |            |  | Abuhera Road, London H96 H96 2NZ |  |      |  |  |   |
| TITLE      |  |            |  | EXISTING ELEVATIONS              |  |      |  |  |   |
| SCALE      |  | DATE       |  | DRAWING No                       |  | REV  |  |  |   |
| 1:100 @ A3 |  | 22/04/2026 |  | GDP337/E3                        |  |      |  |  |   |
|            |  | REV        |  | AMENDMENT                        |  | DATE |  |  |   |

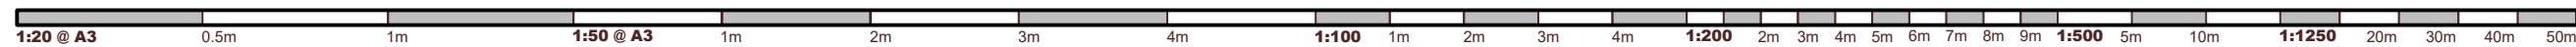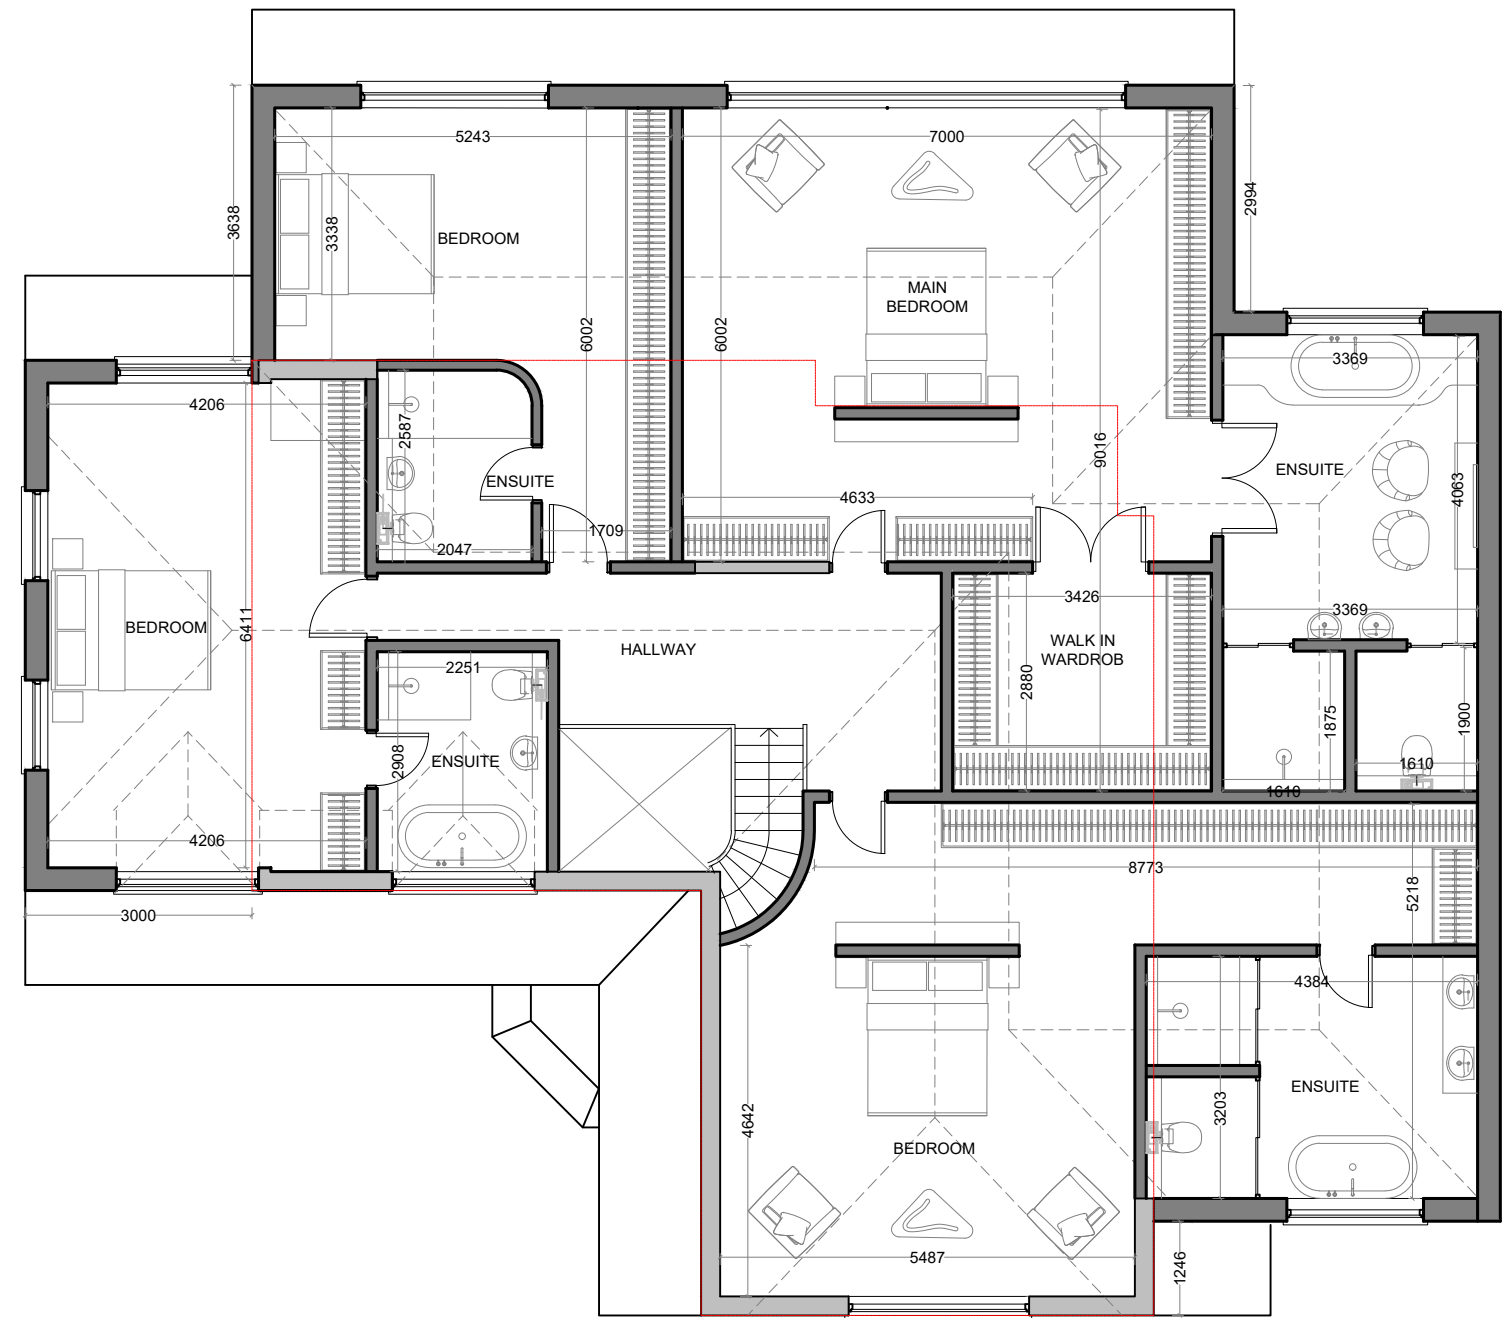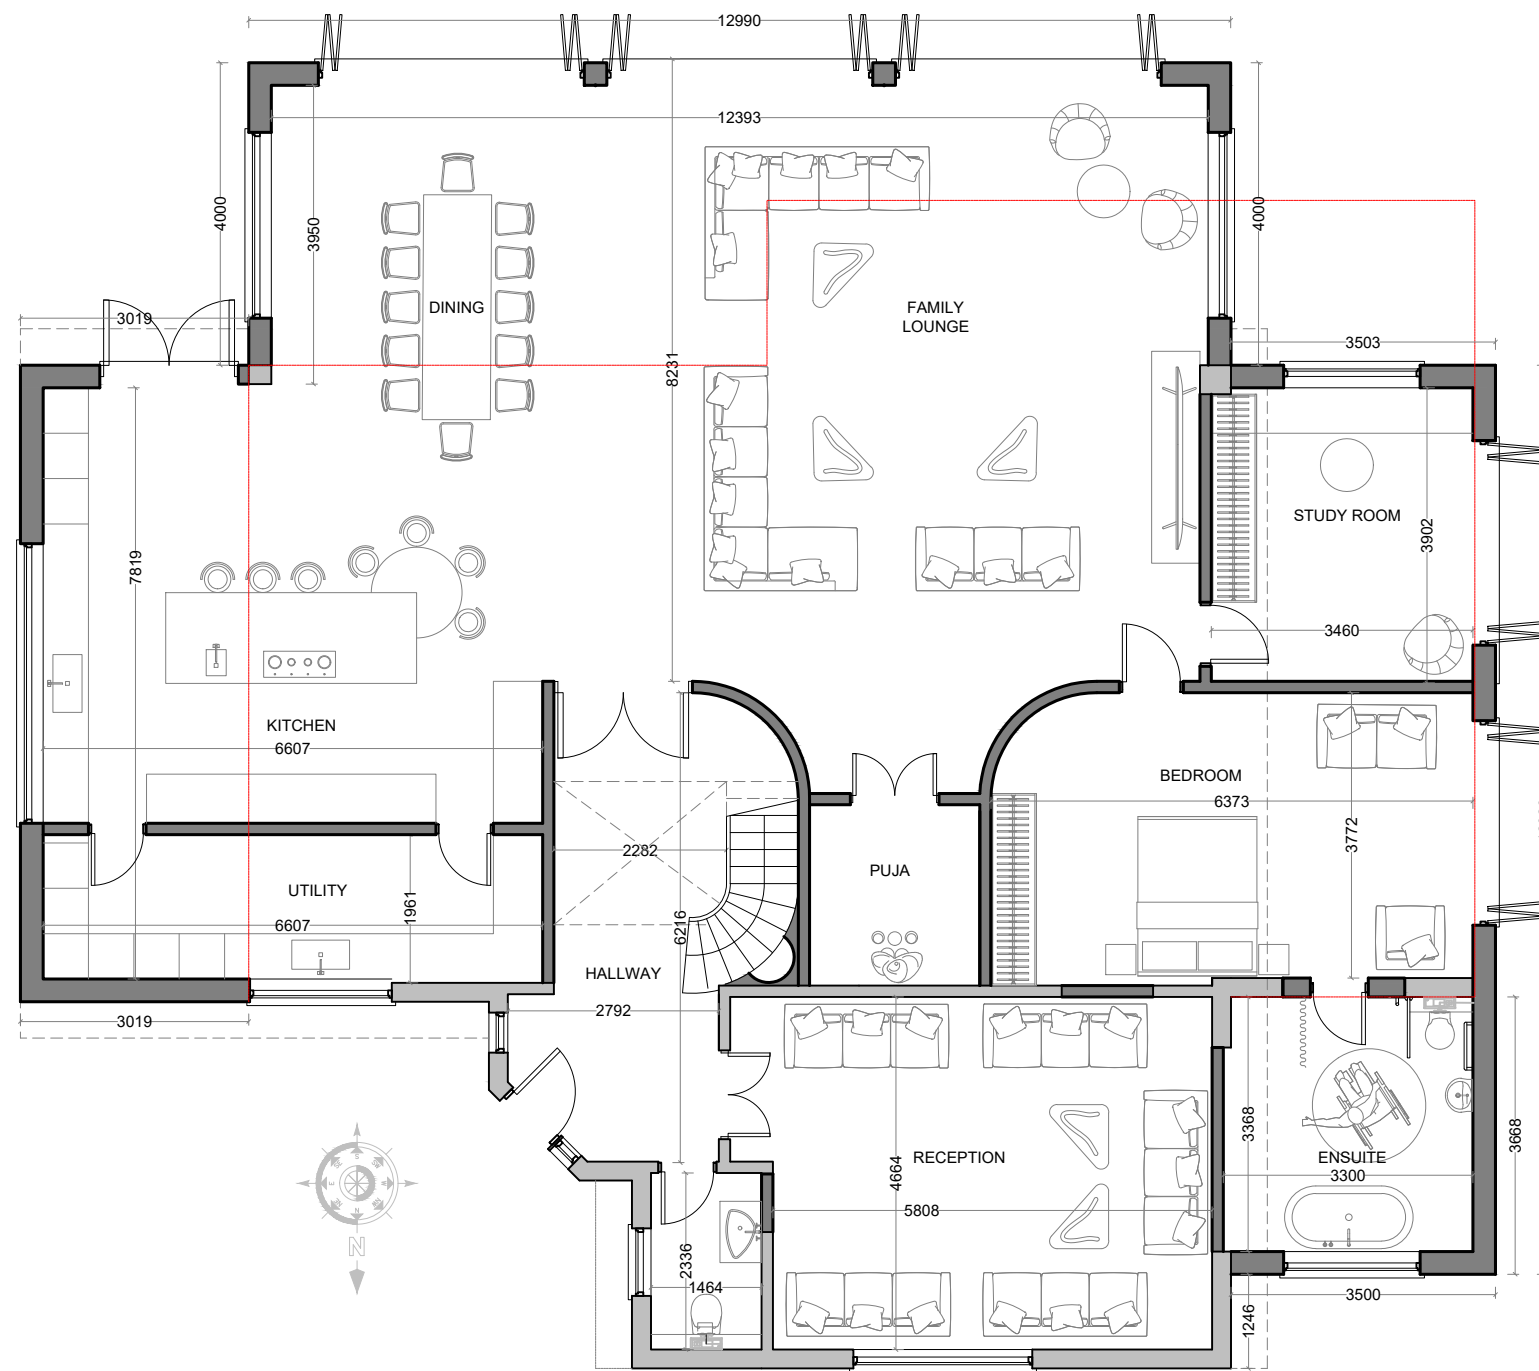


|                                                |            |            |     |     |           |      |   |   |
|------------------------------------------------|------------|------------|-----|-----|-----------|------|---|---|
| CLIENT    Mr Kunnal Karia                      |            |            |     |     |           |      | <p>This drawing and any related notes are protected by copyright. To the extent that this is a design document it is, in addition, protected by design right. All rights in them are reserved. They are provided for your information only. No part of them or any design to which they relate may be reproduced in any form or any means without the prior written permission of Generative Design Partnership Ltd, except as expressly permitted by law. The doing of any unauthorised act in relation to them may result in both a civil claim and criminal prosecution</p> <p>All dimensions in millimetres &amp; to be checked on site prior to commencement.</p> <p>Builder to verify all dimensions, heights &amp; levels prior to commencement of work. No encroachment into neighbours property</p> <p>The contractor in preparing his estimate shall visit the site &amp; acquaint himself with the problems involved &amp; shall allow in his price for any detail whether shown or not which may reasonably be considered necessary to ensure a neat structurally sound &amp; workman like job.</p> <p>The contractor shall issue all statutory notices to the local Authority during progress &amp; completion of works.</p> | <p>The clients must give notice to the adjoining owner under the P Wall Act 1996. This notice must be served two months prior to works commencing on the party wall or excavation within 3m of adjacent structures.</p> <p>These drawings any supporting calculations have been prepared for the purpose of applying for Building Regulation and BUILDING CONTROL Permission only. Any work commenced at site prior to statutory approval is at client's and builder's responsibility.</p> <p>Any Discrepancies or Change in Design as per assumptions must be brought to the attention of structural Engineer. Timber shall be verified by Structural Engineer and approved by building control prior to construction</p> |
| PROJECT    Abuhera Road, London H96<br>H96 2NZ |            |            |     |     |           |      |   |   |
| TITLE    PROPOSED FLOOR PLANS                  |            |            |     |     |           |      |   |   |
| SCALE                                          | DATE       | DRAWING No | REV | REV | AMENDMENT | DATE |   |   |
| 1:100 @ A3                                     | 22/04/2026 | GDP337/HP1 |     |     |           |      |   |   |






EXISTING EAST ELEVATION

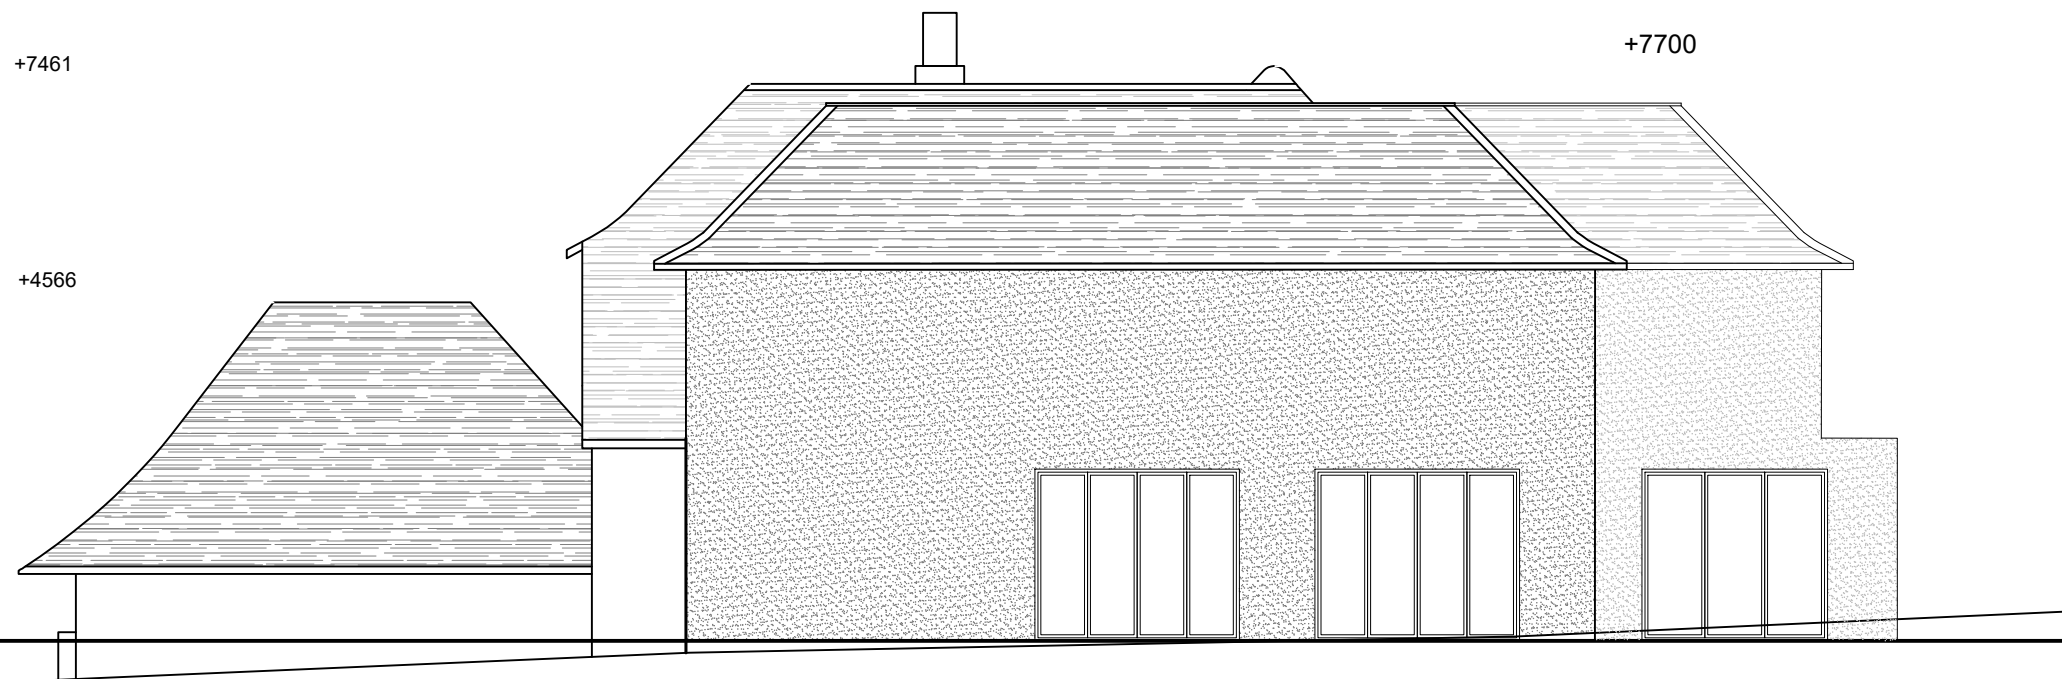


EXISTING WEST ELEVATION




| |
|---|
| CLIENT |  | Mr Kunnal Karia | |
|---|

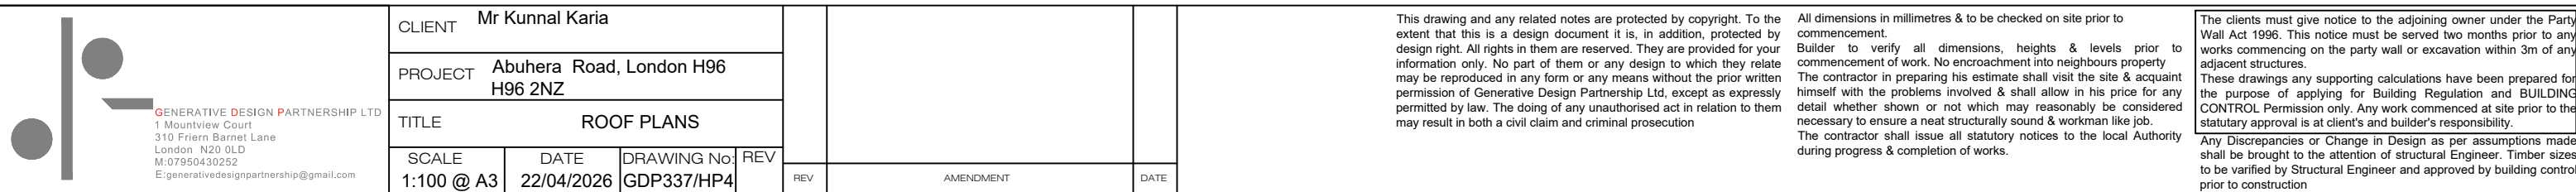

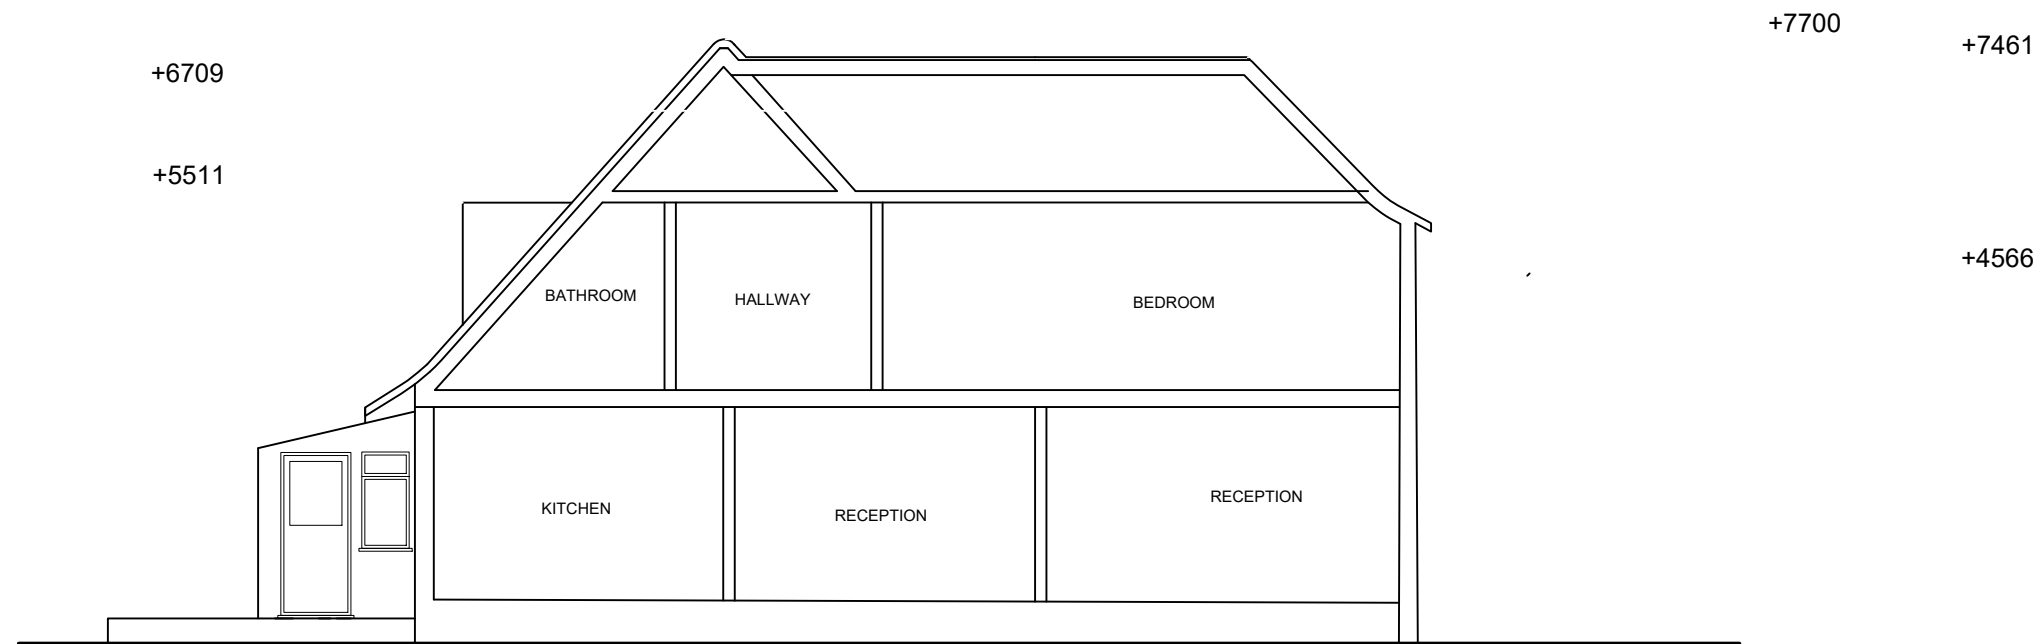

EXISTING SECTION

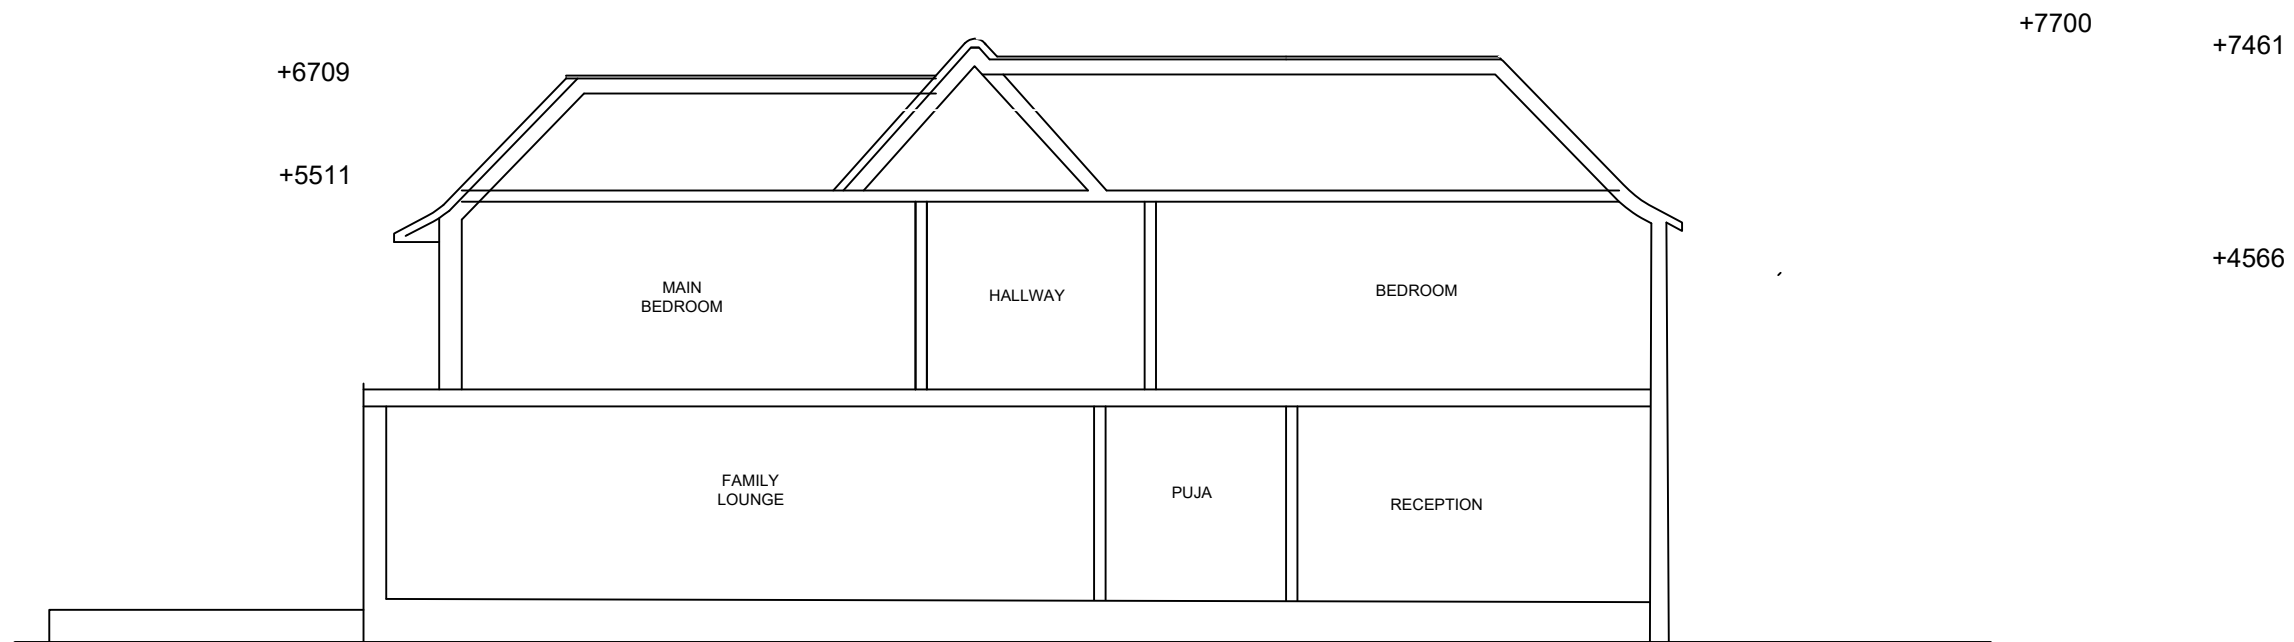

PROPOSED SECTION



|                     |                                     |                           |     |
|---------------------|-------------------------------------|---------------------------|-----|
| CLIENT              | Mr Kunnal Karia                     |                           |     |
| PROJECT             | Abuhera Road, London H96<br>H96 2NZ |                           |     |
| TITLE               | EXISTING AND PROPOSED<br>SECTION    |                           |     |
| SCALE<br>1:100 @ A3 | DATE<br>22/04/2026                  | DRAWING No:<br>GDP337/HP5 | REV |

|     |           |      |
|-----|-----------|------|
|     |           |      |
| REV | AMENDMENT | DATE |

This drawing and any related notes are protected by copyright. To the extent that this is a design document it is, in addition, protected by design right. All rights in them are reserved. They are provided for your information only. No part of them or any design to which they relate may be reproduced in any form or by any means without the prior written permission of Generative Design Partnership Ltd, except as expressly permitted by law. The doing of any unauthorised act in relation to them may result in both a civil claim and criminal prosecution

All dimensions in millimetres & to be checked on site prior to commencement.

Builder to verify all dimensions, heights & levels prior to commencement of work. No encroachment into neighbours property

The contractor in preparing his estimate shall visit the site & acquaint himself with the problems involved & shall allow in his price for any detail whether shown or not which may reasonably be considered necessary to ensure a neat structurally sound & workman like job.

The contractor shall issue all statutory notices to the local Authority during progress & completion of works.

The clients must give notice to the adjoining owner under the Party Wall Act 1996. This notice must be served two months prior to any works commencing on the party wall or excavation within 3m of any adjacent structures.

These drawings any supporting calculations have been prepared for the purpose of applying for Building Regulation and BUILDING CONTROL Permission only. Any work commenced at site prior to the statutory approval is at client's and builder's responsibility.

Any Discrepancies or Change in Design as per assumptions made shall be brought to the attention of structural Engineer. Timber sizes to be verified by Structural Engineer and approved by building control prior to construction