
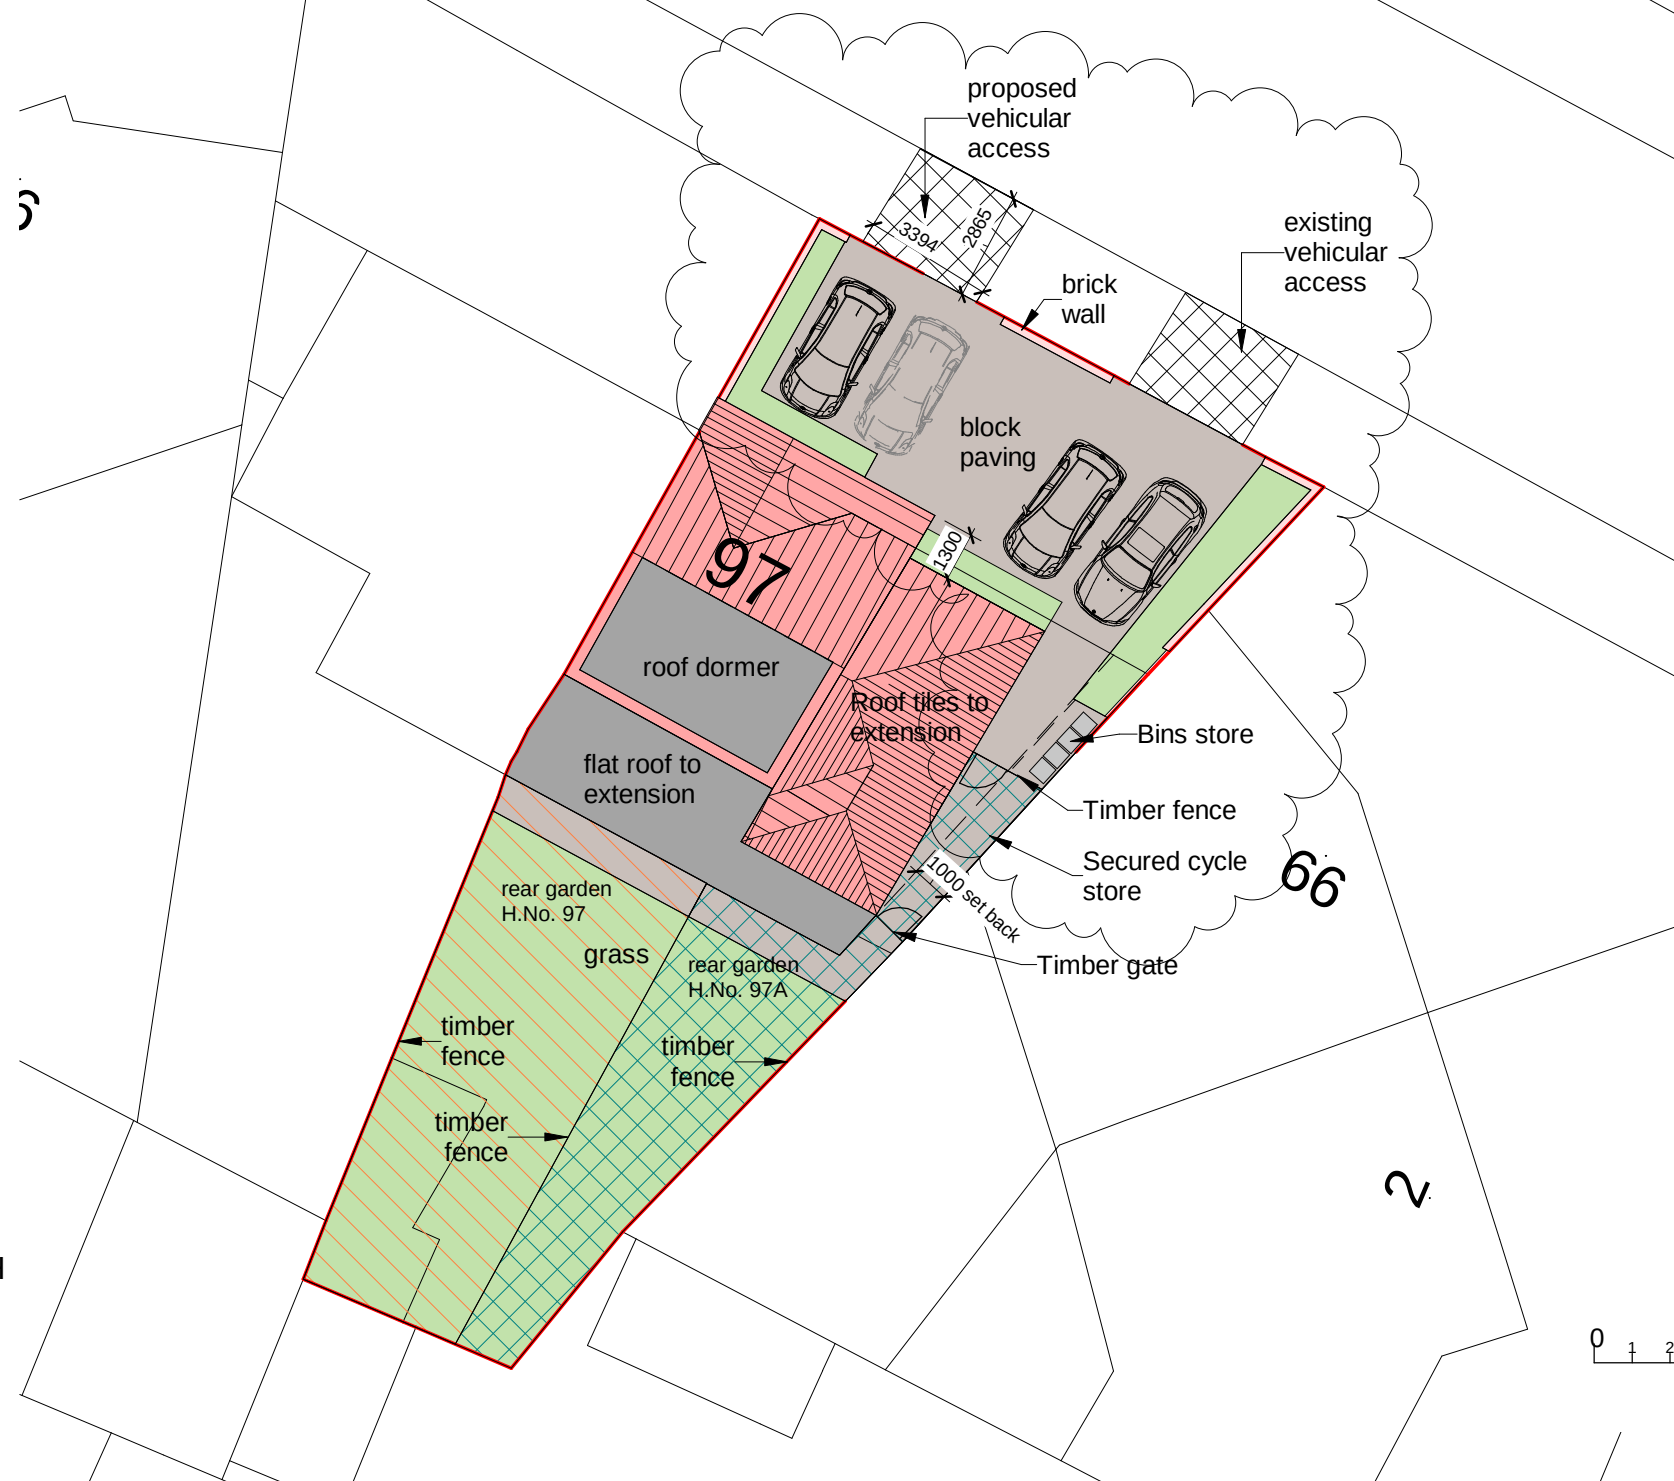


NORTH HYDE ROAD

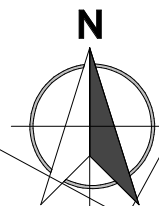

H.No. 97 - 3b6p
Proposed amenity area (rear garden only ; excluding car spaces) - 73 sq.m

Recommended amenity area
Hillingdon HDAS - New Residential Layouts (3 Bedroom house) - 60 sq.m

Precedent application granted:
164 North Hyde Road, Hayes UB3 4NH
Ref:71152/APP/2016/4332
(09.12.2016)

H.No. 97A - 2b3p
Proposed amenity area (rear garden only ; excluding car park) - 59 sq.m

Recommended amenity area
Hillingdon HDAS - New Residential Layouts (2 Bedroom house) - 40 sq.m

0 1 2 3 4 5 10

Rev. No.	Description	Date	Project:	Client:	Title:	Project No:	Scale:	Rev:	Drg No:	Date:
A	Site plan amended	03.04.2018	Single storey rear extensions, double storey side extension & conversion of dwelling into 2 dwellings 97, North Hyde Road, Hayes, UB3 4NP	Mr. Mohit Jhanji	Proposed Site Plan	17P0511-003	1 : 200 @A3	A	L-101	February 2018