

at 6/2/2020 Vacant ex stationary store
Flat over in use.


3

FIRST FLOOR
Existing
ownership Red
edged.

Scale 1:100th

0 1 5 Mtr

Red wall at

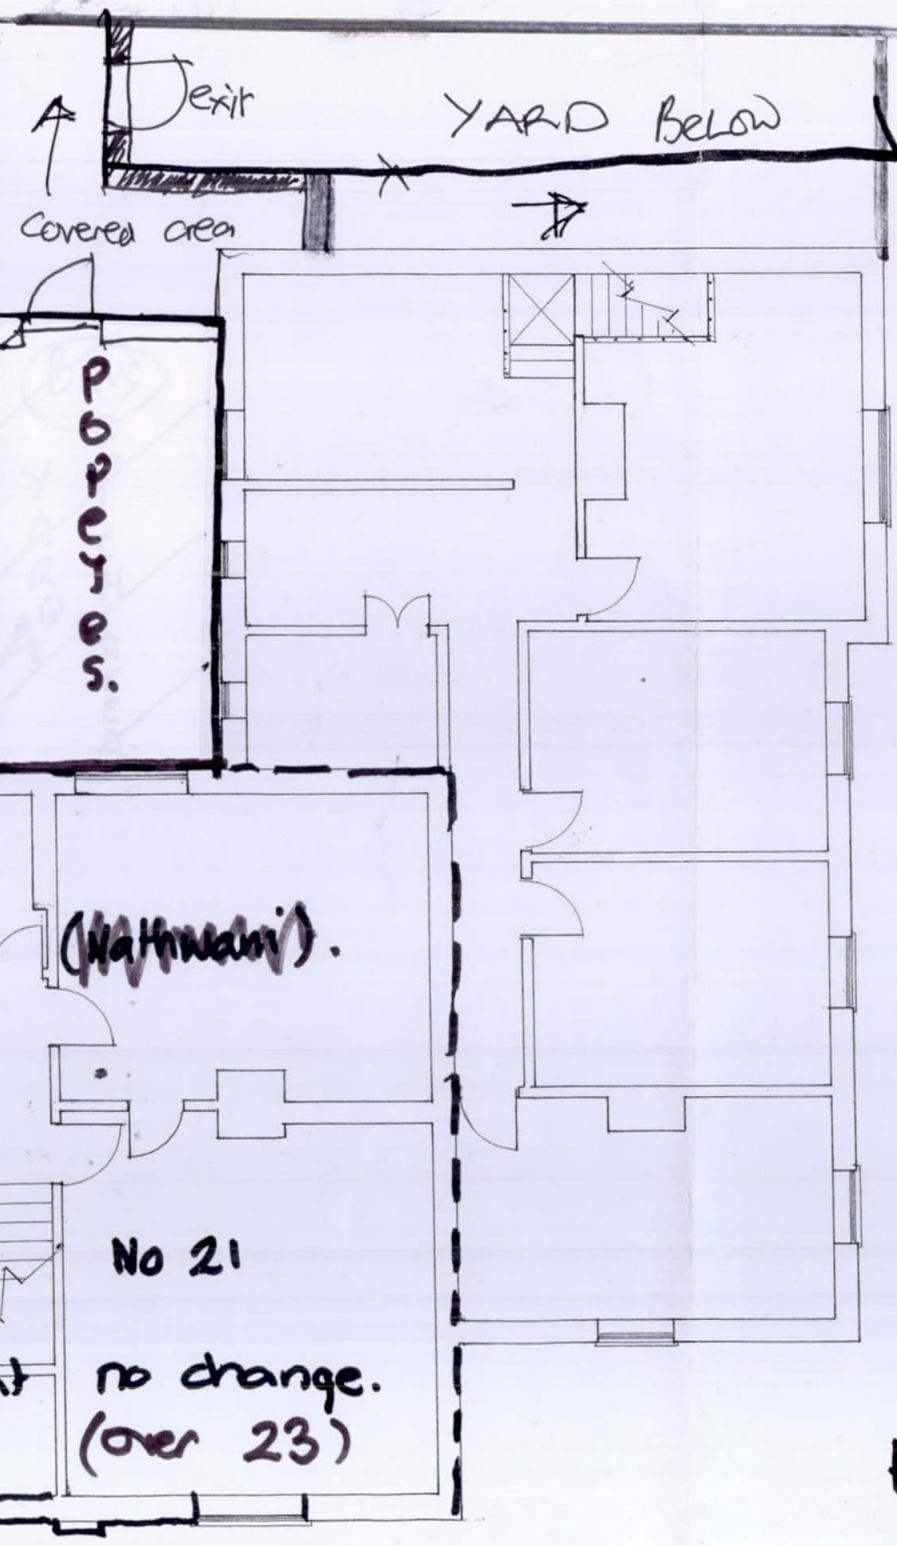

• Floor to be noise insulated. from underside.

* ownership in Red.

Site plan
First Floor.
1:100th.

--
(ownership) M. Hathwani

First Floor as ext
Apartment 21 (over 23)

21SR(4) ex. 2.20. n.j.

plan 21 station road 1